

Upper New Street1:100
West Elevation



Notes

Jennings Design Associates take no responsibility for any dimensions obtained by scaling from this drawing. If no dimension is shown the recipient must ascertain the dimension specifically from the Architect or by site measurement. Supplying this drawing in digital form is solely for convenience and no reliance may be placed on digital data. All data must be checked against hard copy. Dimensions must be checked on site. Any discrepancies must be reported to the Architect immediately. This drawing is copyright of Jennings Design Associates

Thomas Street1:100
South Elevation



Material Legend


Kingspan, micro-ribbed, insulated cladding panels
Dark Anthracite metallic

Kingspan, micro-ribbed, insulated cladding panels
Anthracite




The material finish of matt and metallic cladding seeks to emulate the precedent image. The intension is to create depth to a flat surface by using a two tone contrast when light Interacts with the metallic and matt surface, in addition to deep punched dark windows to add to the effect.

East Elevation1:100

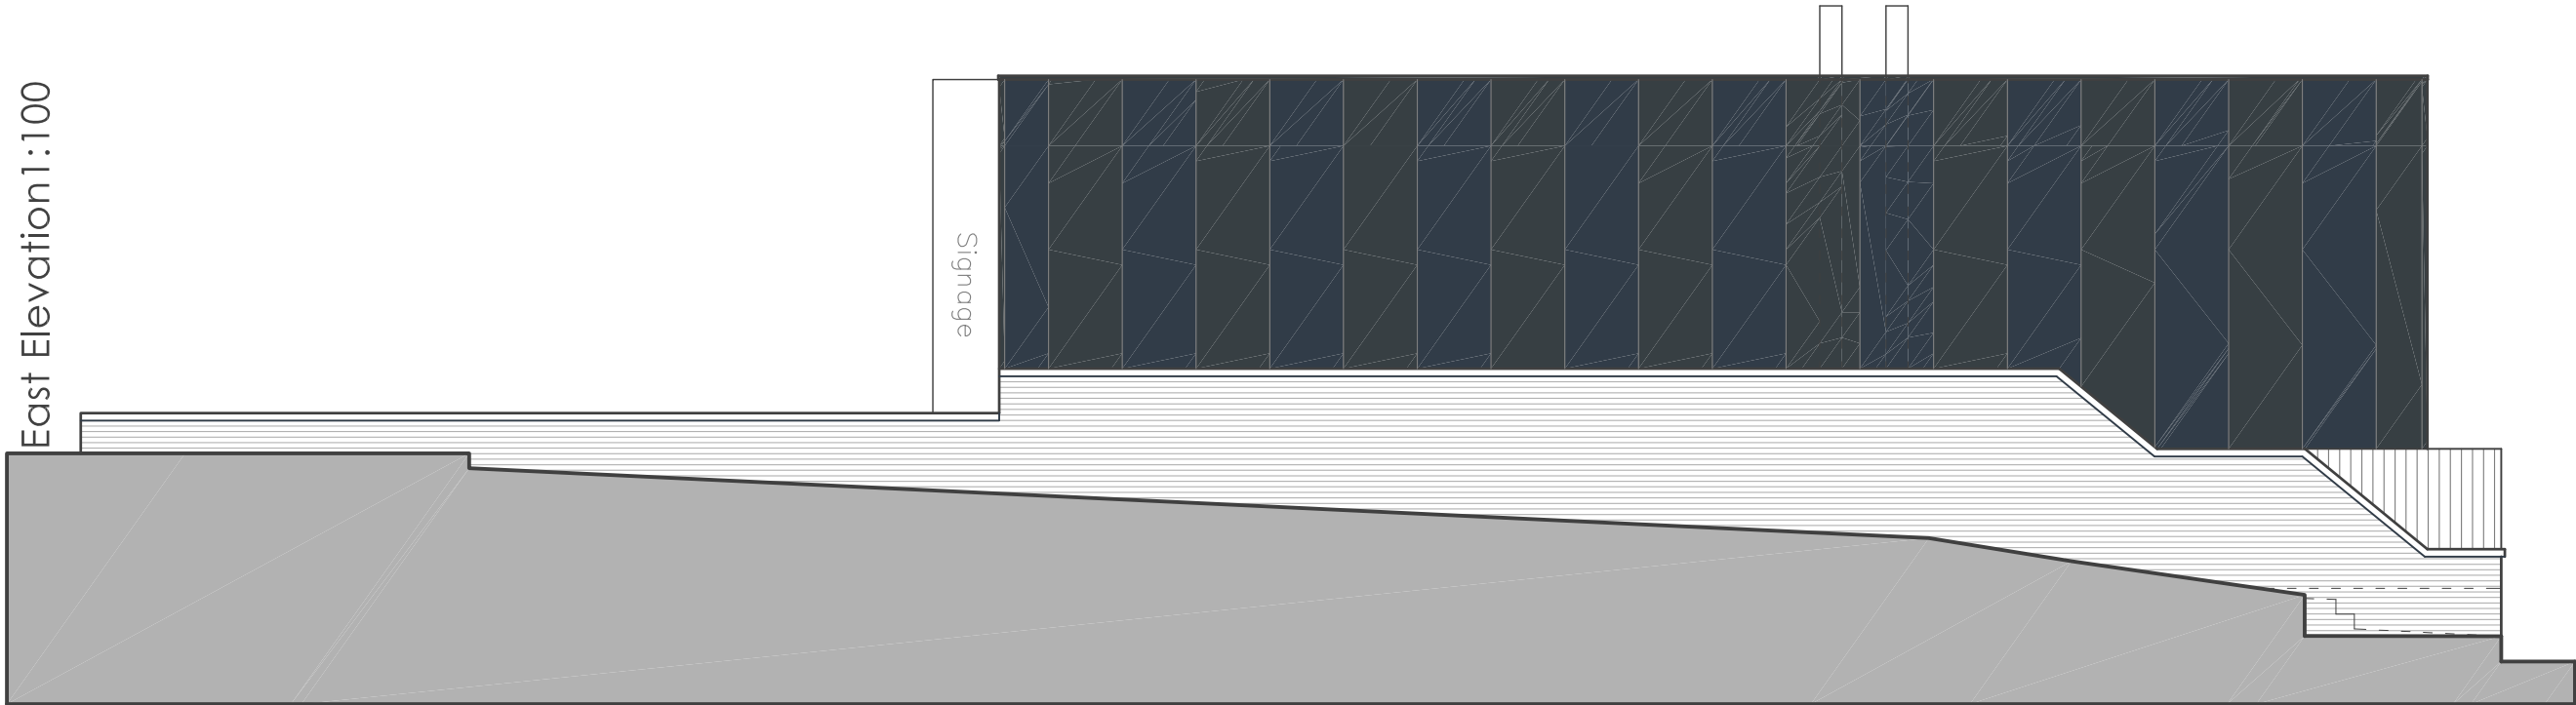

North Elevation1:100

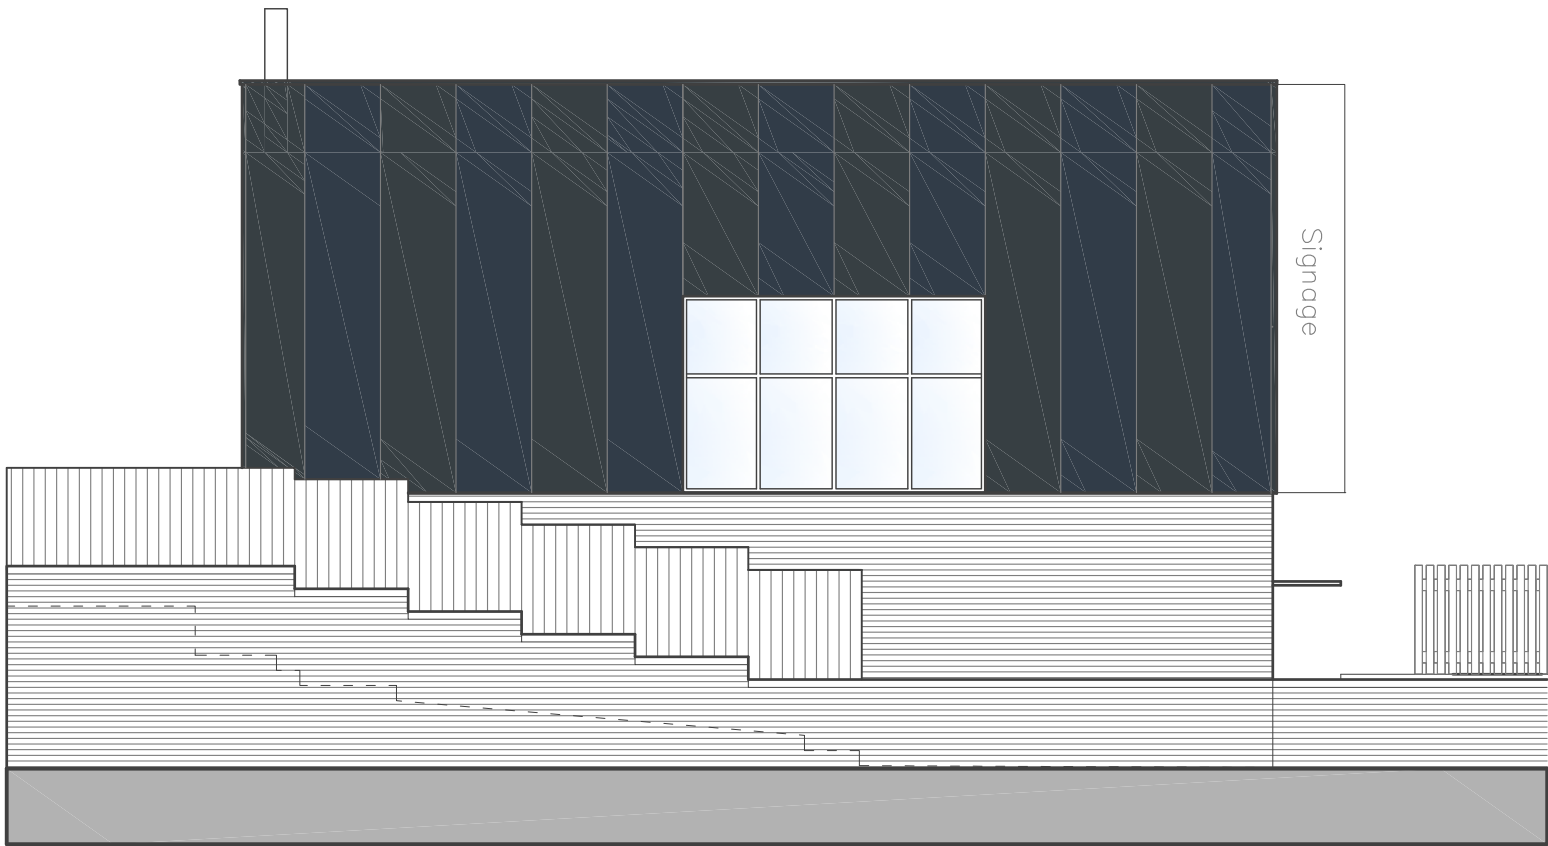

B	Canopies Added To Meet Planning Comments and material legend for cladding added	30.09.16	CM
A	To Meet Planning Comments	21.06.16	CM
Rev	Description	Date	By

Jennings Design Associates

Architects

C	Concept	G	Tender
D	Planning	J	Construction
E	Building Regs	L	As Built
F	Production	Sk	Sketch

Architects	Designers	Project Managers
The Warehouse, Saxon Street, Denton, Manchester M34 3DS		
T: 0161 336 5011 F: 0161 320 0512 E: jda@jda-architects.com		
Client:		
Condie, Fairhurst		
Project:		
Upper New Street, Barnsley		
Scale:	@ original size	Date:
1:100	A2	18.03.2016
Drawn by:	Checked By:	
CM	BJ	

Job Number	Description	Rev
904	A 005 Prop.ElevationRetail	B

0 1m 2m
Scale 1:100