
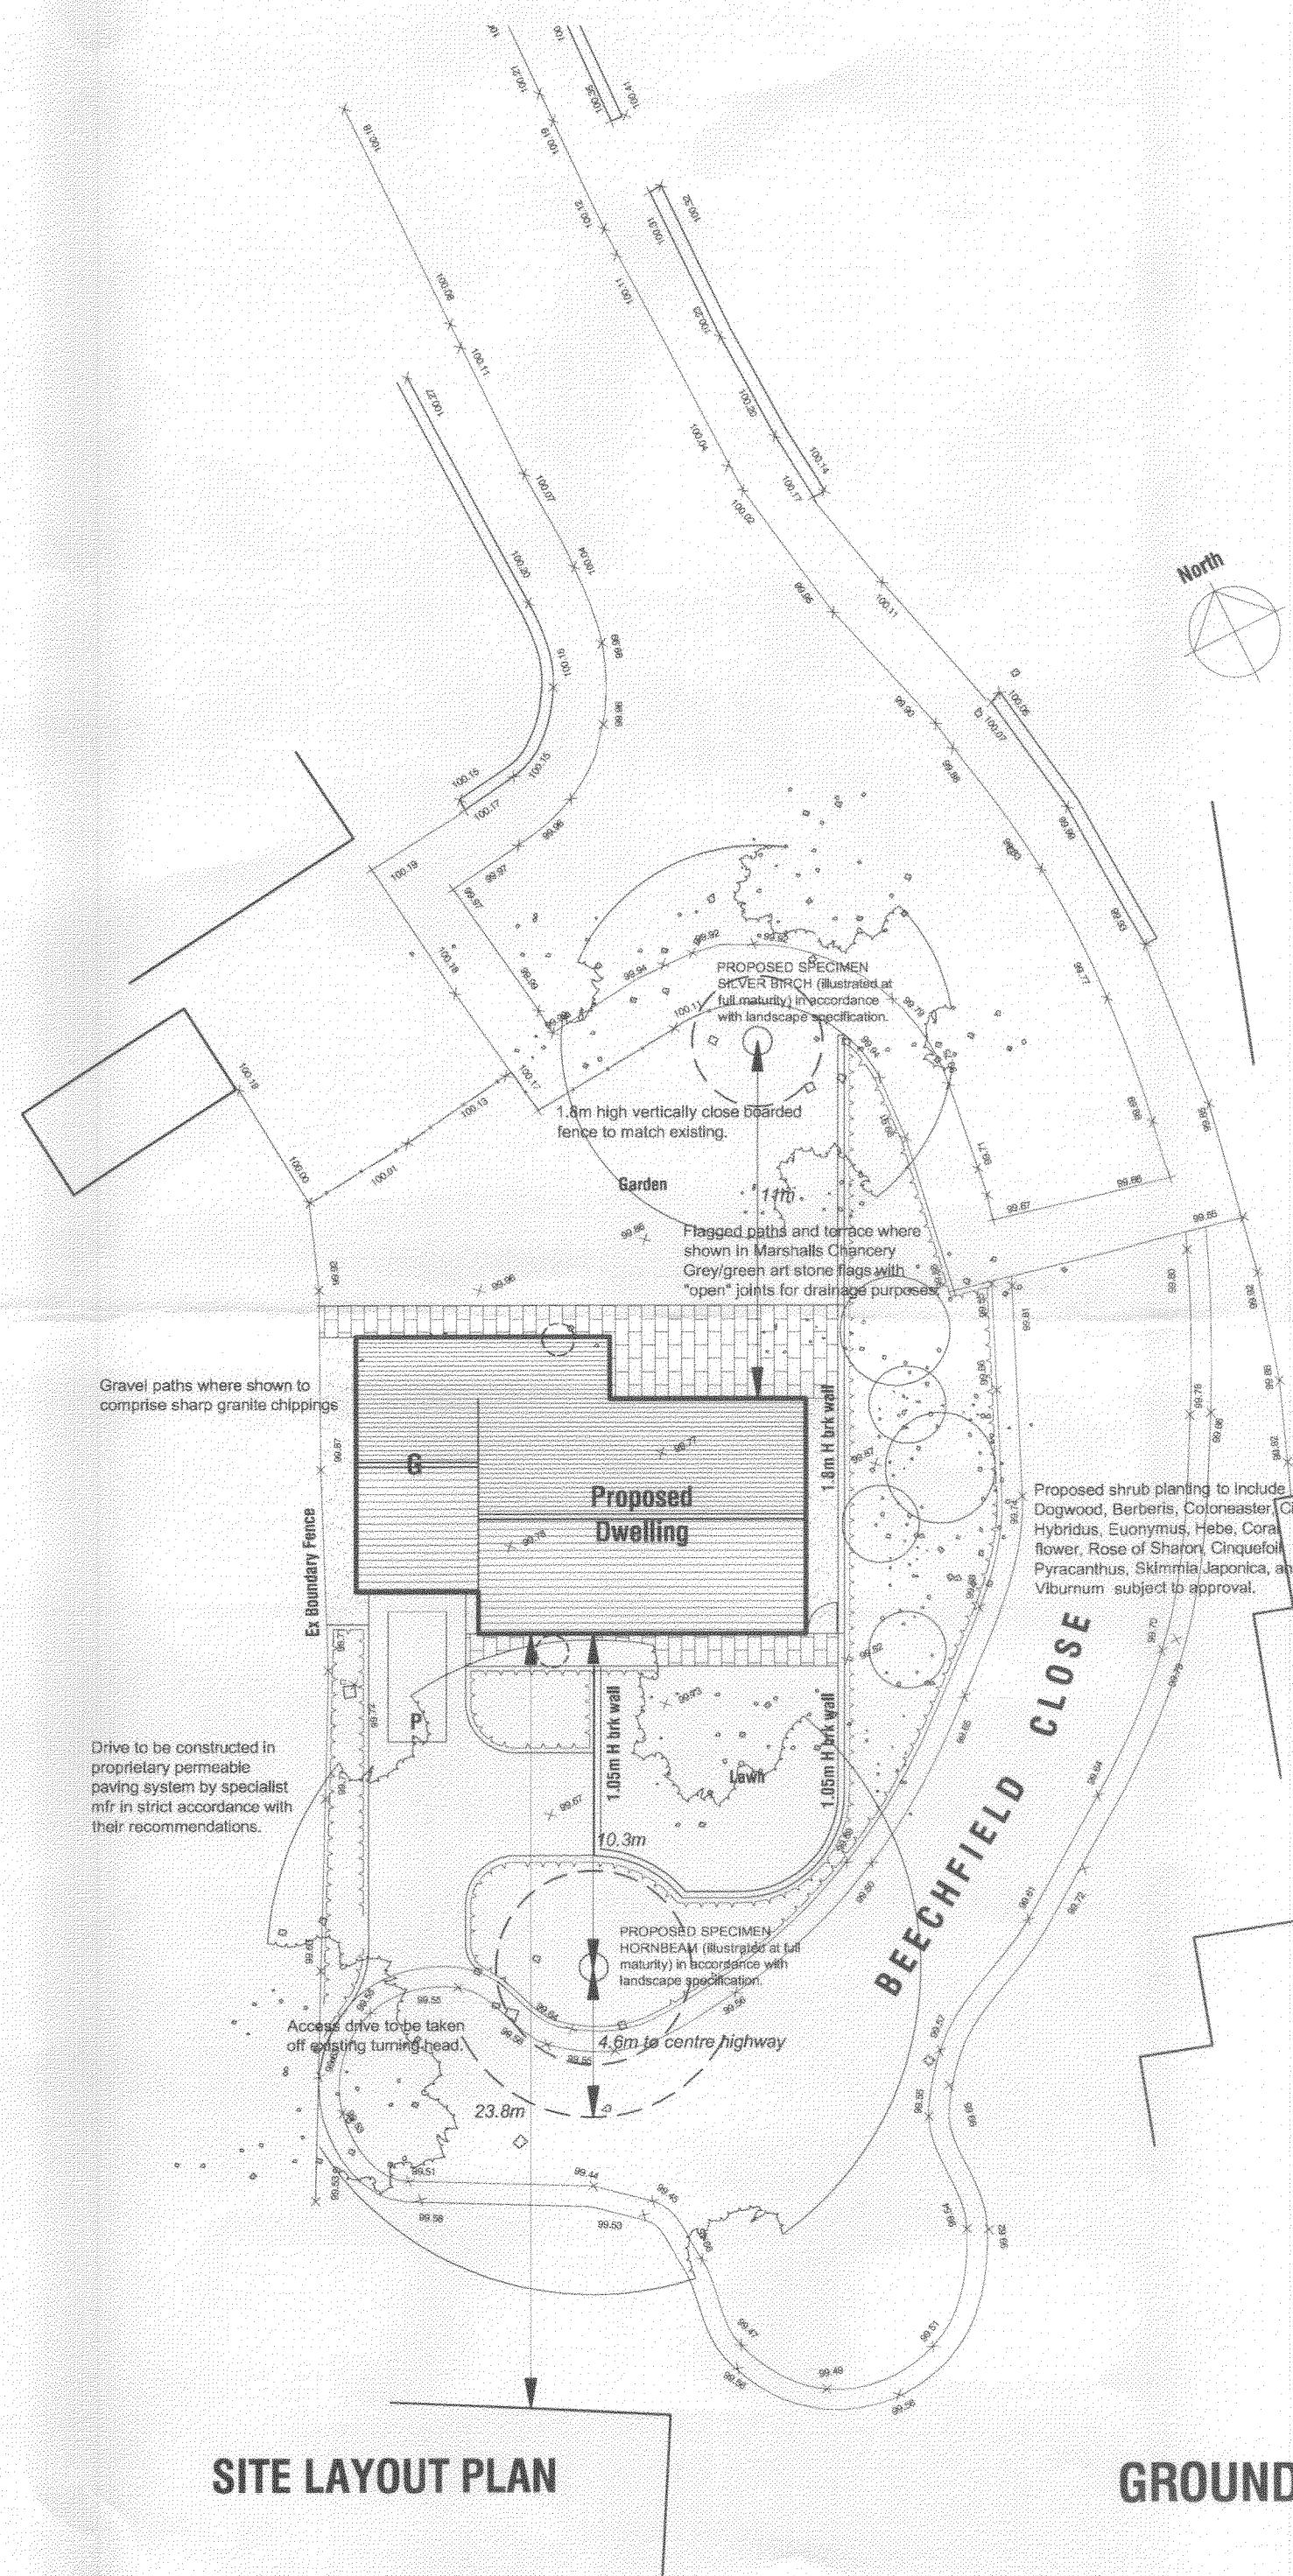
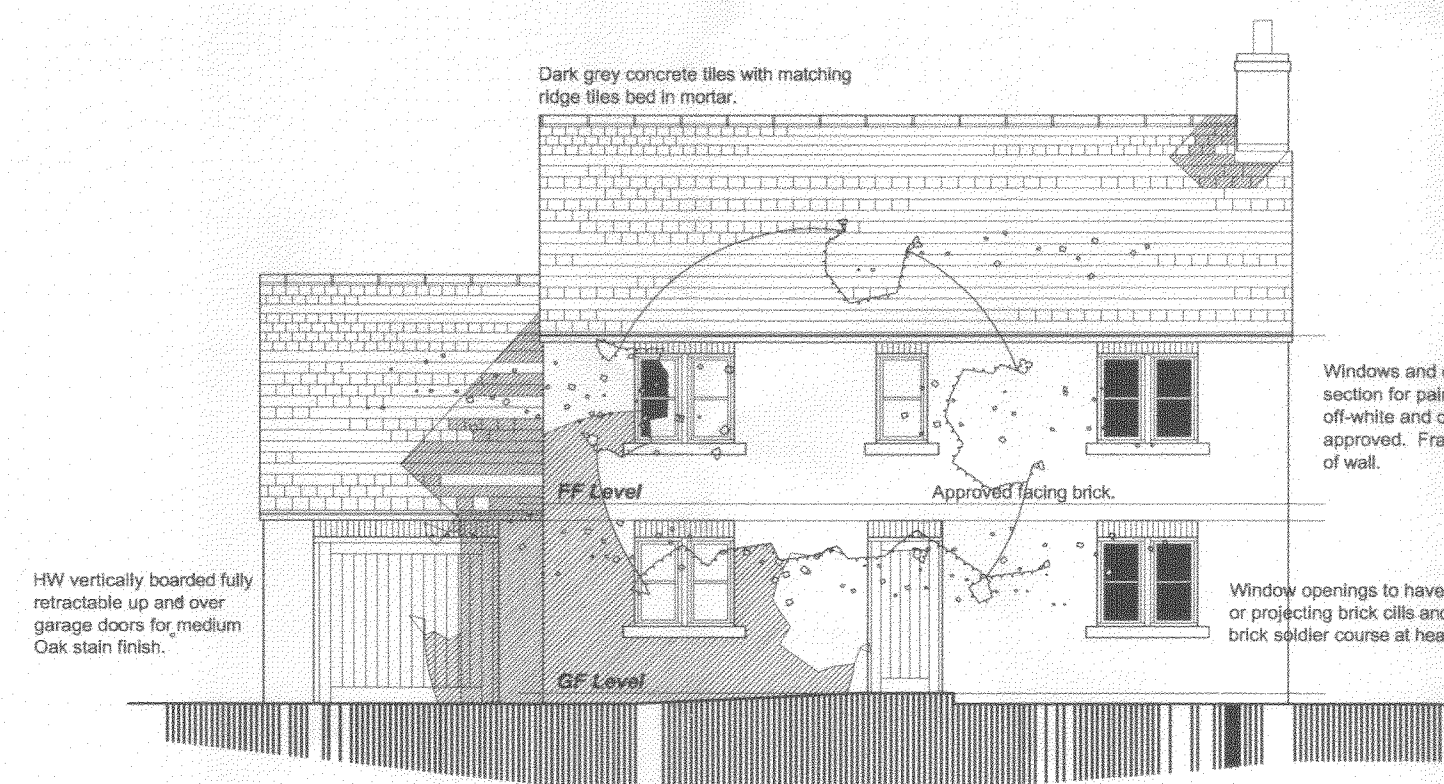
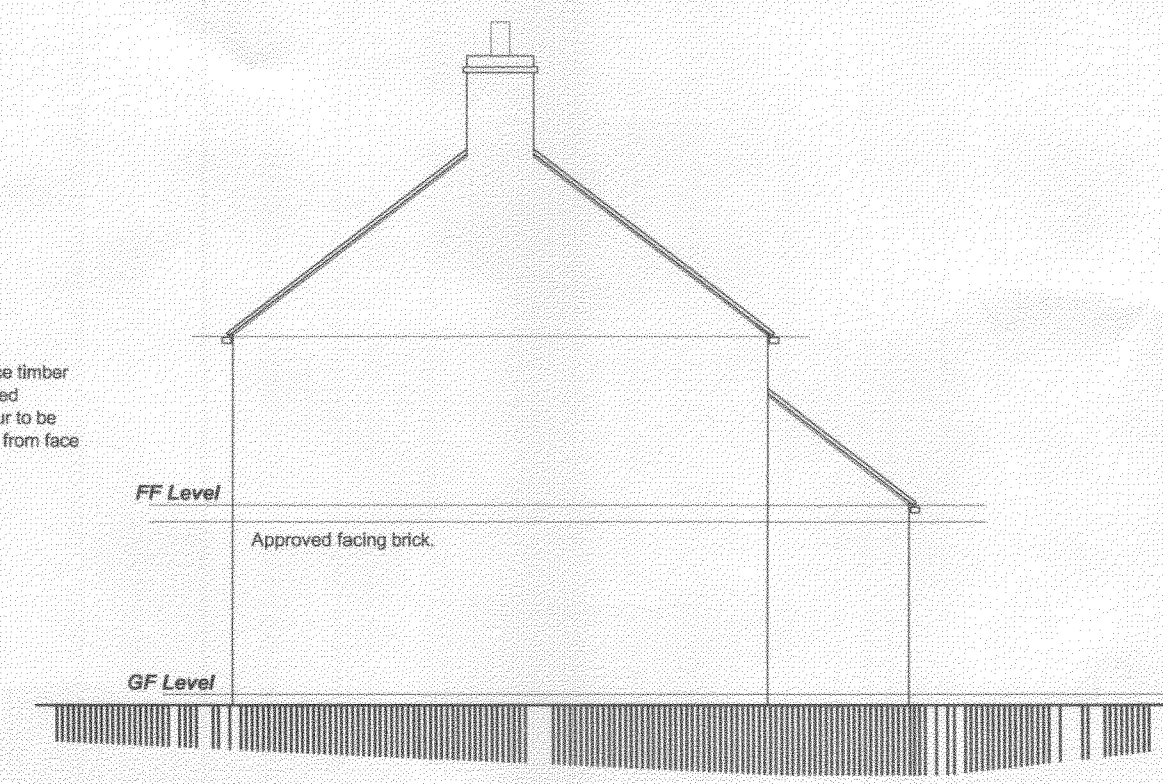
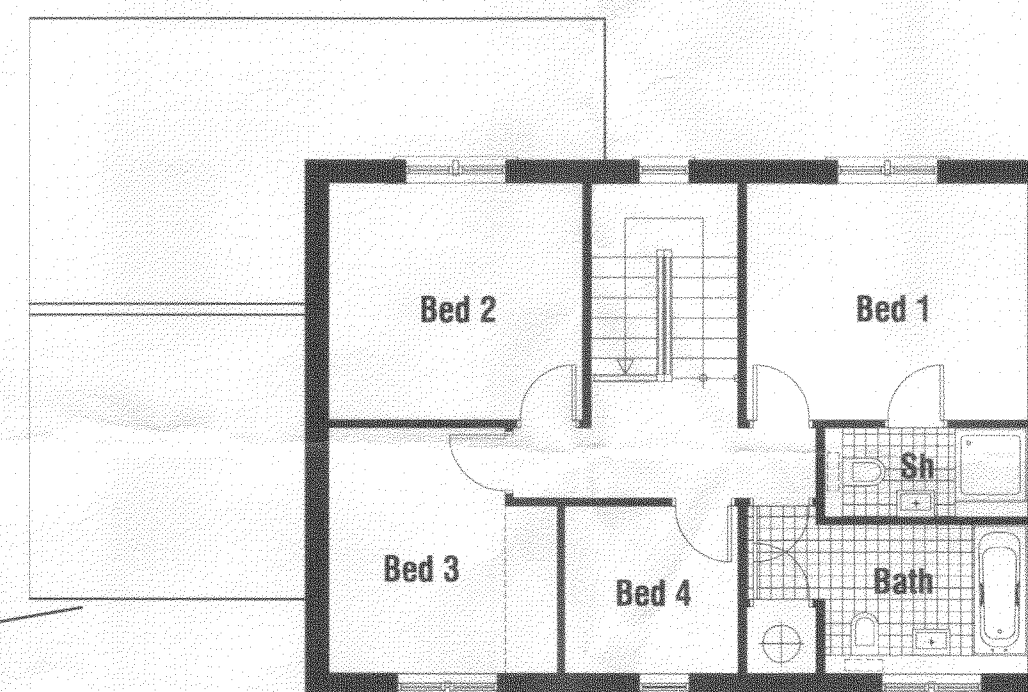
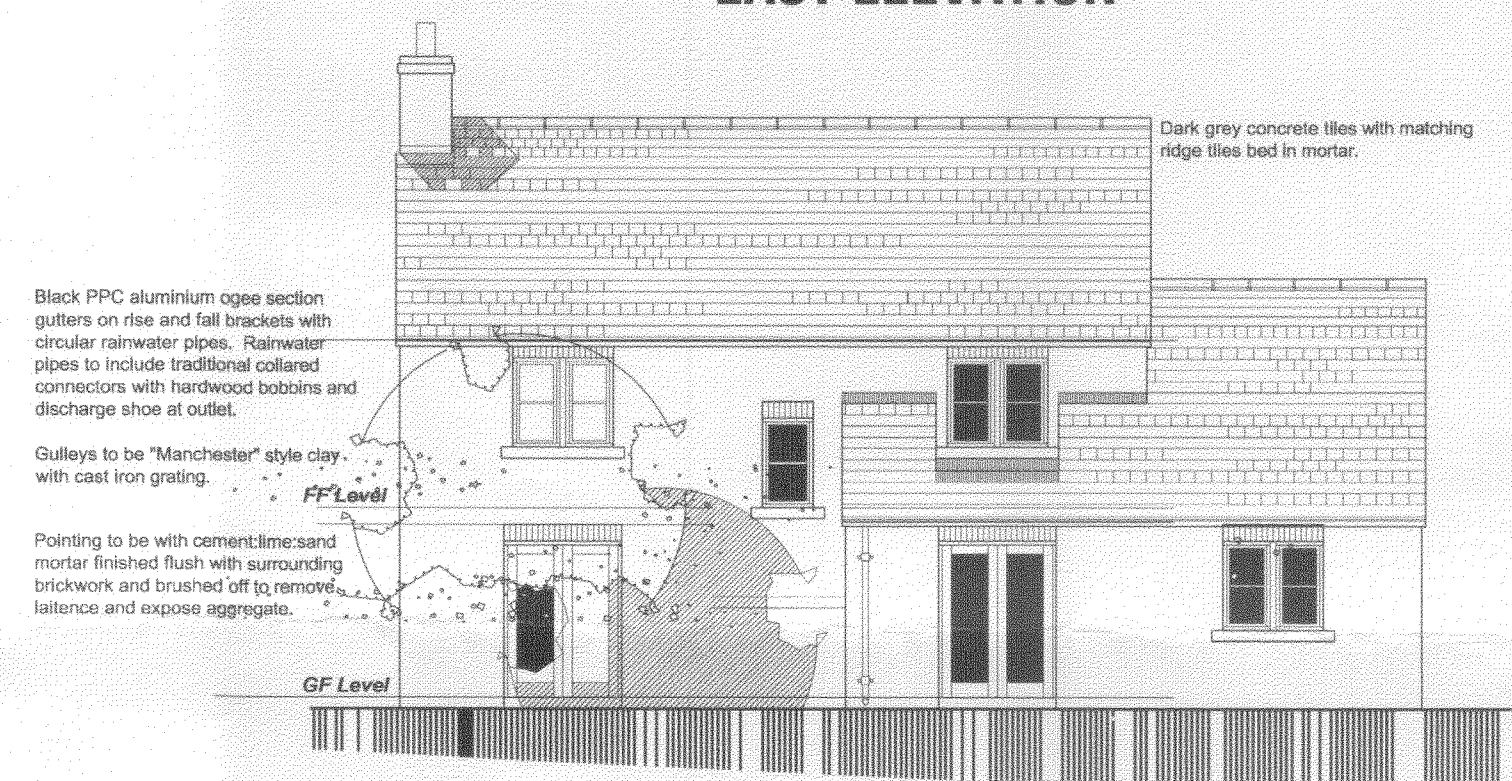
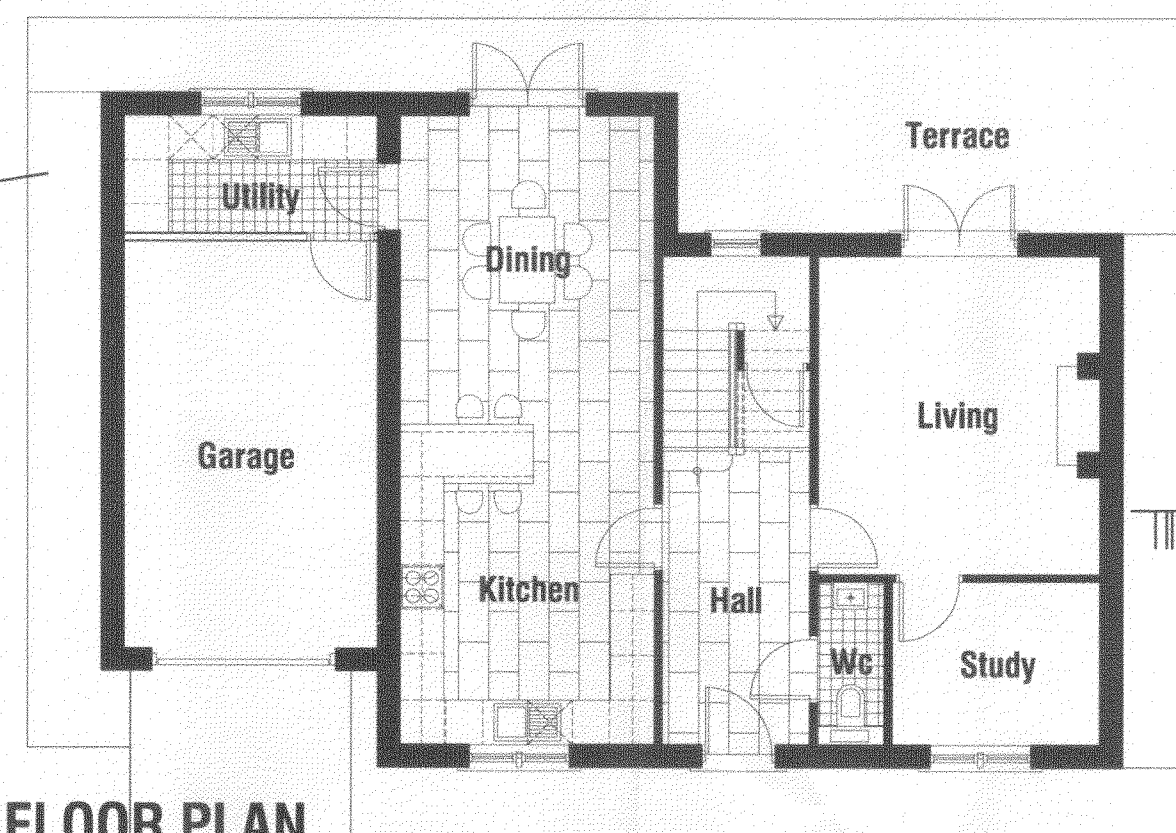


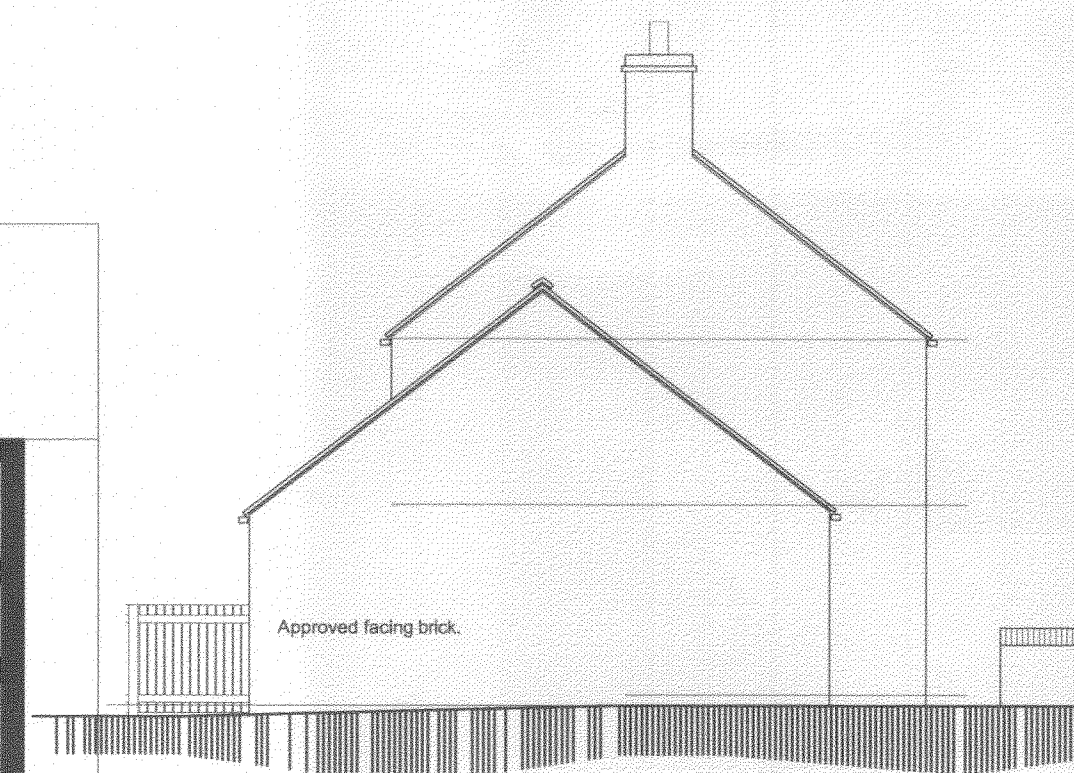


B 21.04.2010 - Prepared for planning application.
A 13.04.2010 - Design revised.

BEECHFIELD CLOSE
BOLTON-ON-DEARNE
ROTHERHAM

PROPOSALS

SITE PLAN, PLANS AND ELEVATIONS

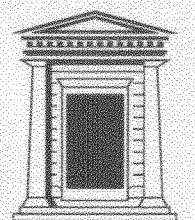

Chris Carr Associates
ARCHITECTS

6A Eastgate, Barnsley, S70 2EP

Tel:(01226) 286256 Fax:(01226) 207304

Email: mail@cca-arch.co.uk

Scale.	1:200, 1:100 @ A2	Drawn.	ECC
Date.	APRIL 2010	Ref. No.	23.45
DWG. No.	P1	Rev.	B
0 cm	2 cm	4 cm	6 cm

This drawing and the copyright is the Architects property and maybe used or reproduced only by agreement. All Dimensions in Millimetres Unless specified otherwise and subject to verification on site.