


DISCLAIMERS & NOTES:


THIS DRAWING IS ISSUED FOR THE SOLE AND EXCLUSIVE USE OF THE NAMED RECIPIENT. DISTRIBUTION TO ANY THIRD PARTY IS ON THE STRICT UNDERSTANDING THAT NO LIABILITY IS ACCEPTED BY NICHOLAS O'DWYER FOR ANY DISCREPANCIES, ERRORS OR OMISSIONS THAT MAY BE PRESENT, AND NO GUARANTEE IS OFFERED AS TO THE ACCURACY OF THE INFORMATION SHOWN

GENERAL NOTES:


- ALL DIMENSIONS ARE IN MILLIMETRES AND LEVELS ARE IN METRES ABOVE ORDNANCE DATUM
- DO NOT SCALE FROM THIS DRAWING USE FIGURED DIMENSIONS ONLY
- ALL DIMENSIONS AND LEVELS TO BE CHECKED ON SITE AND ANY DISCREPANCIES SHOULD BE REPORTED TO THE DESIGNER.
- DIMENSIONS OF THE DOSING KIOSK SHOWN INDICATIVELY ONLY, DIMENSIONS TO BE FINALISED WITH M&E INPUT
- THE PROPOSED KIOSK LOCATION IS OUTSIDE OF FLOOD ZONE 2 AND 3, TO MINIMISE POTENTIAL FLOOD DAMAGE TO THE DOSING KIOSK, THE FINISH FLOOR LEVEL WILL SET AT A MINIMUM 300mm ABOVE THE CALCULATED 1 IN 100 YR + 75% CLIMATE CHANGE FLOOD LEVEL. THE CALCULATED FLOOD LEVEL IS 23.70mAOD. REFER TO DOCUMENT 680212-R1(00) FRA FOR THE FULL FLOOD RISK ASSESSMENT.

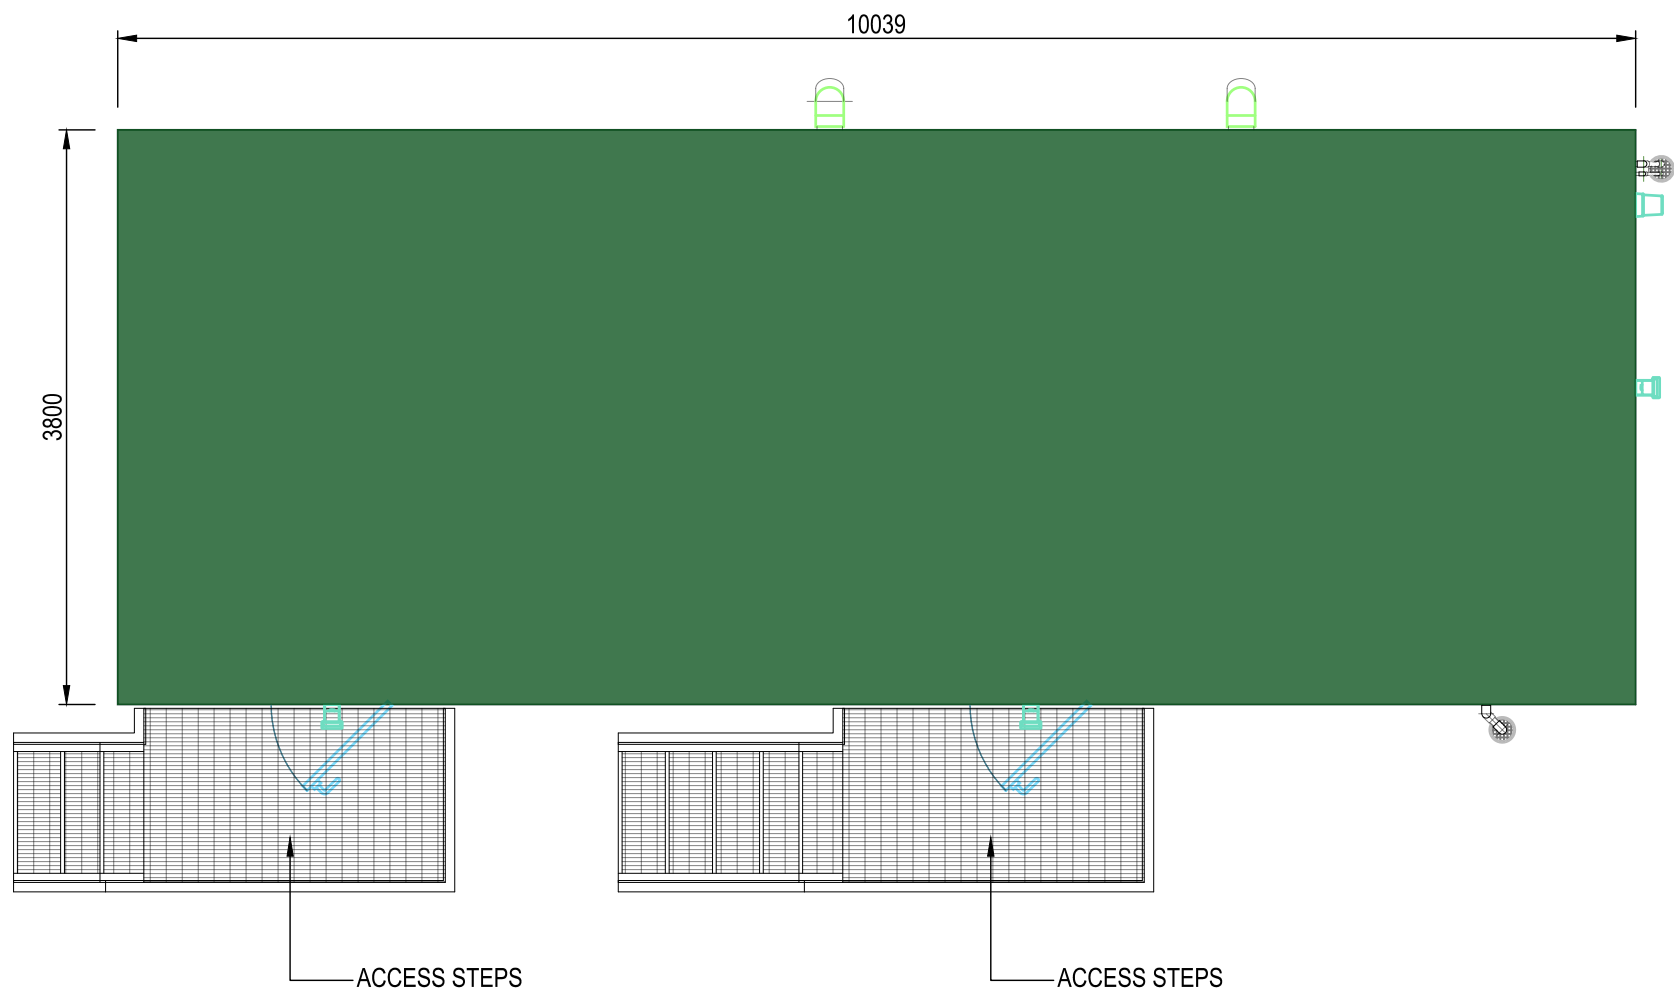


PLAN
SCALE 1:50

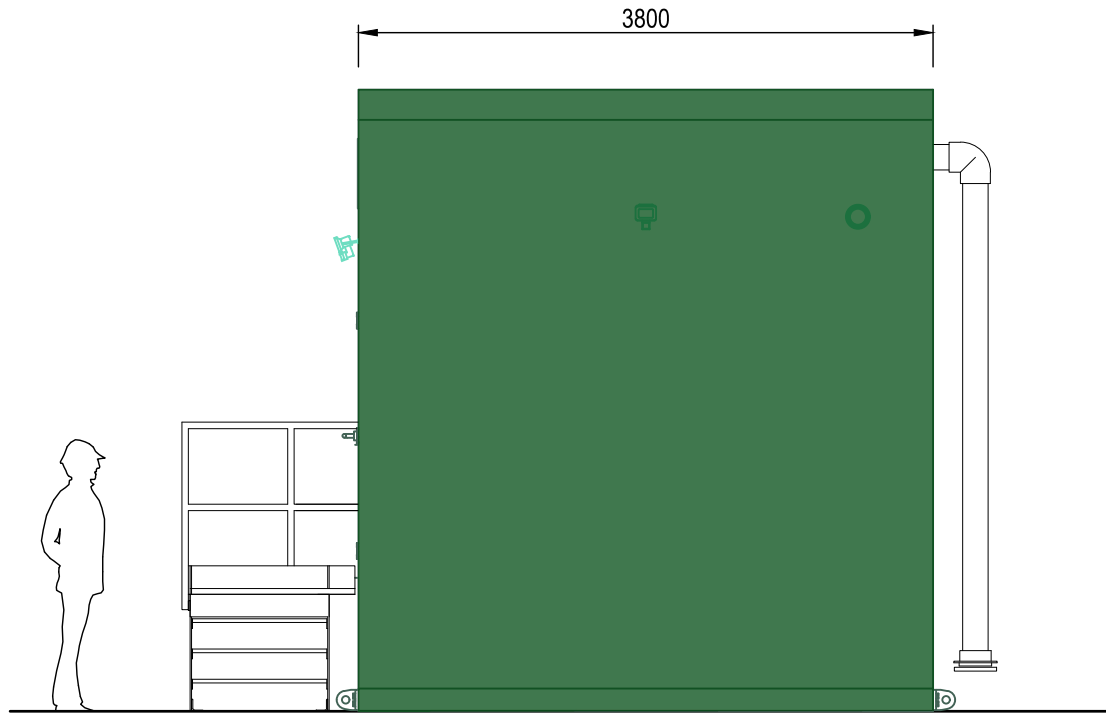

PROPOSED SIDE ELEVATION
SCALE 1:50

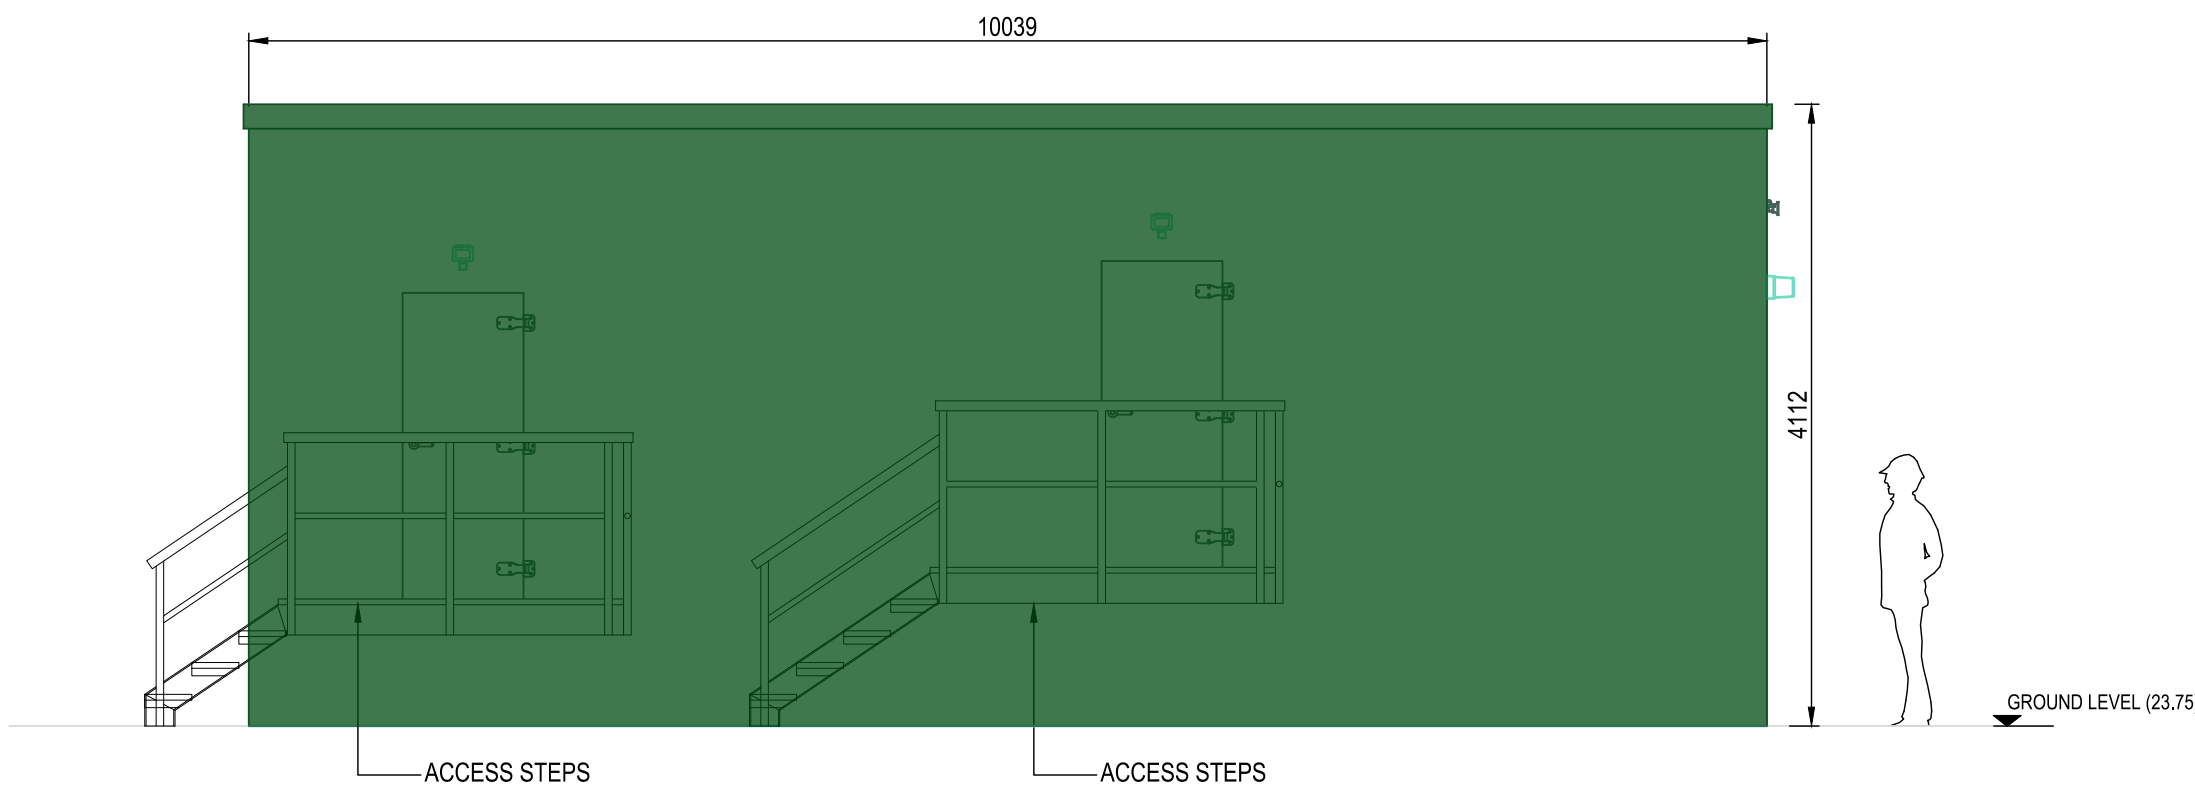

PROPOSED FRONT ELEVATION
SCALE 1:50

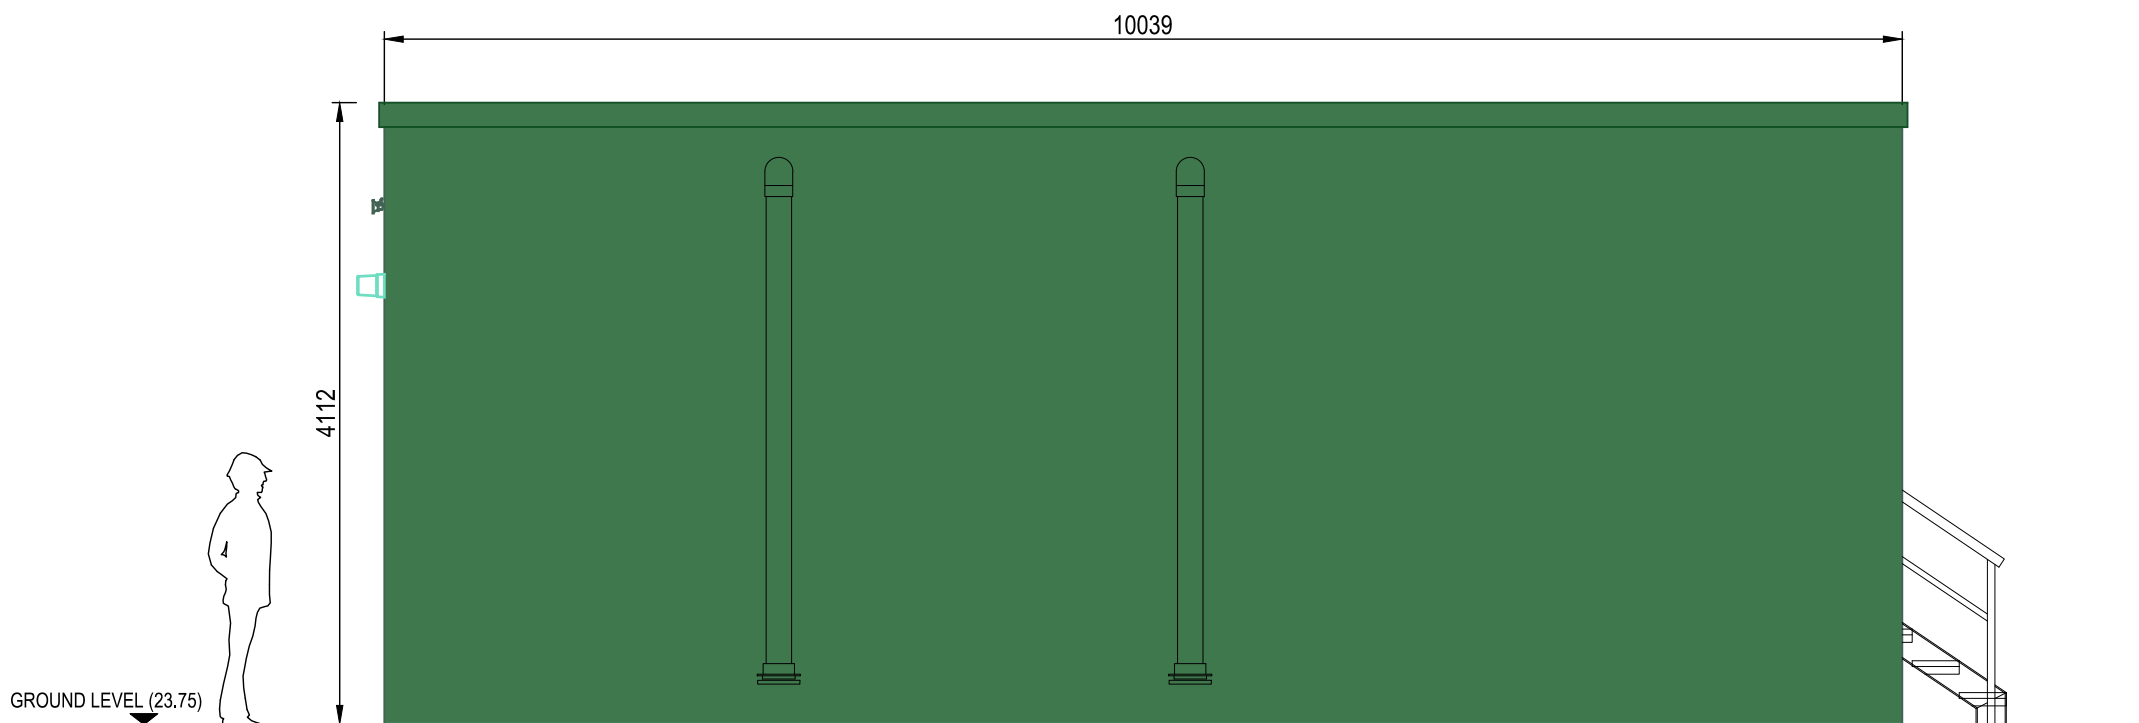

PROPOSED REAR ELEVATION
SCALE 1:50

KIOSK FINISHES AND COLOUR:

- EXTERIOR COLOUR OF THE KIOSK TO BE BS 4800 14C 39 (DARK GREEN)
- KIOSK TO BE SINGLE SKIN GRP LAMINATES, ANTI-VANDAL TEXTURED FINISHES

P03	REVISED REFLECTING CLIENT COMMENTS	TW	DZ	CH	23.01.2023
P02	DRAWING UPDATED WITH INFORMATION RELATED TO THE KIOSK	TW	DZ	CH	23.11.2022
P01	FOR PLANNING	TW	DZ	CH	14.09.2022
Status Rev:	Description:	DB:	CB:	AB:	Output Date:

Construction Date:	DATE?
Originator / Partner / OEM Ref:	YORKSHIRE WATER ALWAYS CONSIDERS
 	

Client:	Yorkshire Water Services Ltd Western House, Western Way, Halifax Road, Bradford, BD6 2SZ
	

Framework:	AMP 7	Work Stream:	BELOW GROUND
YW Batch ID / Project Code:	YW.200356	YW Solution ID:	

Site:	WOMBWELL STW
What three words:	AUCTIONED.CASINO.UNDER

OS Grid Reference:	440828545,403601937	DAZ or DMA References:	305
--------------------	---------------------	------------------------	-----

Drawing Title:	PROPOSED ELEVATIONS (KIOSK) FOR PLANNING PURPOSES
----------------	---

Original Design / OEM Reference:	Size:	Scale:
	A1	1:50
Status Description:	Status:	Revision:
STAGE APPROVAL	S4	P03
Drawing Number:	WOM02- NOD- WWT- WWT- DR- C-08002	