


The general contractor is responsible for the verification all dimensions on site and the architect is to be informed of any discrepancy.


The status of information contained in a computer copy of this drawing shall be limited to that conveyed by the paper copy.

Revisions:


A 24/02/11 TS/PDG Elevations updated following revisions to FFL's
B 25/02/11 JK/PDG Soldier courses removed from front elevations.
C 08/03/11 PDG/PDG Window specification amended.

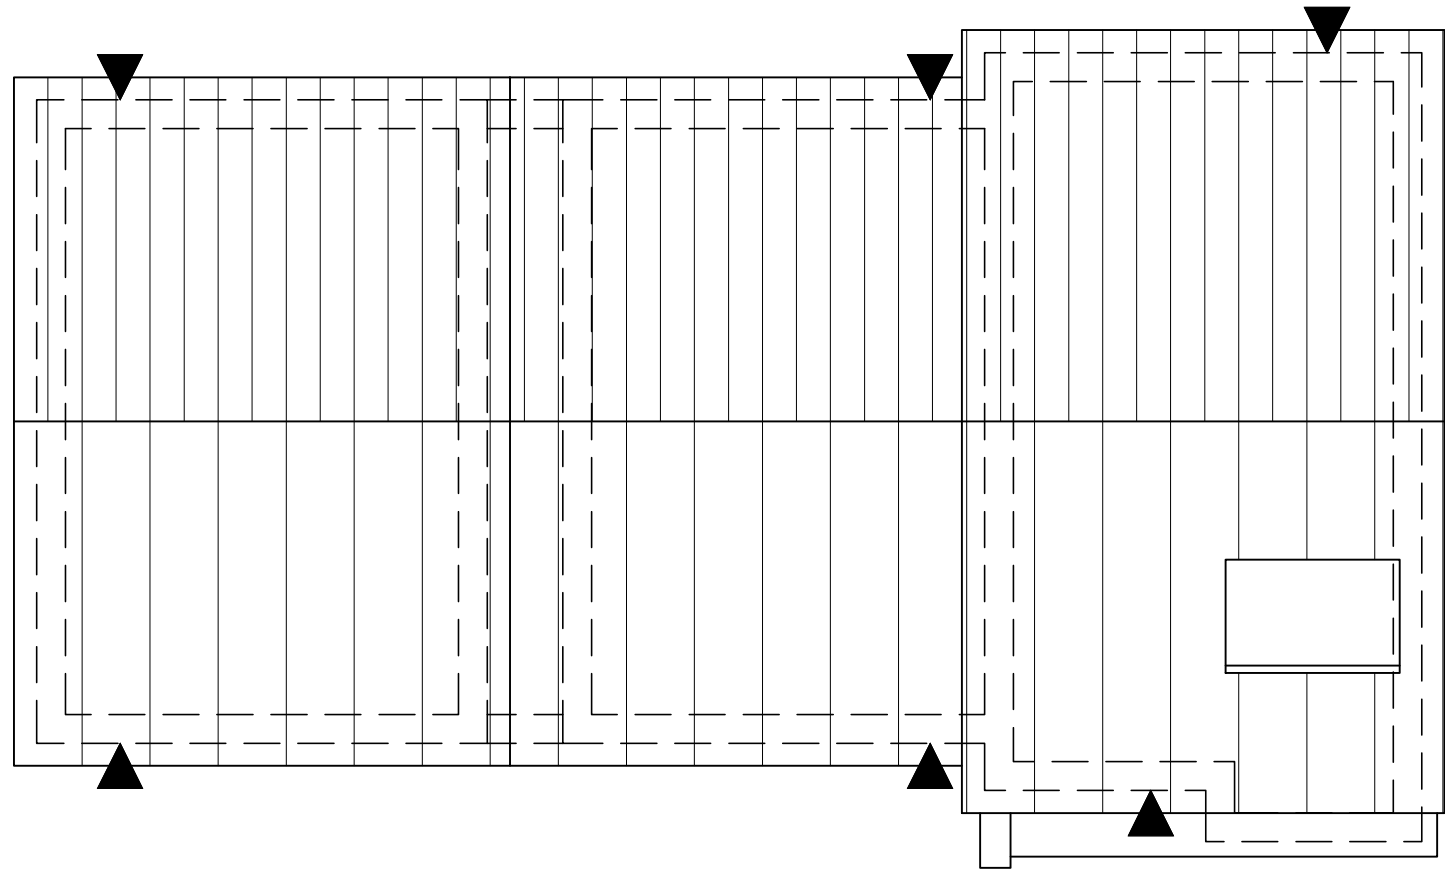

Roof Plan

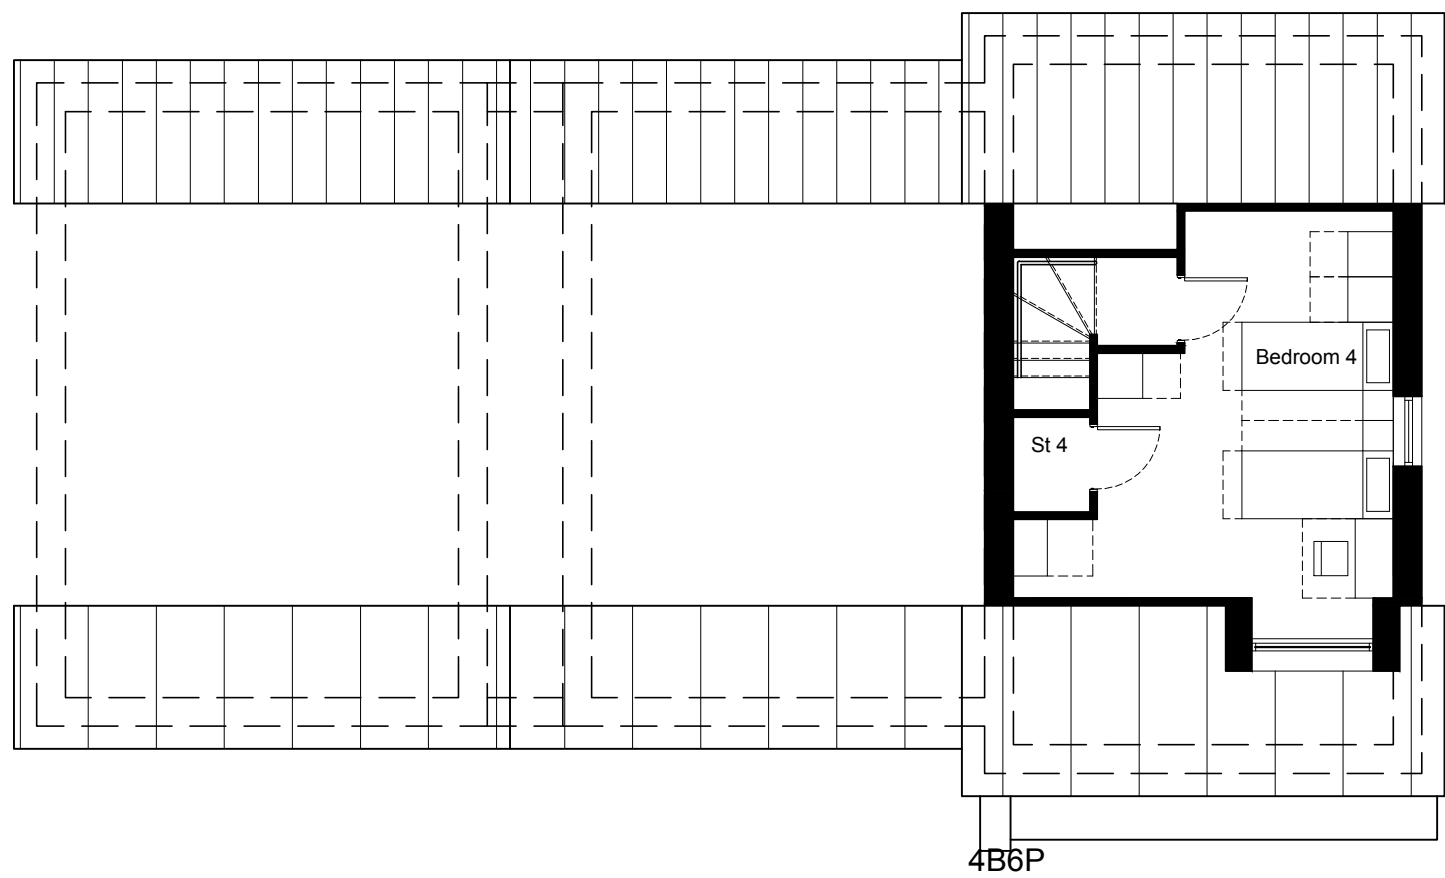

Second Floor

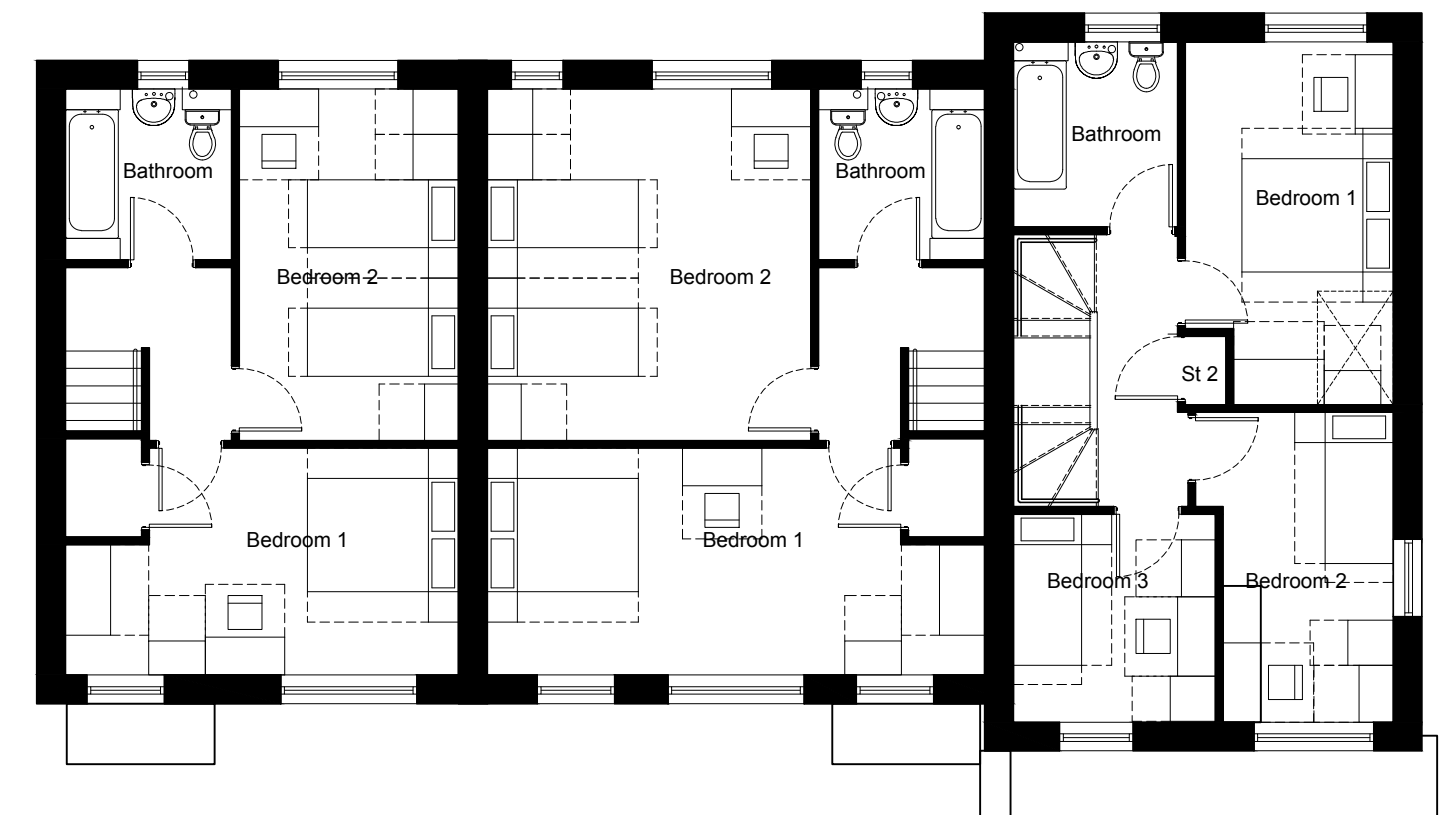


2B4P

First Floor

2B4P

4B6P

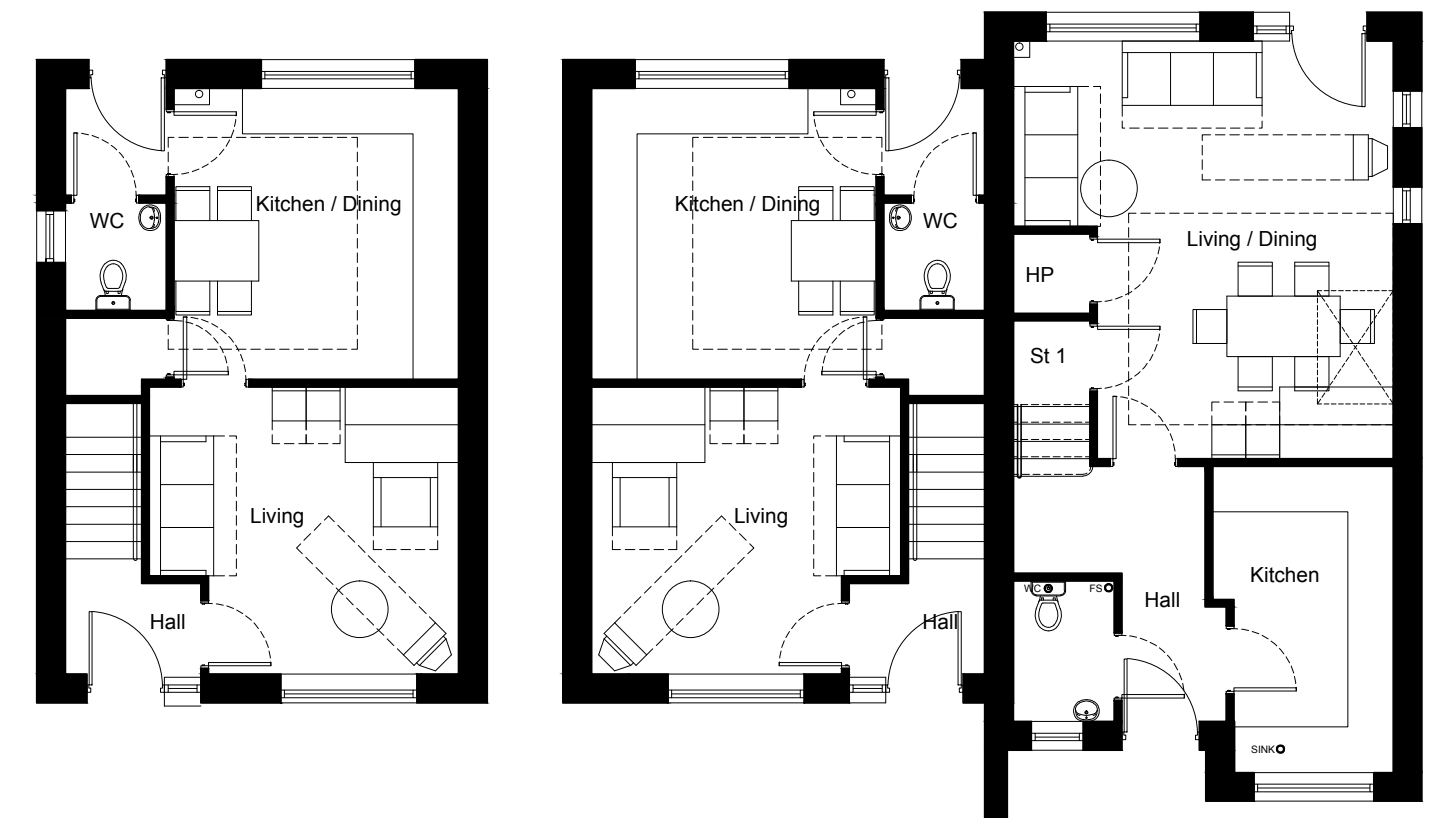

2B4P

Ground Floor

2B4P

4B6P


Plots 15 to 17




North-West Elevation



South-East Elevation

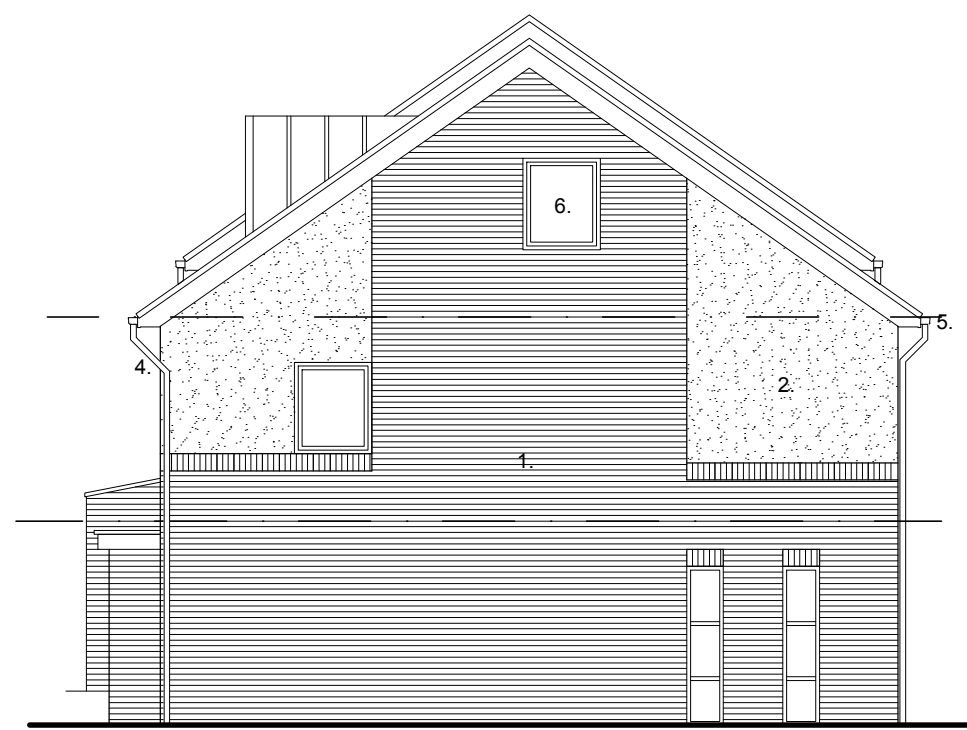

South-West Elevation

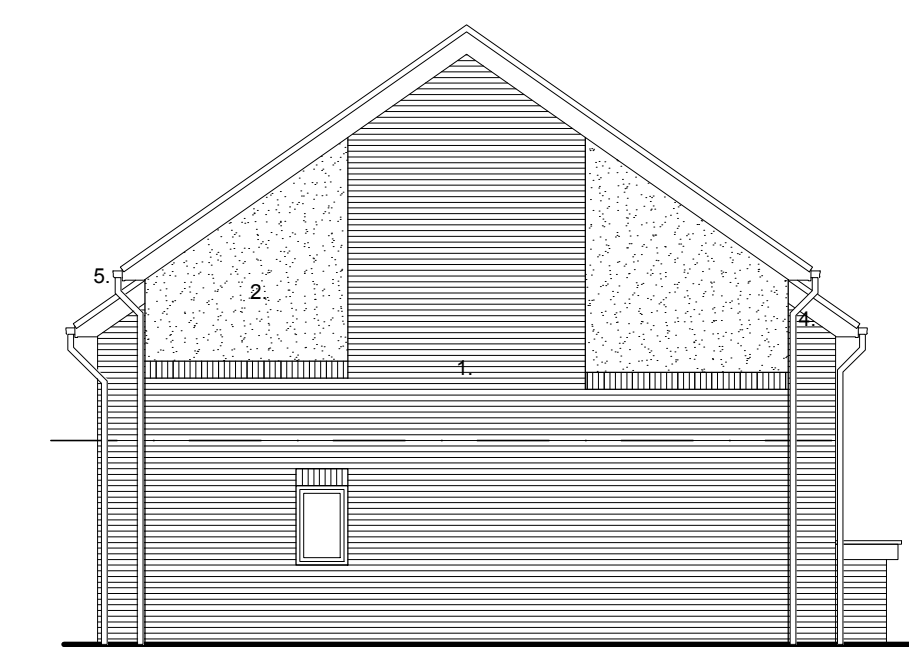

North-East Elevation

Materials Key:
1. FL quality facing brickwork
2. Off-white through coloured render
3. Grey interlocking low profile tile
4. Black UPVC rainwater goods
5. White UPVC Fascia's and soffits
6. Dual coloured UPVC doubled glazed window frames dark grey(RAL 7005) outer finish and white inner finish
7. Gloss painted finish timber security door to achieve PAS-24
8. Blue/Grey Marley Eternit Lamina external cladding panel
9. Powder coated (grey) metal gate comprising circular bars on horizontal carrier rails.
10. Facing brickwork stepped back by 10mm.
11. Dark grey single ply membrane flat roof with white upvc fascia, black upvc rainwater goods and Trespa Lamina "timber " effect cladding panel soffit.
12. Lineworks "Planar" laminated glass canopy with stainless steel brackets and struts.



drawing status
approval
construction
preliminary
record
information
comment
tender

Scale 1:100 @ a1

Date 04 January 2011

Drawn RJ/PDG

Dwg No 2121.43.104C

Plans & Elevations
Plots 15-17
Alric Drive, Cundy Cross, Barnsley
Yorkshire Housing

