




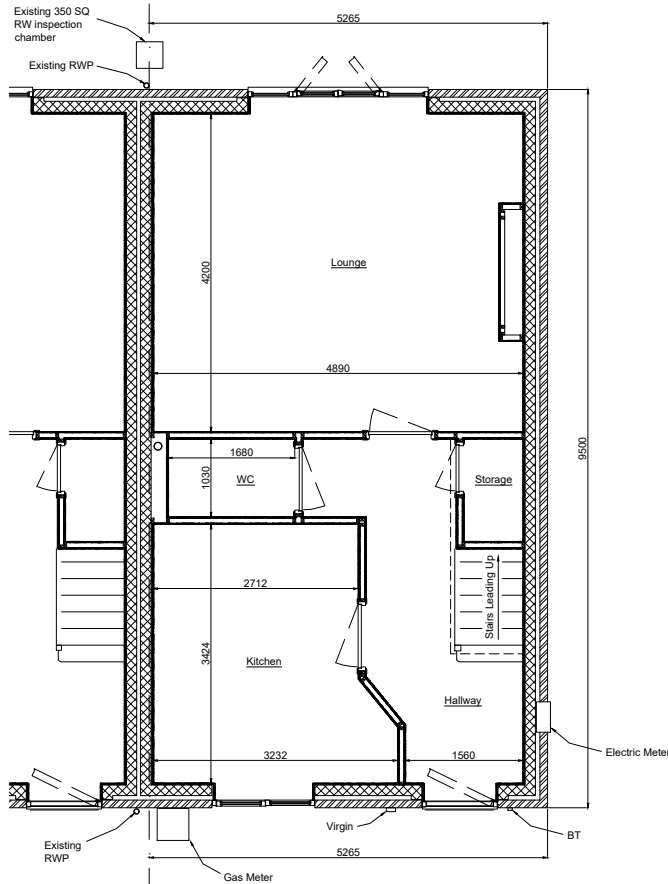


EXISTING GROUND FLOOR LAYOUT

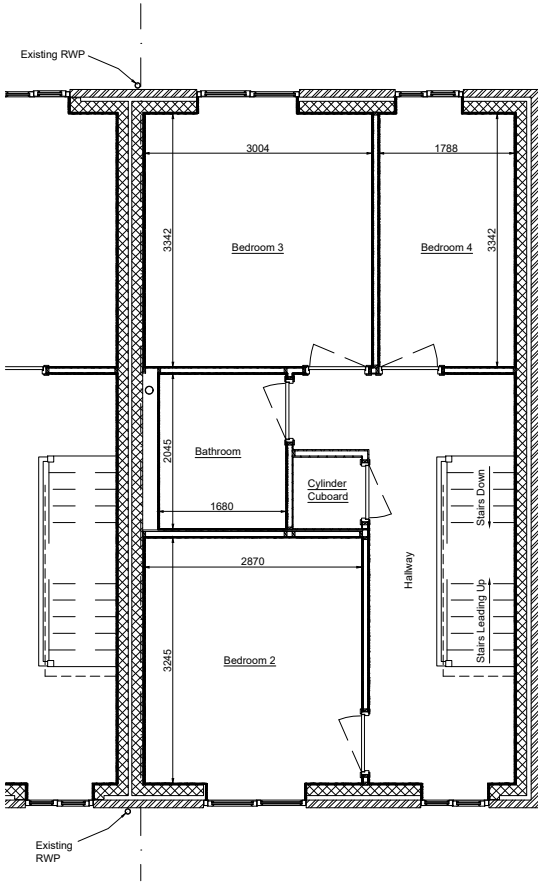


EXISTING FIRST FLOOR LAYOUT

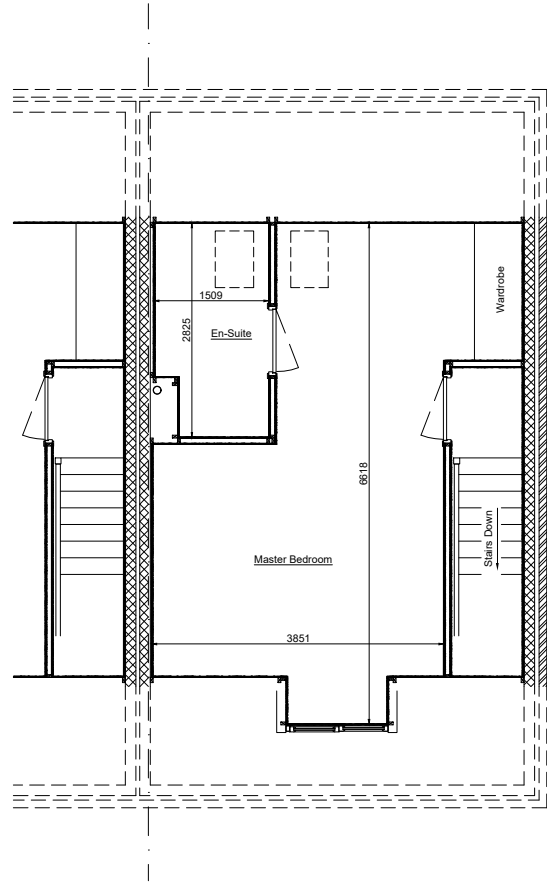


EXISTING SECOND FLOOR LAYOUT

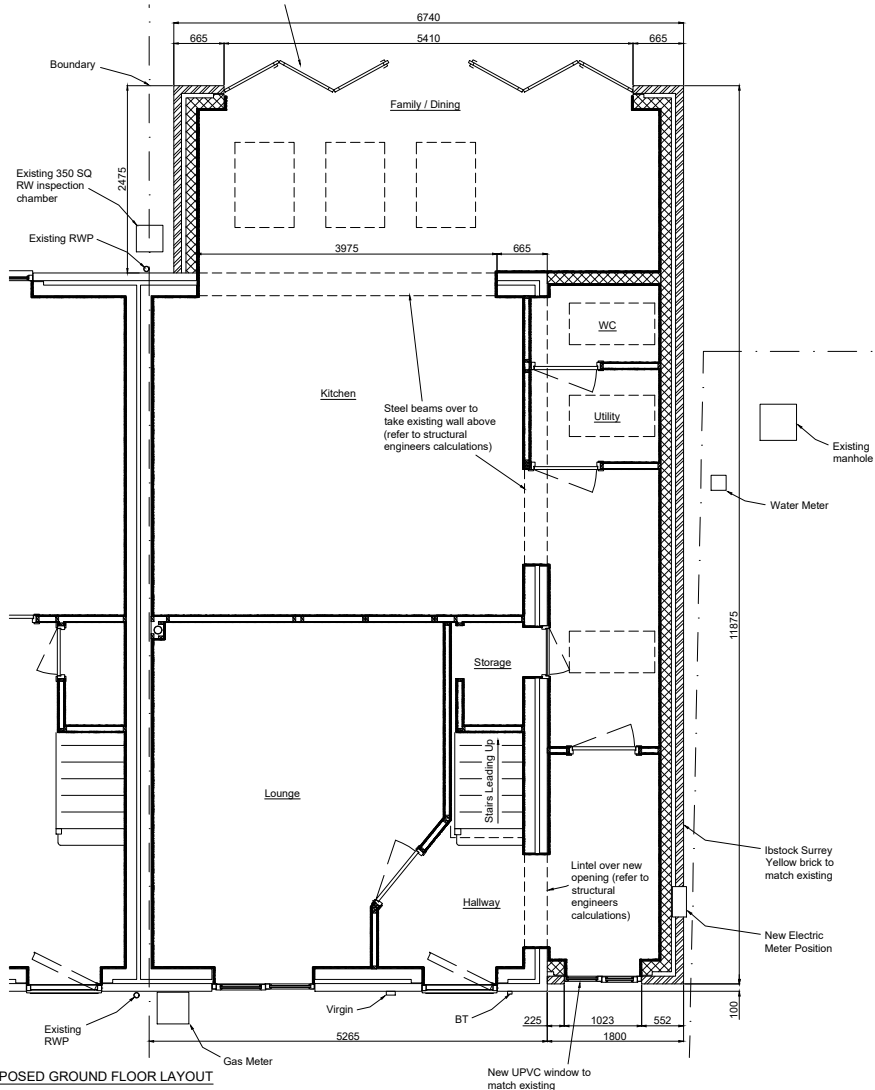

PROPOSED GROUND FLOOR LAYOUT

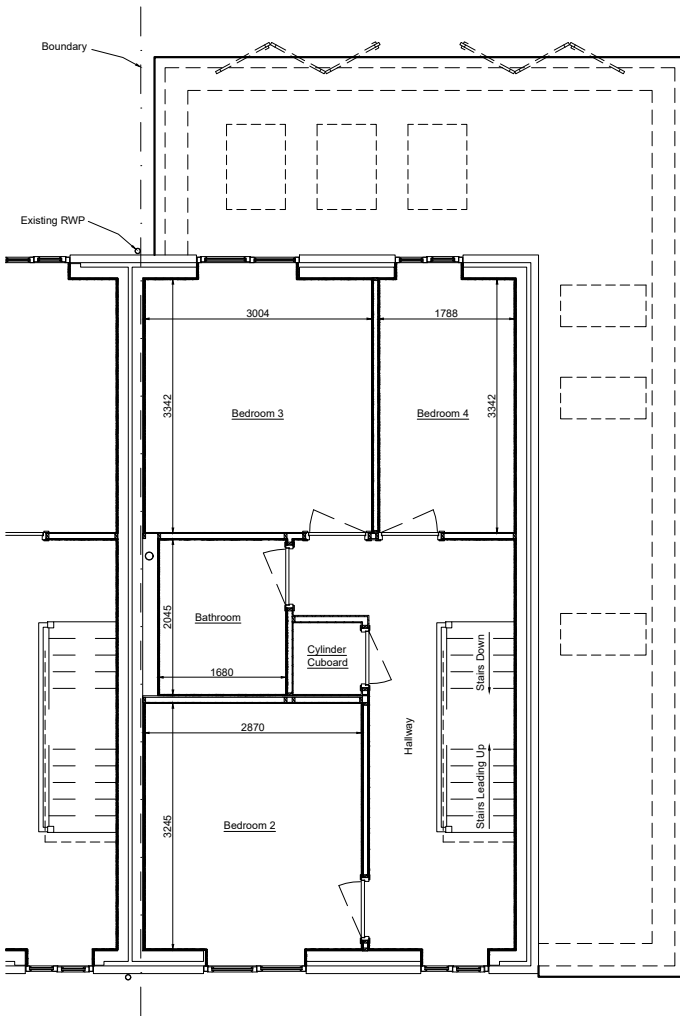

PROPOSED FIRST FLOOR LAYOUT

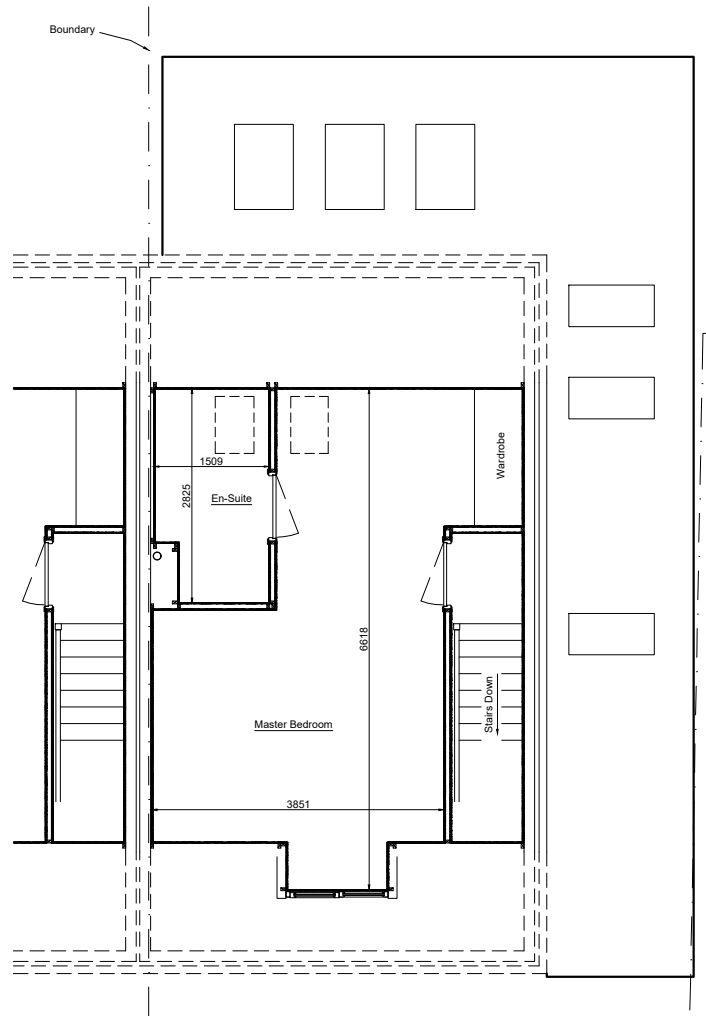

PROPOSED SECOND FLOOR LAYOUT

Proposed Single Storey Side & Rear Extension - Application Ref:

Existing & Proposed Floor Plans

SITE ADDRESS:

5 Daisy Drive
BARNSELY
S70 4NY

Scale 1:100 @ A3
Drawing 3 of 6

REV A

REV B

CHKD

CHKD

DRAWING No:
2022/0001-003

DRAWN BY: WLP

DATE: 23.10.22

REV: