




| Drawing No. | Rev No. |
|-------------|---------|
| MGJ001 -005 |         |

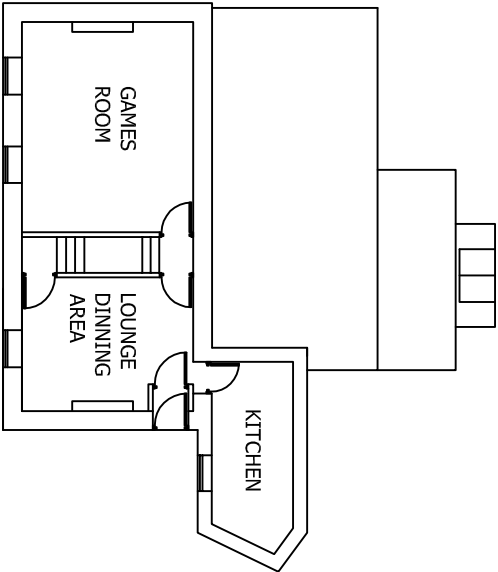

EXISTING FIRST FLOOR PLAN  
SCALE 1:200 AT A3

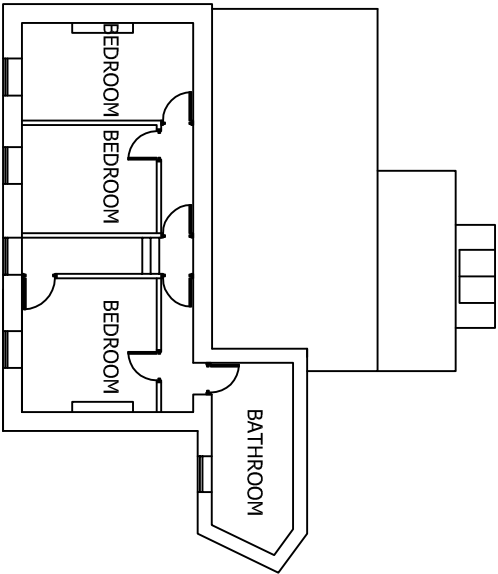


EXISTING SECOND FLOOR PLAN  
SCALE 1:200 AT A3

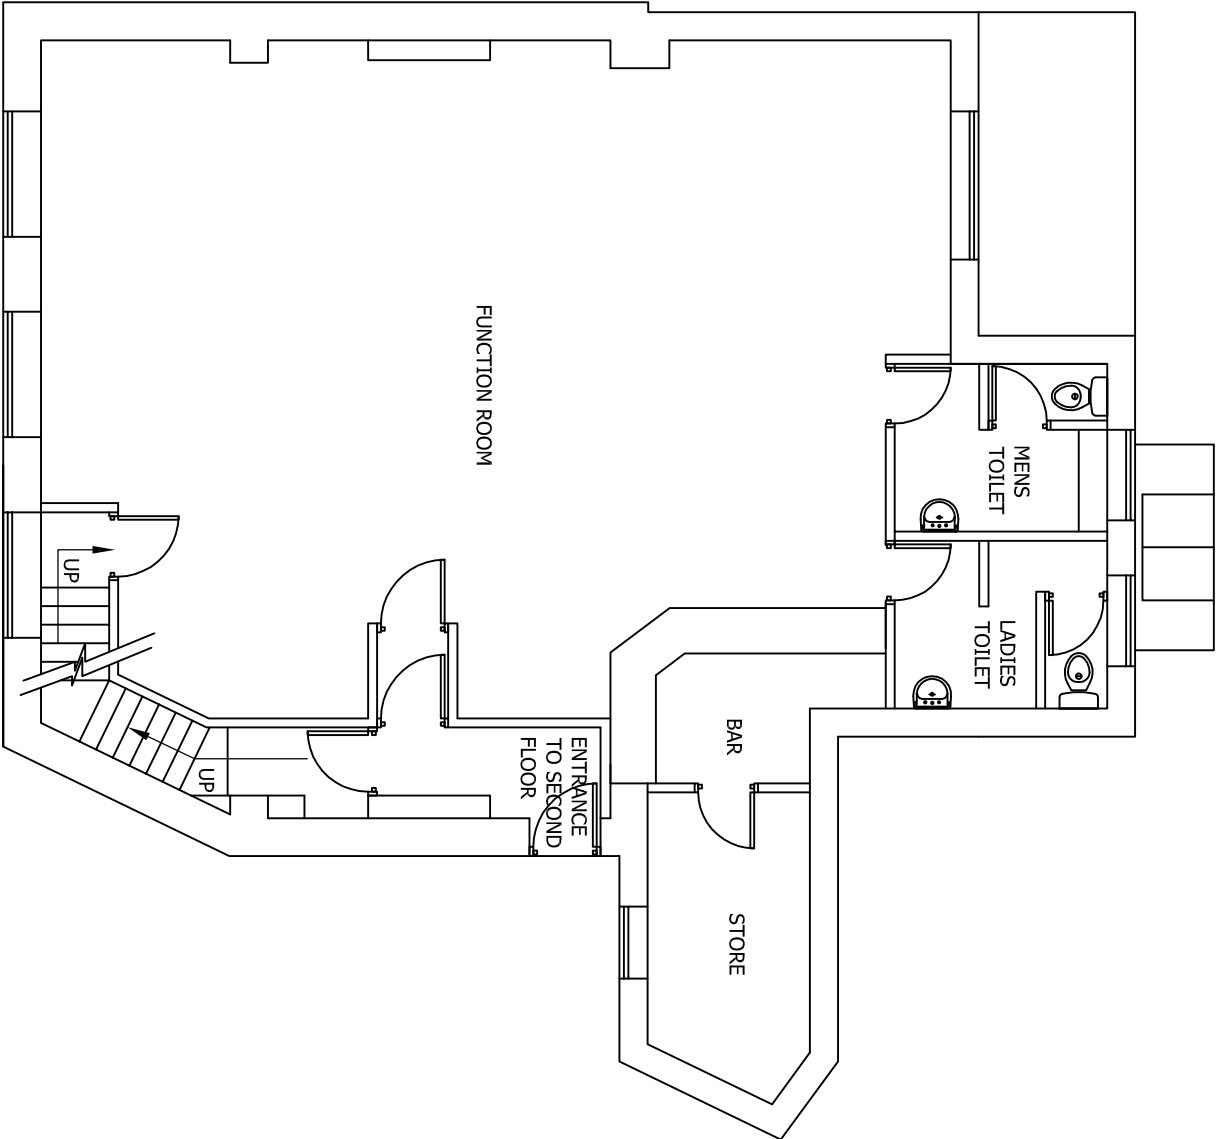

PROPOSED FIRST FLOOR PLAN

SCALE 1:100 AT A3

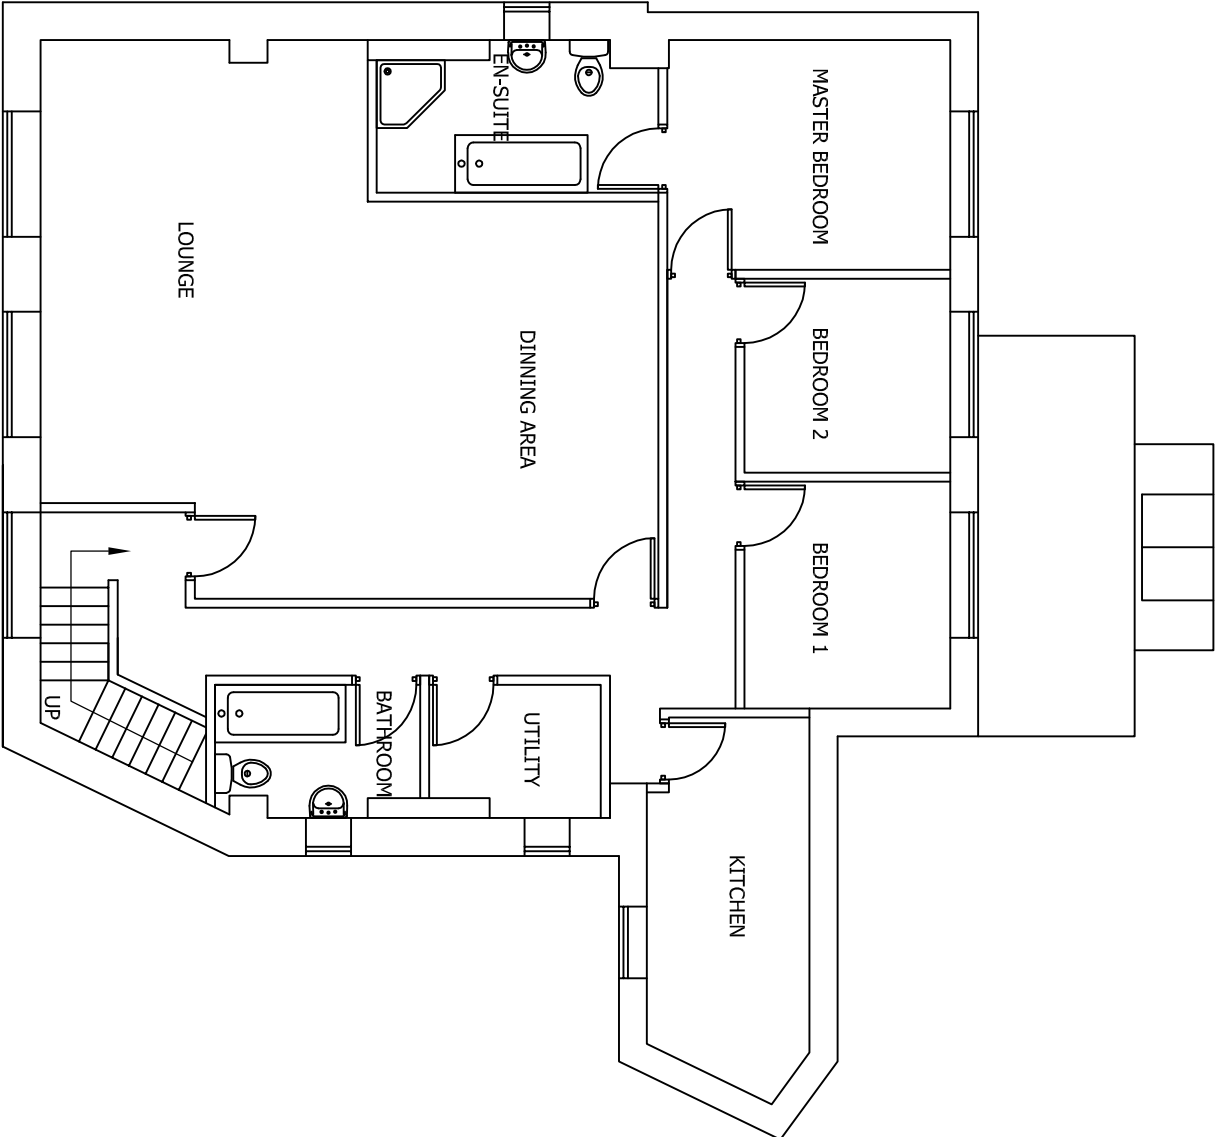

PROPOSED SECOND FLOOR PLAN

SCALE 1:100 AT A3

DO NOT SCALE: Contractor to check all dimensions and report any omissions or errors

NOTES

| Rev | Description | By | Chk | App | Date |
|-----|-------------|----|-----|-----|------|
|-----|-------------|----|-----|-----|------|

JRB DESIGNS LTD  
166 Churchfield Lane  
Barton  
Barnsley  
S75 5FA  
Tel: 01226 383542  
Fax: 01226 380078  
Mob: 07970 541192  
Email: joine@jrbdesigns.co.uk  
This drawing is copyright. © Jrbdesigns Ltd.

Client  
**MR G JONES**

Drawing Title  
**PROPOSED PLANS 2**

Address  
**ROYAL ALBERT HOTEL  
WORSBROUGH ROAD  
BLACKER HILL  
BARNSLEY S74 0RL**

Project Title:  
**PROPOSED TWO STOREY  
FRONT & REAR EXTENSION**

Purpose of Issue:

**PLANNING**

Drawing Status  
**FIRST ISSUE**

|             |             |             |            |
|-------------|-------------|-------------|------------|
| Scale at A3 | Drawn By    | Date        |            |
| AS SHOWN    | JRB         | 03/07/2009  |            |
| Checked By  | Date        | Approved By | Date       |
| CJ          | 03/07/2009  | CJ          | 03/07/2009 |
| Project No. | Drawing No. | Revision    |            |

APPROVAL ☒ INFORMATION ☐ TENDER ☐ CONTRACT ☐ CONSTRUCTION ☐