






South Elevation

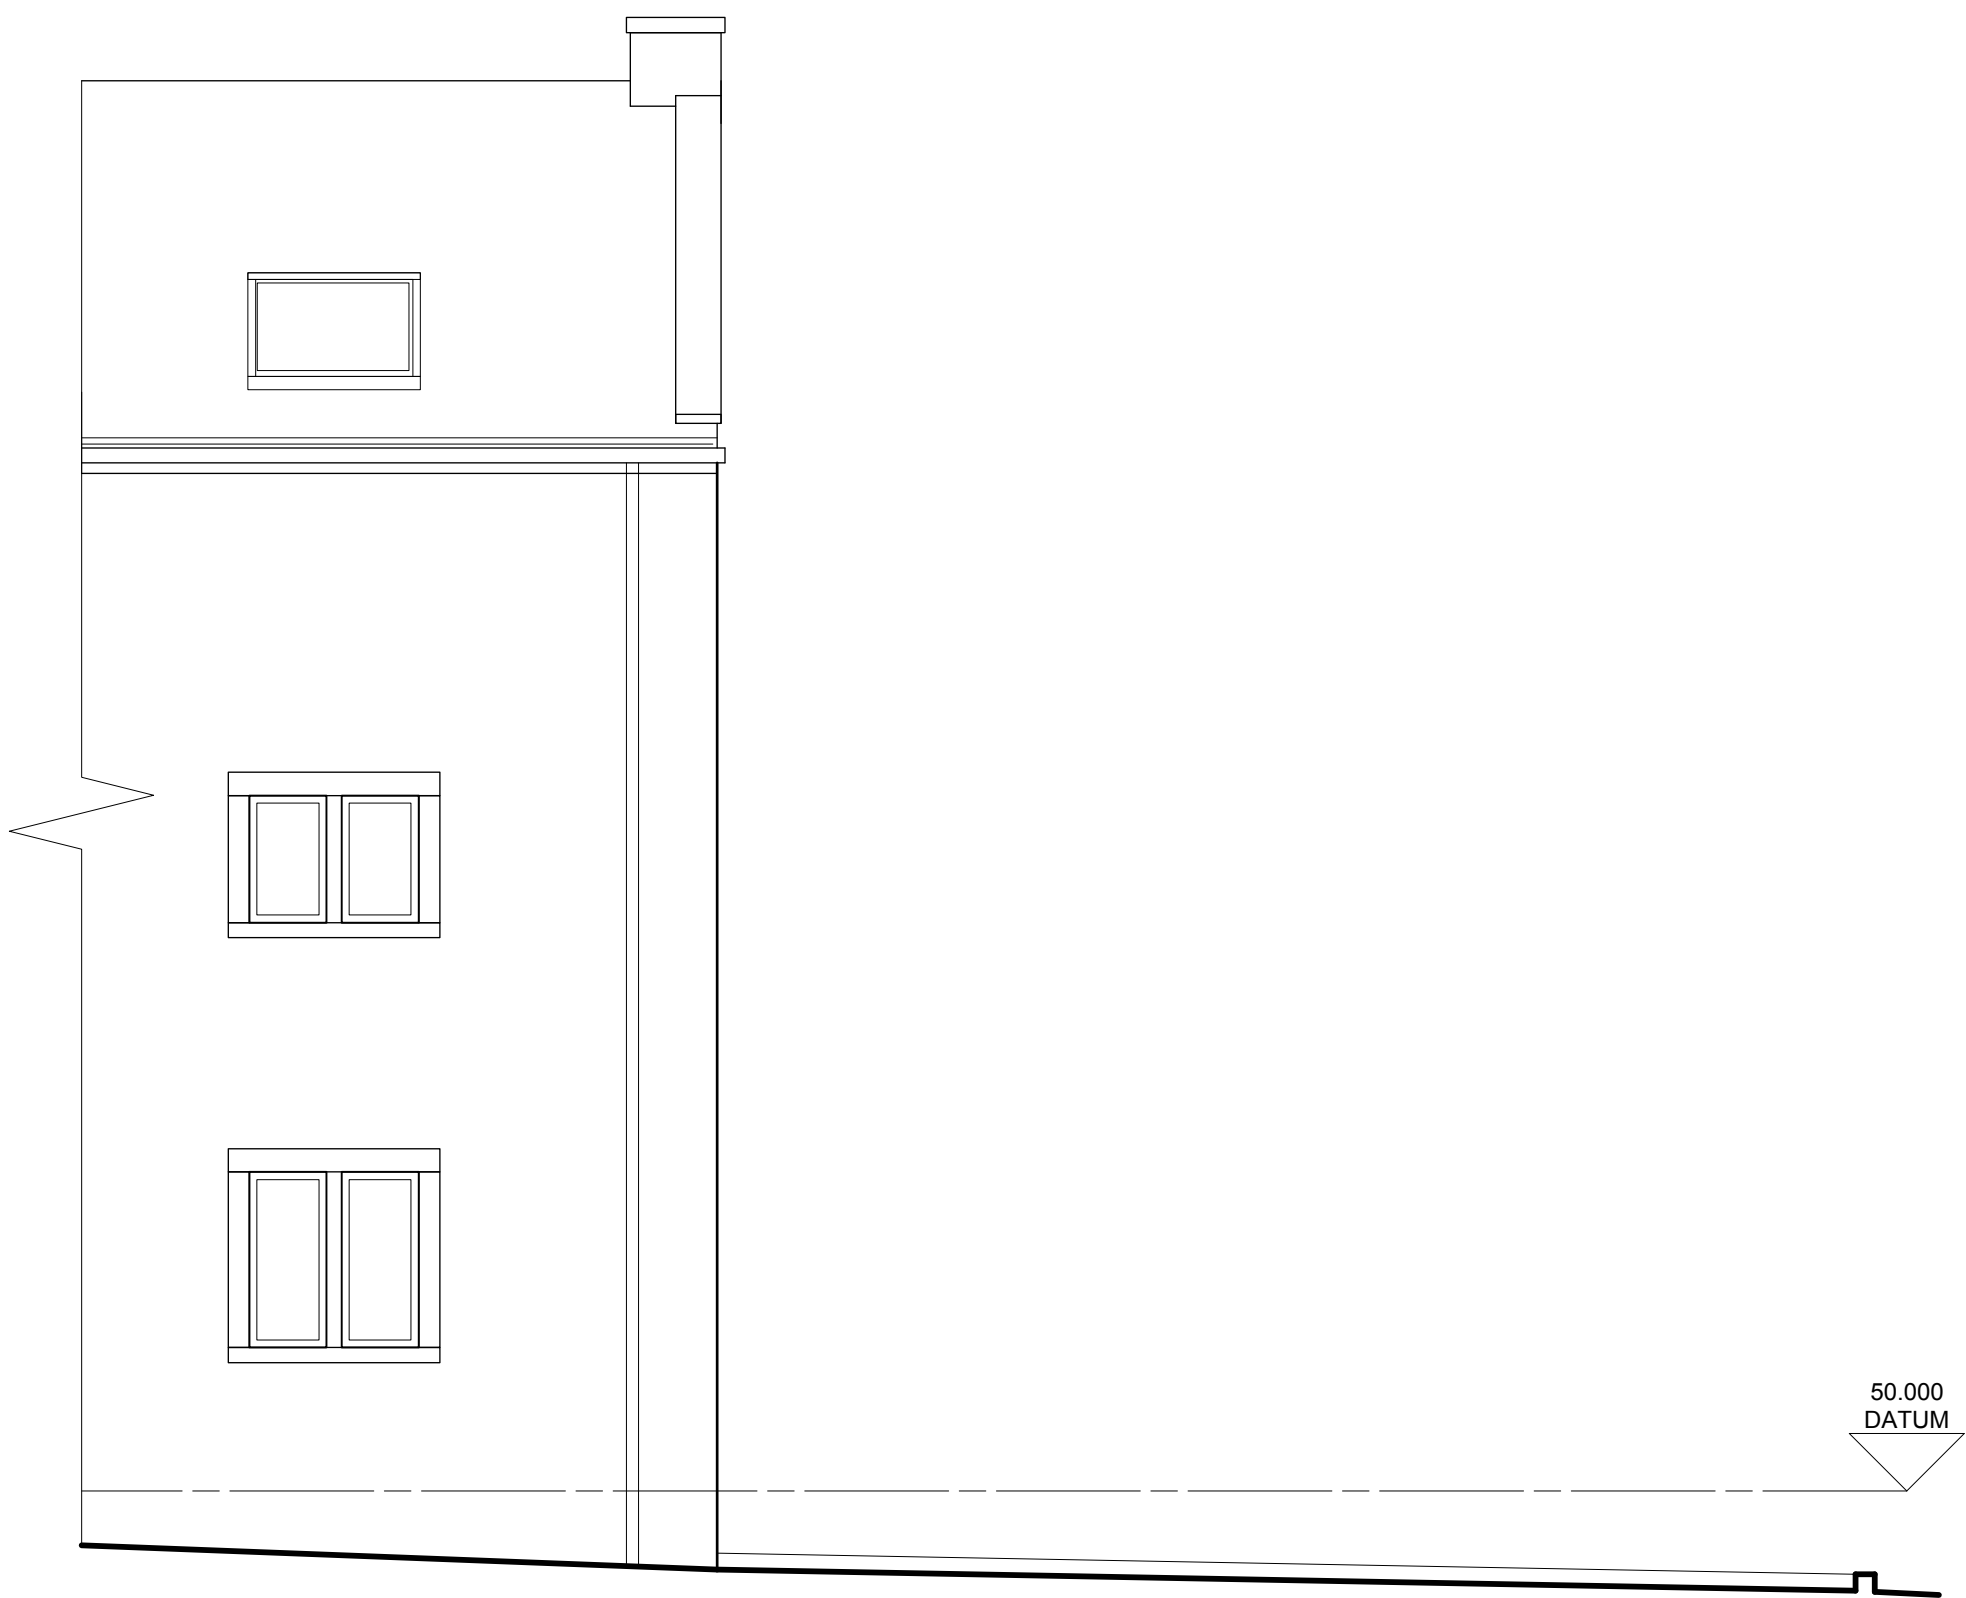

Part West Elevation

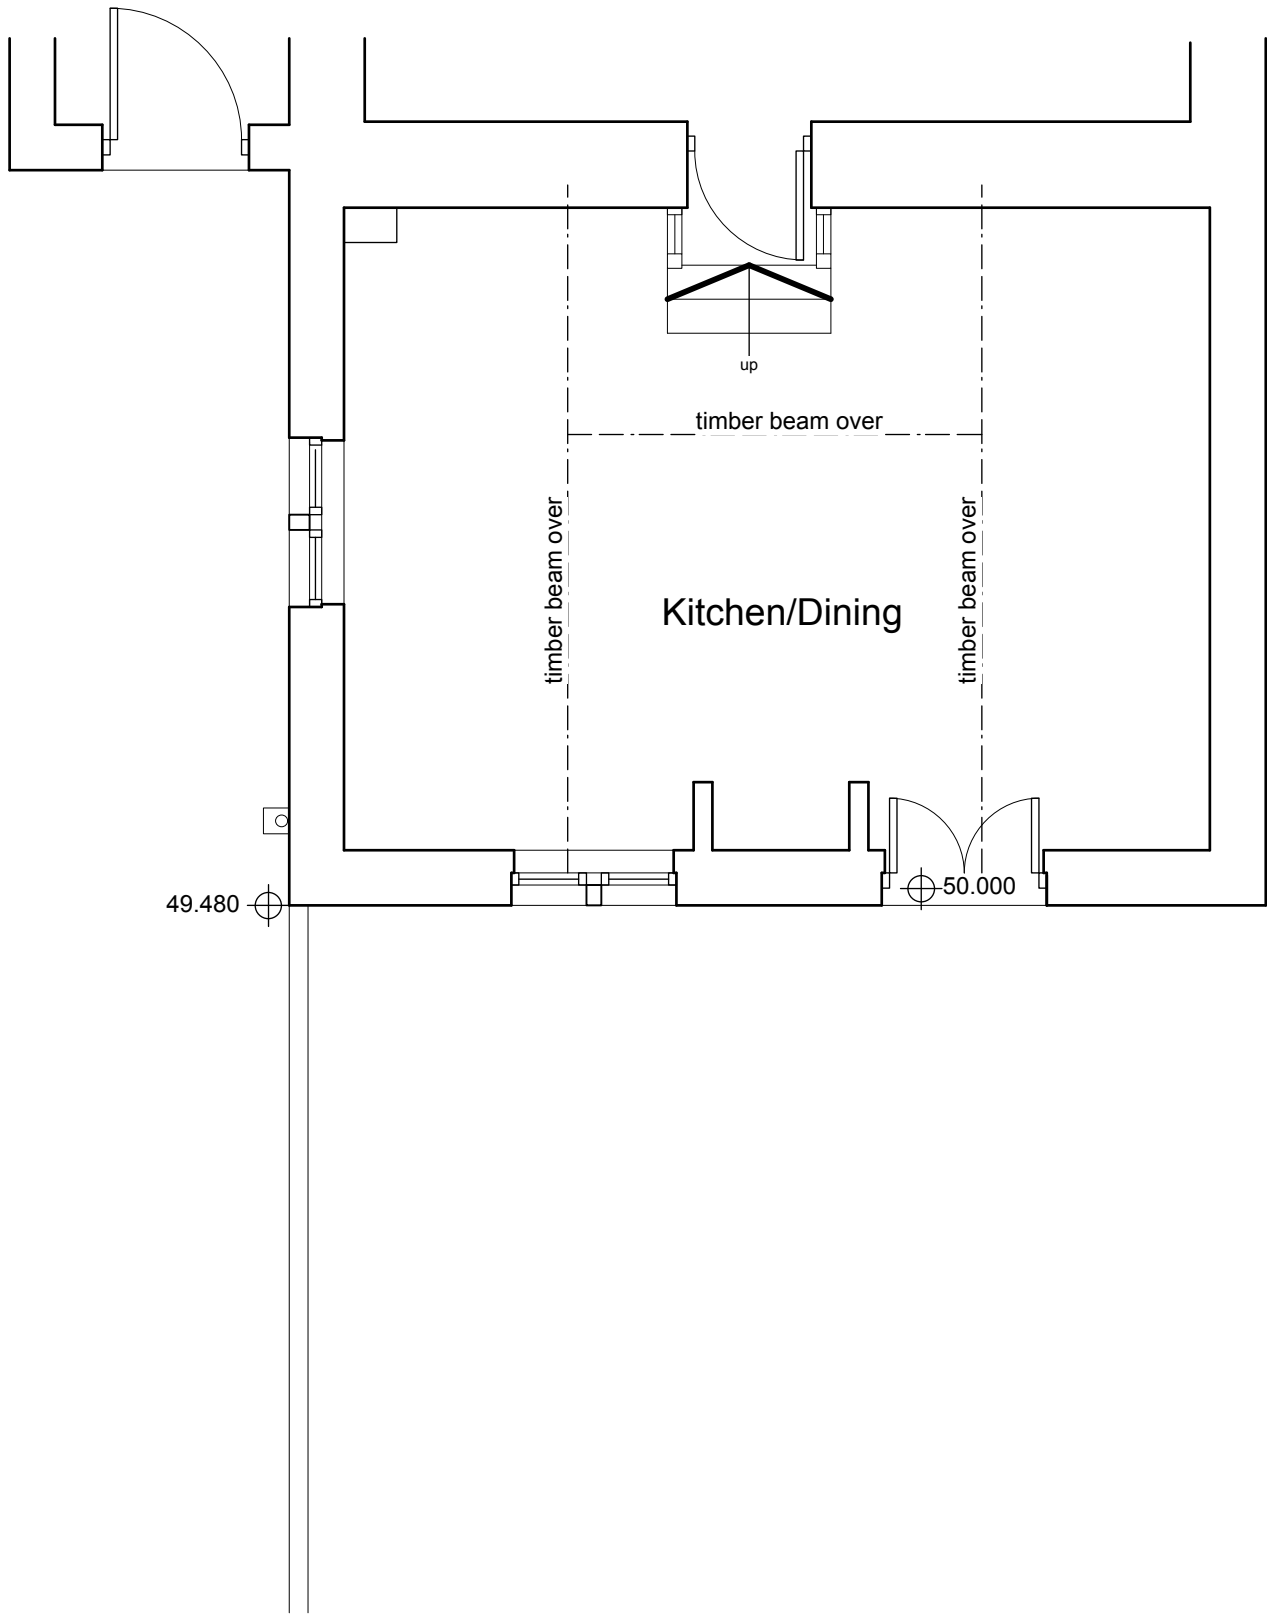

Part Ground Floor Plan

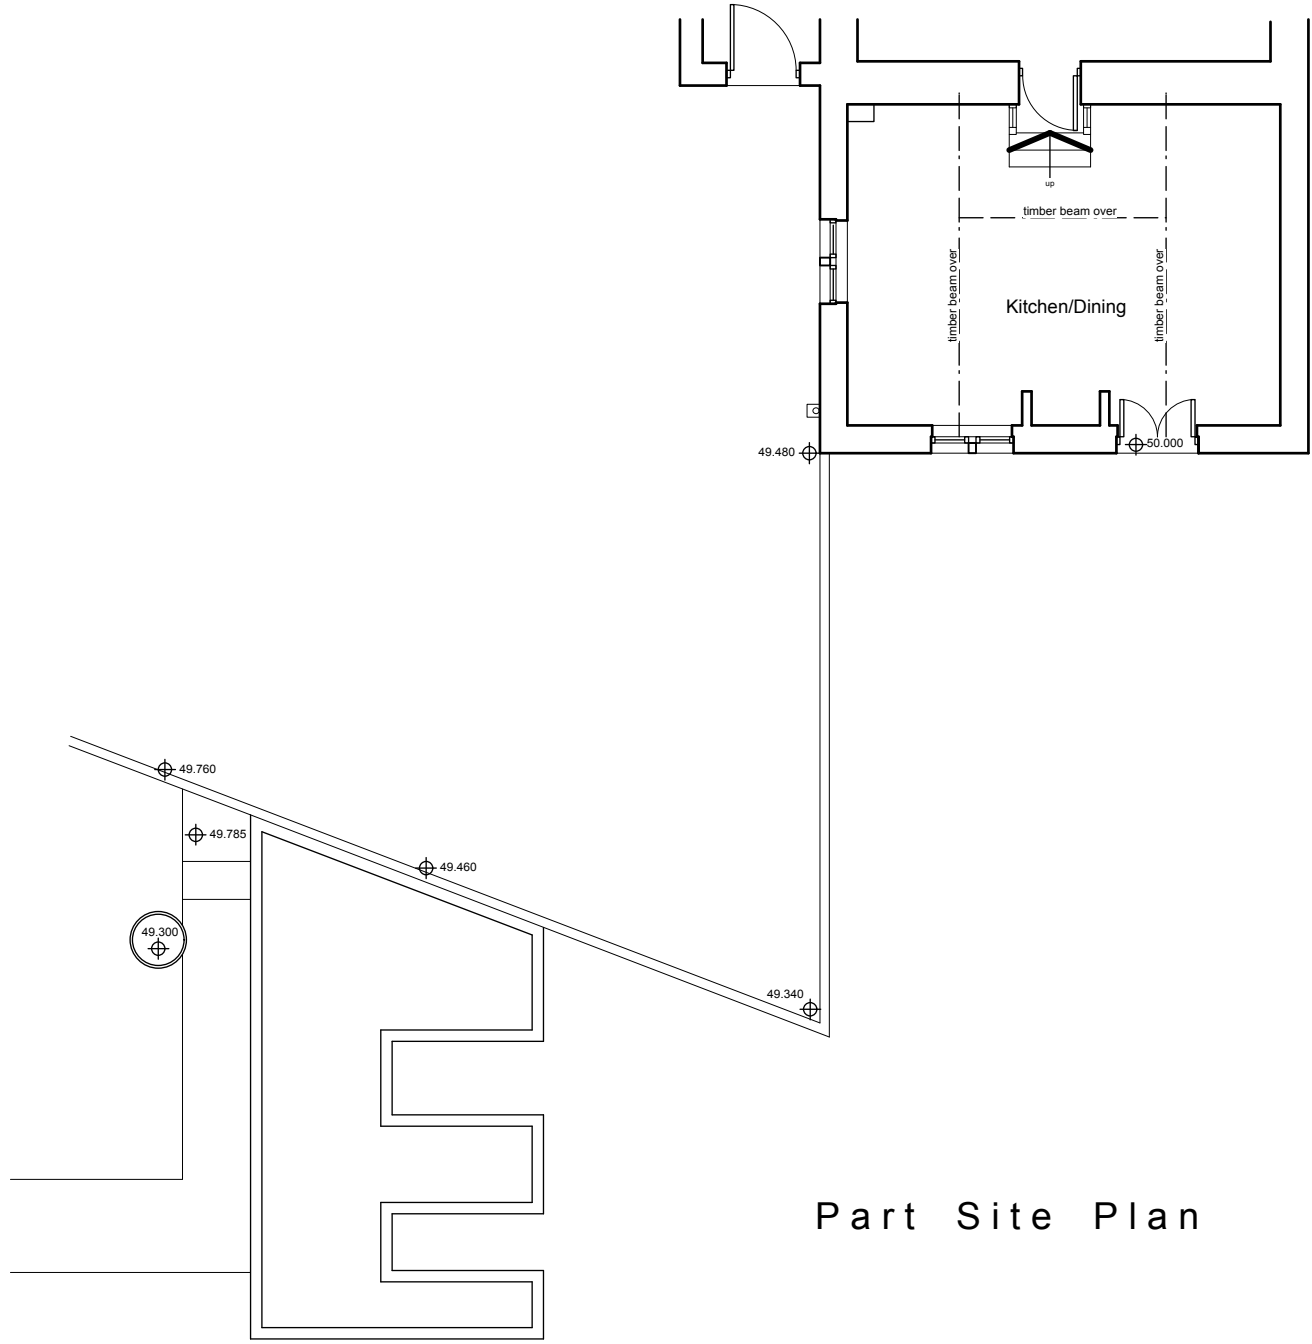

Part Site Plan

Notes:
This drawing has been prepared specifically for the purpose of Planning Permission (where appropriate) & Building Regulation Approval. Valley Properties accept no liability for errors or omissions. The drawing may be used for estimating purposes, but the Principal Contractor must cost fully from a site investigation. The Contractor is responsible for checking site dimensions, materials etc., and all building work, such work being checked by Building Control on site, as may be appropriate. Valley Properties disclaim any liability for works carried out.

Revisions:
Rev.A
Rev.B
Rev.C
Rev.D
Rev.E

VALLEY PROPERTIES
ARCHITECTURAL DESIGN SERVICES
7 Holmfirth Road
Meltham
Holmfirth HD9 4AA
Tel: 01484 854100 Mob: 07769736142
E-mail: vproperties@supanet.com

Client Details

Mr & Mrs P. Beard

Project Title
Proposed conservatory at
The Granary, Broadstone Lodge Farm
Cumberworth
Huddersfield

Drawing Title
Survey Drawing

Scale: 1/50 & 1/100	Drawing Number 2014/028/01	Rev.	Date Drawn June 2014	Drawn By Andrew Smith
------------------------	-------------------------------	------	-------------------------	--------------------------