




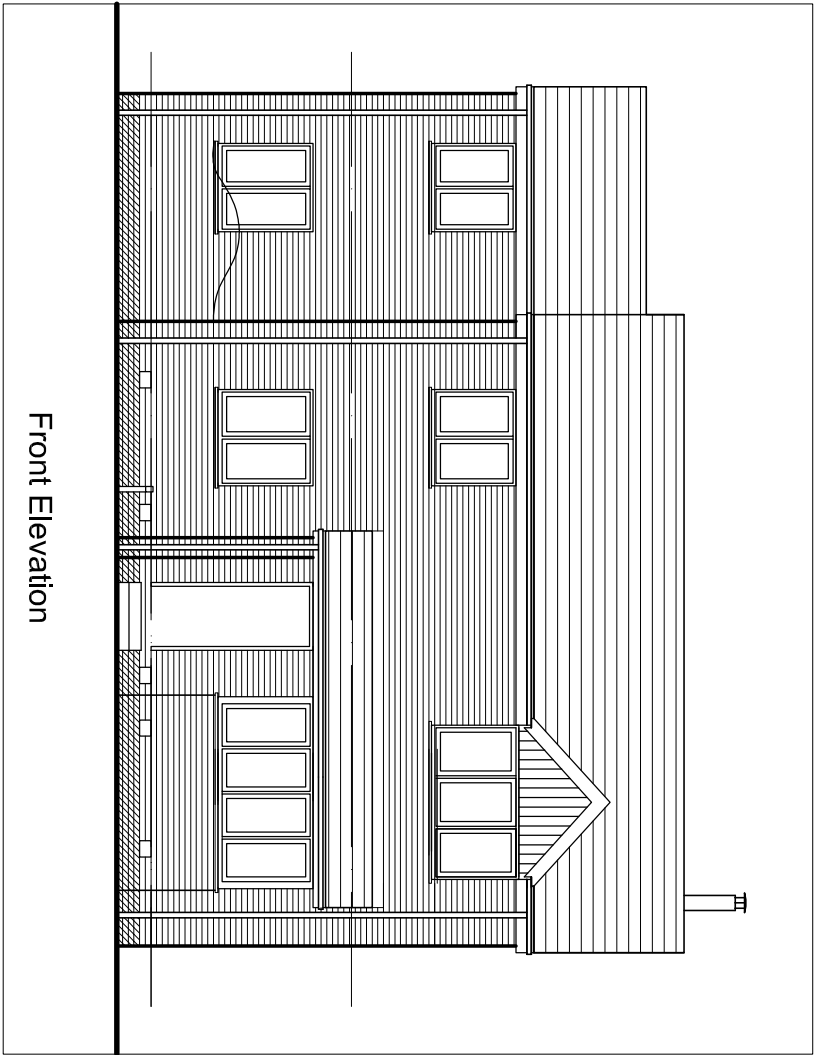


Front Elevation

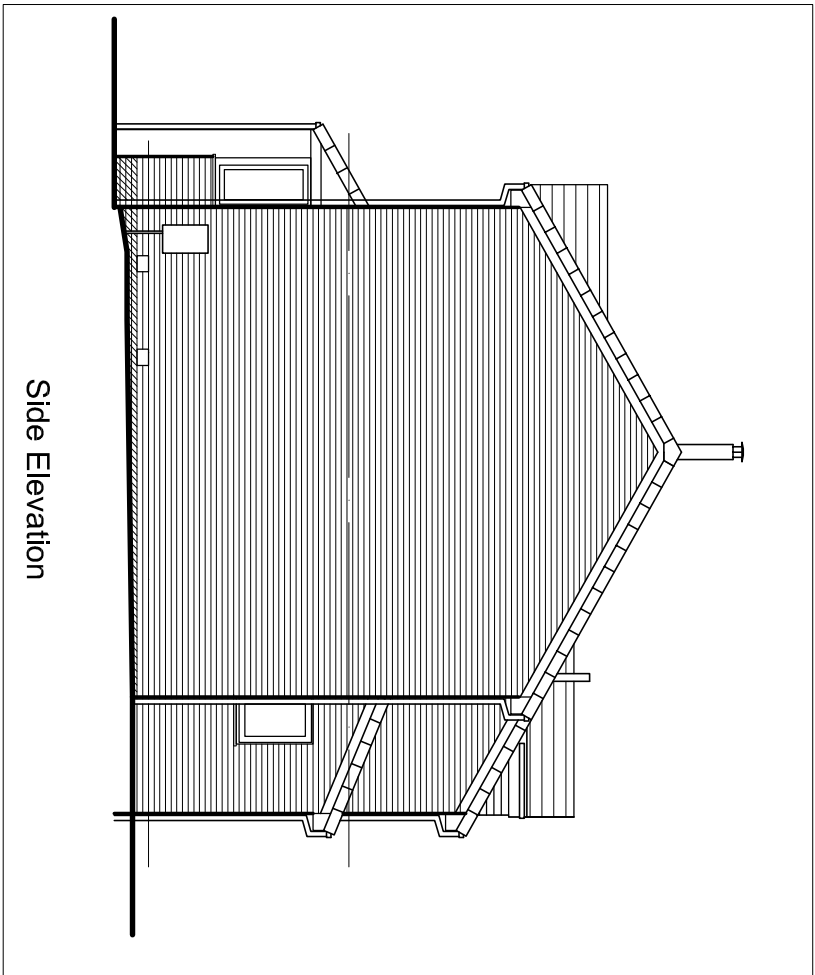

Side Elevation

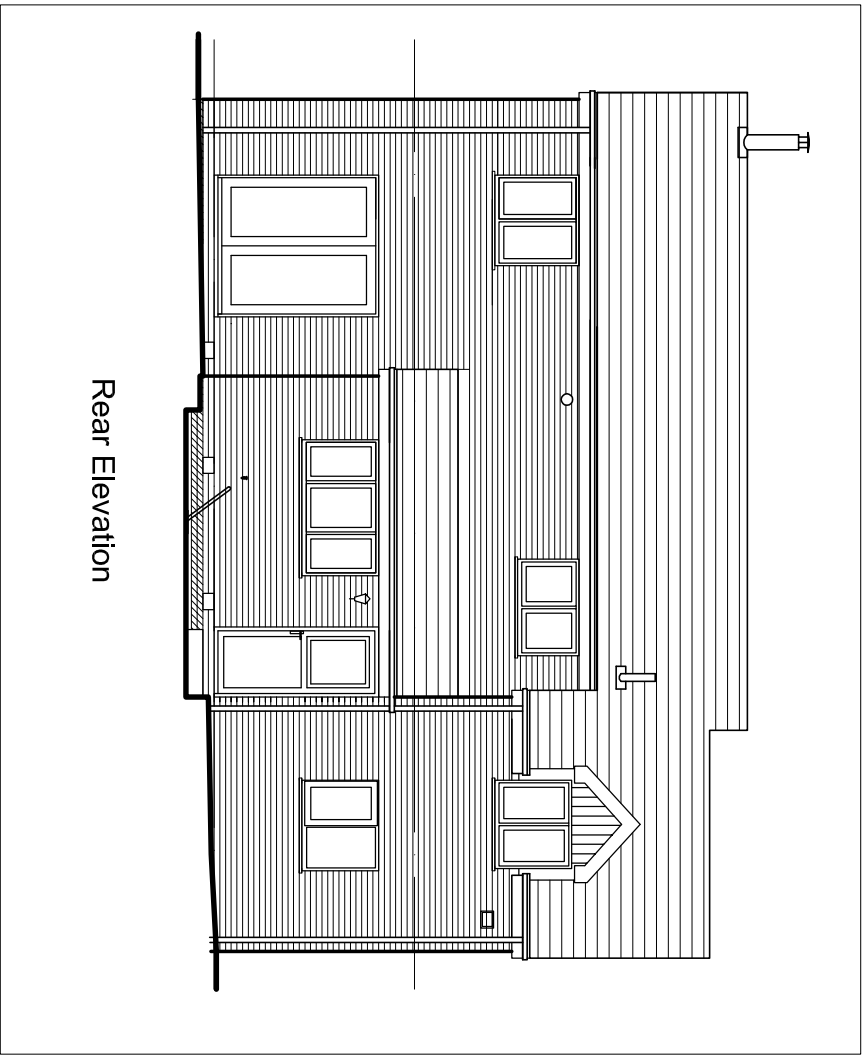

Rear Elevation

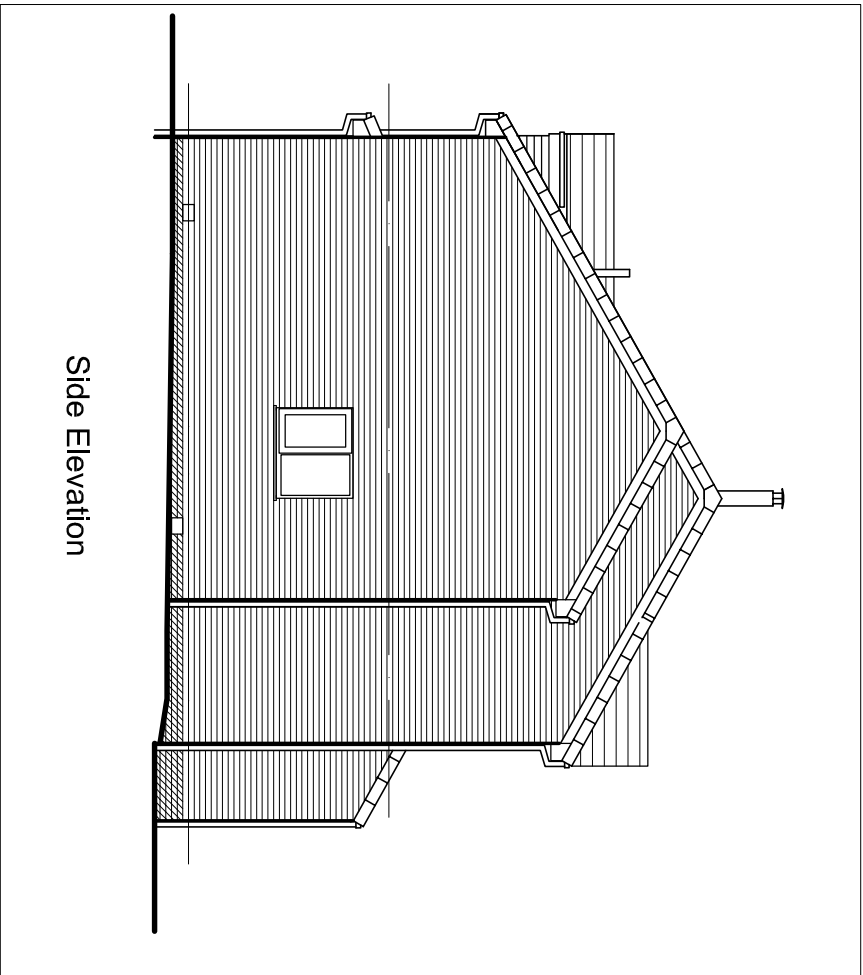

Side Elevation

drawing
Existing
elevations

project 12 Shackleton View
Penistone S36 6HT

job no 0812 drawing no 06 revision

Lomas Architecture
4 Quarry Lane Sheffield S11 9EB Tel 0114 236 0800

scale 1:100 drawn RPL date Feb 09
@ A3