






**PROPOSED  
REAR ELEVATION**  
SCALE 1:100

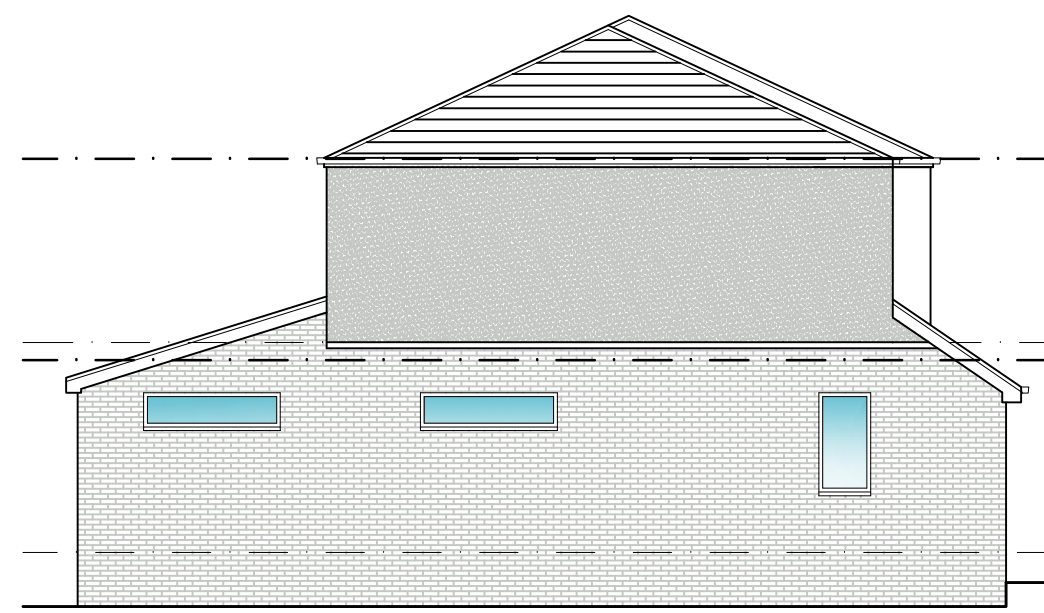

**PROPOSED  
SIDE ELEVATION**  
SCALE 1:100

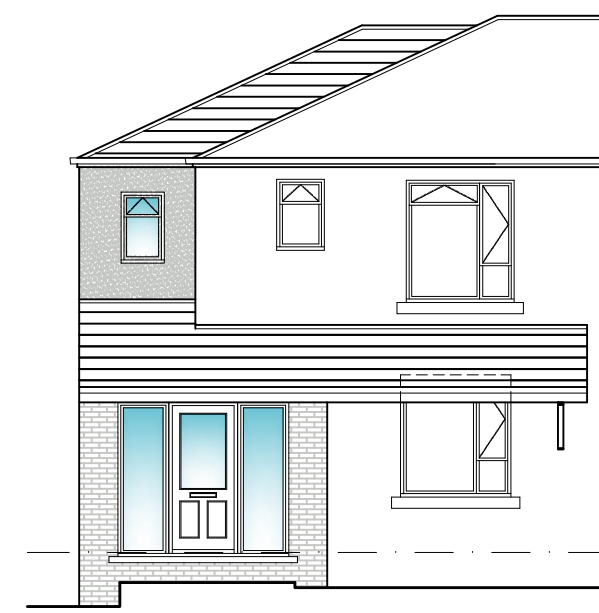


**PROPOSED  
FRONT ELEVATION**  
SCALE 1:100

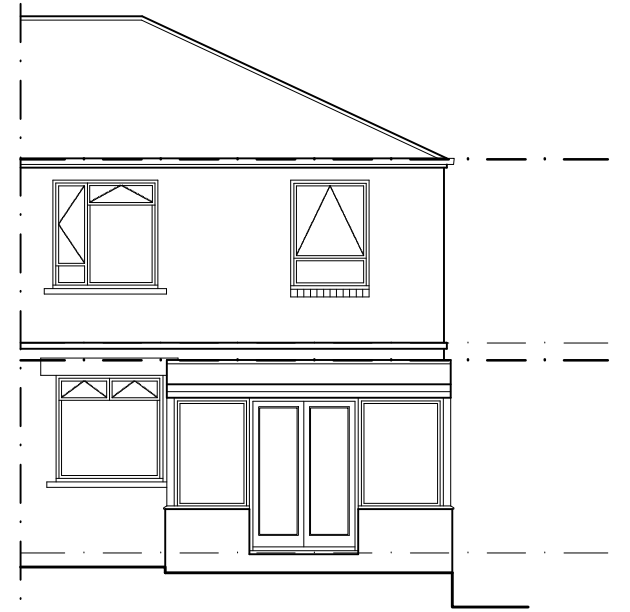


**EXISTING  
REAR ELEVATION**  
SCALE 1:100







**EXISTING  
SIDE ELEVATION**  
SCALE 1:100

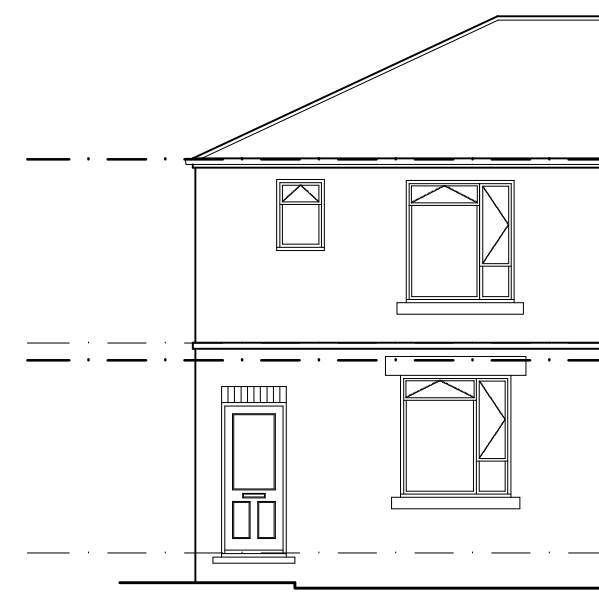


**EXISTING  
FRONT ELEVATION**  
SCALE 1:100

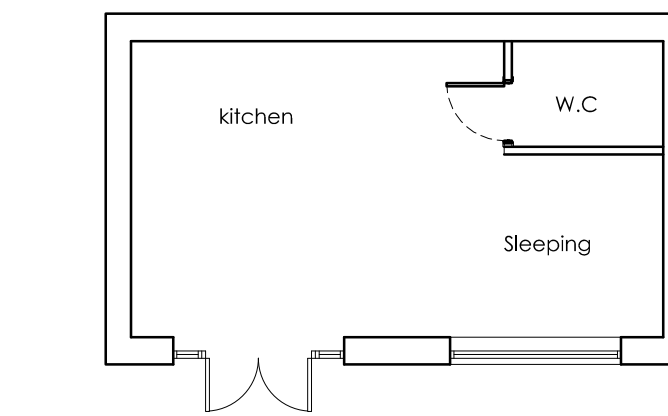



**PROPOSED ANNEX**  
SCALE 1:100

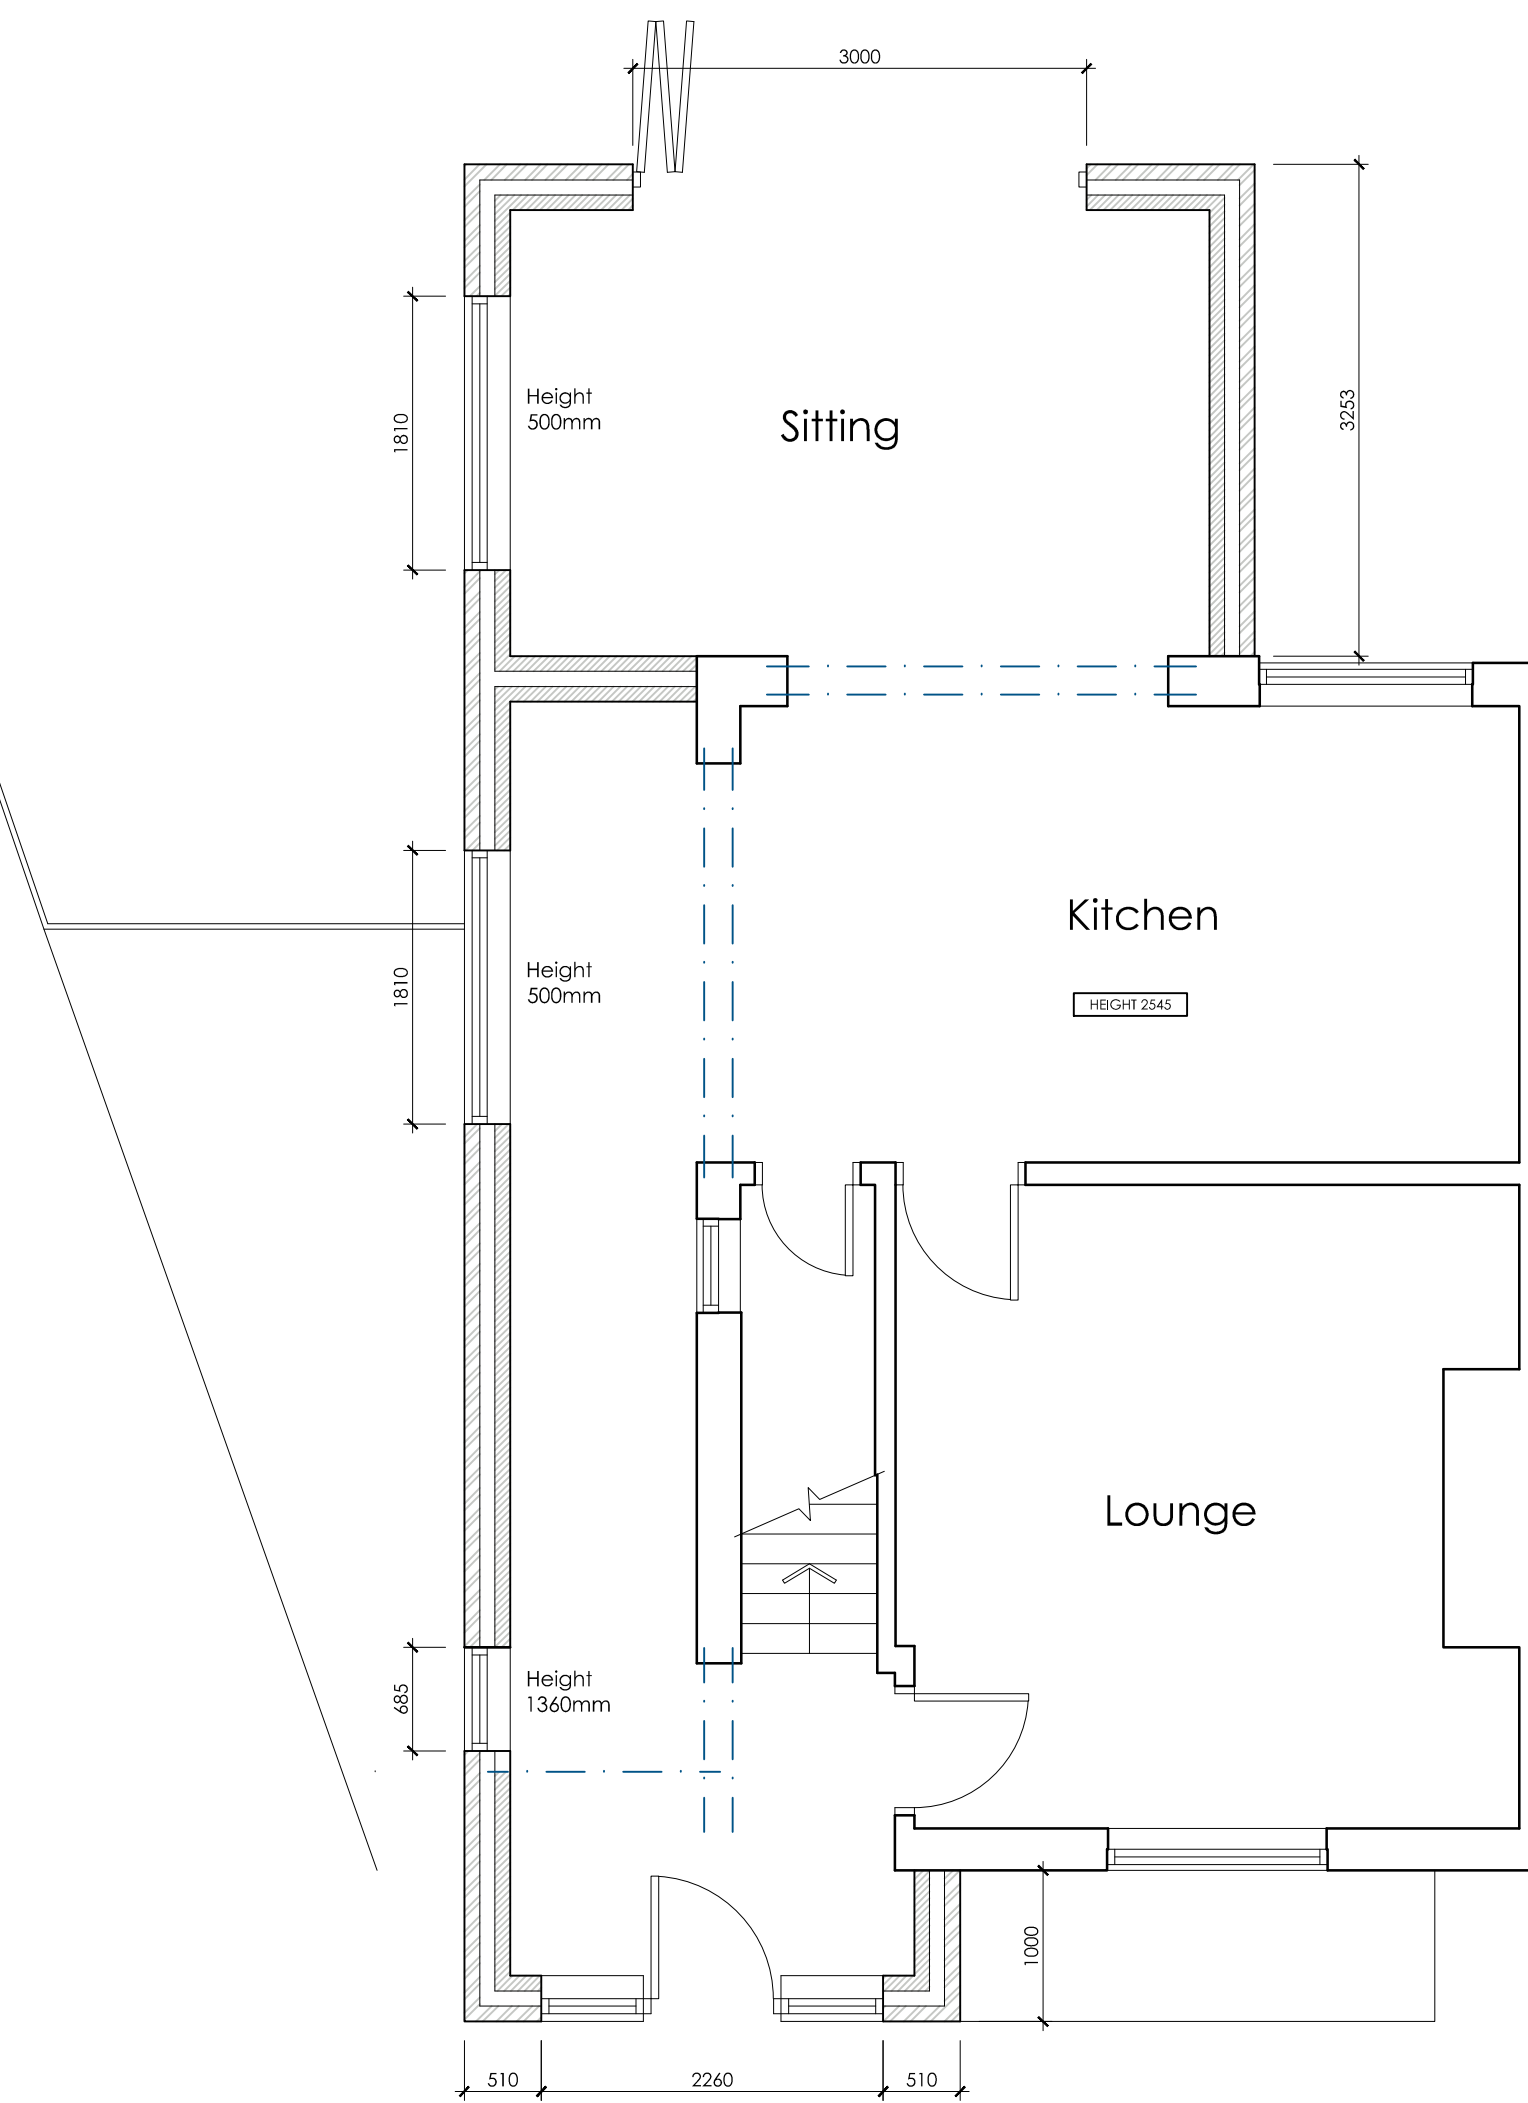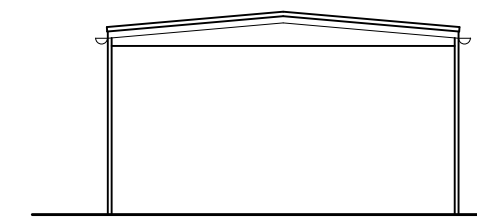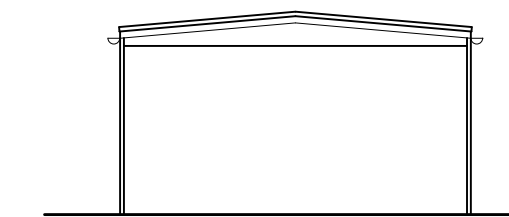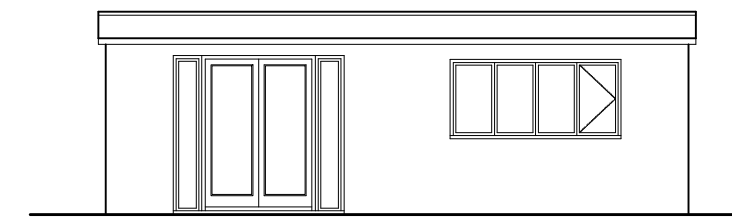


**PROPOSED GROUND  
FLOOR PLAN**  
SCALE 1:50

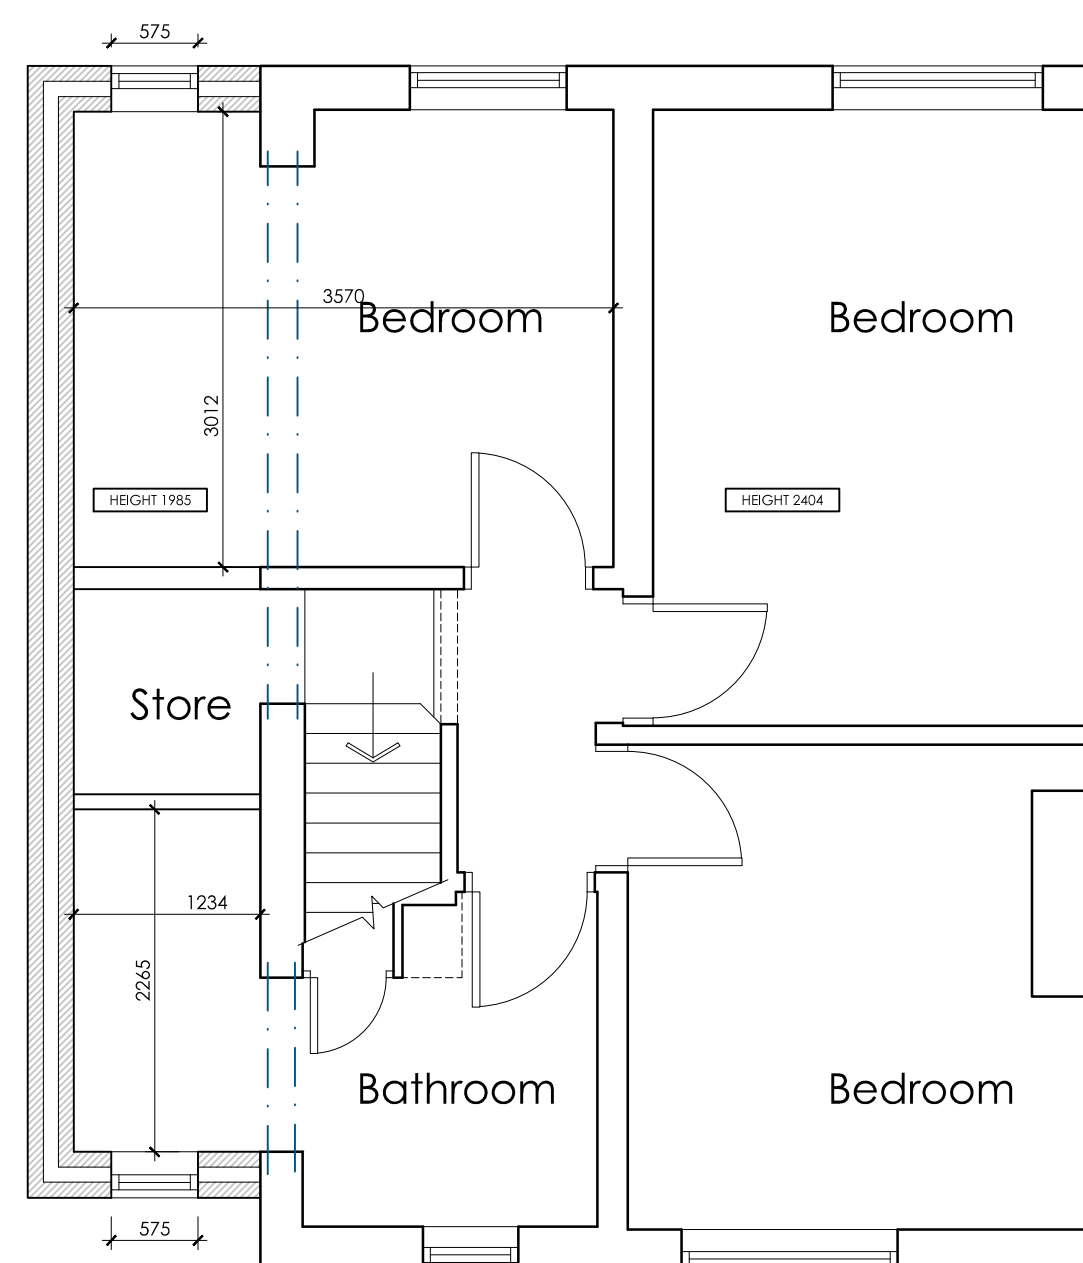

**PROPOSED FIRST  
FLOOR PLAN**  
SCALE 1:50

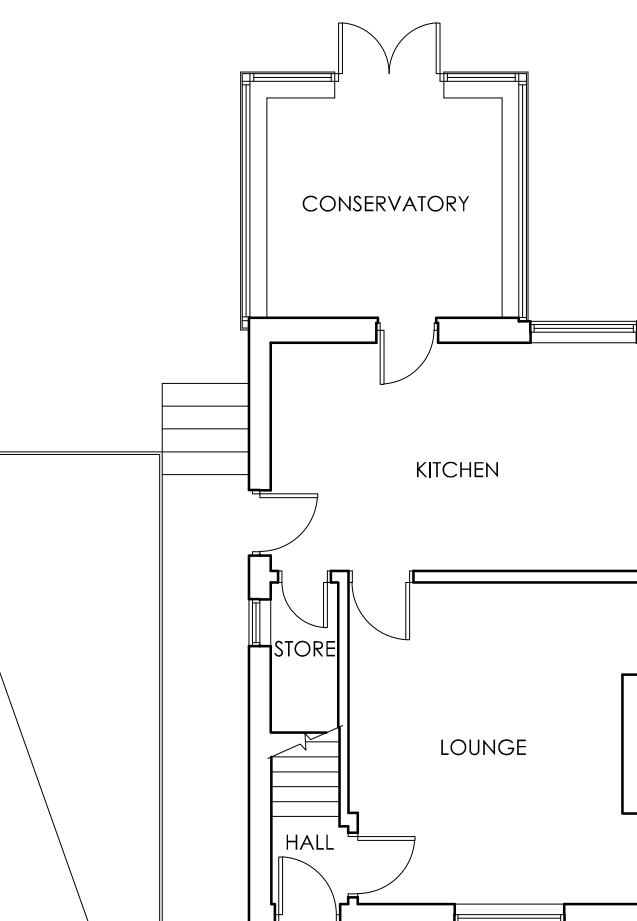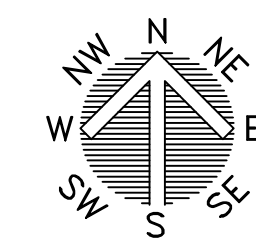


**EXISTING GROUND  
FLOOR PLAN**  
SCALE 1:100

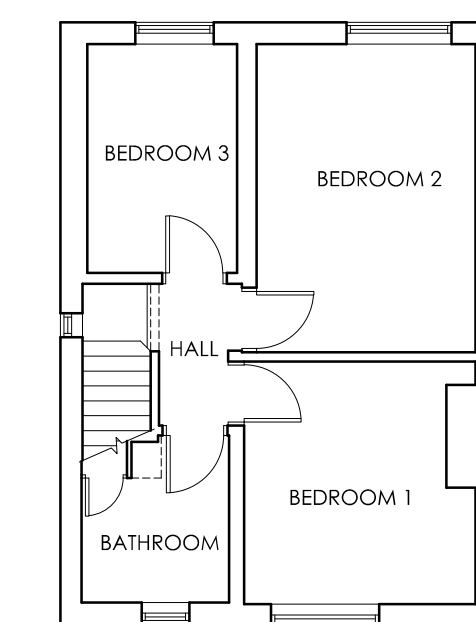

**EXISTING FIRST  
FLOOR PLAN**  
SCALE 1:100



**LOCATION PLAN**  
SCALE 1:1250

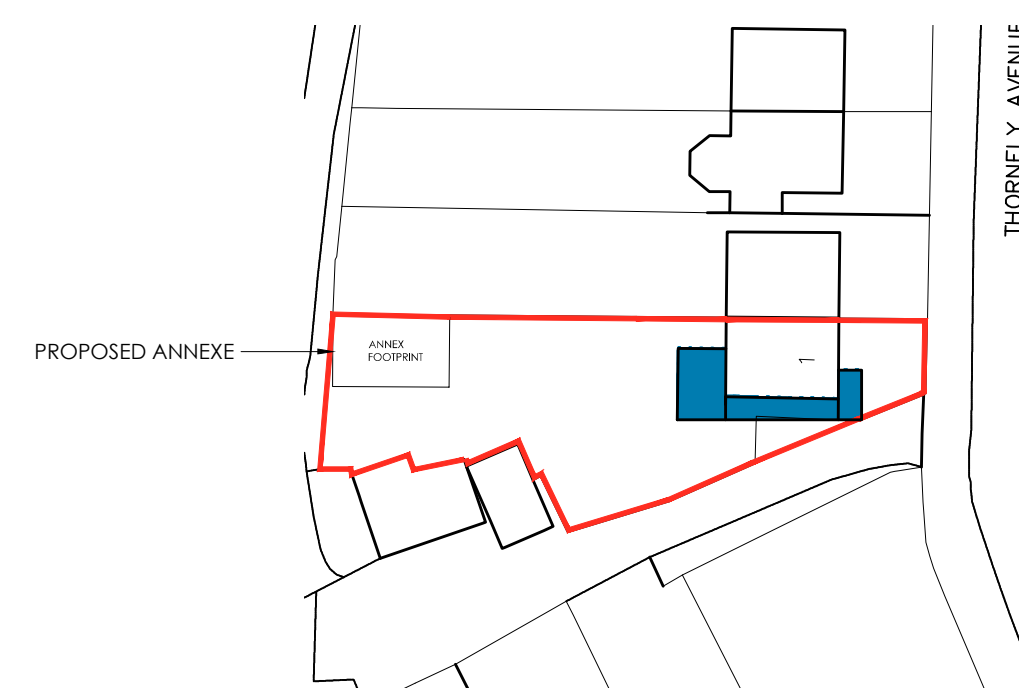

**BLOCK PLAN**  
SCALE 1:500

|   |        |                                 |                                                                               |        |                   |                     |      |  |
|---|--------|---------------------------------|-------------------------------------------------------------------------------|--------|-------------------|---------------------|------|--|
| <div><div><b>White Agus</b><br/>PARTNERSHIP</div></div> |        |                                 | OFFICE ONE,<br>34 VICTORIA ROAD,<br>BARNLEY,<br>S70 2BU                       |        |                   | Phone: 01226 208482 |      |  |
| ARCHITECTURAL SERVICES   |        |                                 | Email: info@whiteaguspartnership.co.uk<br>Web: www.whiteaguspartnership.co.uk |        |                   |                     |      |  |
| Project.   |        |                                 | Client.                                                                       |        |                   |                     |      |  |
| PROPOSED EXTENSION AT<br>1 THORNELY AVENUE, DODWORTH<br>BARNLEY, S75 3LD                                                                     |        |                                 | MR W. WILSON                                                                  |        |                   |                     |      |  |
| Drawing<br>Title.<br><br>PLANS AND ELEVATIONS                                                                                                |        |                                 | Date.                                                                         |        | Scale.            |                     |      |  |
|   |        |                                 | MAY 2021                                                                      |        | 1:50 & 1:100 @ A1 |                     |      |  |
|   |        |                                 | Ref.                                                                          |        | Dwg. No.          |                     | Rev. |  |
|   |        |                                 | 21-032                                                                        |        | 01                |                     | C    |  |
| Date   | Suffix | Description                     | Date                                                                          | Suffix | Description       |                     |      |  |
| 24/06/2021   | A      | REVISED TO CLIENTS REQUIREMENTS |                                                                               |        |                   |                     |      |  |
| 18/11/2021   | B      | REVISED FOR PLANNING REJECTION  |                                                                               |        |                   |                     |      |  |
| 23/05/2022   | C      | REVISED FOR PLANNING            |                                                                               |        |                   |                     |      |  |