

Revision		Date	Drawn	Checked
A	Red Line Boundary Amended, Sections Added.	07/07/2021	DB	AH



South Elevation
Scale: 1 : 100




West Elevation
Scale: 1 : 100




North Elevation
Scale: 1 : 100



East Elevation
Scale: 1 : 100

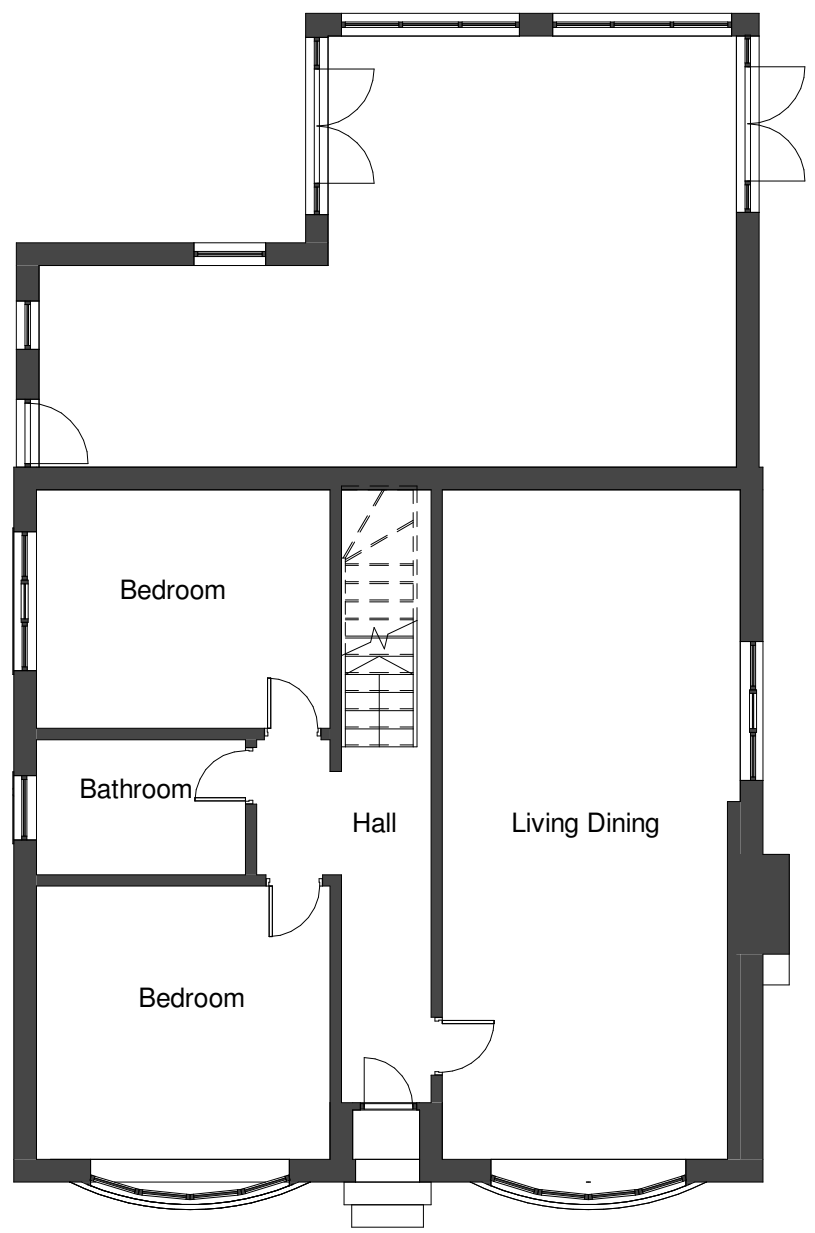

00 - Ground Floor
Scale: 1 : 100

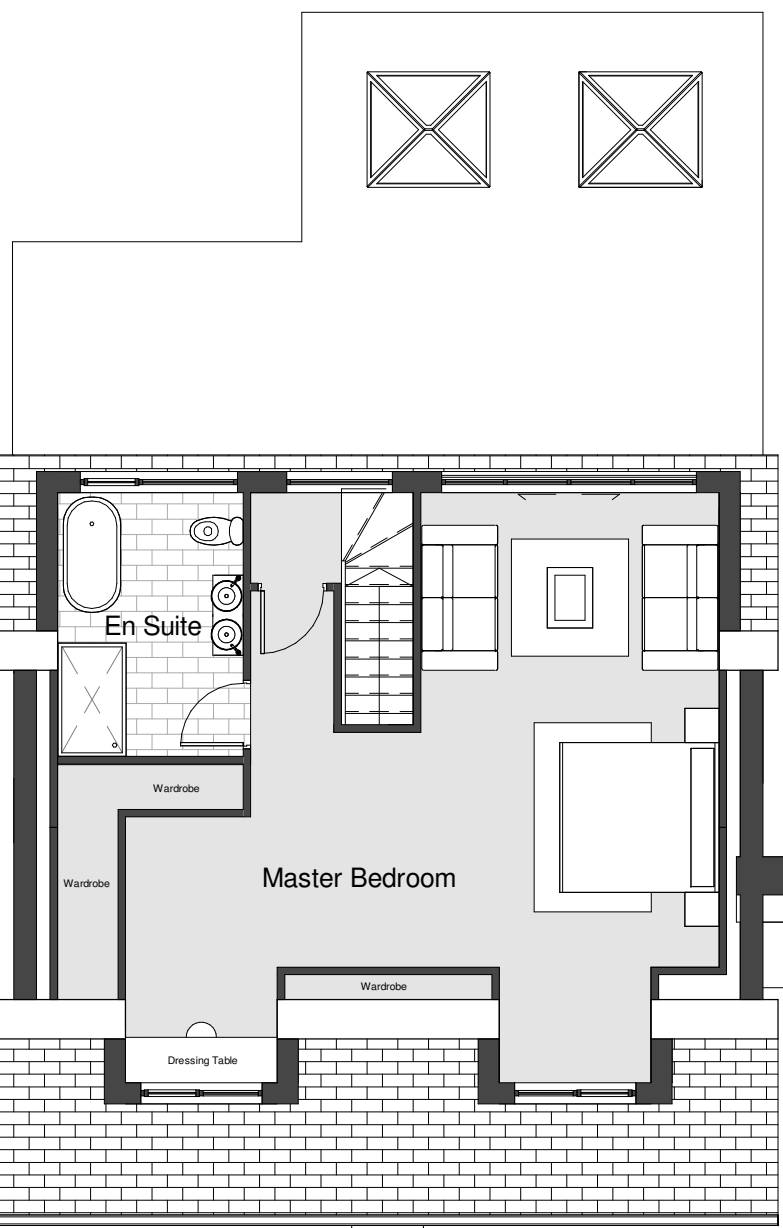


01 - First Floor
Scale: 1 : 100




Site Plan
Scale: 1 : 200



Location Plan
Scale: 1 : 1250

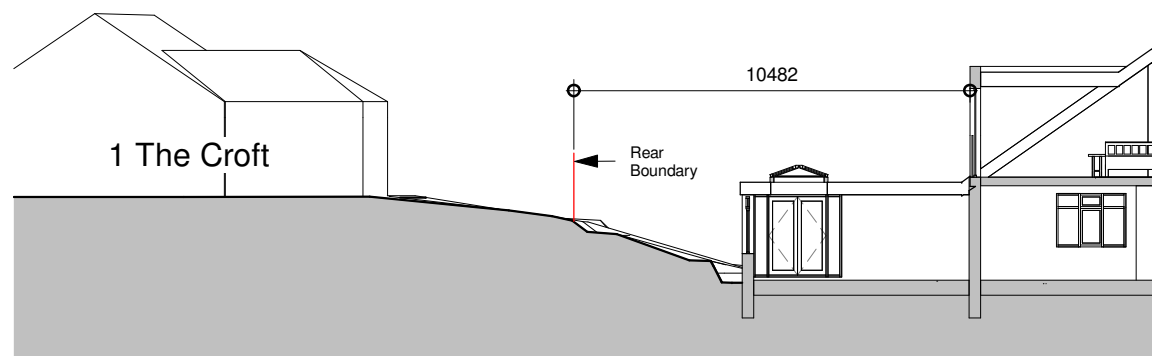

Section 1 - 1 The Croft
Scale: 1 : 200

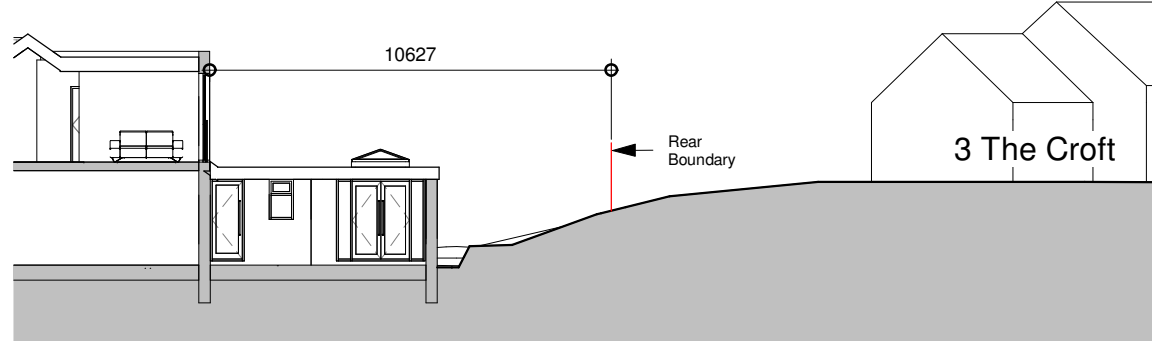

Section 2 - 3 The Croft
Scale: 1 : 200

CODA
Bespoke

CODA Studios Ltd

70-71 Cornish Place, Cornish St, Sheffield, S6 3AF

T: 0114 279 6003

E: information@codastudios.co.uk

Drawn	Checked	Date	Scale	Revision
DB	AH	03/31/21	As @ A1 indicated	A

Client	Mr & Mrs Reed
Project	Baraugh Lane
Title	Proposed
Dwg No.	3016-002

© COPYRIGHT EXISTS ON THE DESIGNS AND INFORMATION SHOWN ON THIS DRAWING.

The Contractor must verify all dimensions on site before making shop drawings or commencing work of any kind. No dimensions to be scaled from this drawing. Architect to be notified of any discrepancies in dimensions immediately.