



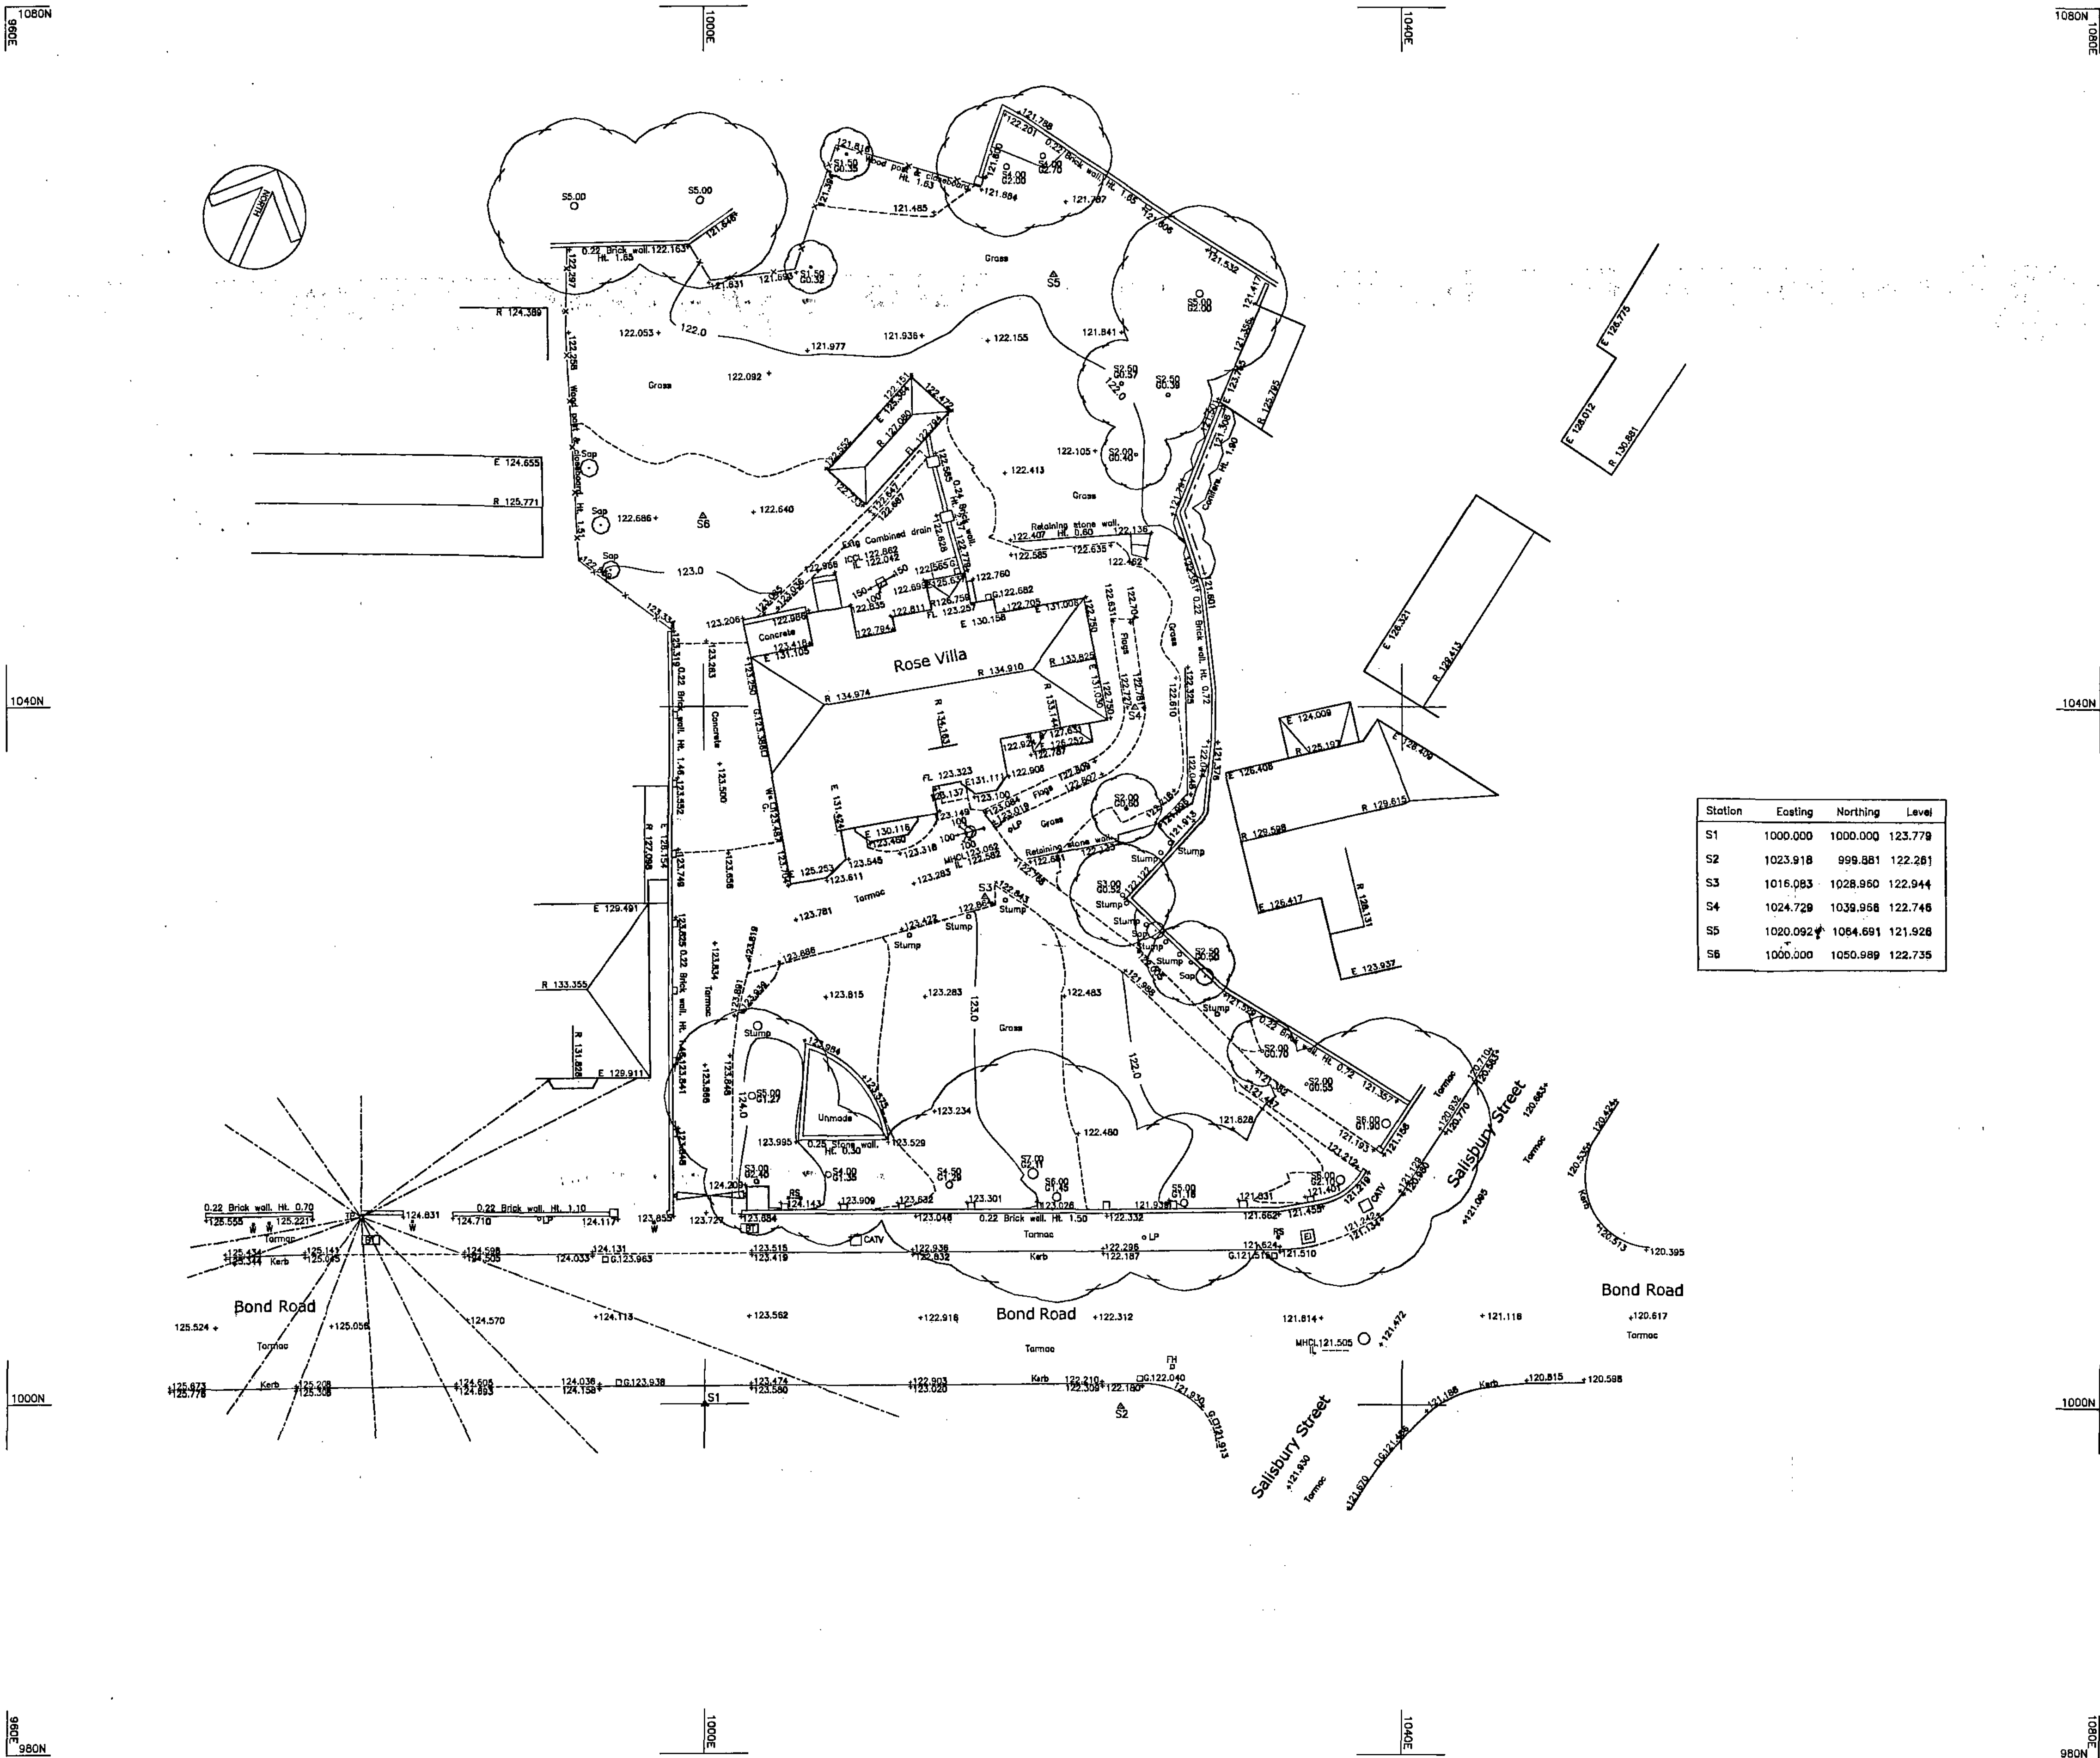

Station	Easting	Northing	Level
S1	1000.000	1000.000	123.779
S2	1023.918	999.881	122.281
S3	1016.083	1028.960	122.944
S4	1024.729	1039.958	122.746
S5	1020.092	1084.691	121.928
S6	1000.000	1050.989	122.735

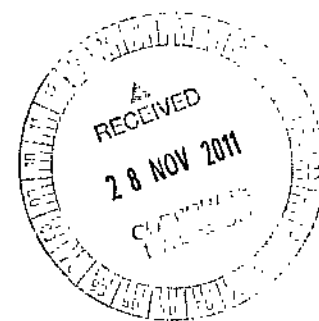


HAYCOCK & TODD
 LAND SURVEY CONSULTANTS/ARCHITECTURAL SURVEYORS
 The Hollies, 43 Church Street, Royston, Barnsley, S71 4QU
 T : 01226 709630 F : 01226 709631
 E : info@land-surveying.co.uk W : land-surveying.co.uk

LEGEND	
<ul style="list-style-type: none"> Monolith shown thus Inspection Cover Longhouse Dully Leisure Post Electricity Pole Road Traffic Sign Telephone Post Office General Post Office Post Office Telephone Fire Hydrant Safety Valve Stopcock Water Stopcock Gas Unknown Stoplap 	<ul style="list-style-type: none"> Spot Level Kerb Line Fence Line Hedge Line Contours 5m Interval Contours 1m Interval Tree Spread Cover Level General Post Office Post Office Telephone Fire Hydrant Safety Valve Stopcock Water Stopcock Gas Unknown Stoplap Survey Station

SITE SURVEY


BOND ROAD, BARNSELY.

Sheet Diagram	Sheet 1 of 1	Surveyed by SH	Survey Job No. S7555	Scale 1/200
			Drawn by SH	S7555
			Checked by PBT	
		Datum		
Date of Survey August 2011	OSBM Situated on Boundary wall of No 50 Huddersfield Rd. Value 112.120m			

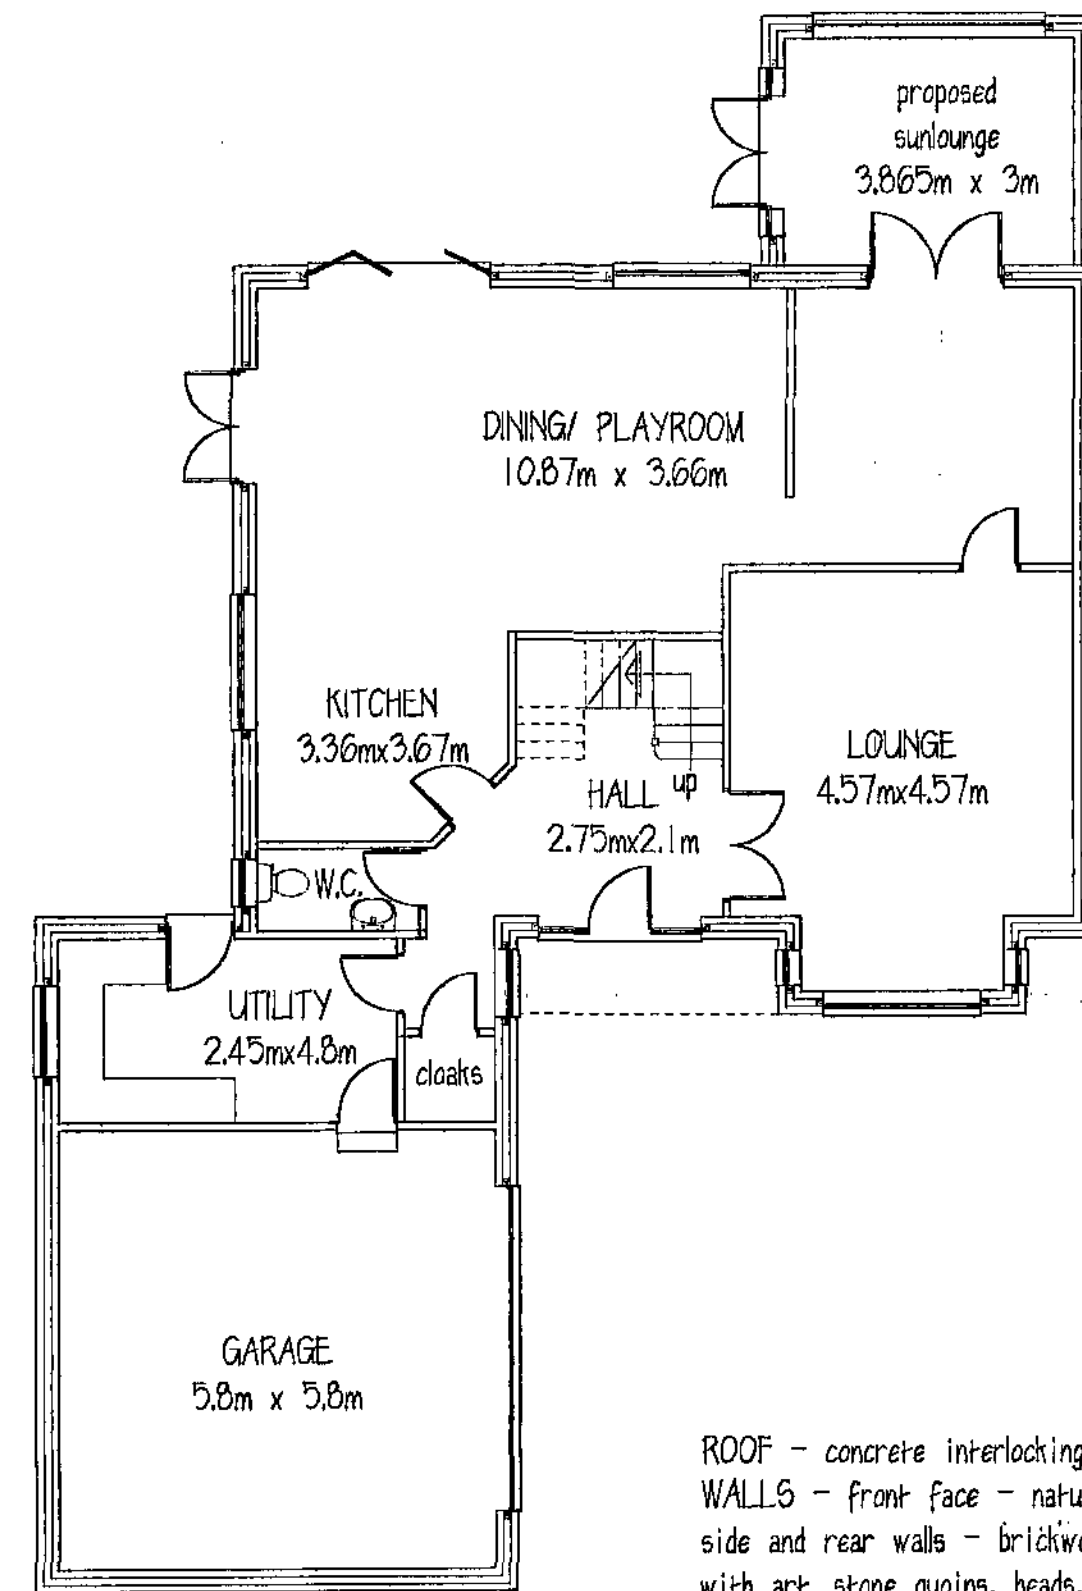


GROUND FLOOR

ROOF - concrete interlocking tiles with corbelled eaves
 WALLS - front face - natural coarsed stone
 side and rear walls - brickwork
 with art. stone quoins, heads, cills & mullions
 DOORS & WINDOWS - PVCu

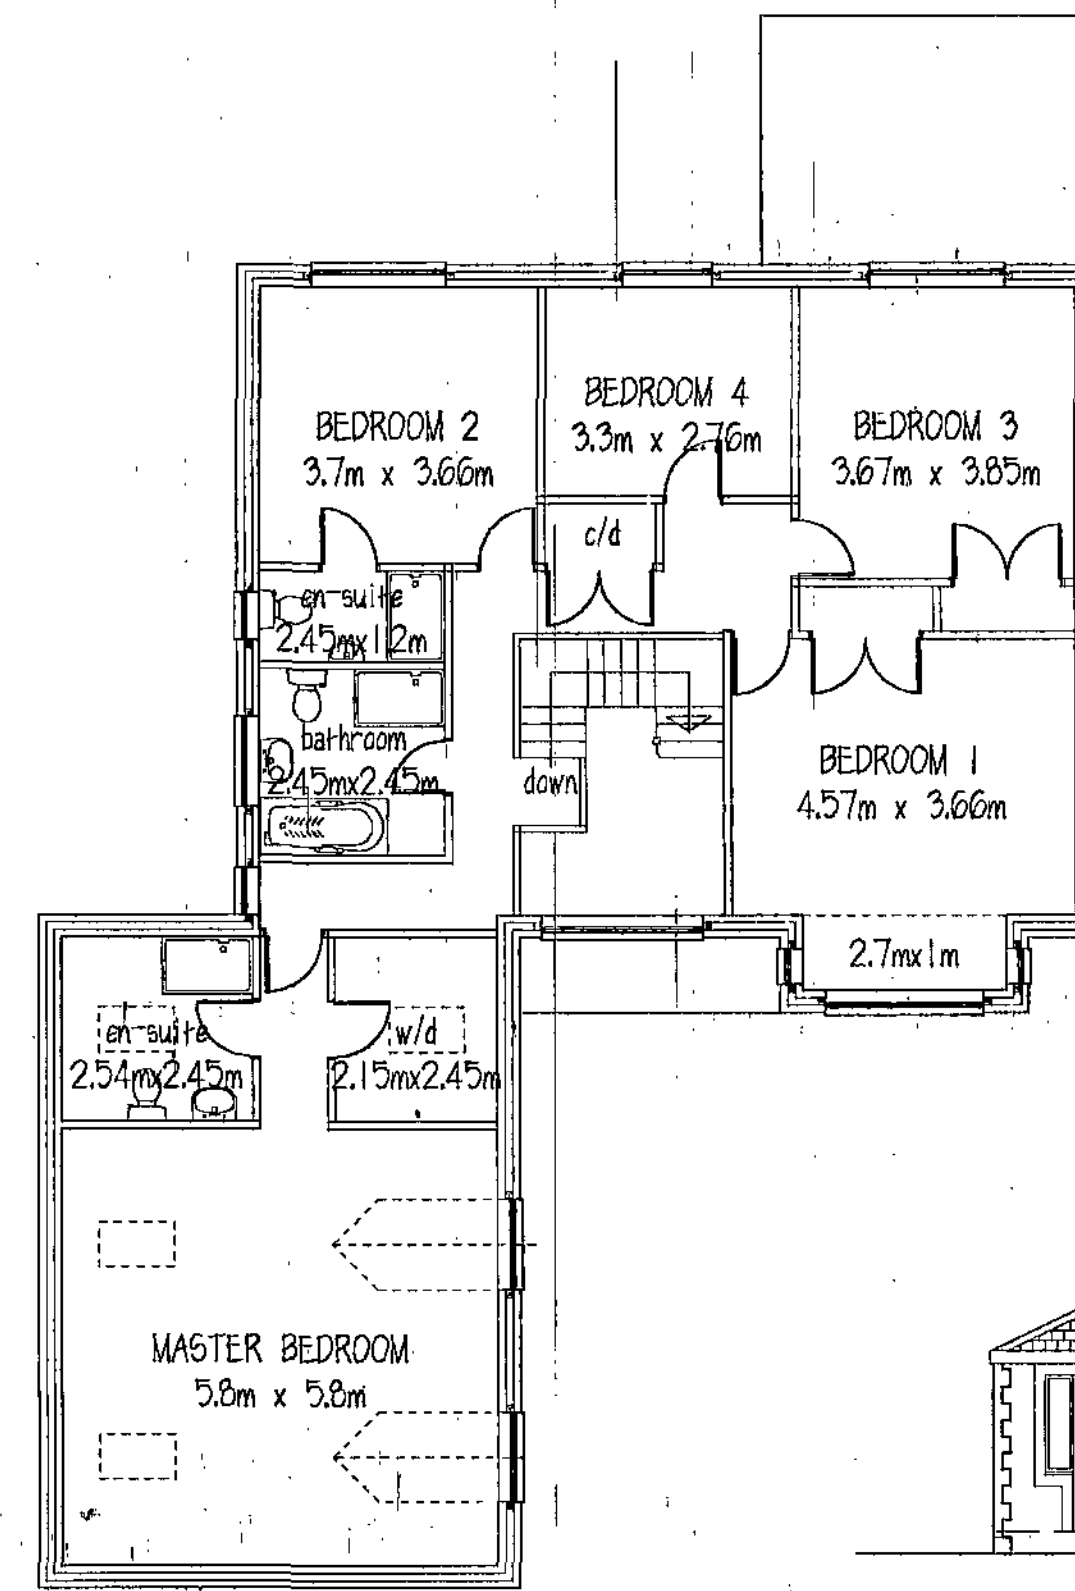


FIRST FLOOR

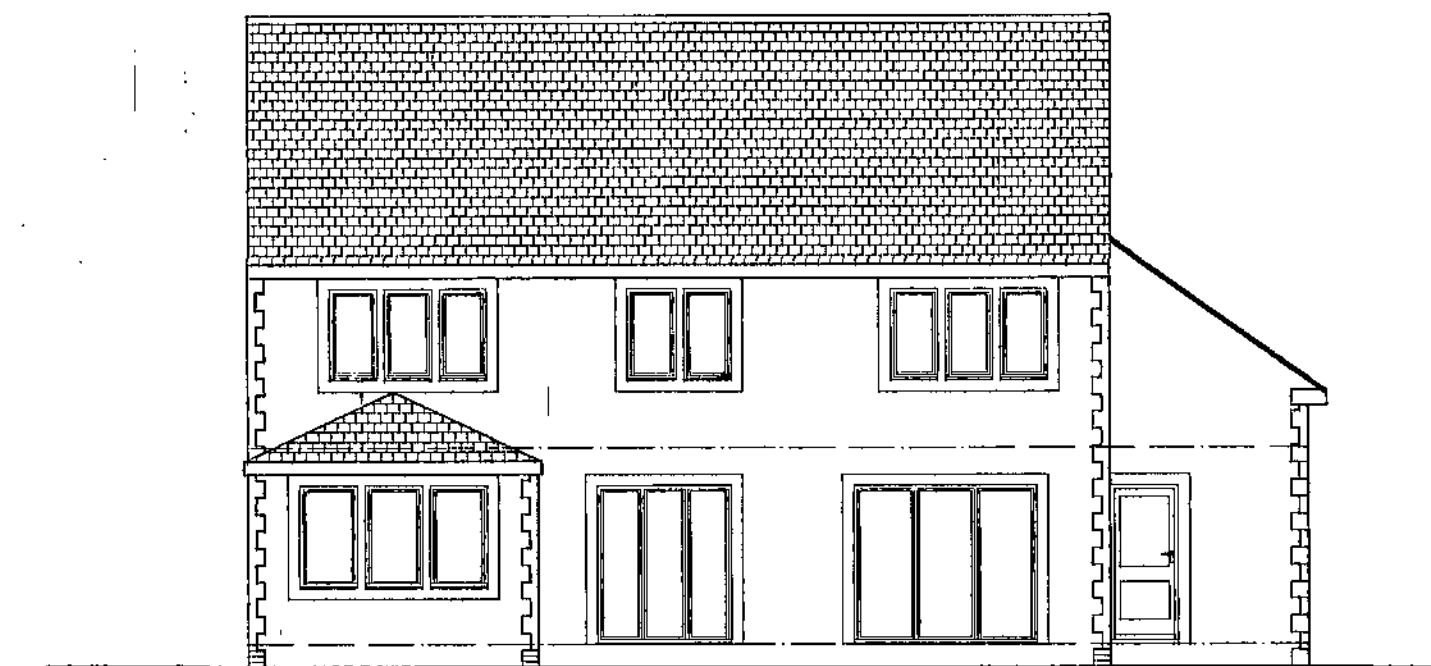


REAR ELEVATION




SIDE ELEVATION

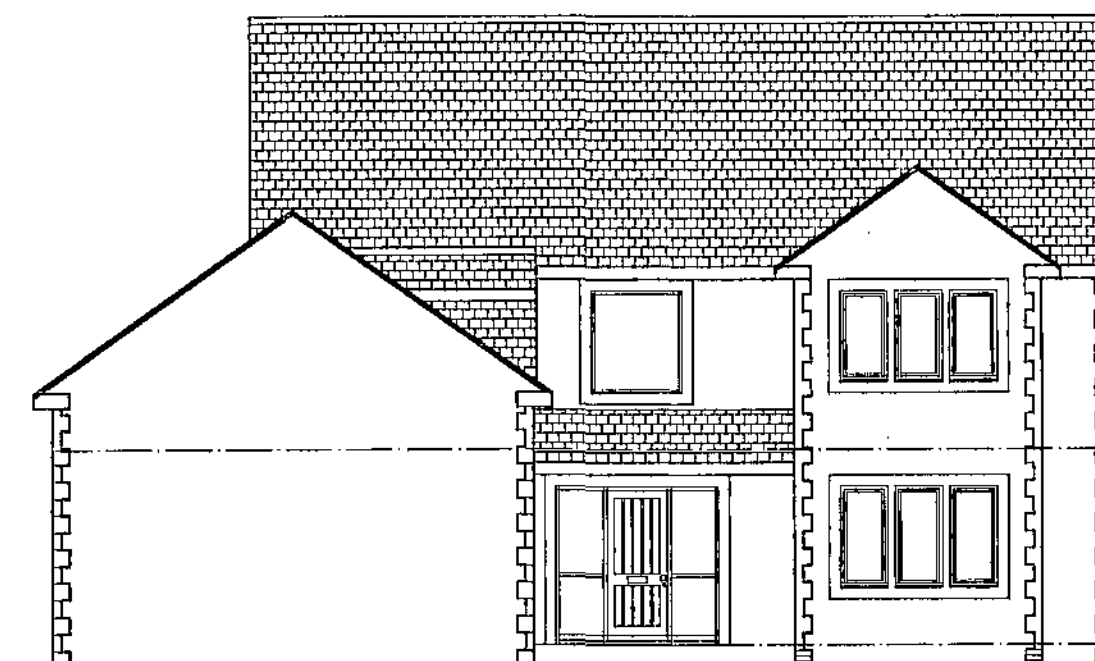

FRONT ELEVATION

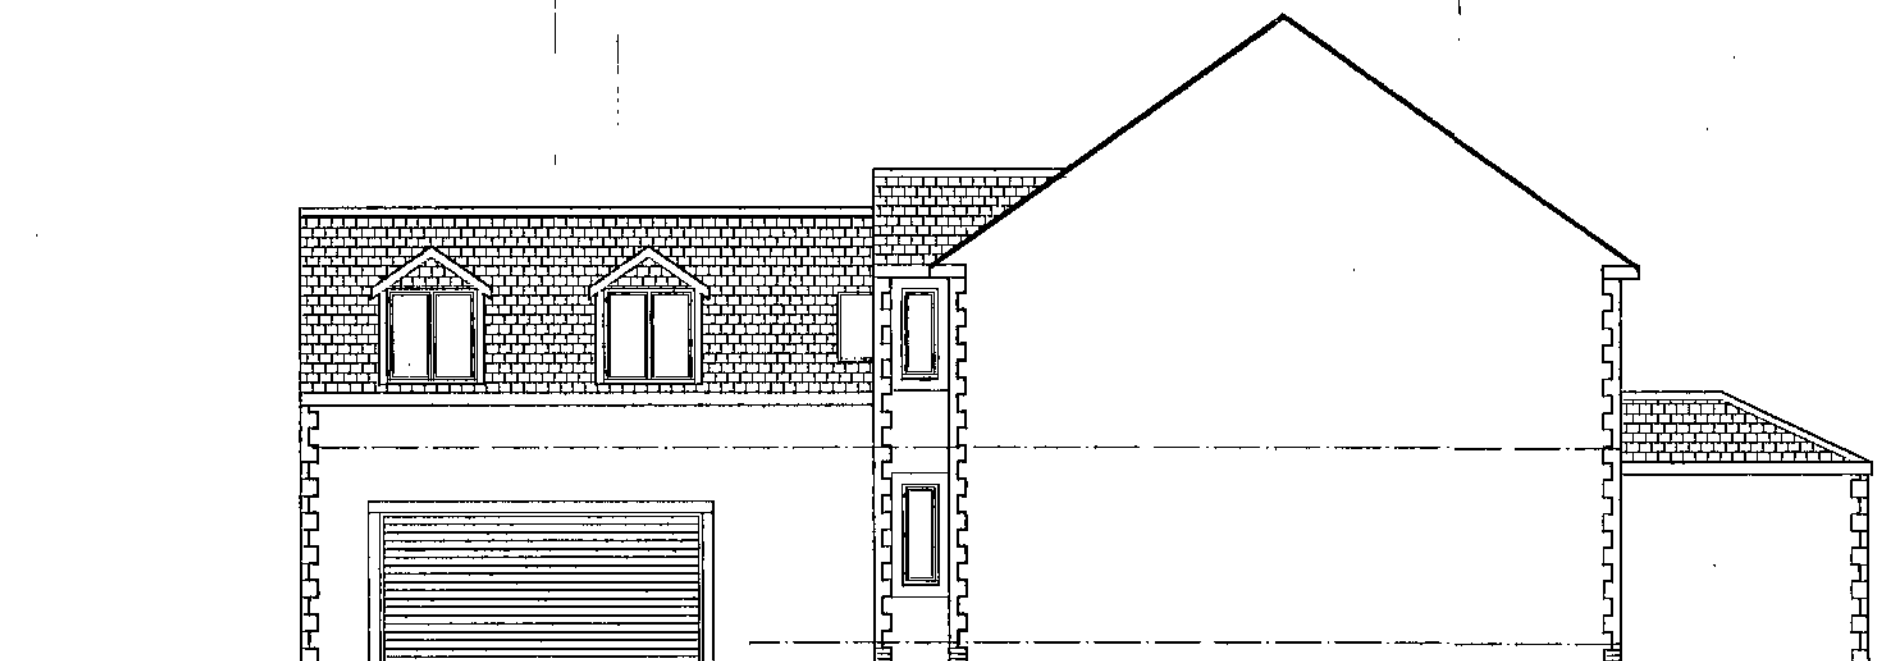

SIDE ELEVATION

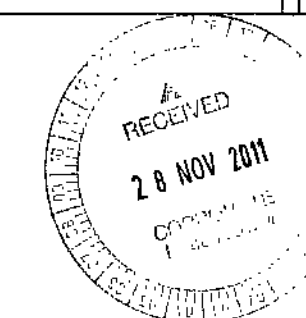

Mr & Mrs D ENNIS

PROPOSED DWELLING
 PLOT 3 ROSE VILLA
 25 BOND ROAD
 BARNLEY

PLANS & ELEVATIONS

1:100@A2 NOV. 11 Rev B

Peter Thompson

"Linwood"
 Barnsley Road
 Dodworth

tel. 01226 201391
 Barnsley S75 3JR m. 07973251730
 e-mail peter-thompson@hotmail.co.uk



