


STEPHEN A. WELCER, m.c.i.a.t.
Architectural Technician and Surveyor
217, Wakefield Road,
Normanton,
Wakefield,
WF6 1BP,
West Yorkshire.

Tel. 01924 890012.
Mob. 07989 964611.
e-mail. stevewelcer@binternet.com.

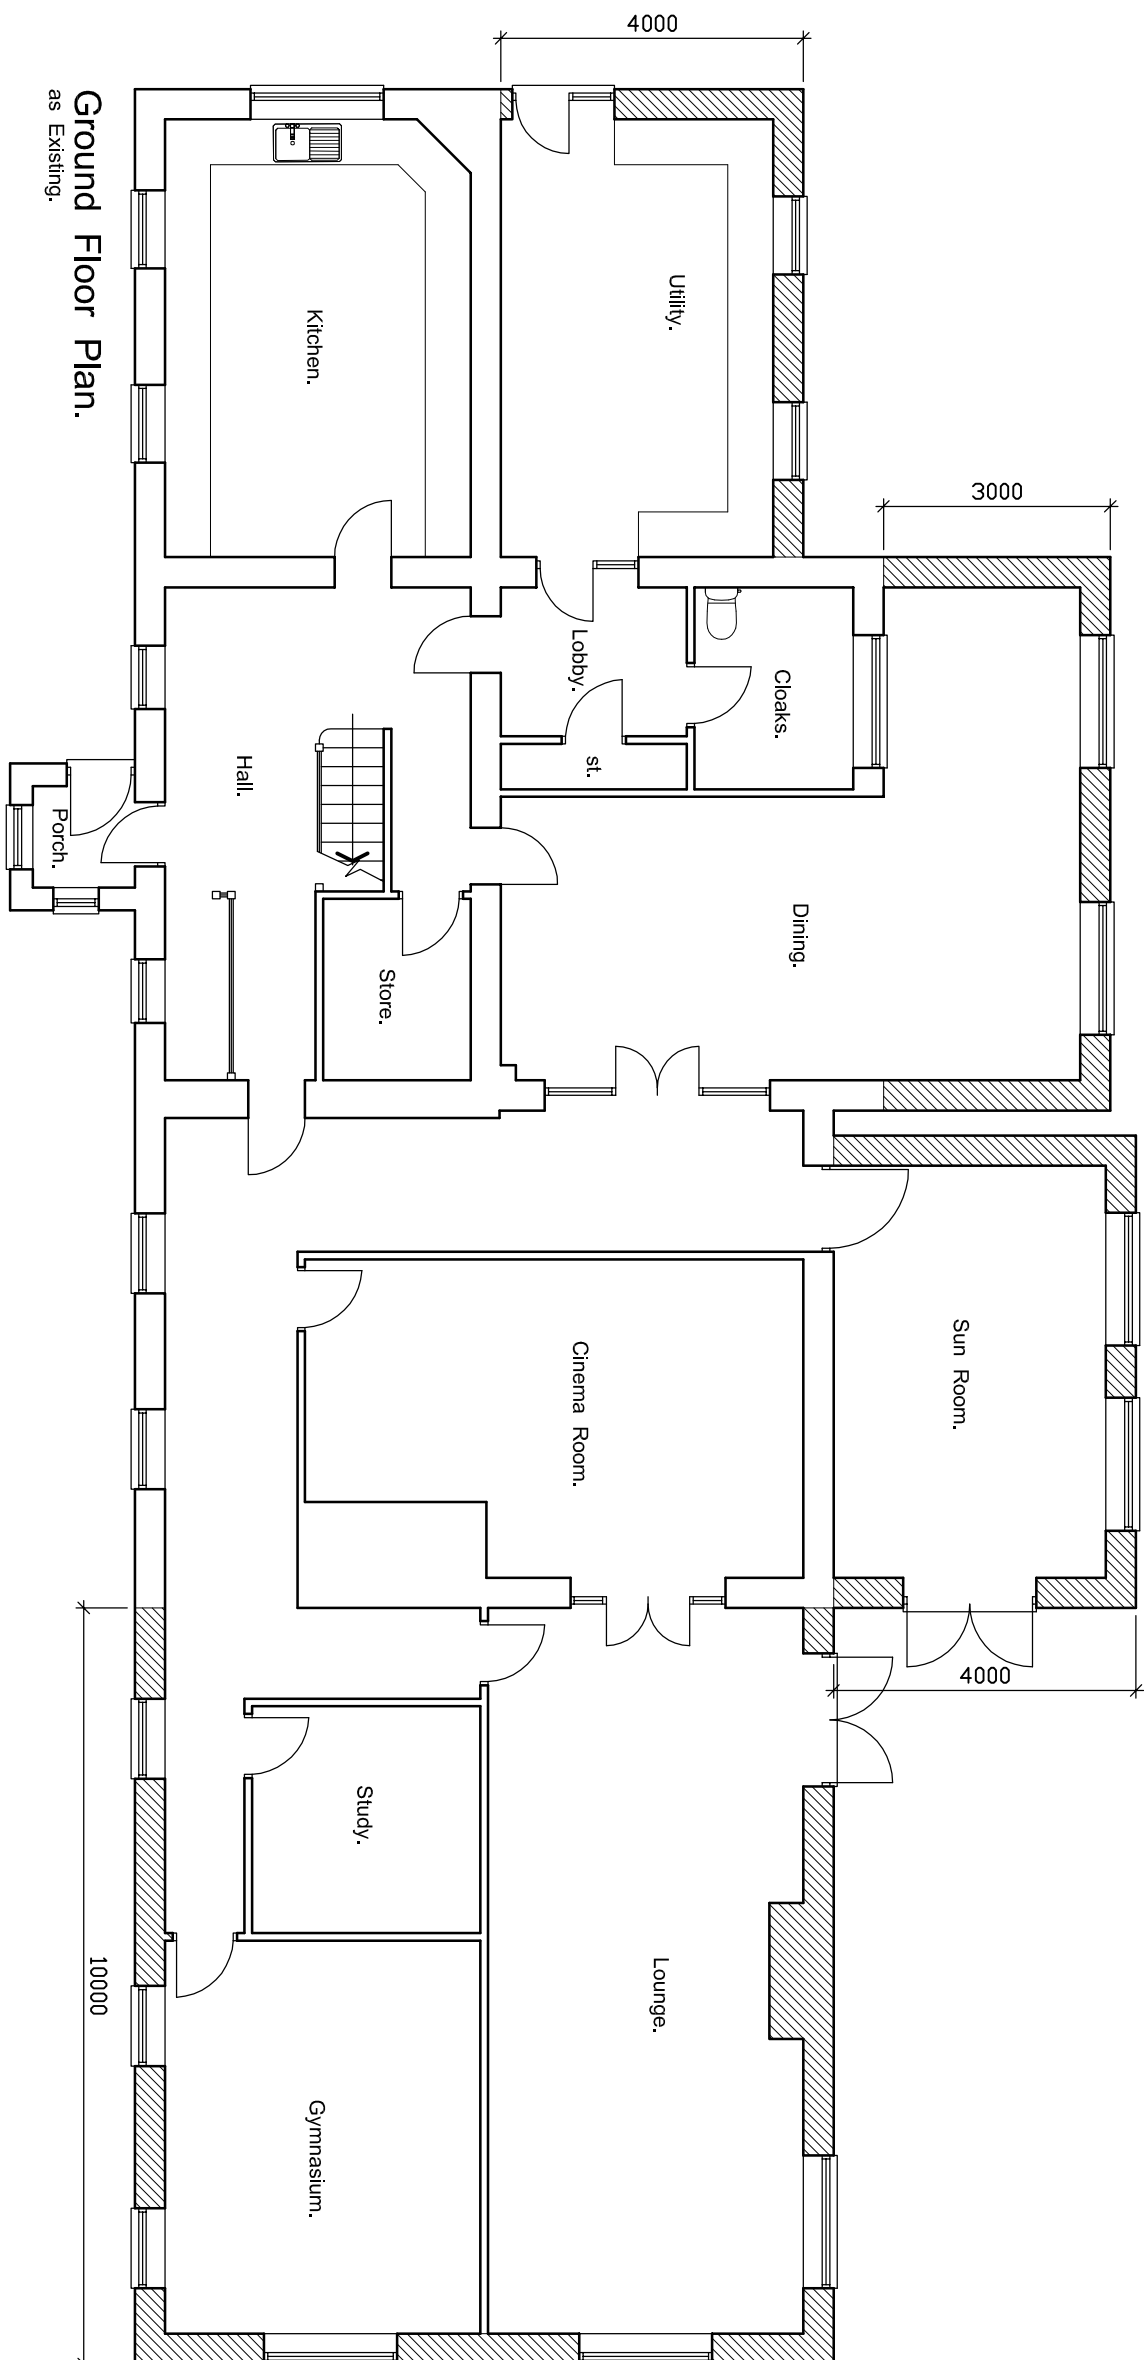

Ground Floor Plan.
as Existing.

Property Address	Project Title	Drawing Title	Scale	1:100 @ A3.	
THE GRANNARY. LOW FARM. CEMETARY ROAD. HEMMINGFIELD. S73 0QJ.	PROPOSED EXTENSION. THE GRANNARY. LOW FARM. CEMETARY ROAD. HEMMINGFIELD. FOR MR. K. HERBERT.	GROUND FLOOR PLANS AS PROPOSED.	Date	MAR. 2017	
			Drawn by	SW	Checked by _
			Drawing no.	2017-26-03	Revision -