


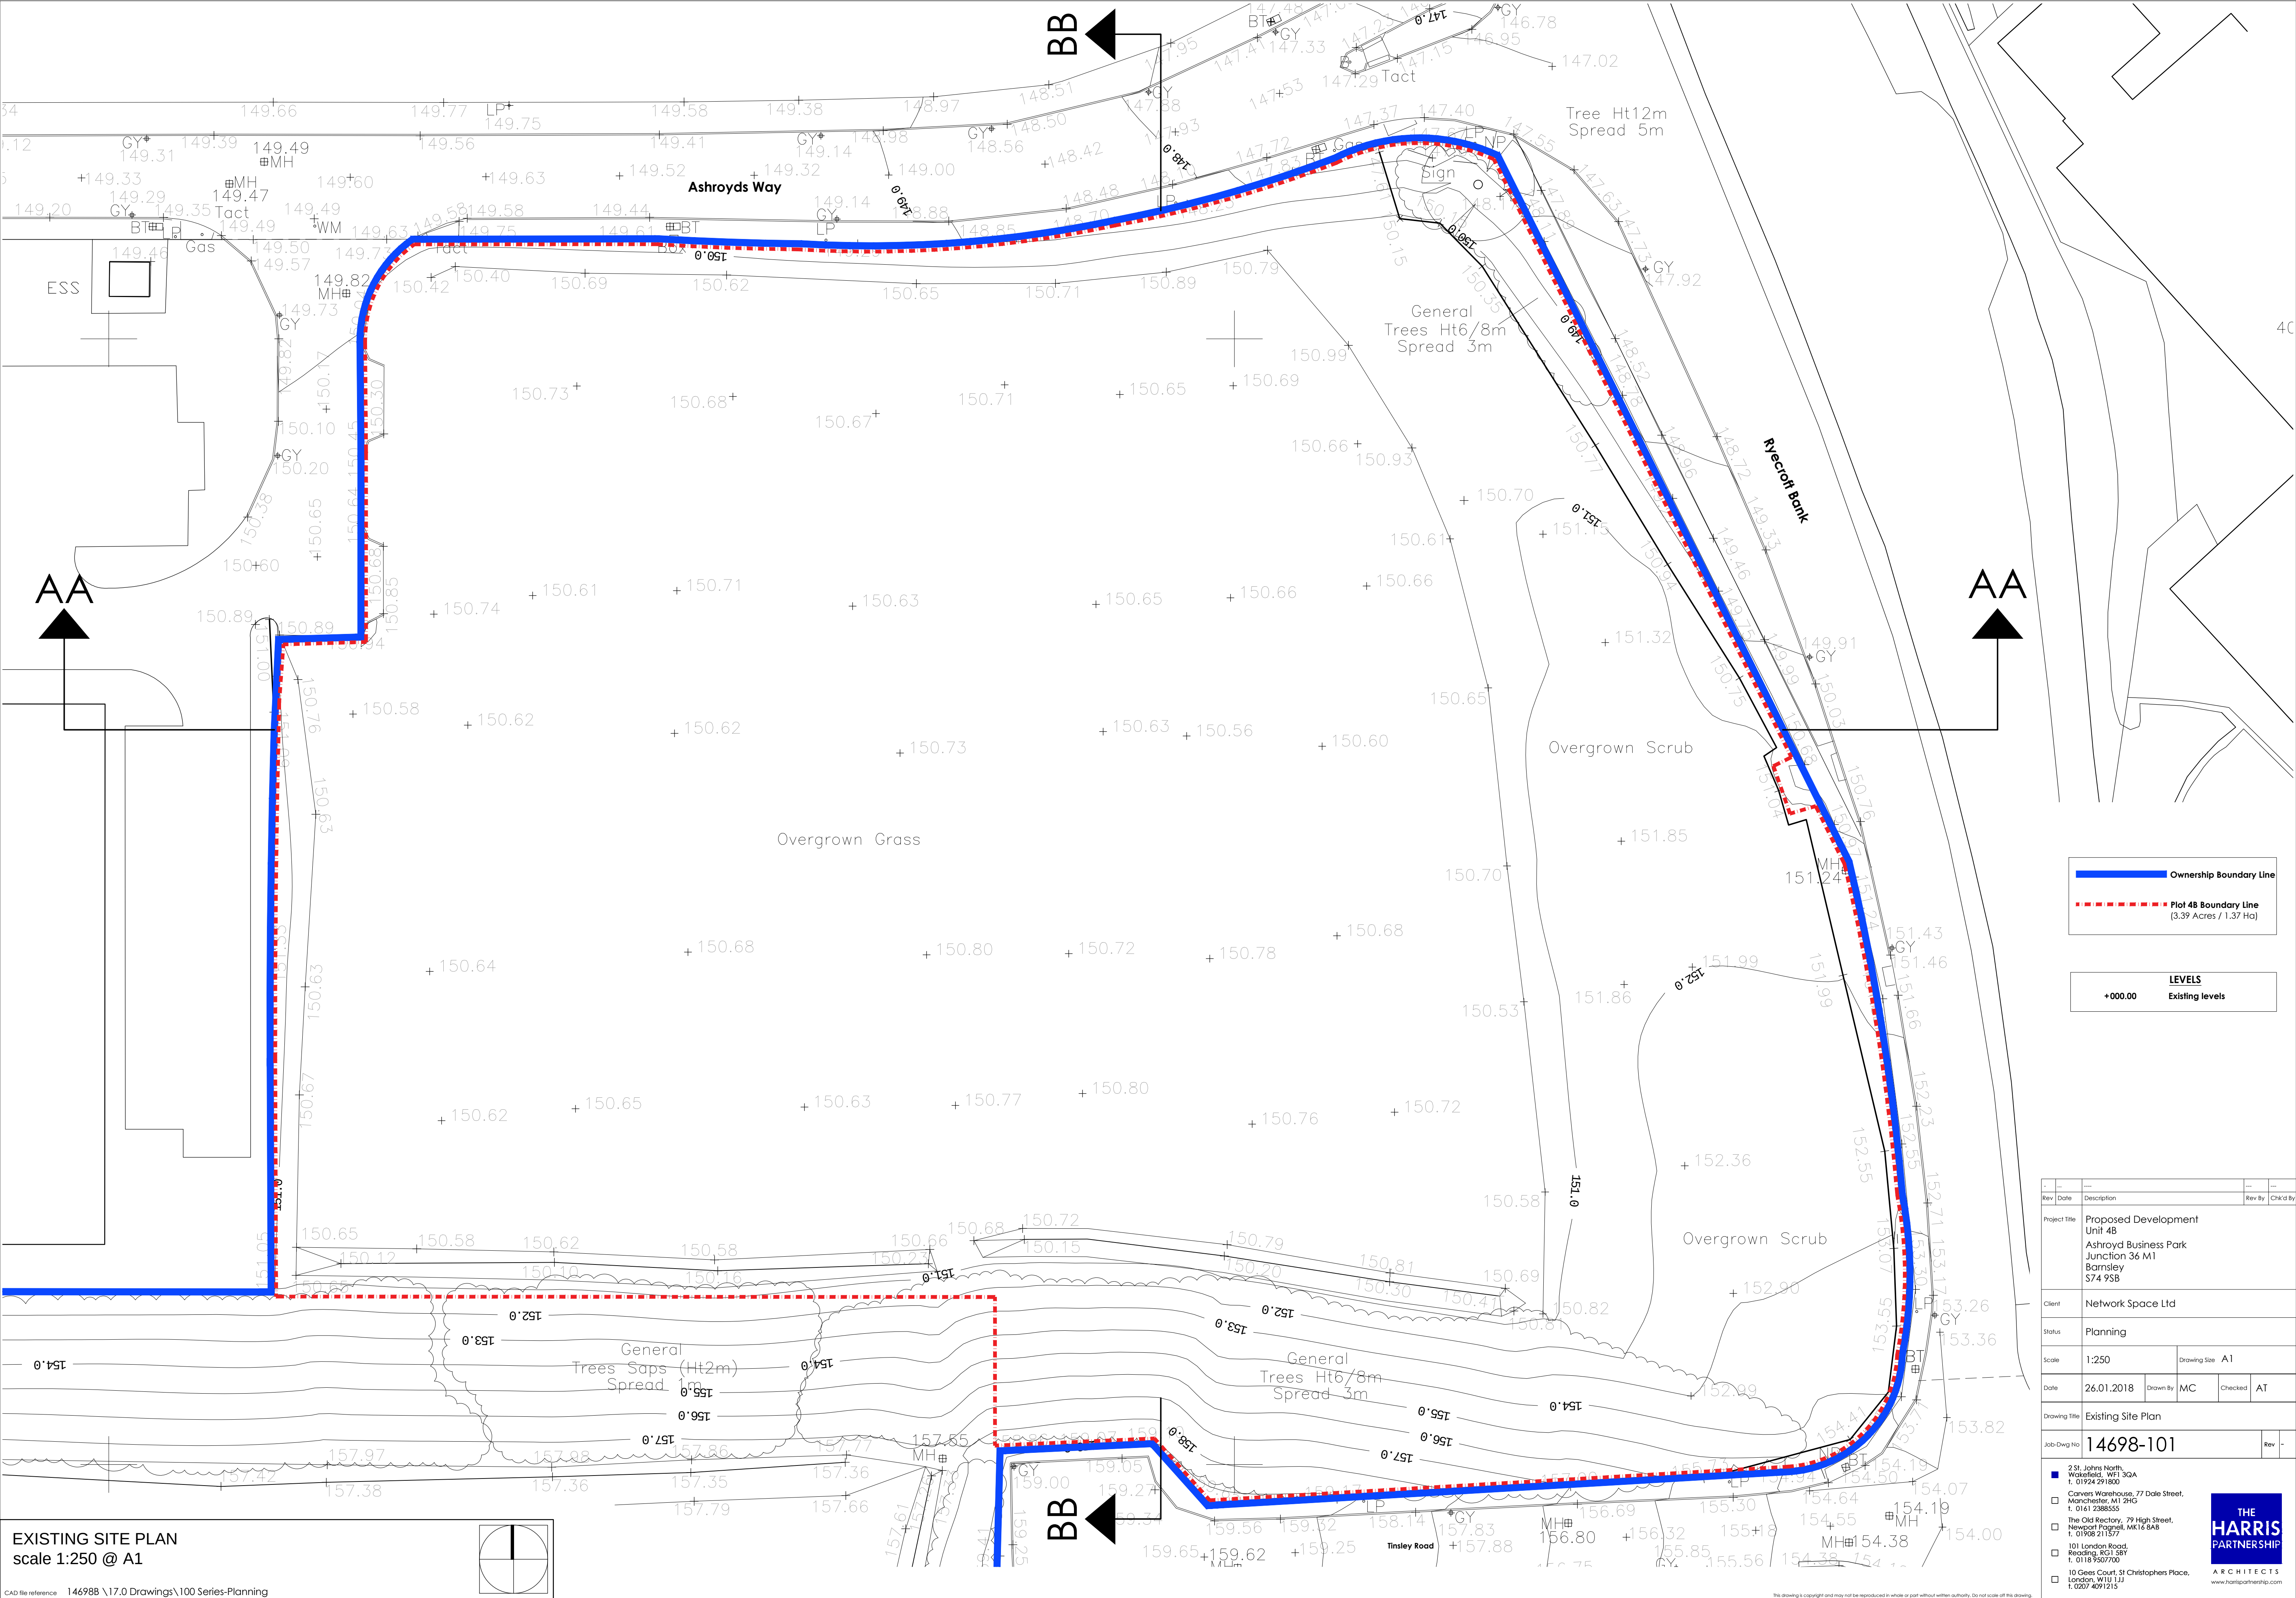

Ownership Boundary Line

Plot 48 Boundary Line
(3.39 Acres / 1.37 Ha)

LEVELS
+000.00
Existing levels

Rev	Date	Description	Rev	By	Chkd By
Project Title					
Proposed Development Unit 48 Ashroyd Business Park Junction 36 M1 Barnsley S74 9SB					
Client					
Network Space Ltd					
Status					
Planning					
Scale		1:250	Drawing Size		A1
Date	26.01.2018	Drawn By	MC	Checked	AT
Drawing Title					
Existing Site Plan					
Job/Dwg No					14698-101
Rev					-
2 St. Johns North, Wakefield, WF1 3QA t. 01924 291800					
Carvers Warehouse, 77 Dale Street, Manchester, M1 2HG t. 0161 236555					
The Old Rectory, 79 High Street, Newport Pagnell, MK16 8AB t. 01908 211577					
101 London Road, Reading, RG1 3BY t. 0118 950700					
10 Green Court, St Christophers Place, London, W1U 1JJ t. 0207 4091215					

