

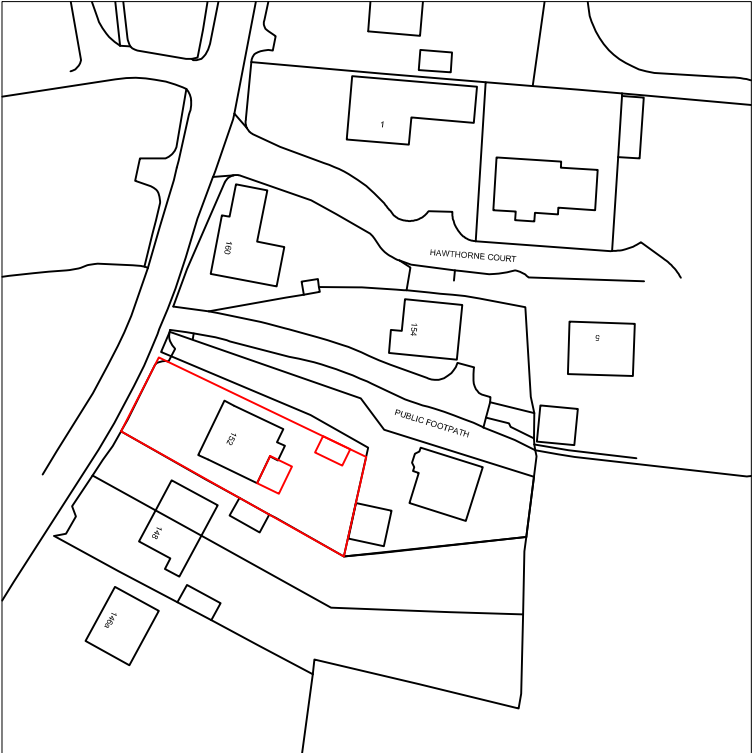


Drawing No.	Rev No.
MJH001 -001	

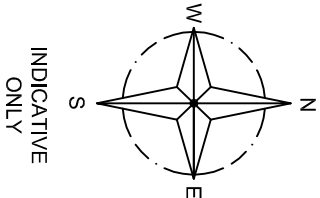

LOCATION PLAN
SCALE 1:1250 AT A3

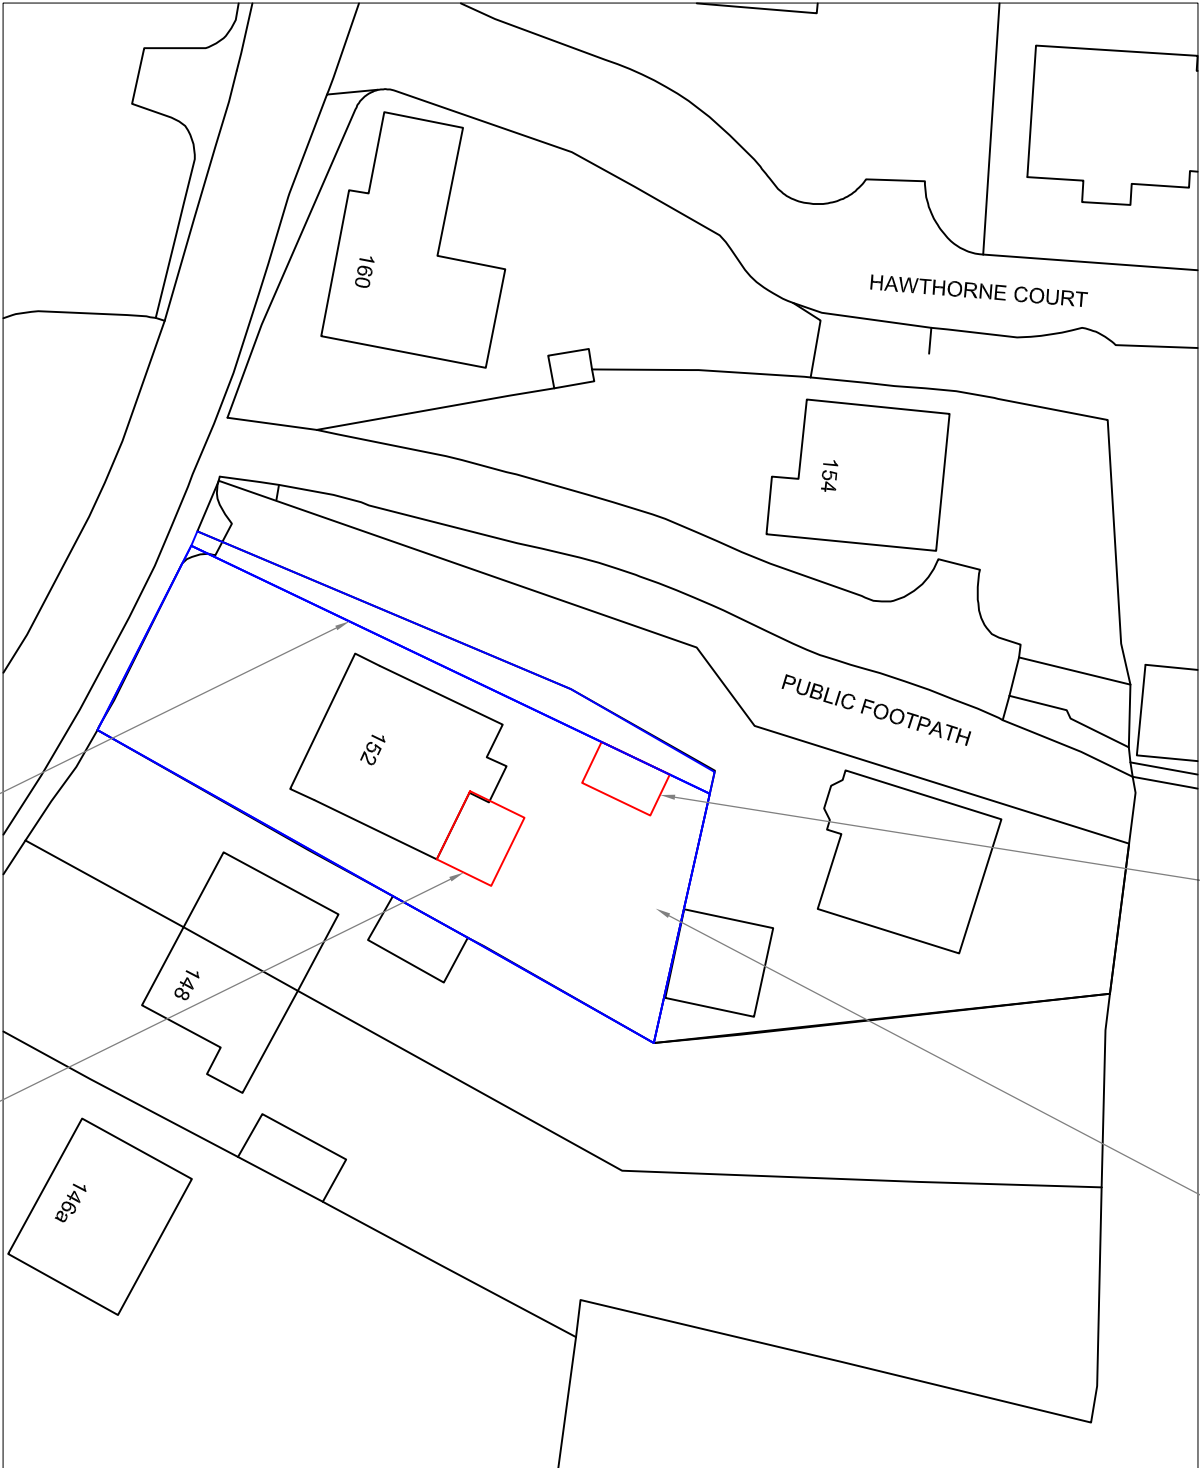

SITE PLAN
SCALE 1:500 AT A3

DO NOT SCALE: Contractor to check all dimensions and report any omissions or errors

NOTES

Rev	Description	By	CHK	App	Date
-----	-------------	----	-----	-----	------

JRB DESIGNS LTD
166 Churchfield Lane
Barnsley
S75 5EA
Tel: 01226 383542
Fax: 01226 380078
Mob: 07970 541132
Email: joine@jrbdesigns.co.uk
This drawing is copyright. © Jrbdesigns Ltd.

Client
MR. J HEWITT

Drawing Title

SITE PLANS

Address
**152 CHURCHFIELD LANE
DARTON
BARNSELEY
S75 5EA**

Project Title:
**FRONT DORMER, REAR SINGLE
STOREY EXTENSION & GARAGE**

Purpose of Issue:

PLANNING

Drawing Status
FIRST ISSUE

Scale at A3	Drawn By	Date	
AS SHOWN	JRB	10/08/2010	
Checked By	Date	Approved By	Date
JH	10/08/2010	JH	10/08/2010
Project No.	Drawing No.	Revision	
MJH001	001		

APPROVAL ☒ INFORMATION ☐ TENDER ☐ CONTRACT ☐ CONSTRUCTION ☐