


Reproduced from the Ordnance Survey mapping with the permission of Her Majesty's Stationery Office © Crown Copyright. Unauthorised reproduction infringes Crown Copyright and may lead to prosecution or civil proceedings. Barnsley Metropolitan Borough Council, Licence number 10002264 (2006)

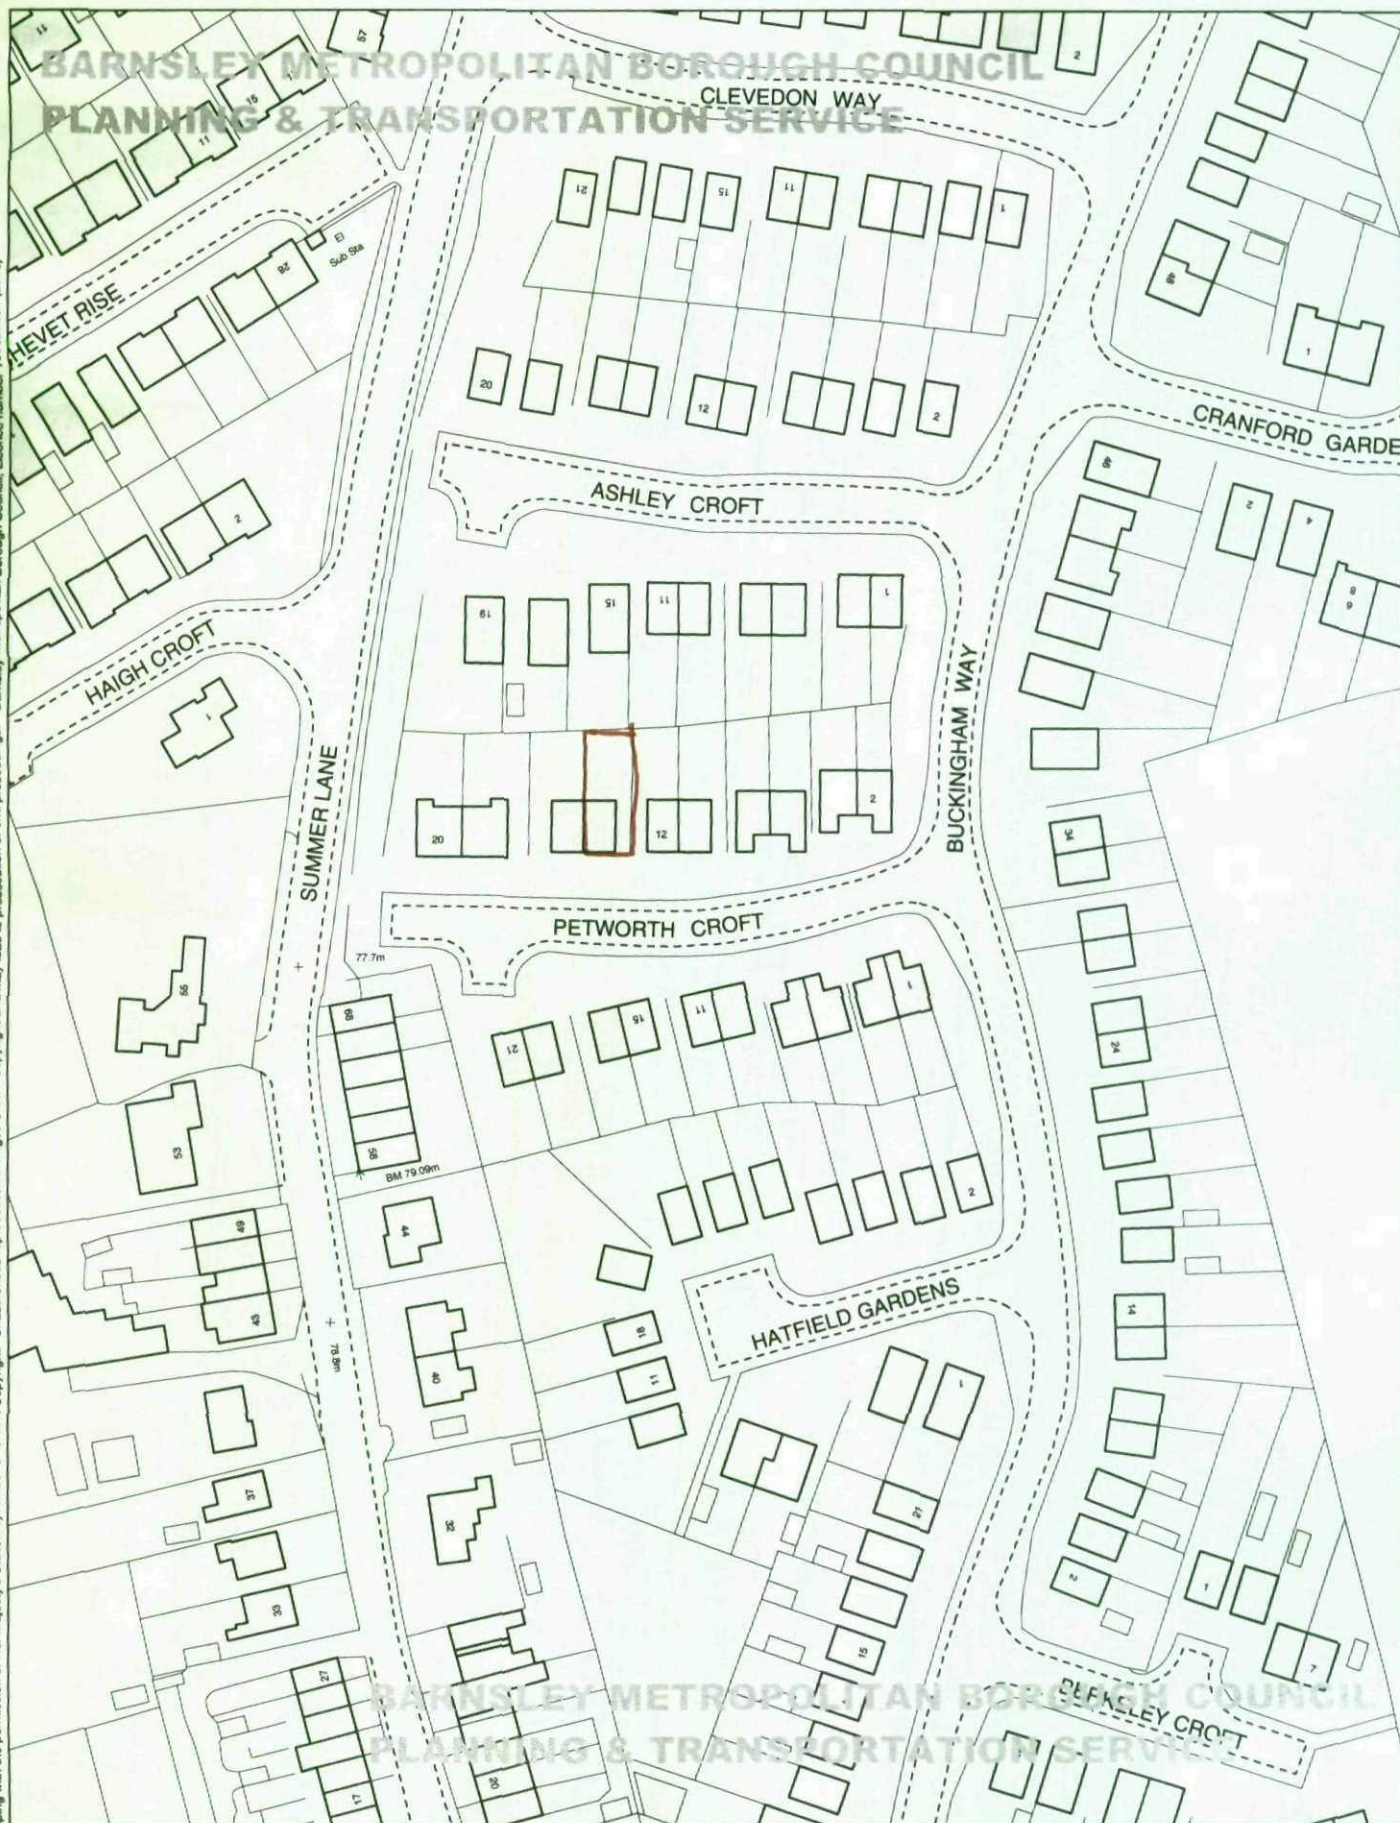

Scale 1: 1250


NORTH

Produced by:

Drwg No:

Date: 2006




BARNSLEY
Metropolitan Borough Council


Planning and Transportation Service

Assistant Director: Ruth Middleton, BA(Hons), DipSurv, MRTPI
Central Offices, Kendray Street, Barnsley. S70 2TN
Tel: (01226) 770770 Fax: (01226) 772599


This copy has been produced specifically for the Map Return Scheme purposes only. No further copies may be made.

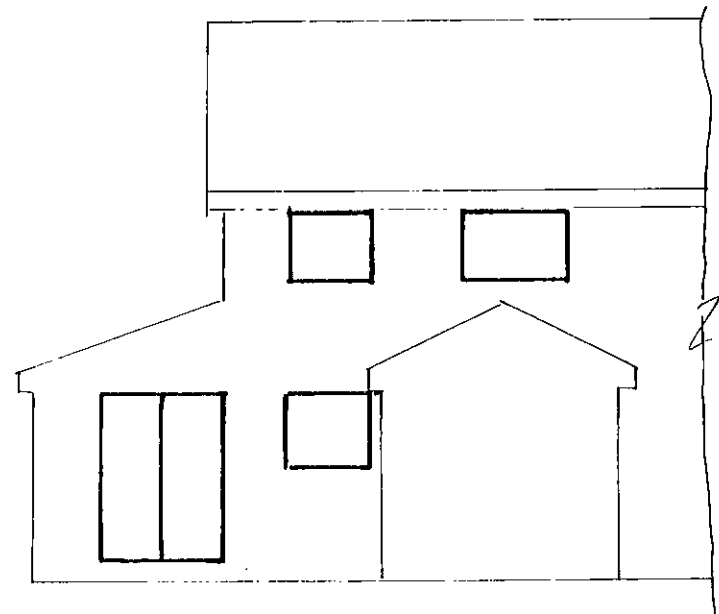


EXISTING REAR ELEVATION

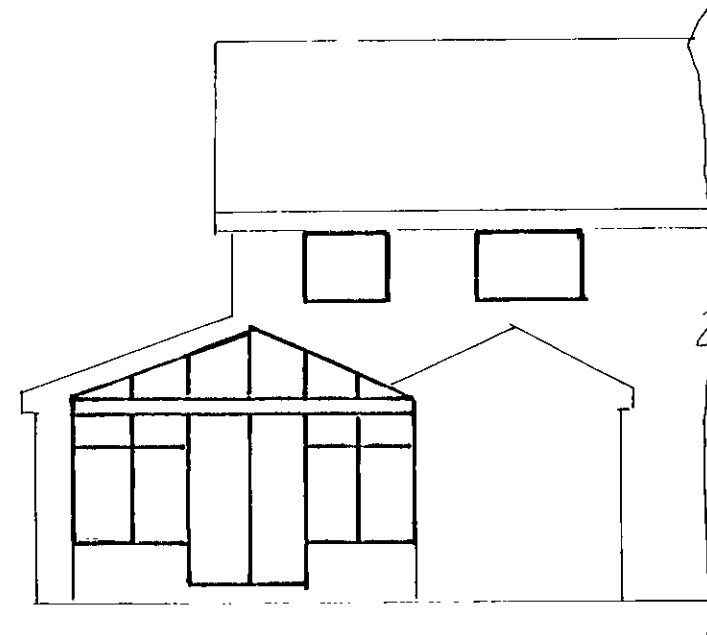


PROPOSED REAR ELEVATION

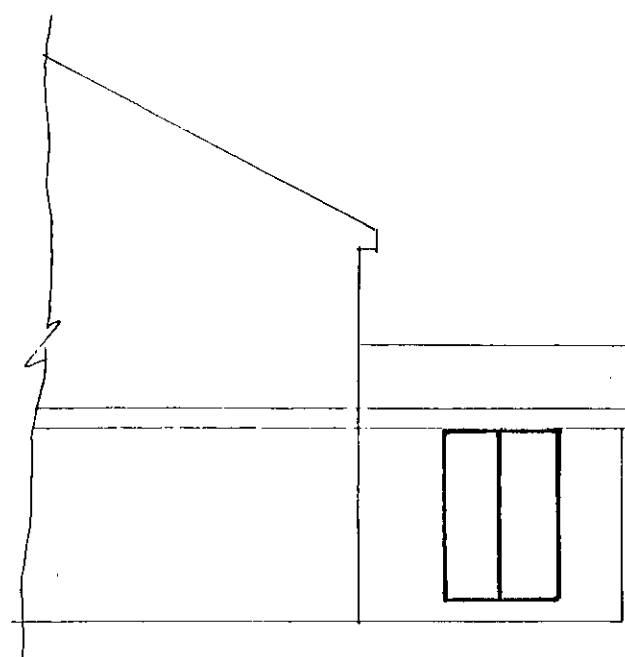



EXISTING SIDE ELEVATION

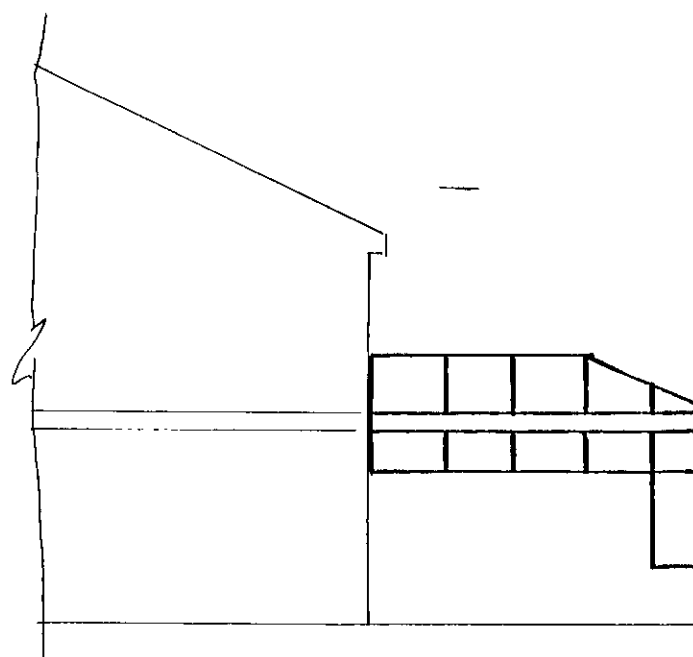


PROPOSED SIDE ELEVATION

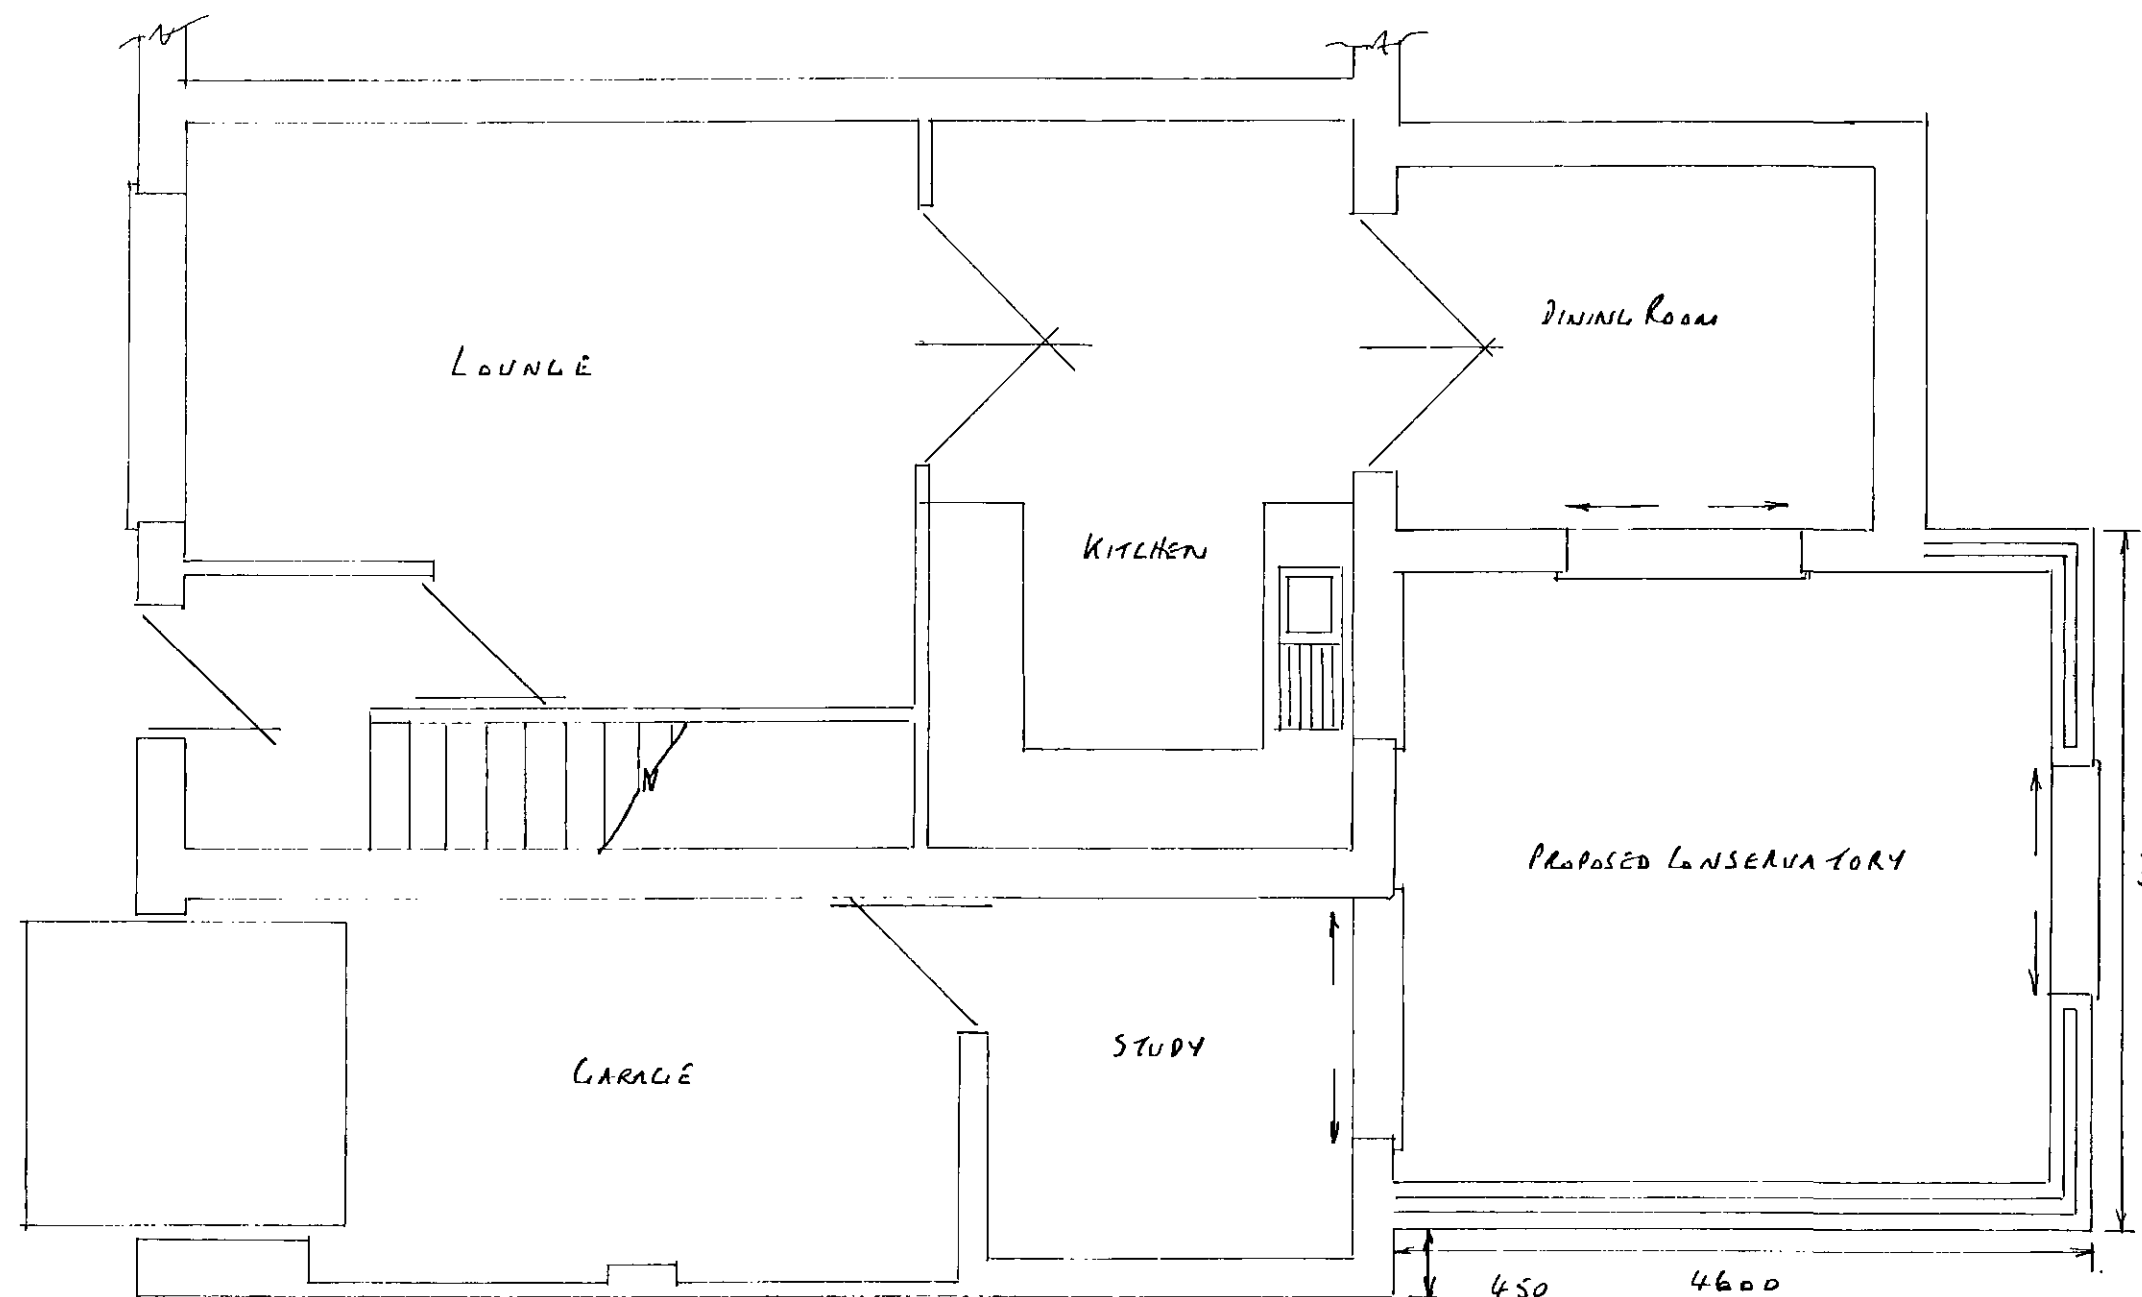


PROPOSED PLAN SCALE 1:50

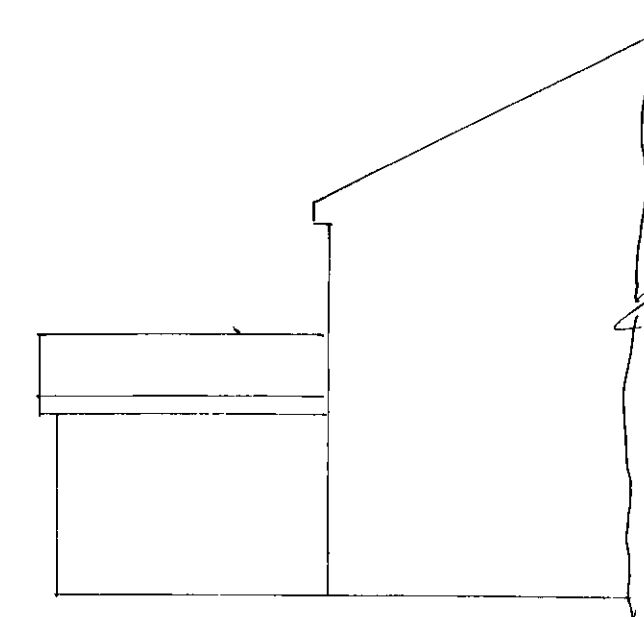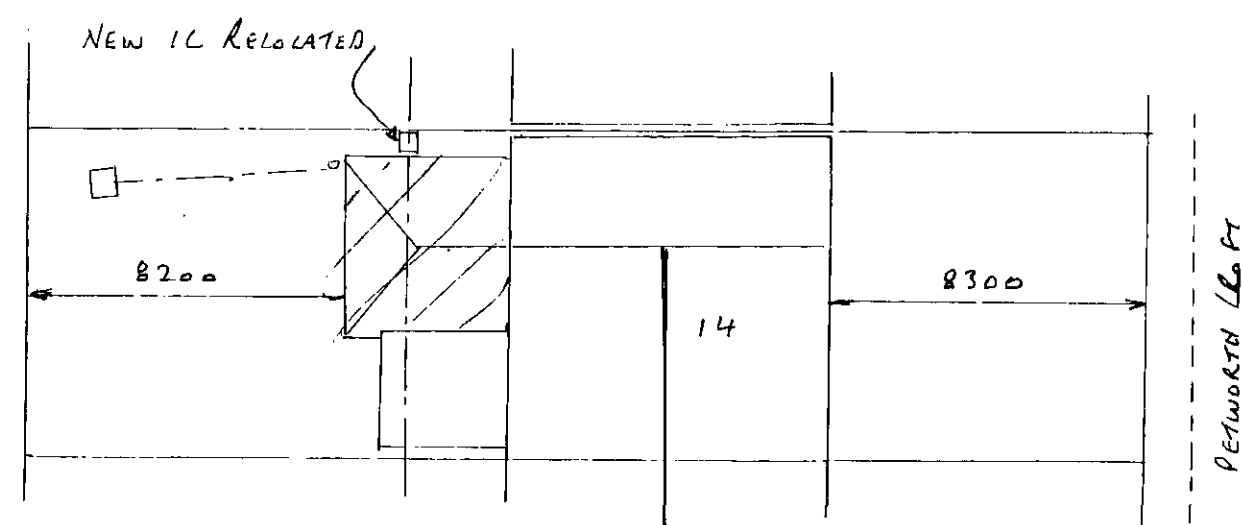

EXISTING SIDE ELEVATION

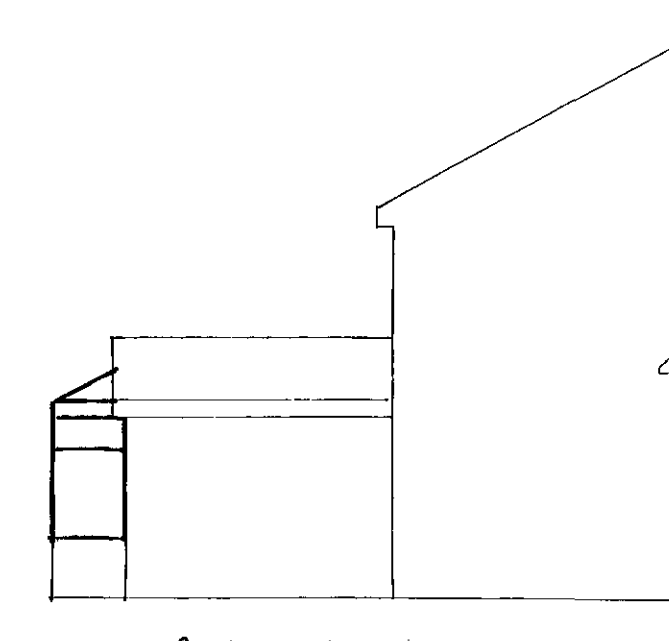

PROPOSED SIDE ELEVATION

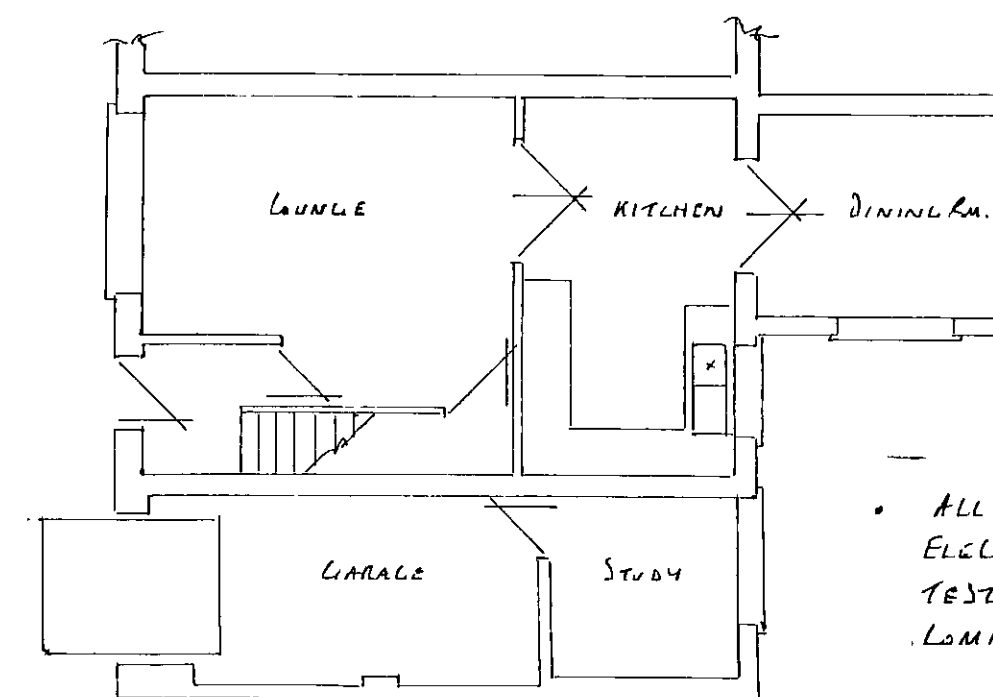

EXISTING PLAN SCALE 1:100

- FOUNDATIONS TO GO BELOW EXISTING DRAINS & TO BE BUILT AROUND WITH A SOLEM LAMP & BRIDGED OVER WITH SPANLITE LINTELS

- ALL ELECTRICAL WORK TO MEET REQUIREMENTS OF PART P ELECTRICAL SAFETY & MUST BE DESIGNED, INSTALLED, INSPECTED & TESTED BY A COMPETENT PERSON REGISTERED UNDER THE COMPETENT PERSON SCHEME

FOUNDATIONS

- 600 x 150mm CONCRETE STRIP DEPTH 750mm SUBJECT TO L.A. APPROVAL
- NEW FLOOR TO MATCH EXISTING FLOOR

WALLS

- FRENCH BLOCKS BELOW G.L. • BRICKWORK TO MATCH EXISTING • 100mm LIGHTWEIGHT CONCRETE BLOCKS • SOLEM CAVITY • HORIZONTAL DPL. 150mm MIN ABOVE G.L. 150mm DPL TO REVEALS • TIE WIRES PILED 900mm HORIZONTALLY 450mm VERTICALLY & 225mm TO REVEALS • NEW WALLS TIED TO EXISTING WITH SCREW TIES OR SIMILAR EVERY 225mm & MAINTAINING A CONTINUOUS CAVITY

GENERAL

- NEW DOORS & WINDOWS TO MATCH EXISTING & HAVE TRICKLE VENTS BOARDS & TO BE PILKINGTON K GLASS WITH A 16mm AIR GAP
- HEATING ALTERATIONS TO BE DONE BY A CORLI REGISTERED PERSON

PROPOSED CONSERVATORY FOR MATHIAS PRIESTLEY

14 PETWORTH CROFT

ROXTON

BARNESLEY