



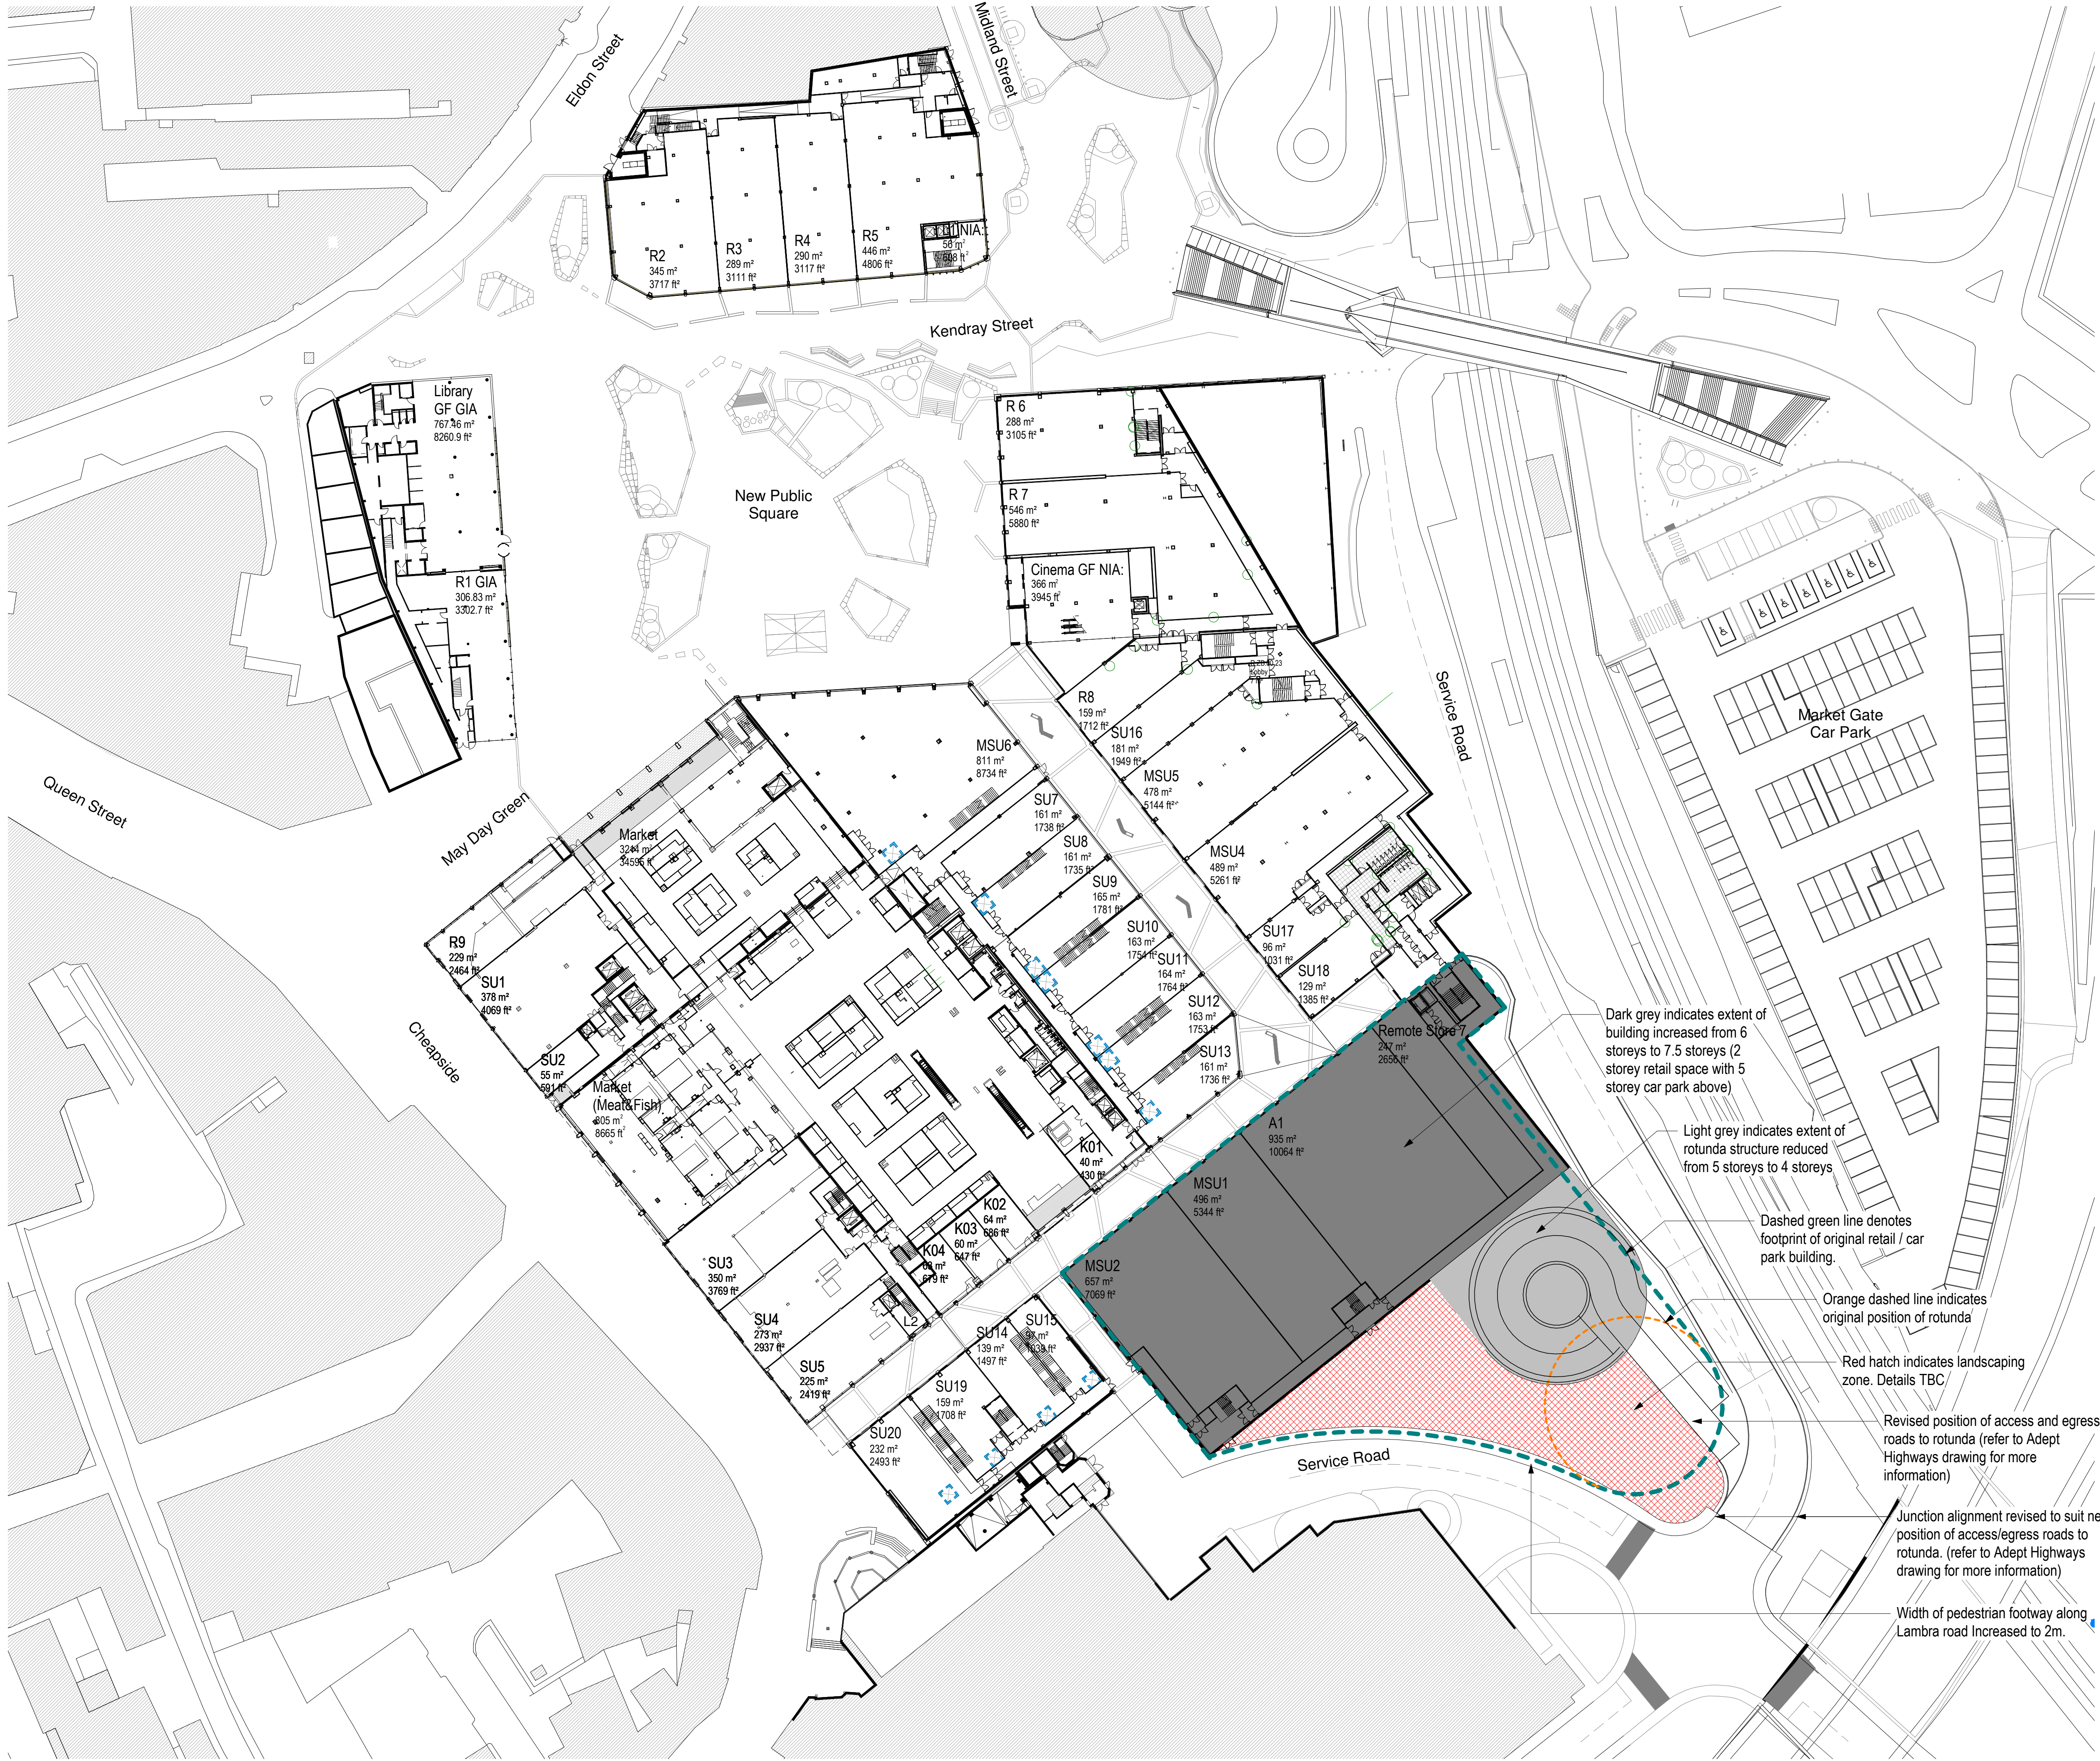


Notes:

- This drawing is copyright.
- Do not scale dimensions from this drawing.
- This drawing is to be read in conjunction with all other relevant drawings.
- All discrepancies on this drawing are to be reported to the architect.
- Do not modify any element of this drawing.
- Use drawing only for purpose(s) issued.

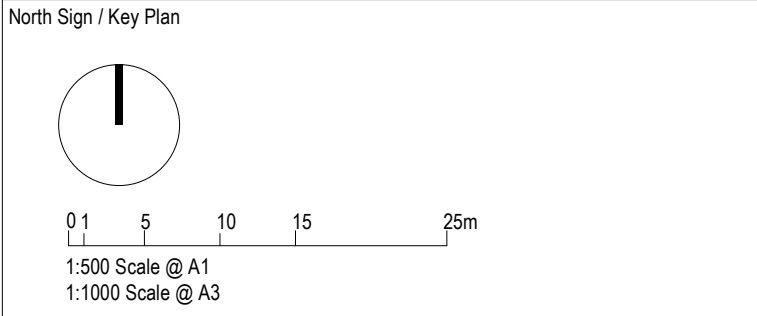

The following external model files are included within this drawing:

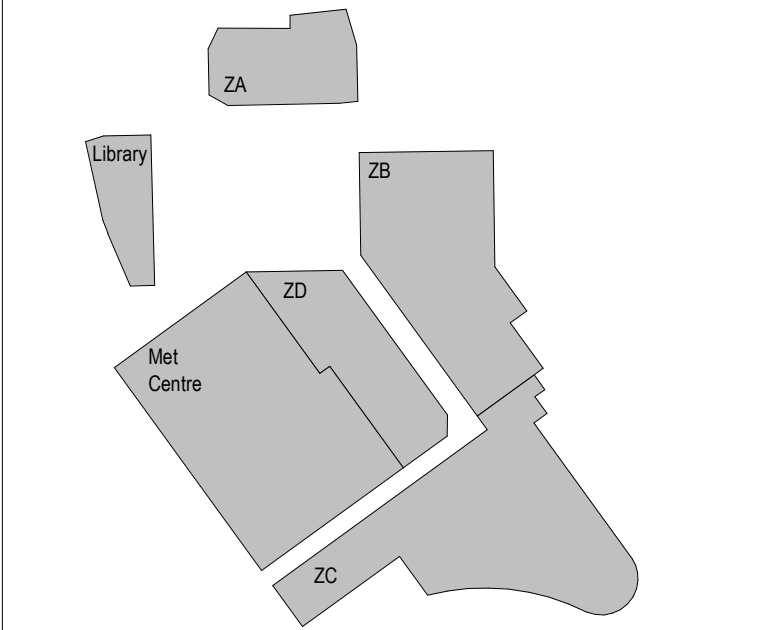

P01 15/01/19		Planning Issue	EA	SL
Rev	Date	Revision Notes	Drawn	Review
Client		Barnsley Metropolitan Borough Council		



**Intelligence
Buildings
Infrastructure**

www.ibigroup.com

Project
The Glass Works, Barnsley

Drawing Title
Site Plan - Ground Floor
ZC Planning Amendments Commentary

Job Number 50727	Date Created 15/01/19	PAS 1192 Status Code
Scale@A1 1 : 500	Purpose Planning	
Drawing Number		Revision

BGW2-IBI-XX-GF-SP-A-G700-0019 1