



Existing fascia subject to separate application by others

Existing timber framed shopfronts and steel roller shutters redecorated, finish: RAL 7043 "Traffic Grey" (Matt)

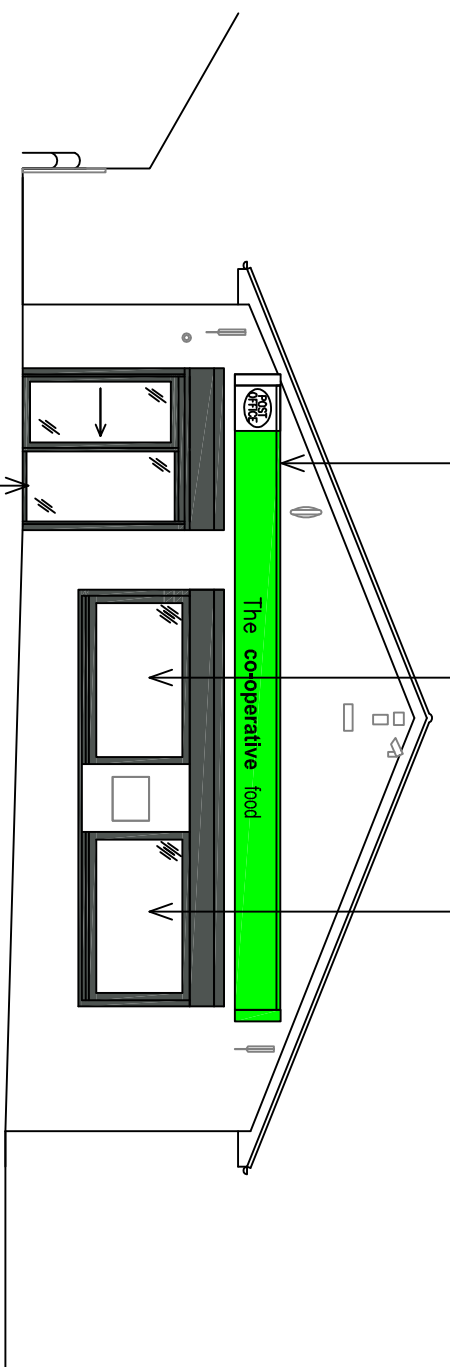


Elevation A


New PPC aluminium framed entrance/exit door, side frame and perforated lath roller shutter; finish: RAL 7043 "Traffic Grey" (Matt)

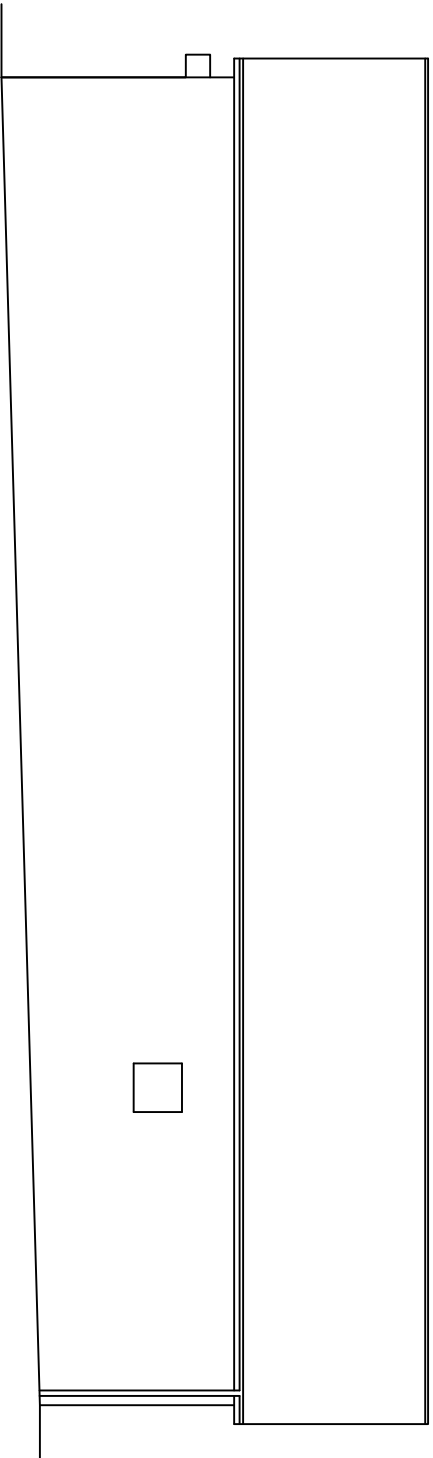

Elevation B (as existing)

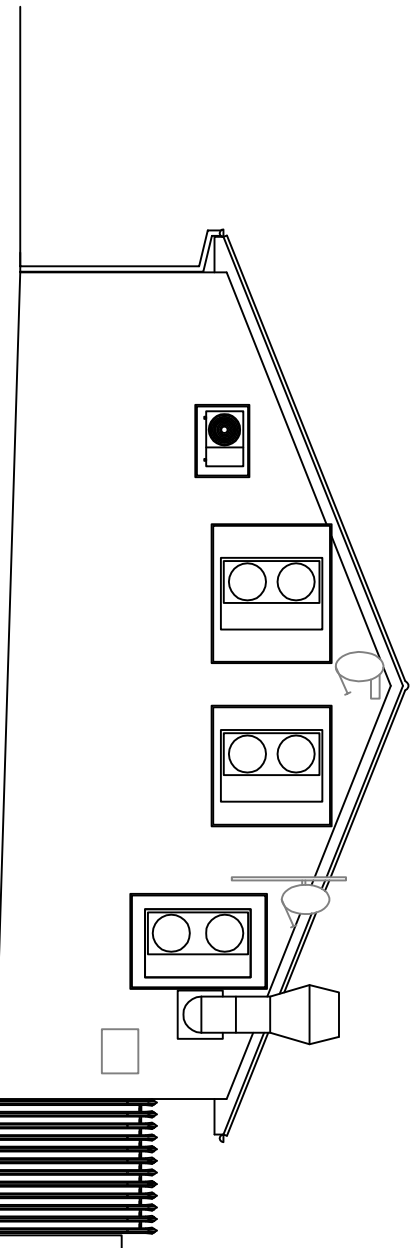


Elevation C (as existing)

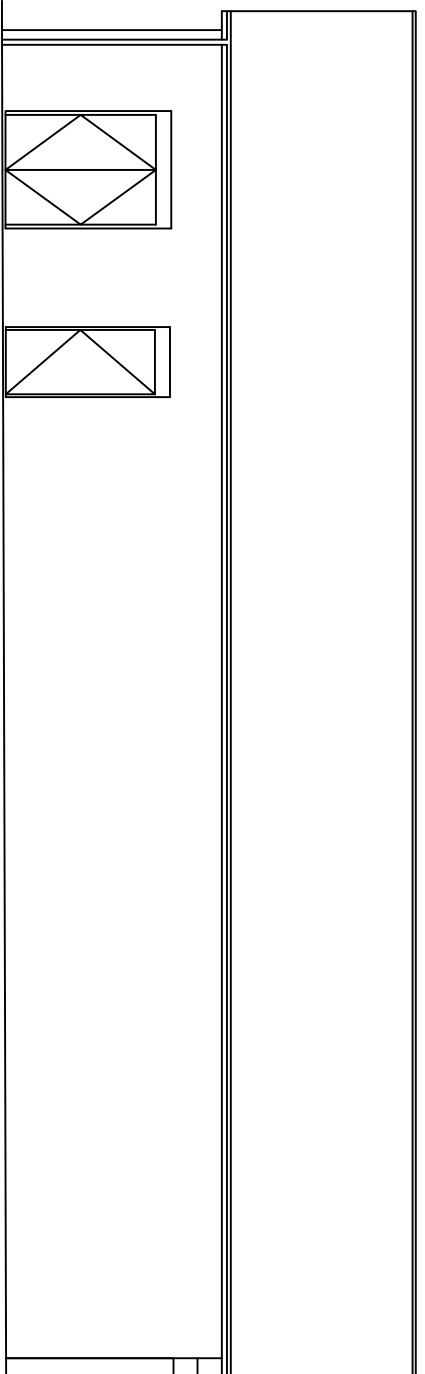

Elevation D (as existing)

New PPC aluminium framed entrance/exit door, side frame and perforated lath roller shutter; finish: RAL 7043 "Traffic Grey" (Matt)

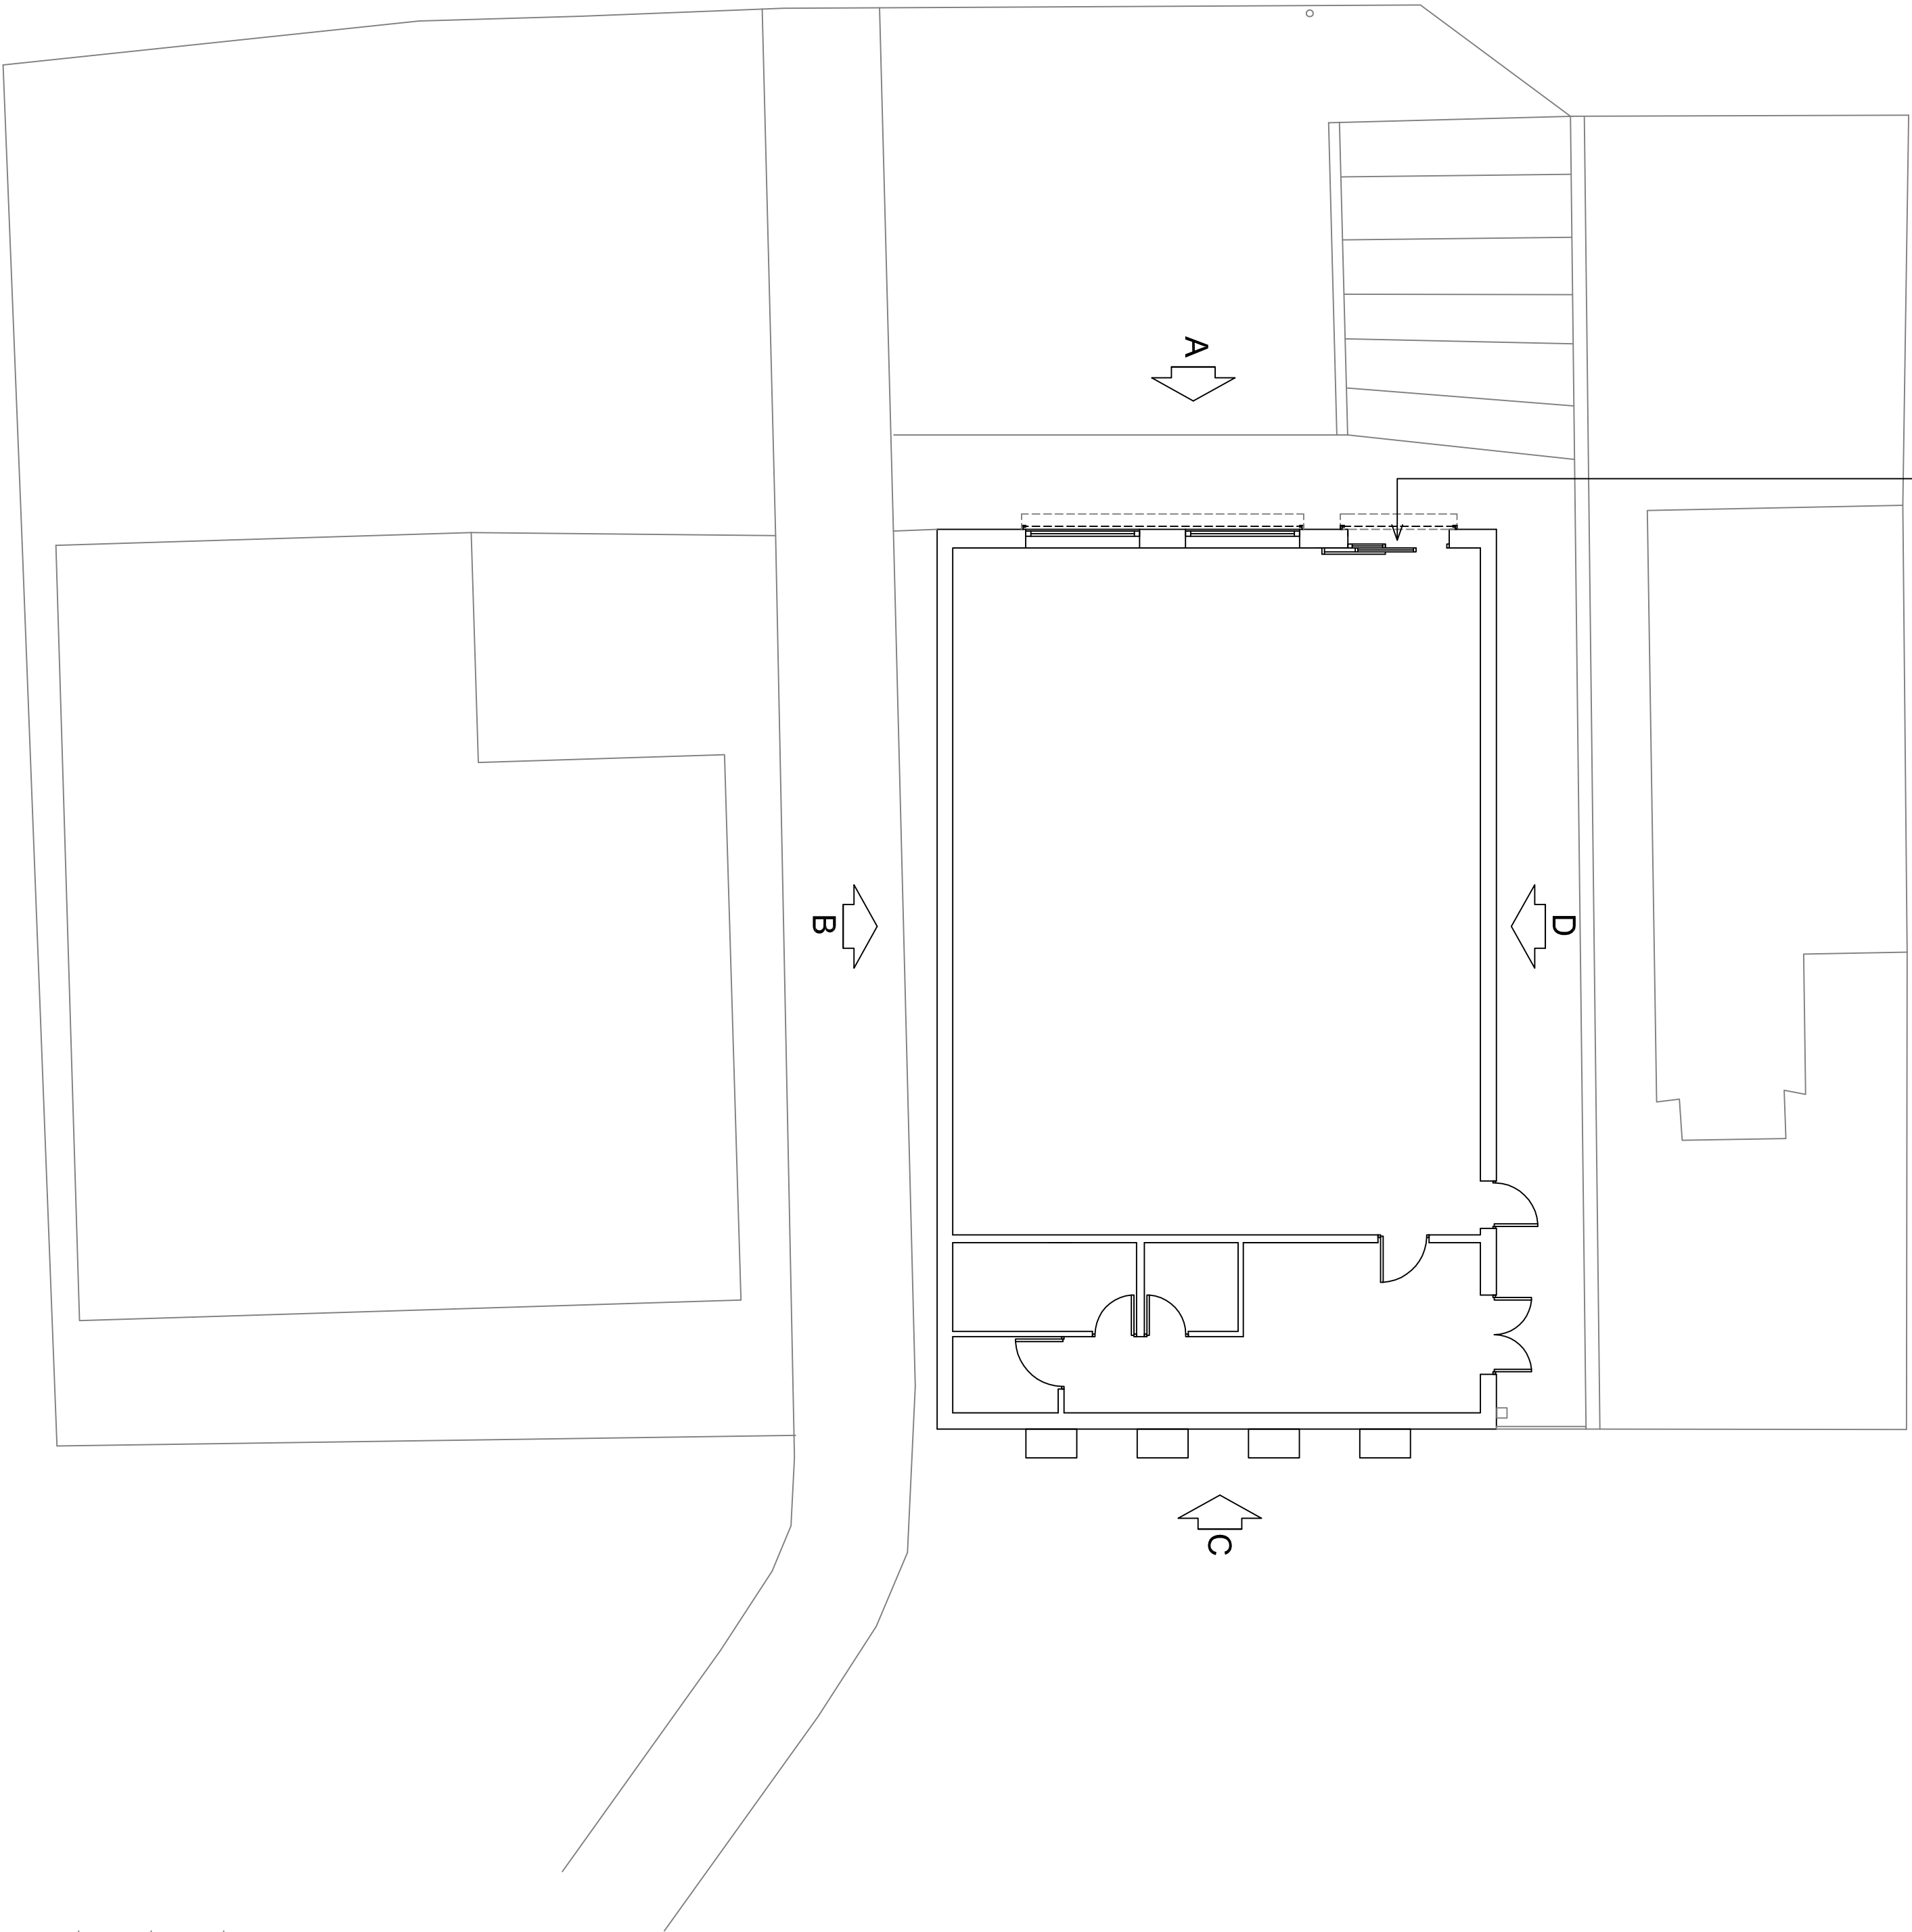

Ground floor plan

PROPOSED

© THE CONTENTS OF THIS DRAWING REMAIN THE SOLE PROPERTY OF WELLSFIELD ASSOCIATES AND MUST NOT BE COPIED OR REPRODUCED WITHOUT PRIOR PERMISSION.
FULL SURVEY NOT CARRIED OUT. DRAWING PRODUCED USING INFORMATION SUPPLIED BY THE CLIENT

Wellsfield Associates

80, High Street,
Huddersfield,
West Yorkshire,
SS17 2PB
Tel: 01702 551123
Fax: 01702 558530
mail@wellsfieldassociates.co.uk

project
Co-op Store
6A Rotherham Road
Barnsley
S. Yorkshire
S72 0DB

PROPOSED

date	February '14	drawn	DAR
scale	1:100@A1	drg no.	2363.03

SCALE 1:100

