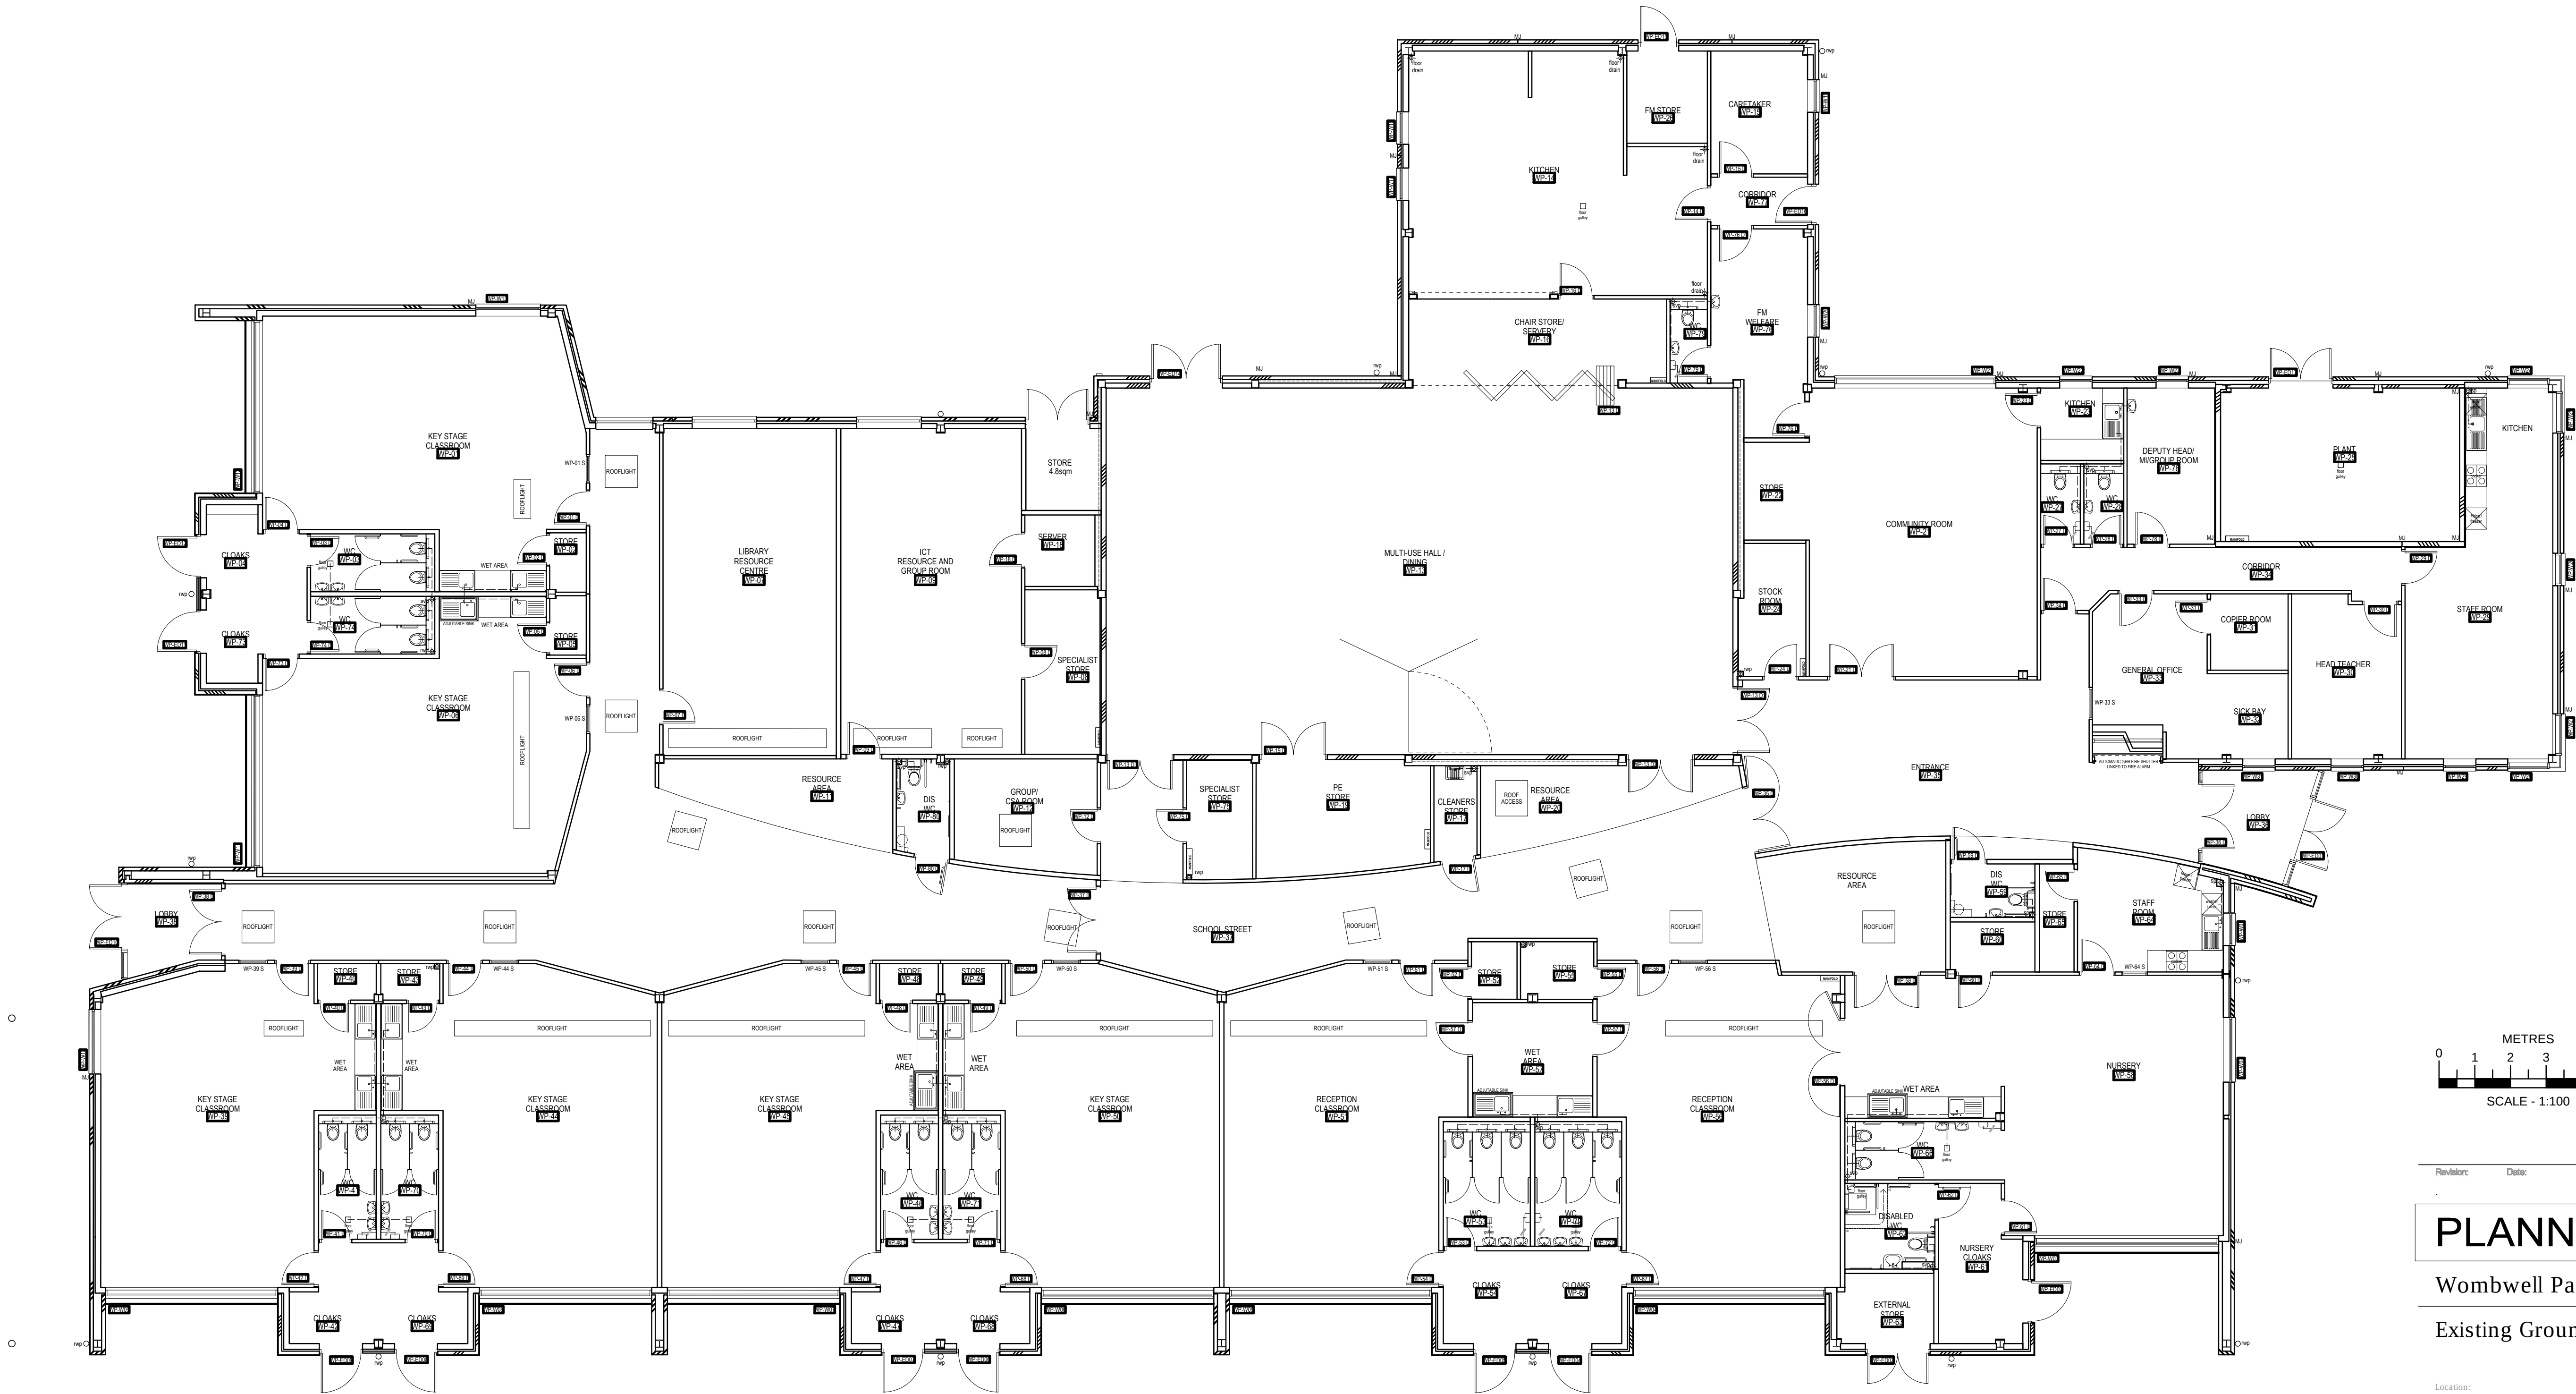


Revisior: Date: Drawt: Checkst:

PLANNING ISSUE

Wombwell Park Street Primary


Existing Ground Floor Plan

Location:
Park Street, Wombwell
Barnsley, S73 0HS

Client:
PINNACLE

Job No: 3916-009 Drawing No: PL05 Revision: Scale: 1:100 @ A1
Date: 30.07.15 Drawn: MJ Checked: S. Lonie
CAD Ref: 3916-009/CAD/PROJECT DRAWINGS/031 DRAWING ISSUES/031 PLANNING

WATSON BATTY ARCHITECTS
Shires House, Shires Road
Guiseley, Leeds LS20 8EU
Leeds | Loughborough
T: 01943 876 665
E: enquiries@watsonbatty.com
W: www.watsonbatty.com

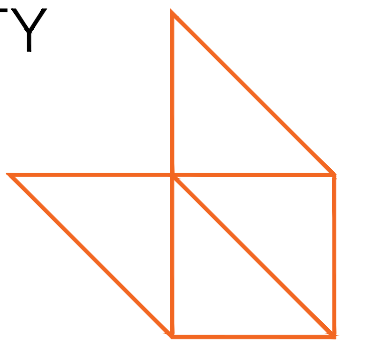

FUTURE BUILT

Note: Do not Scale from this drawing. All dimensions to be checked on site