

NOTES
 The contractor is to check and verify all building and site dimensions, levels and sewer invert levels at connection points before tendering and work commences.
 This drawing must read with and checked against any structural or other specialist drawings provided.
 The contractor is to comply in all respects with the current building regulations whether specifically stated on these drawings or not. Internal dimensions exclude plaster thickness.
 Do not scale off this drawing.

EXISTING SIDE ELEVATION.

EXISTING REAR ELEVATION.



EXISTING SIDE ELEVATION.

BLOCK PLAN.


PROPOSED SIDE ELEVATION.

PROPOSED REAR ELEVATION.

PROPOSED SIDE ELEVATION.

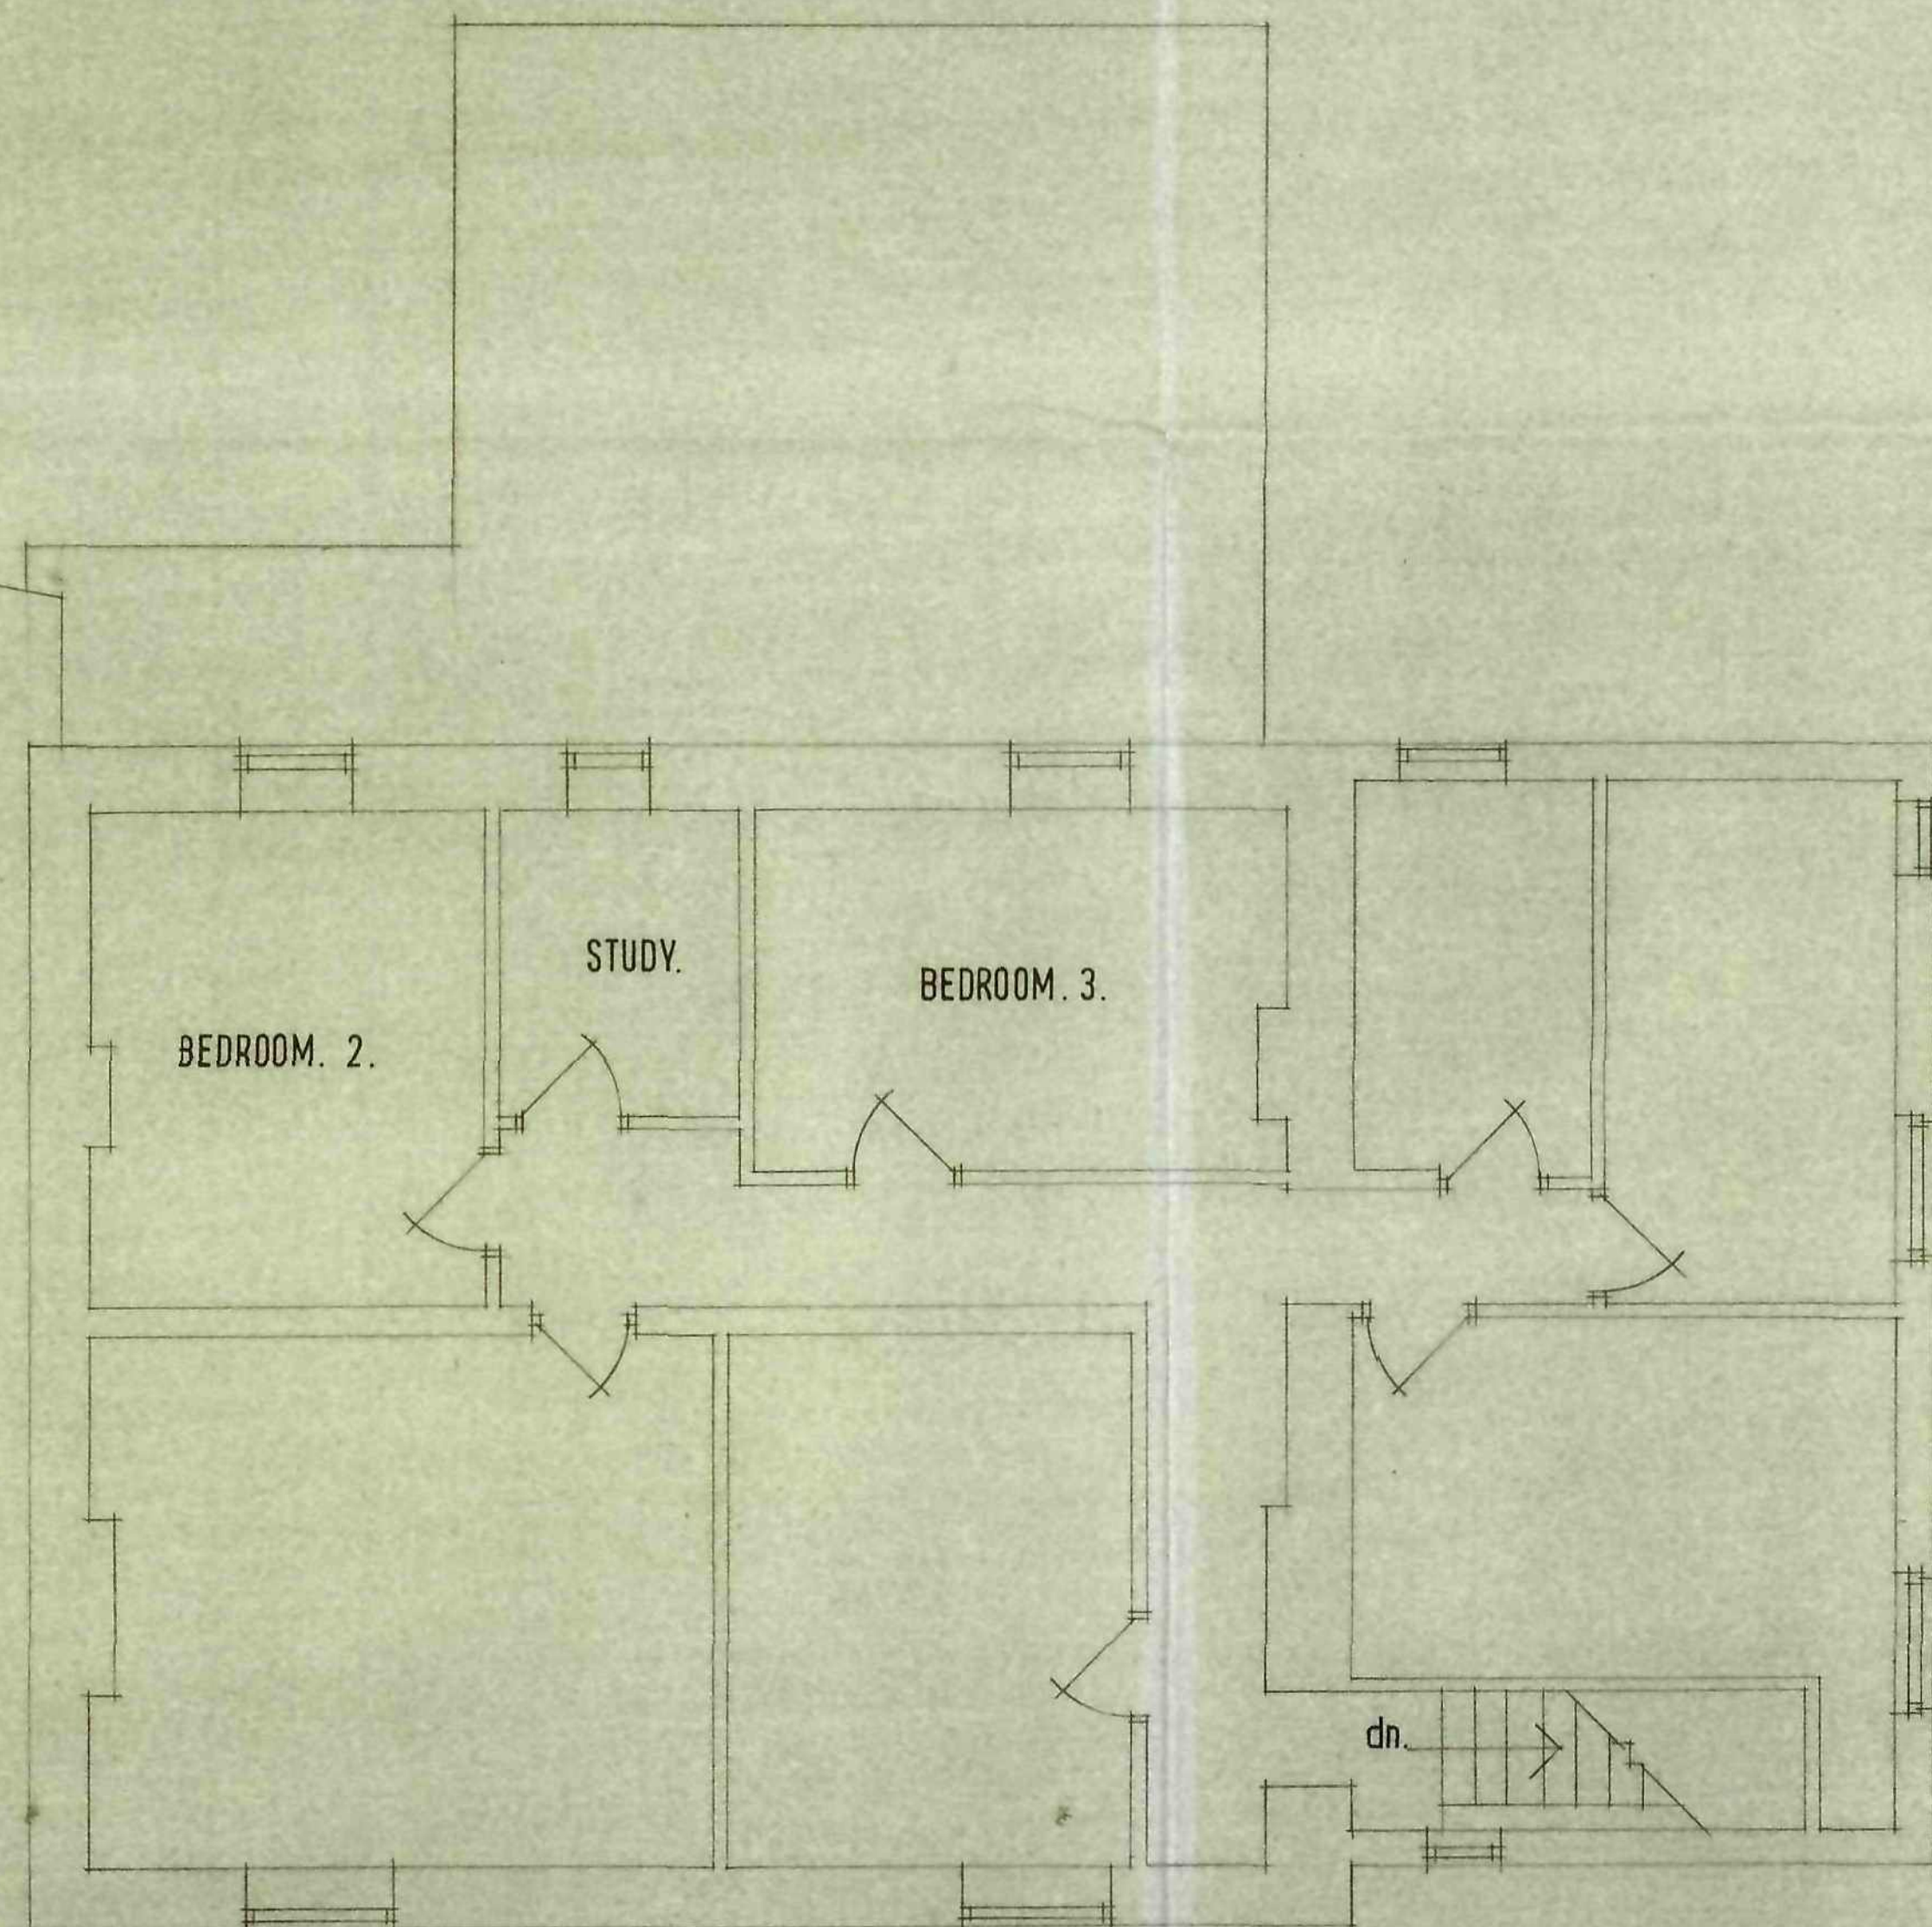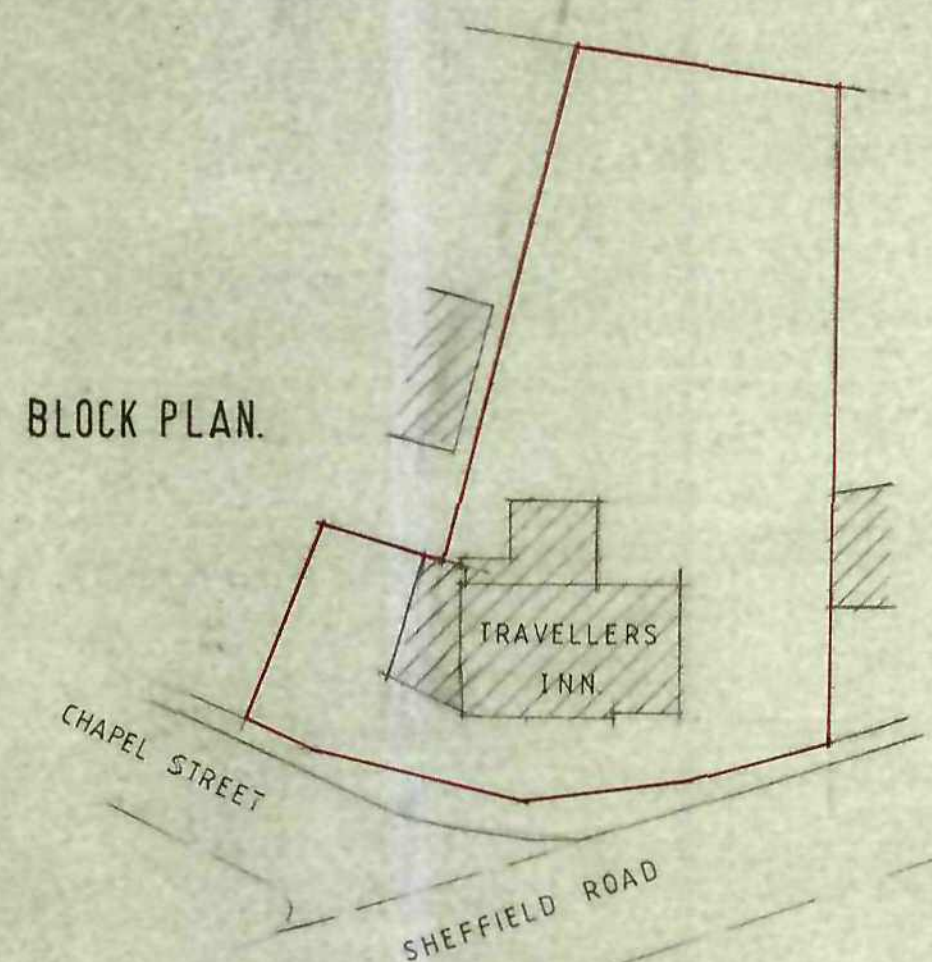

EXISTING FIRST FLOOR LAYOUT

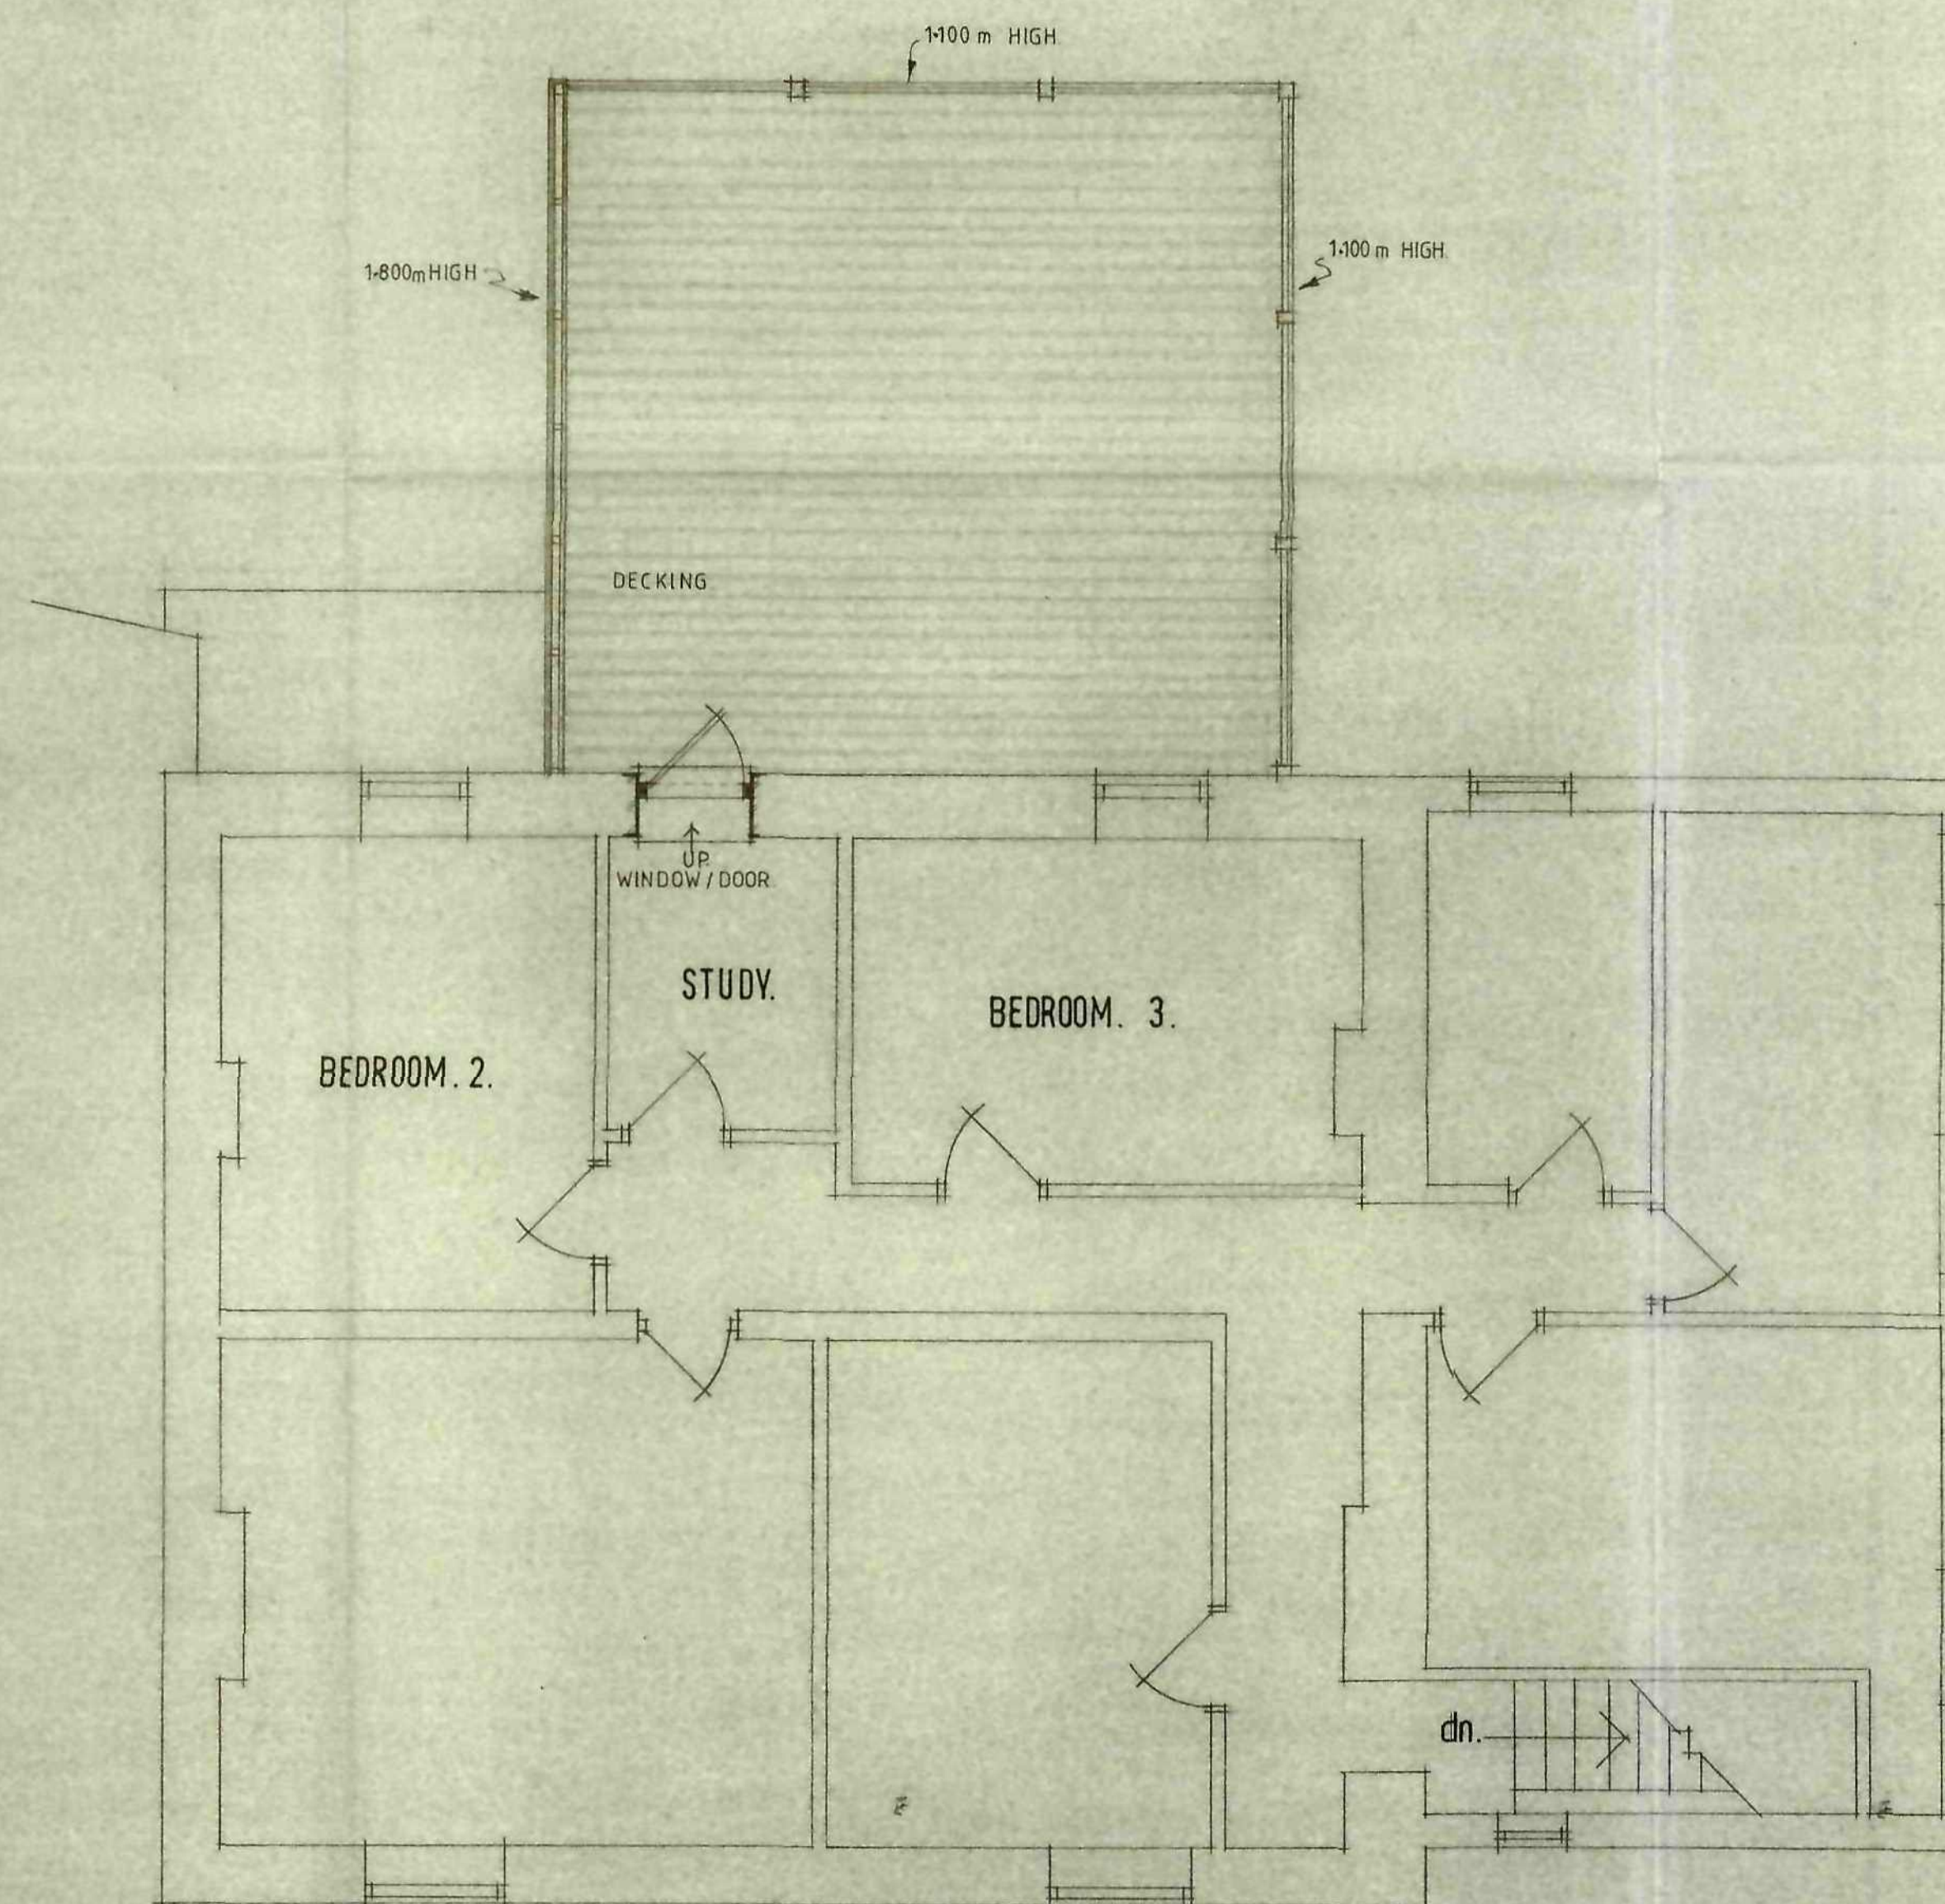

PROPOSED FIRST FLOOR LAYOUT.



© Copyright

Job Title **ALTERATIONS.**

Client **TRAVELLERS INN.**

Drawing Title **LAYOUTS.**

Drawn By I.W.	Date NOVEMBER 10	Scale 1:50 1:100 1:500
------------------	---------------------	------------------------------

**IAN WILLIAMS
 DESIGN AND BUILD**
 FAIRFIELDS, CHURCH ROAD,
 ALTOFTS, W. YORKS WF6 2NU
 Telephone: 01924 893311

DRG. No. 75. 01. 11. 10.