




DRAWING No 1 - EXISTING

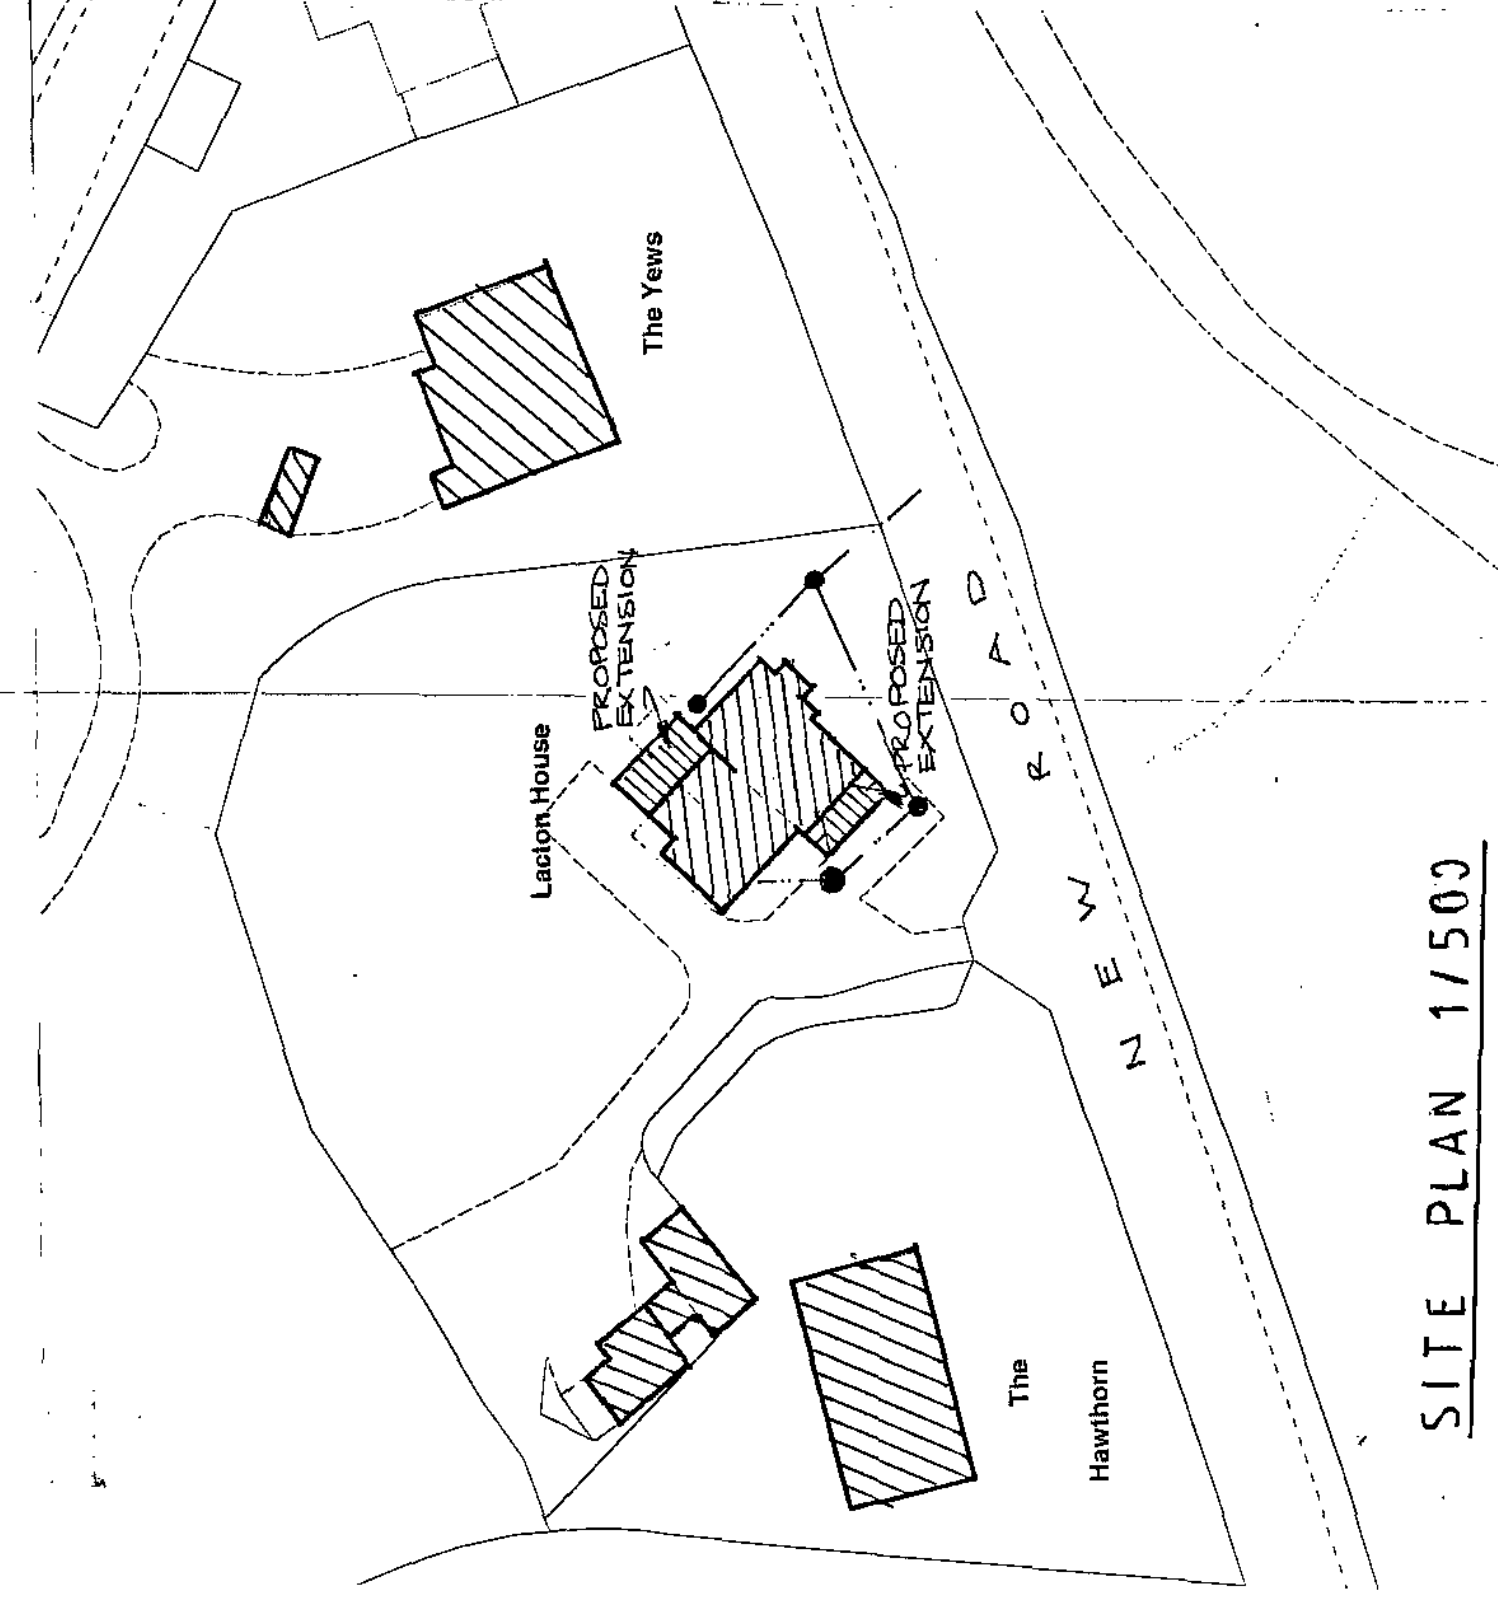


SITE PLAN 1/500

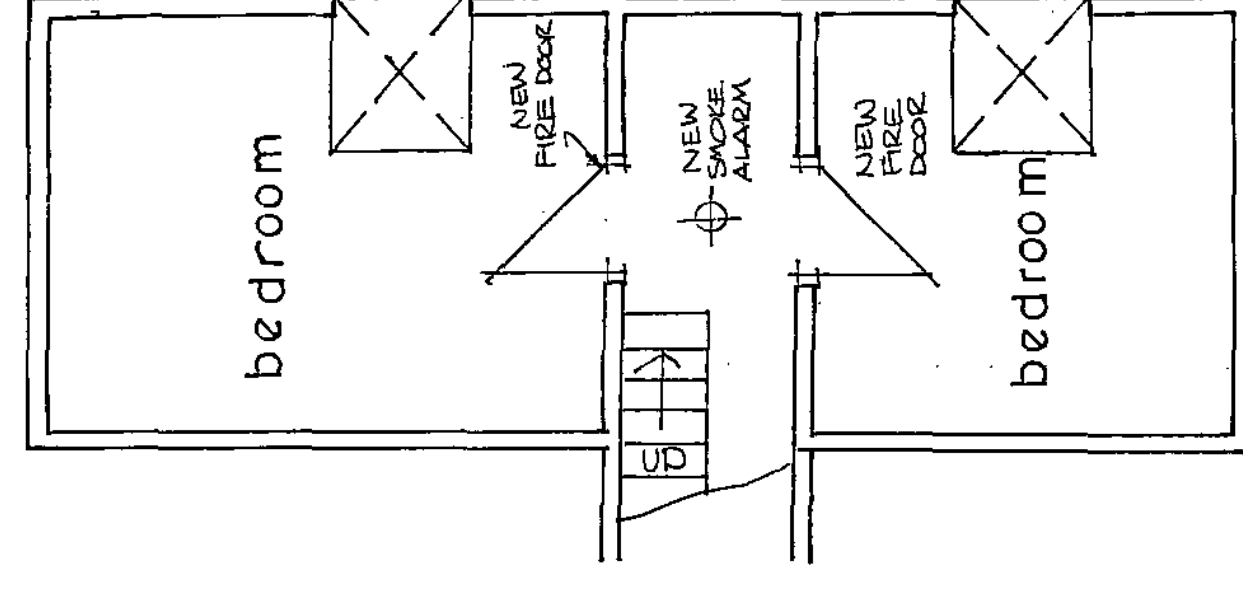


SECOND FLOOR (unaltered)

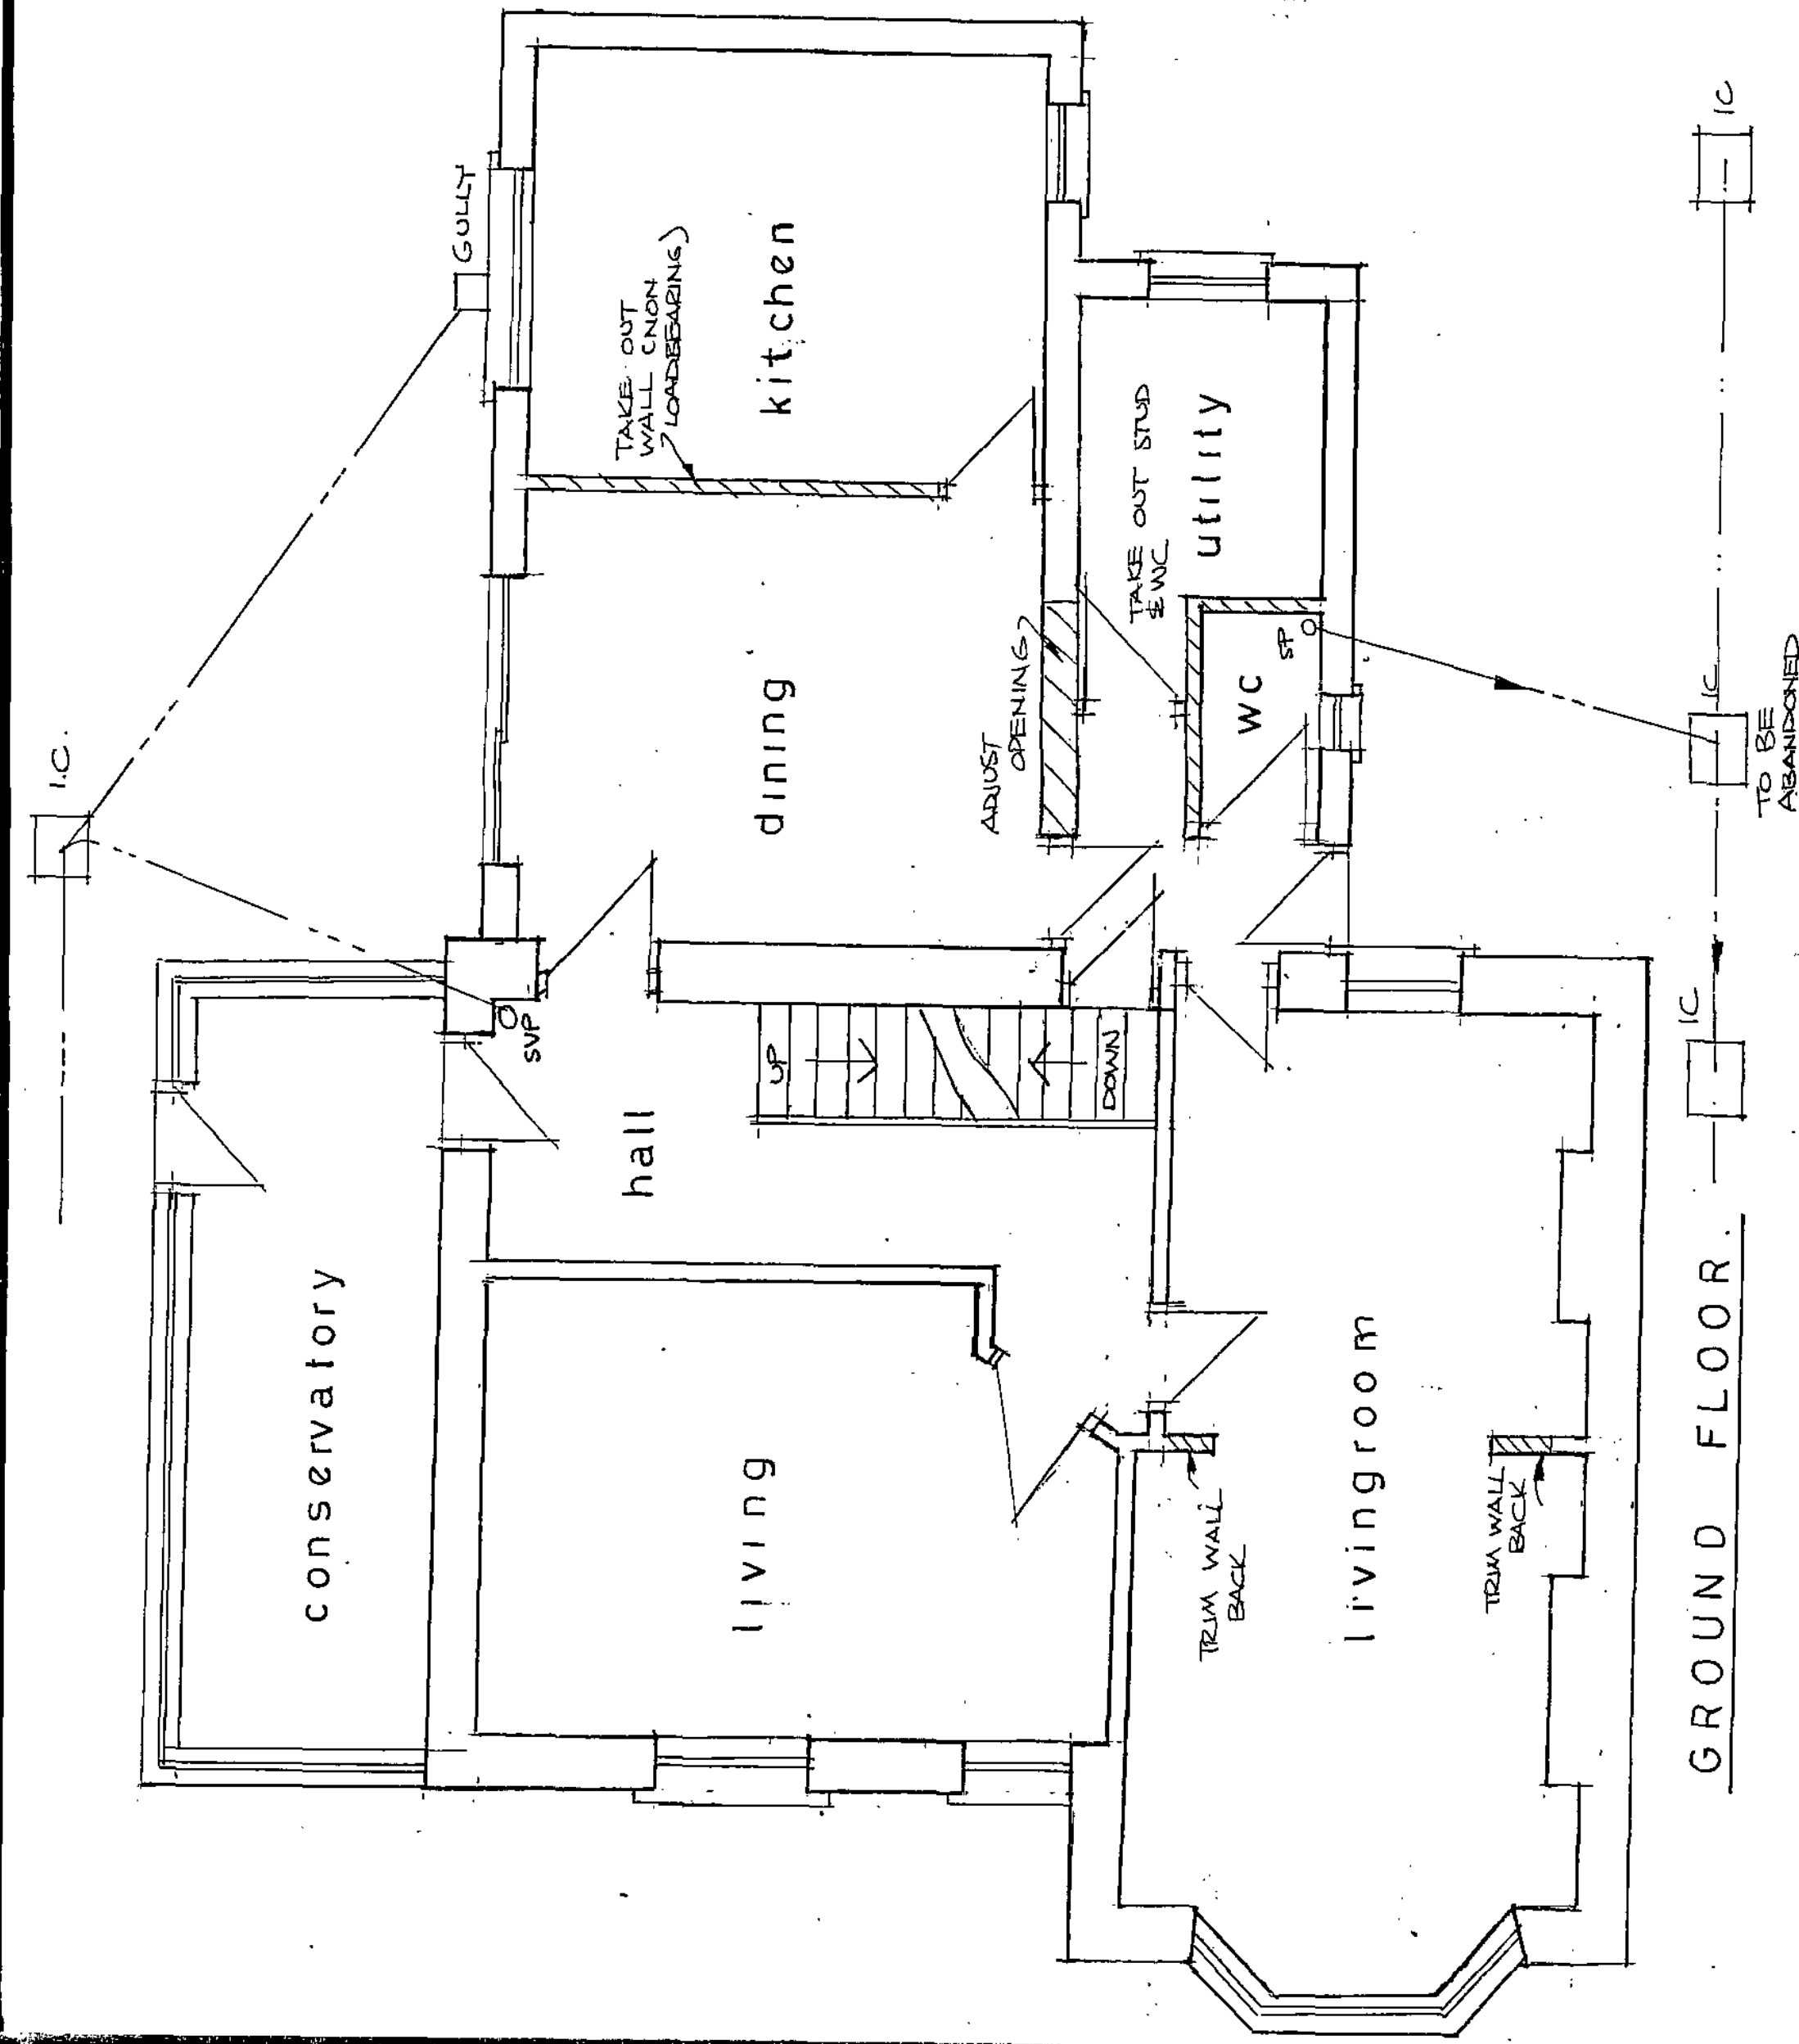


GROUND FLOOR:

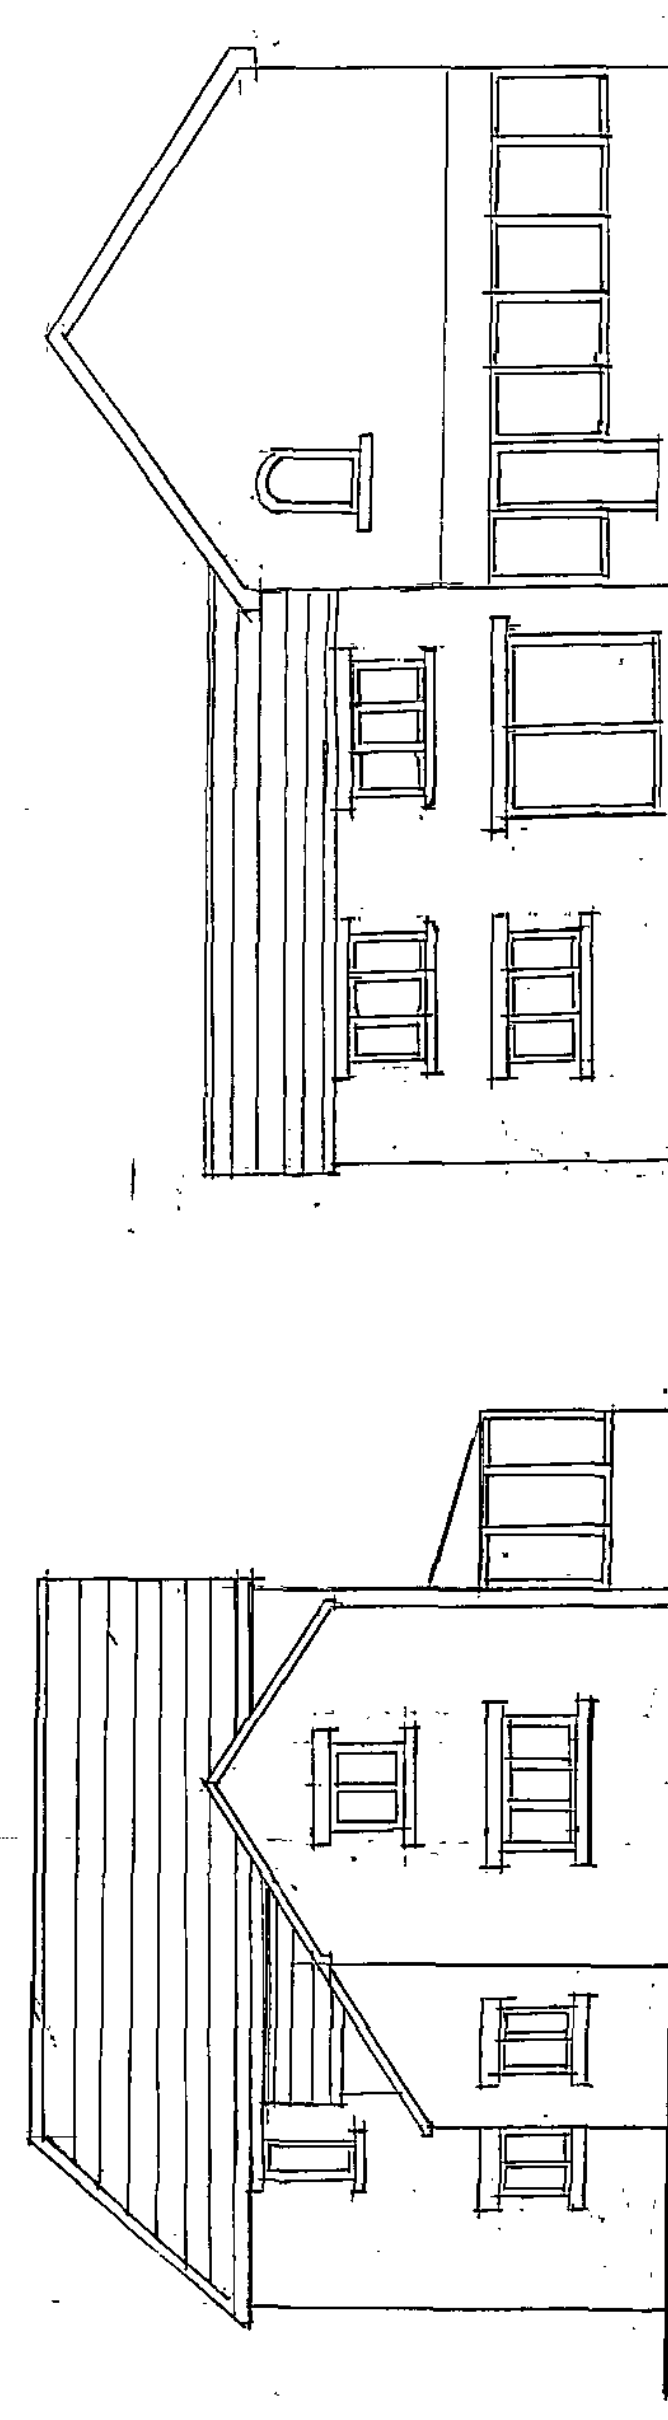


EXISTING SIDE

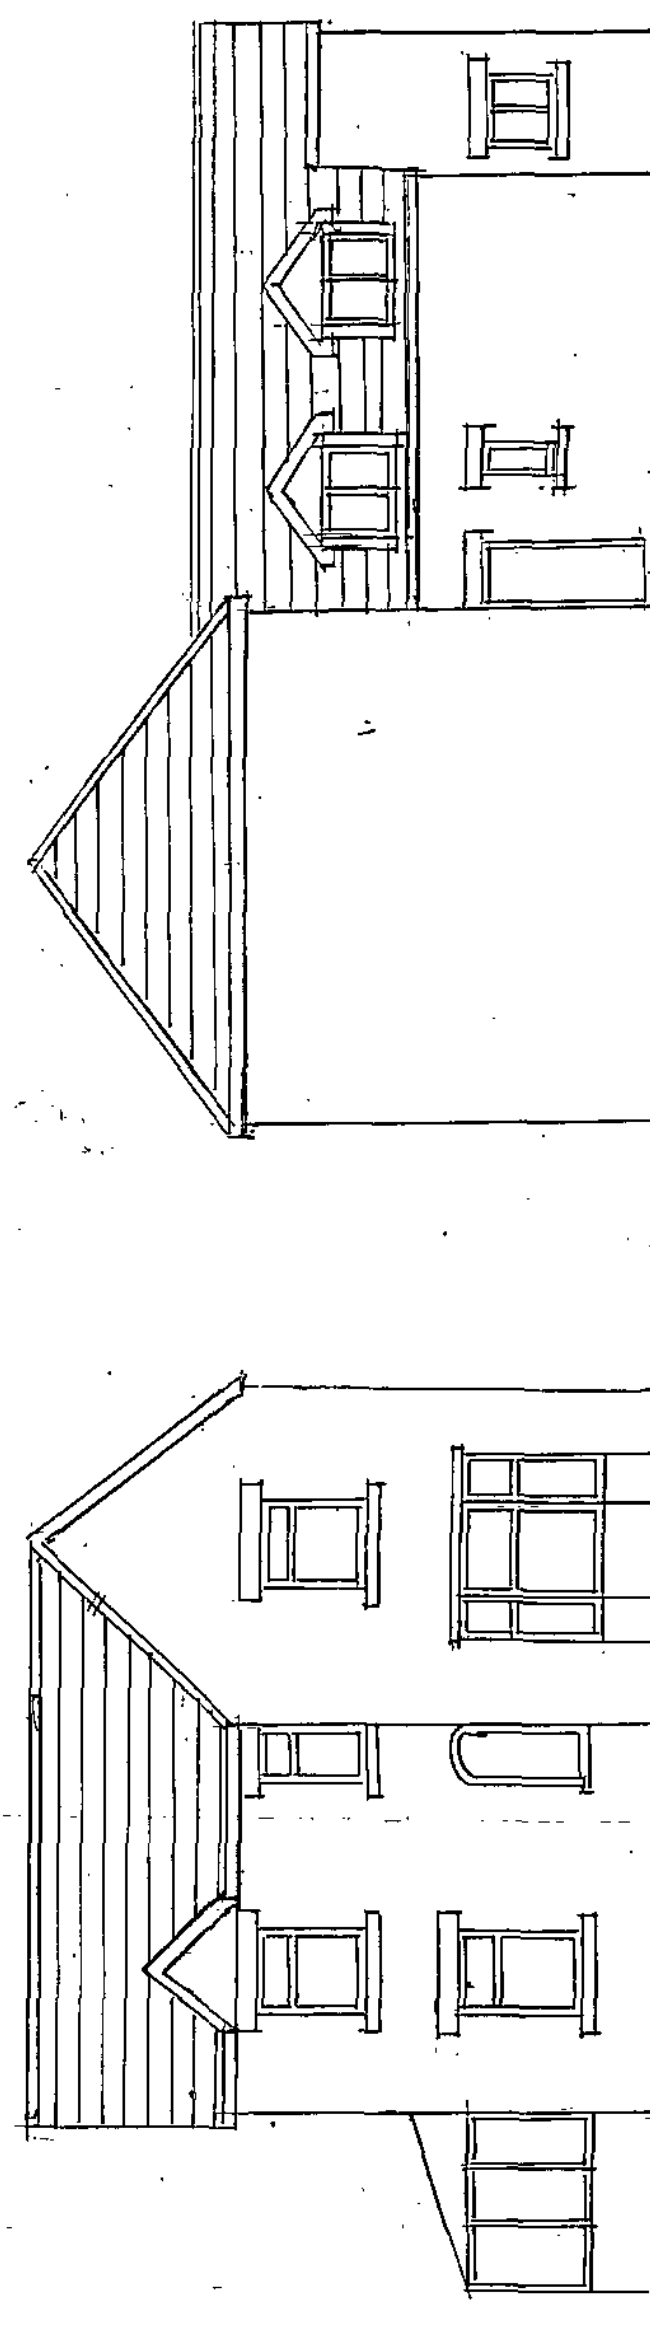

EXISTING FRONT

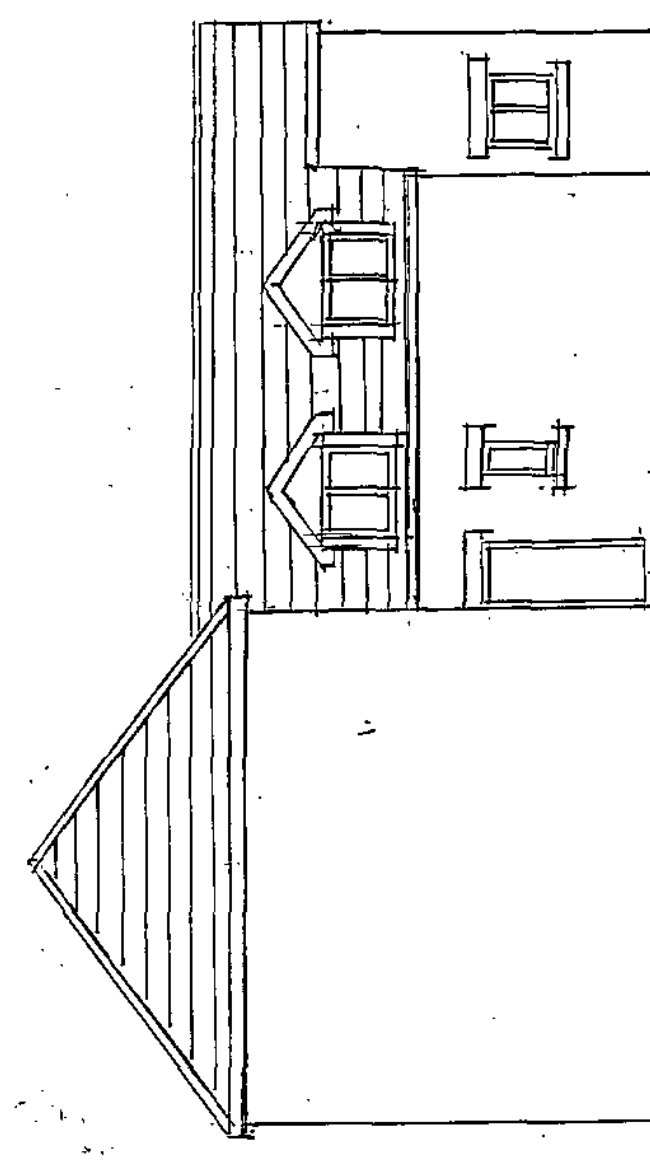

EXISTING REAR

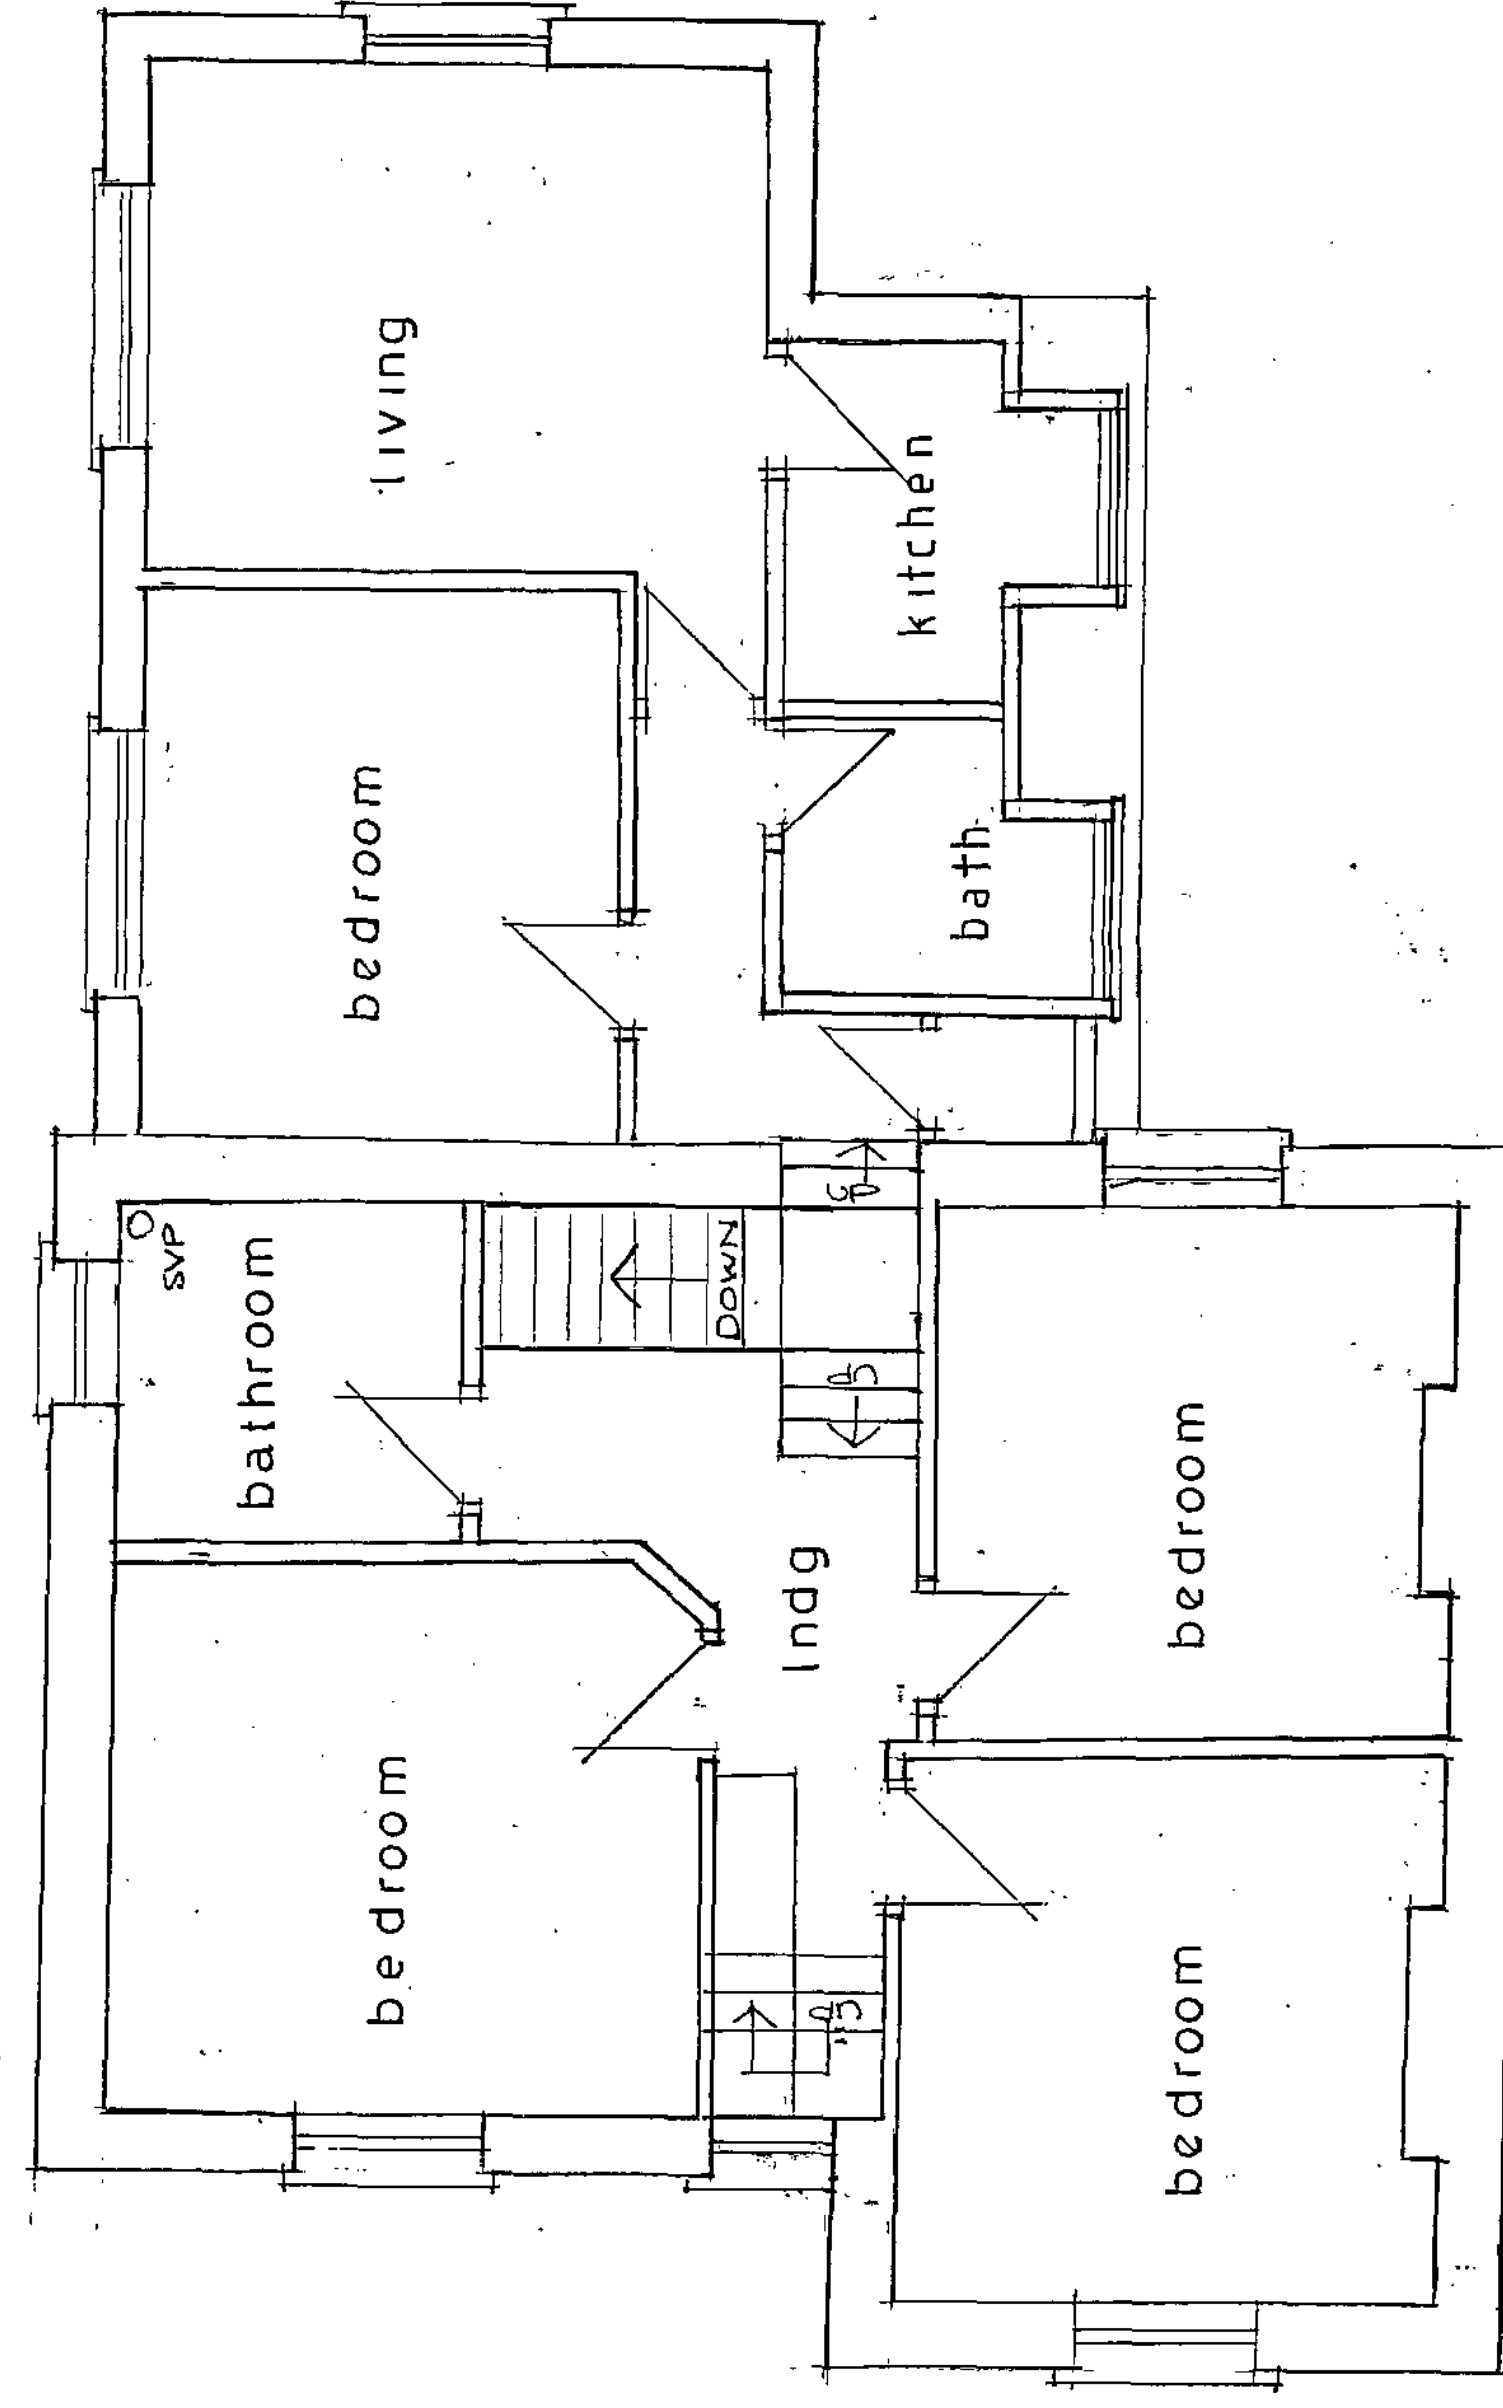

FIRST FLOOR

SCALE 1/50 and 1/100

PROPOSED EXTENSIONS to FRONT and REAR
and INTERNAL ALTERATIONS at LACTON HOUSE
NEW ROAD, LOWER PILLEY, BARNESLEY

