


Contractor must verify all dimensions on site before commencing any work or shop drawings.


If this drawing exceeds the quantities taken in any way, the building designers are to be informed before the work is initiated.

Only figured dimensions to be taken from this drawing. Do not scale off this drawing. The drawing is not for construction, only building regulation approval.

Drawing based on Ordnance Survey and/or existing record drawings - design and planning only. Not for construction. Not for use in any way, site investigations, Planning and Statutory Requirements and Approvals.

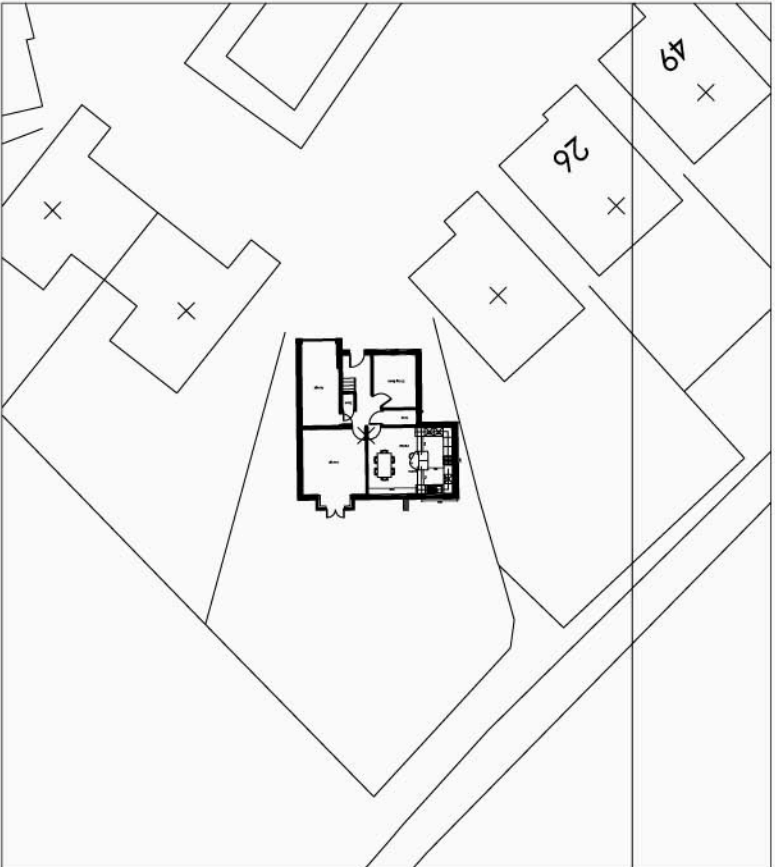


SITE BLOCK PLAN 1:500

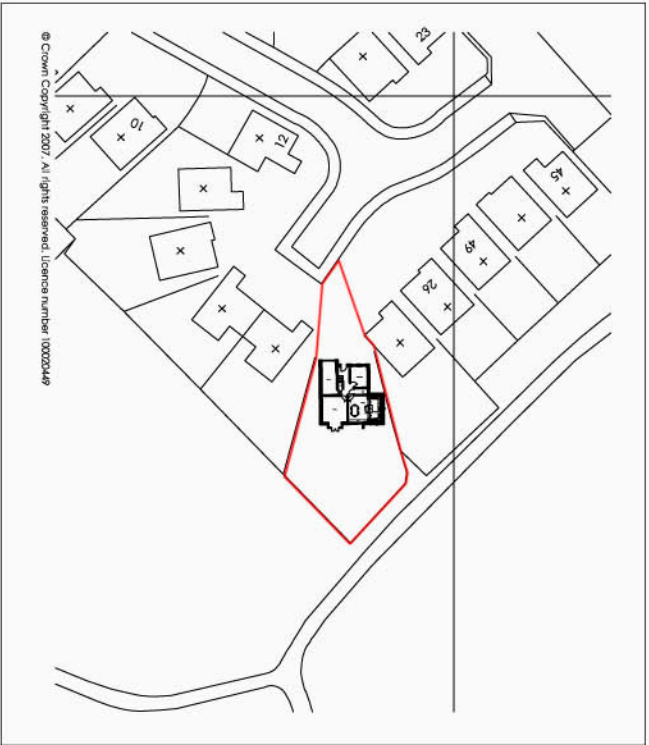


SITE LOCATION PLAN 1:1250


PROPOSED ARRANGEMENTS

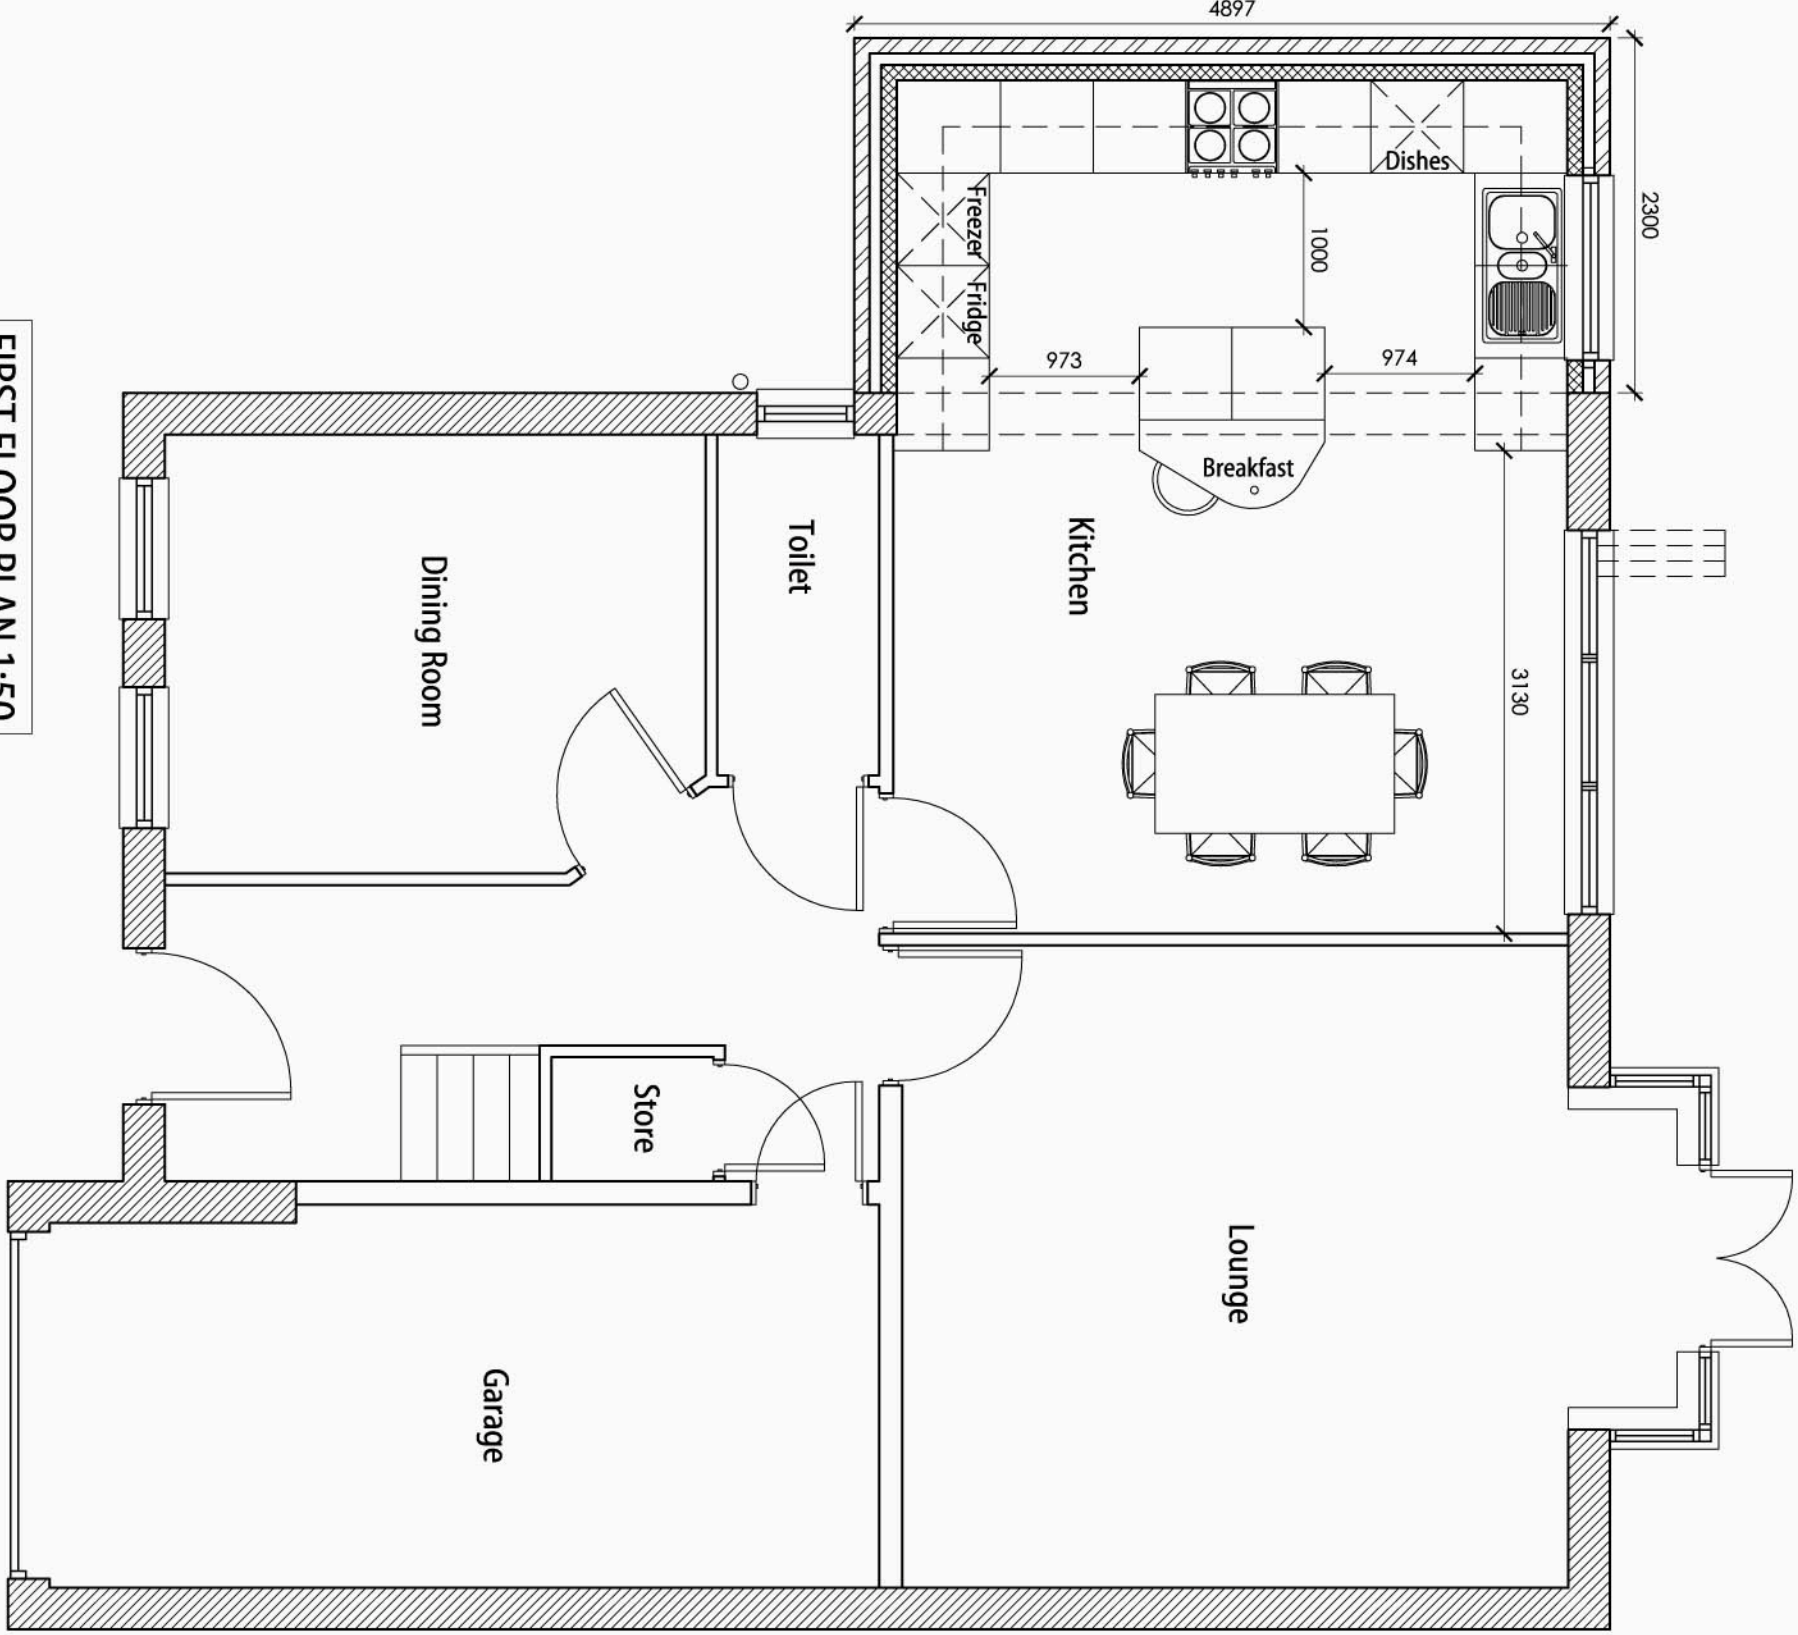


FIRST FLOOR PLAN 1:50

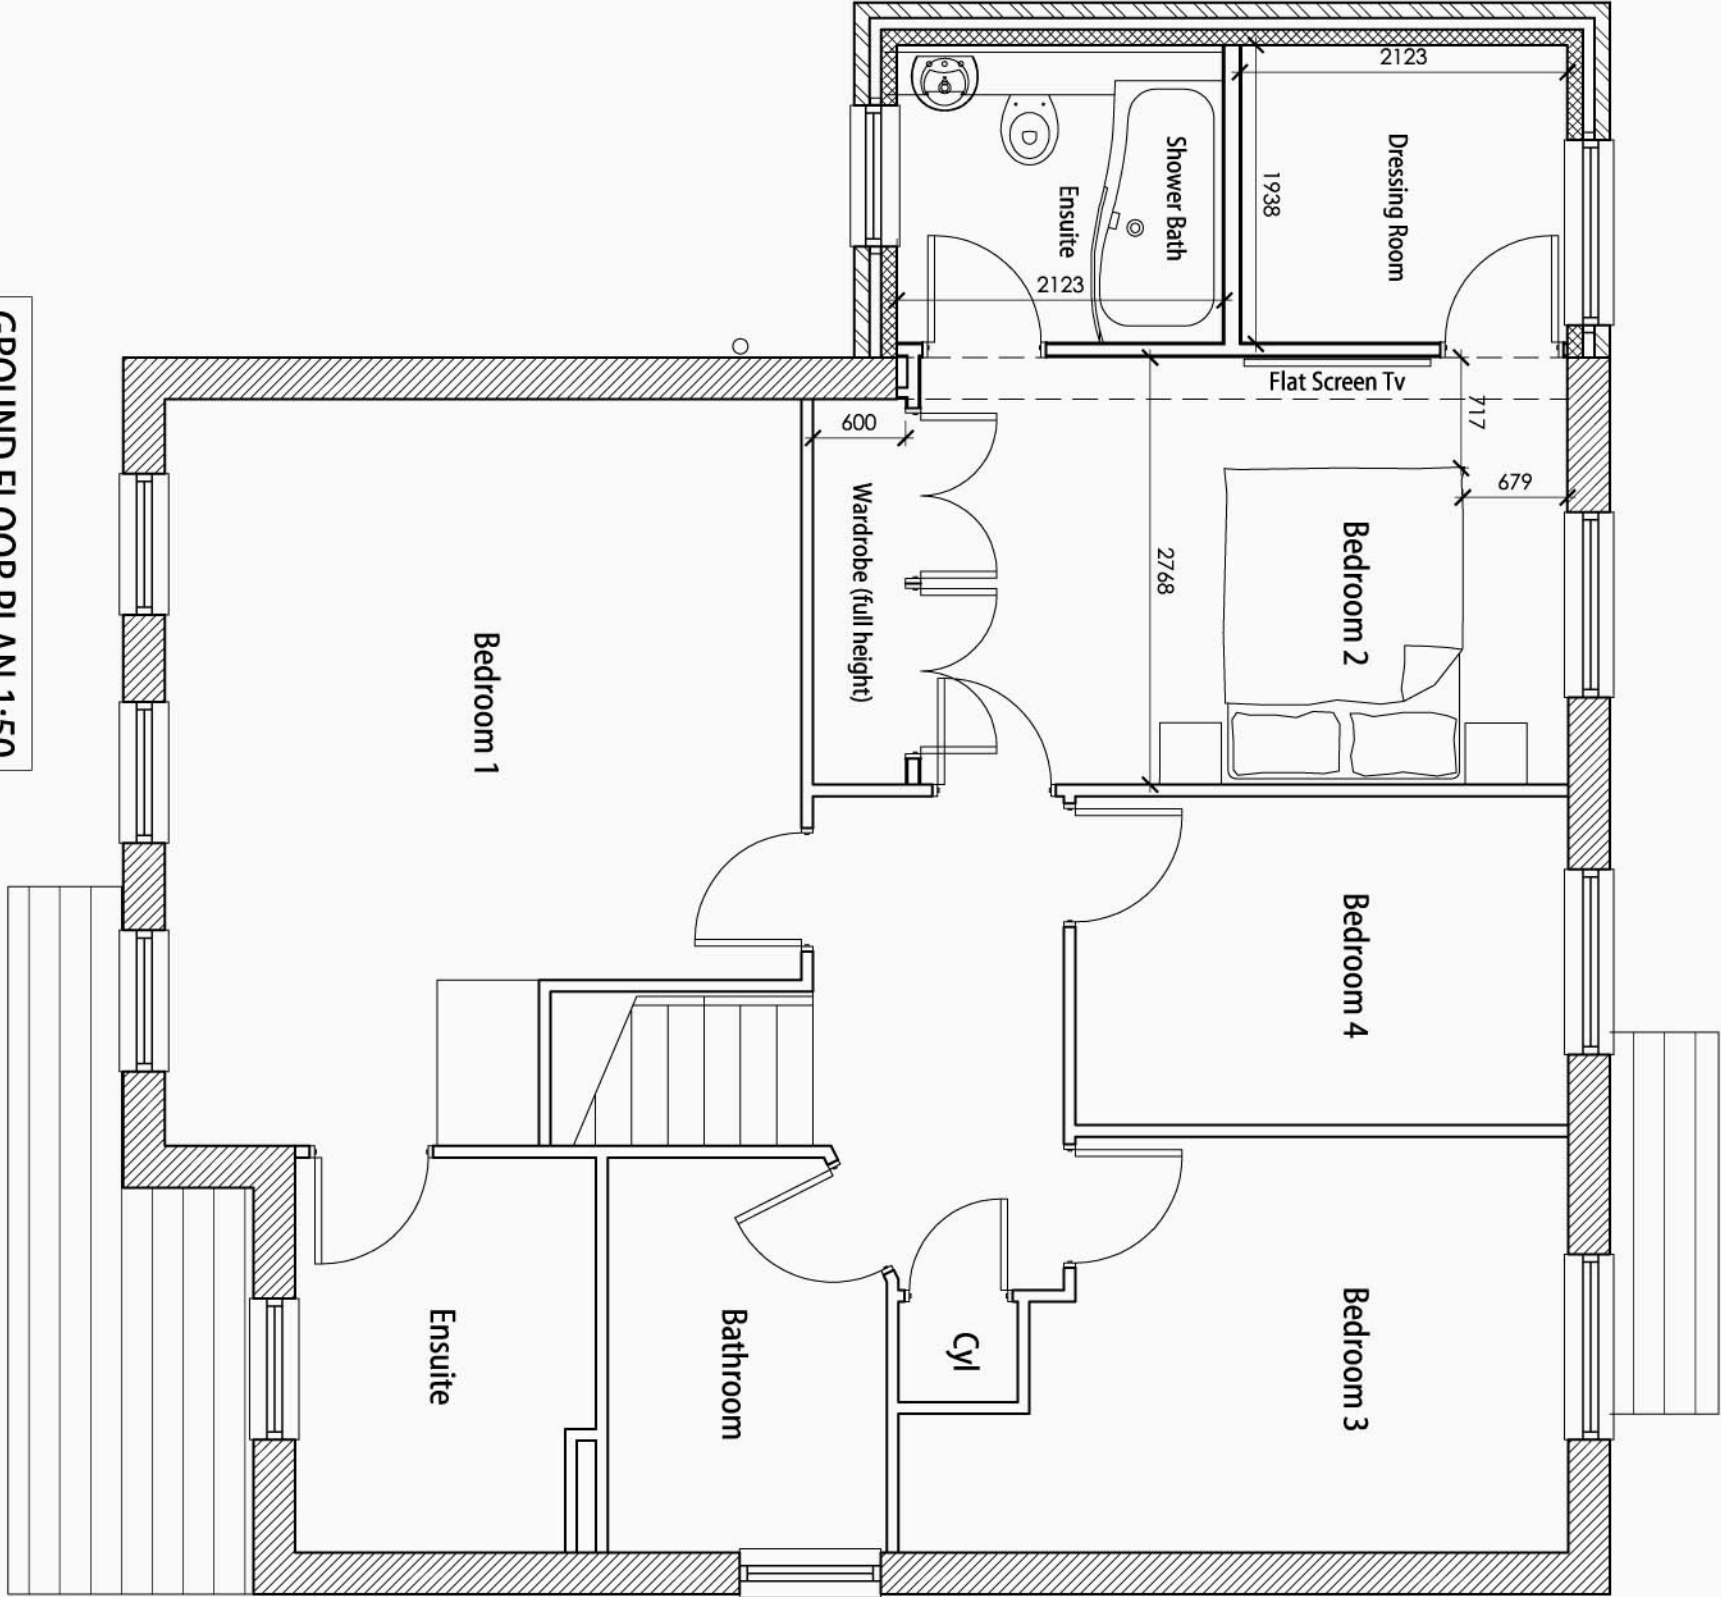


GROUND FLOOR PLAN 1:50

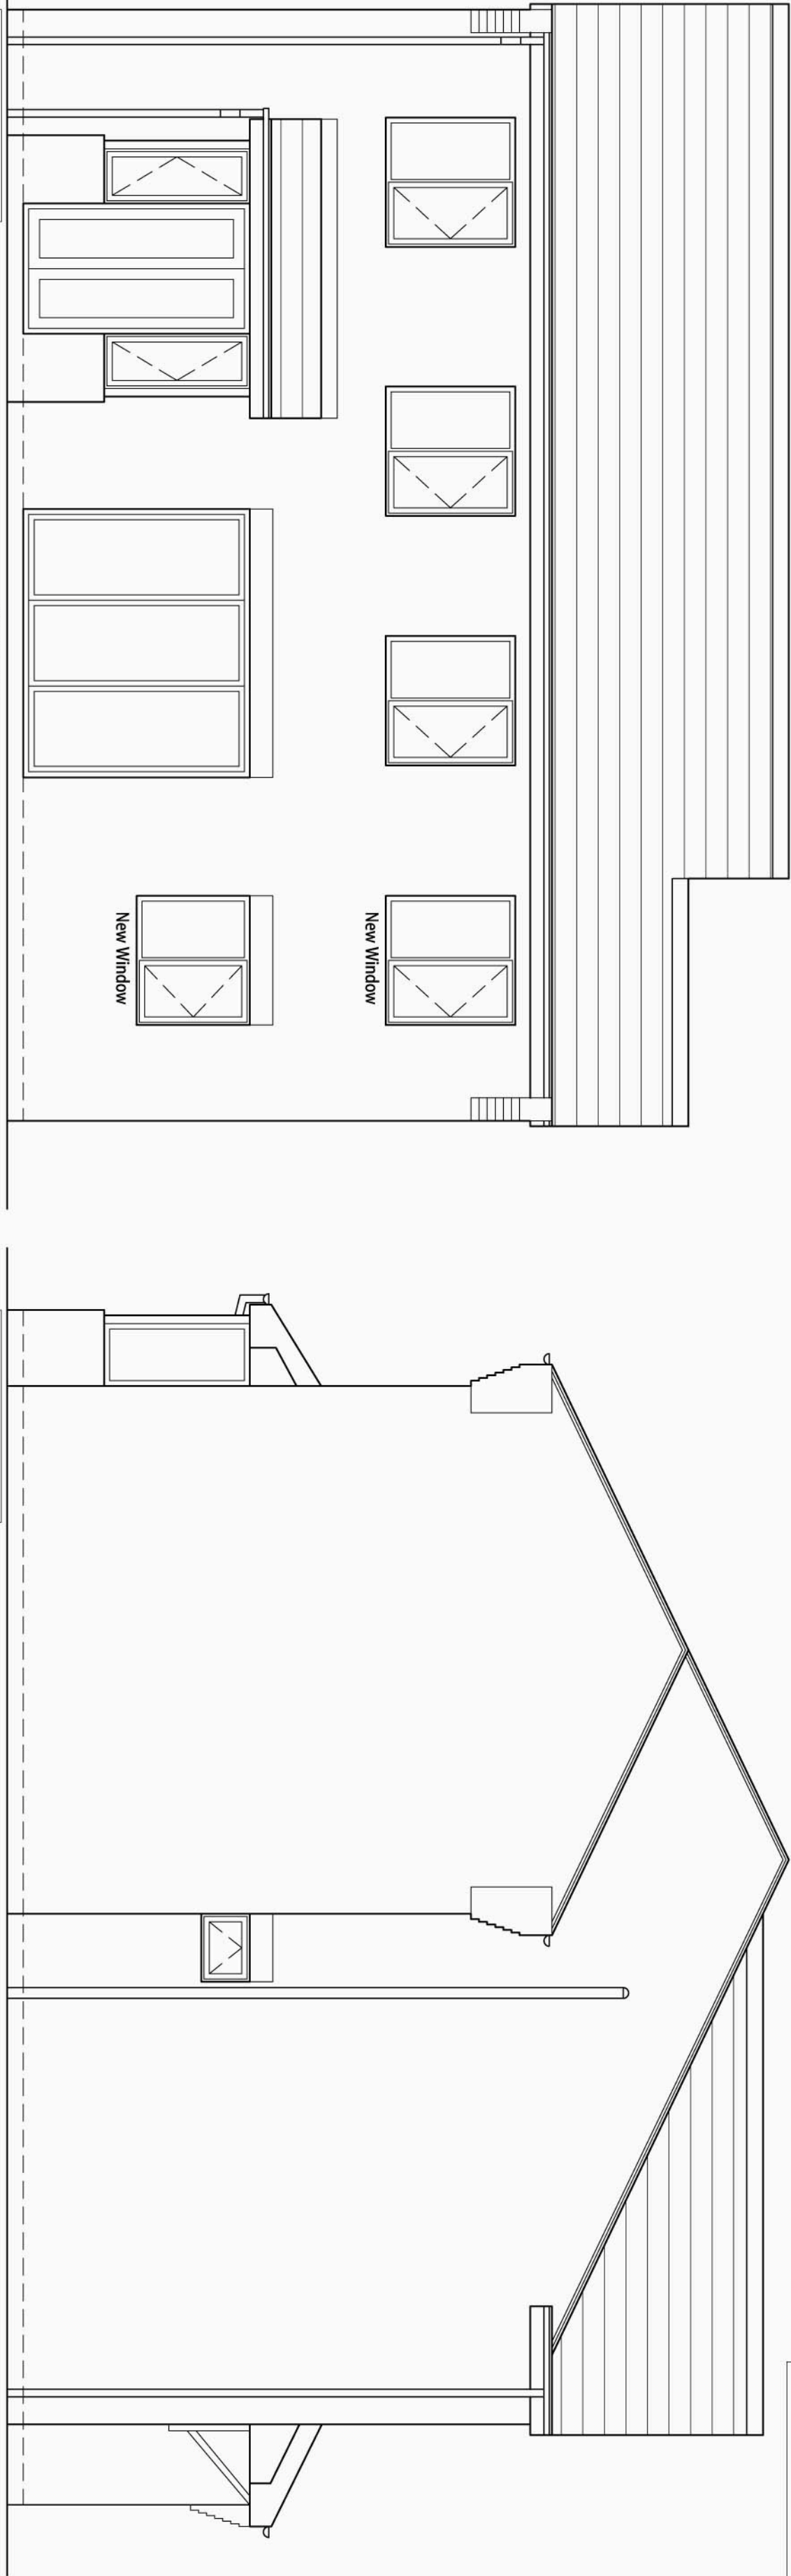


REAR ELEVATION

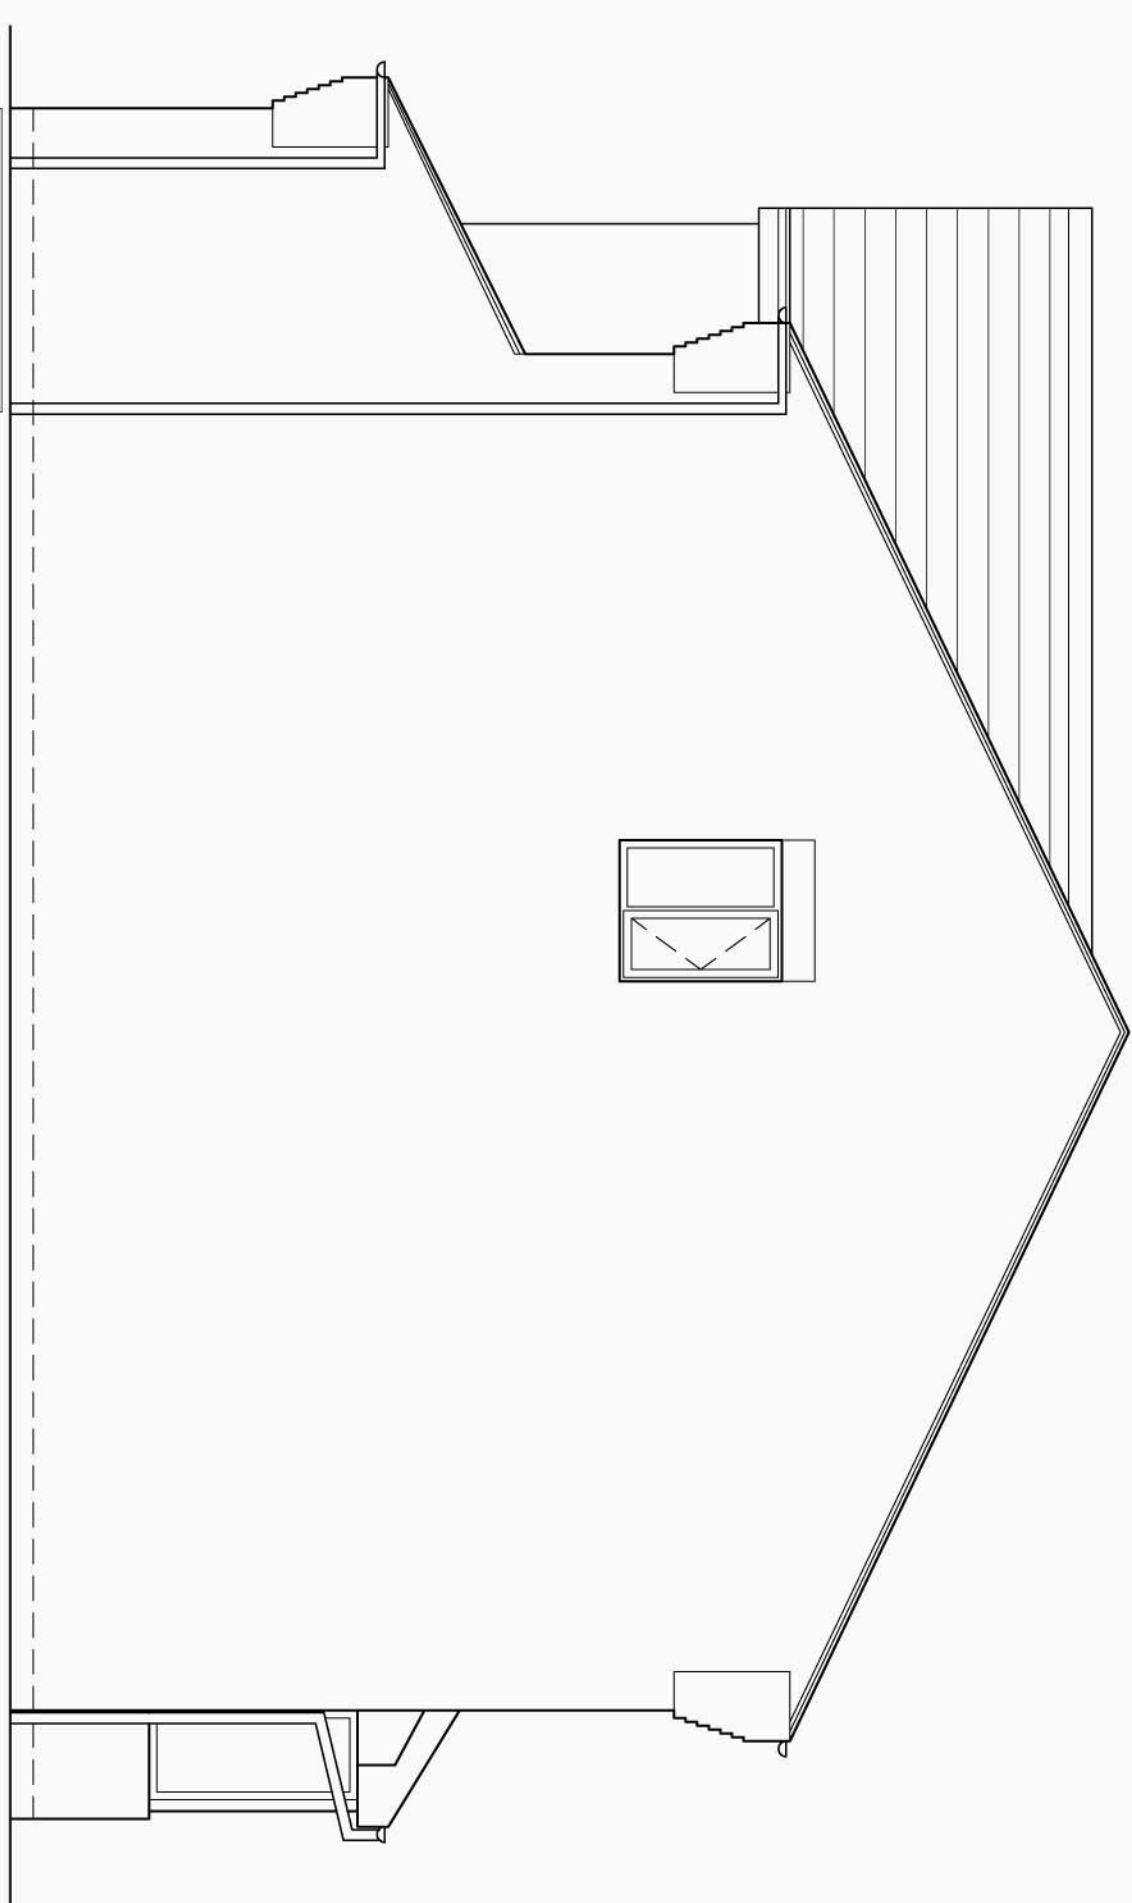


SIDE ELEVATION

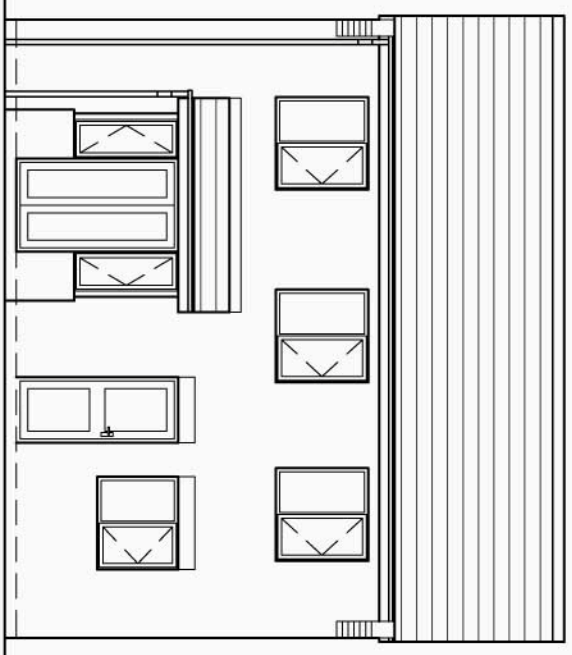


FRONT ELEVATION

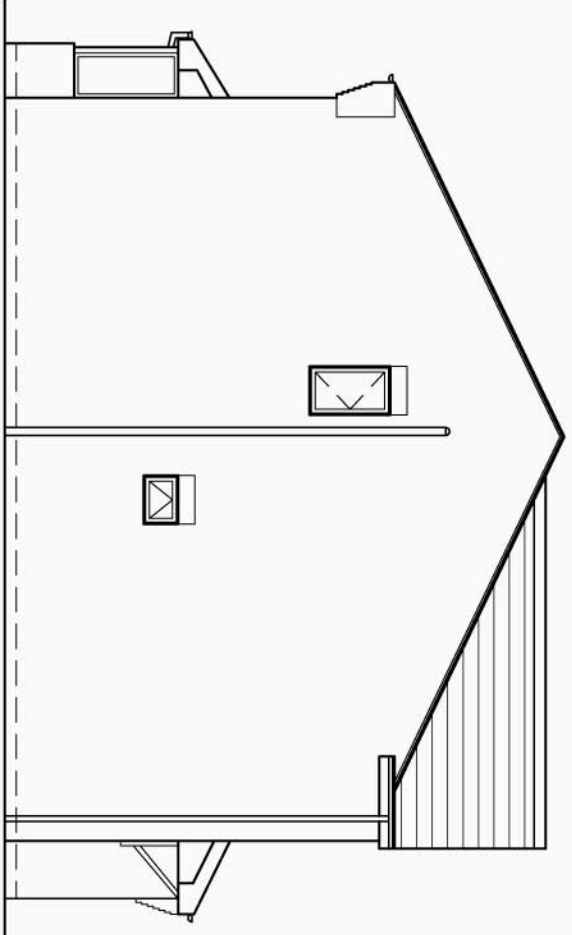

SIDE ELEVATION

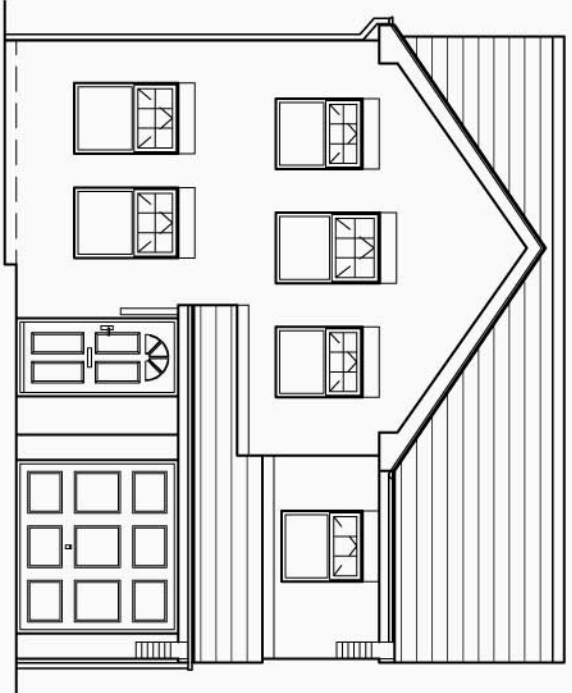


SIDE ELEVATION

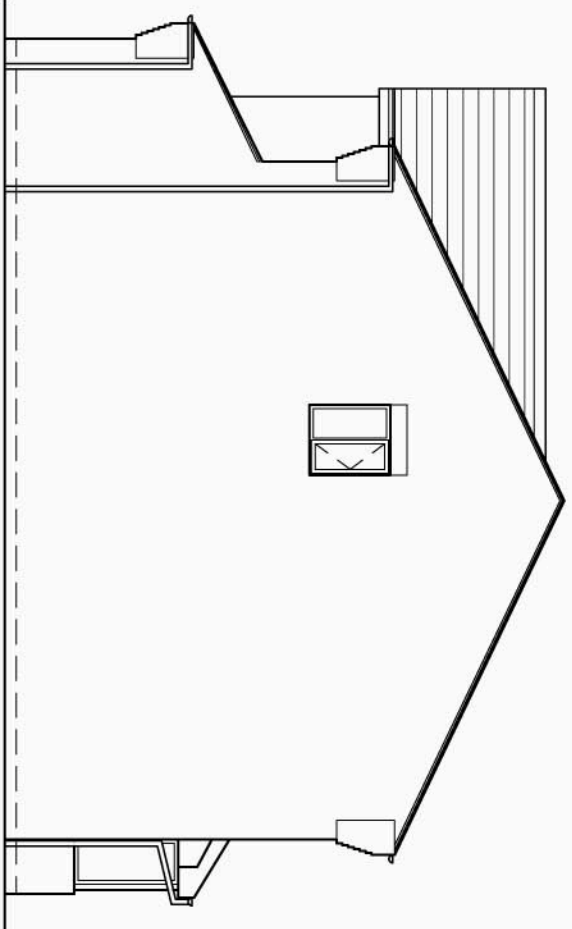


FRONT ELEVATION

EXISTING ARRANGEMENTS 1:100

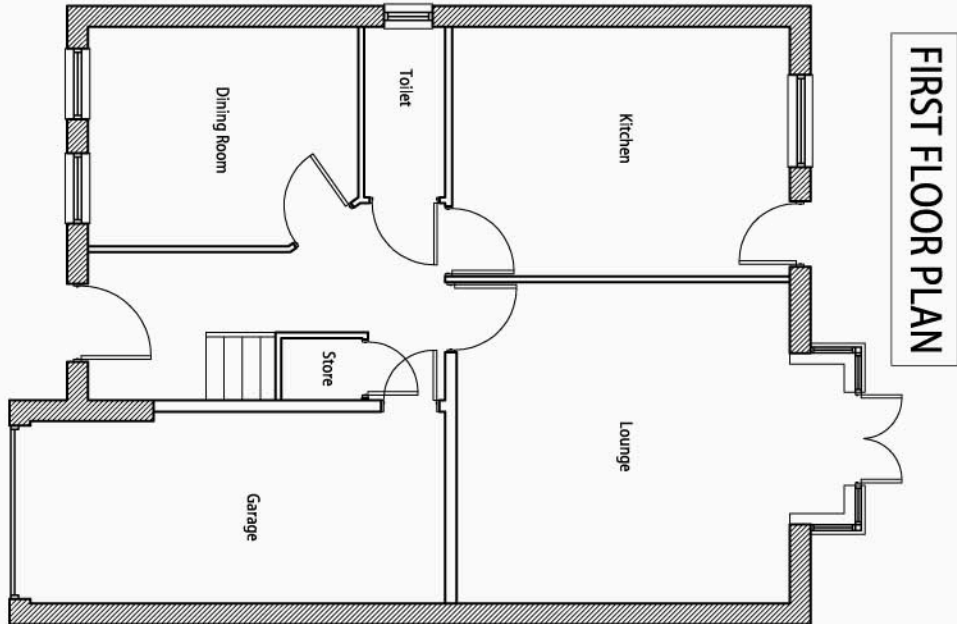

FIRST FLOOR PLAN

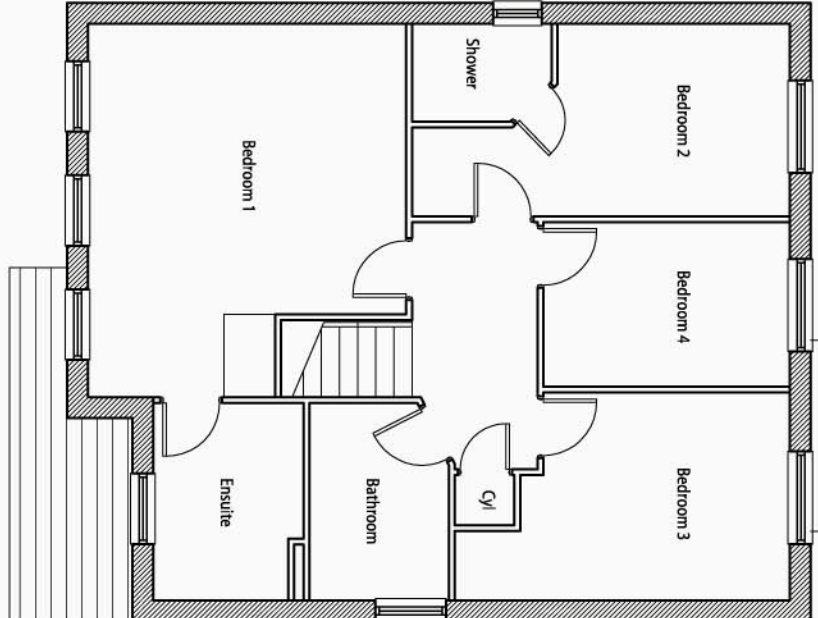

GROUND FLOOR PLAN

transform architects...

4 Bushmead Court, Ossett, Wakefield, WF5 0NZ
tel: 01924 265 080 - fax: 0871 6611 003
web: www.transformvisual.co.uk email: info@transformvisual.co.uk

Project: 22 Cotterdale Gardens
Wombwell
Barnsley
S73 0BX

Client: Mr & Mrs Moore

Drawing title: EXISTING AND PROPOSED PLANS

Scale: 1:50 - 1:100 - 1:500 - 1:1250
Date: 10-11-07
Drawn: Mmb
Drawing no: Dtg 1293- P101
Revision: