



18 (7)

1:1250



0.

18 (9)

Drawing Name

1:500

Alan Robinson
Chartered Architect BA Dip Arch RIBA, BSc (Hons)PM
2 Gawber Road, Barnsley S75 2AF
Tel/Fax 01226 286066 Mob 07947808933




Site Plan

Client **Dunn**

Project: **Proposed Single Storey Rear Extension
to 69 Station Road, Dodworth**

Drawing Scale: 1/1250, 1/500

Rev: #Rev:

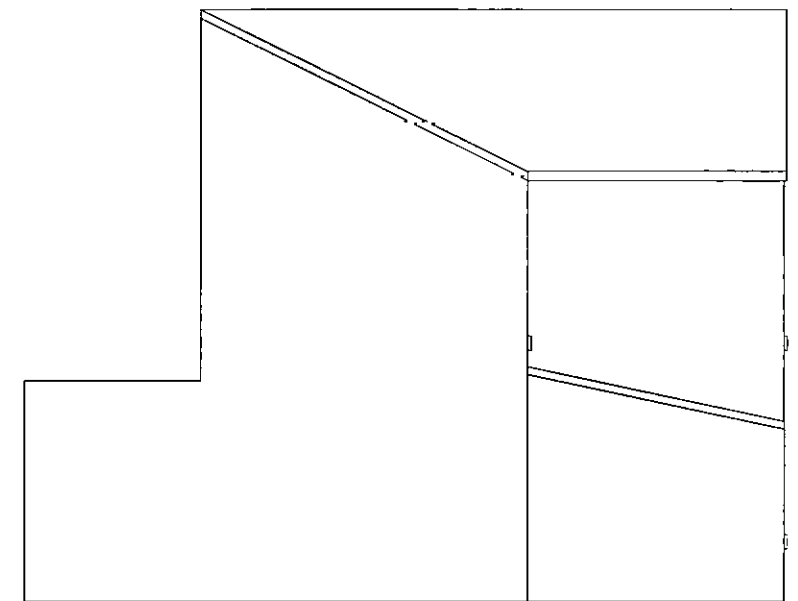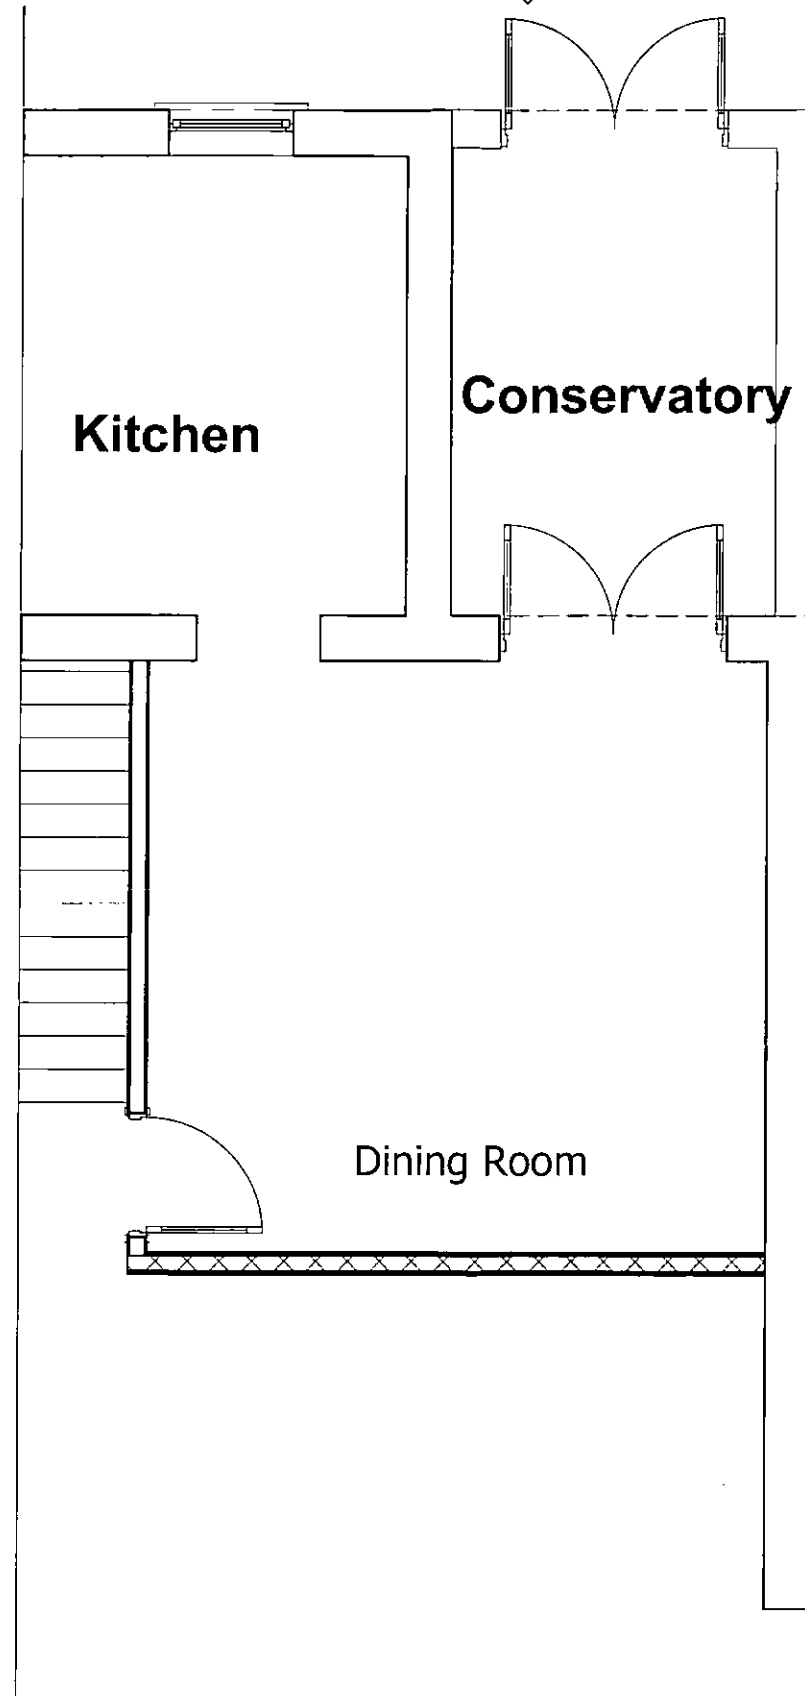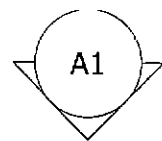

A2 Elevation 1:100

Rev:	Date	Revision Notes
------	------	----------------

Client:	Mr & Mrs Dunn
---------	---------------


Project:	Proposed Single Storey Rear extension to 69 Station Road, Dodworth
----------	--

Drawing Title:	As Existing Plan and Elevations
----------------	---------------------------------

Scale:	1:50, 1:100	Date:	03/11/2016
--------	-------------	-------	------------

Drawn By:	AR	Rev:	
-----------	----	------	--

Drawing Nr:	1
-------------	---

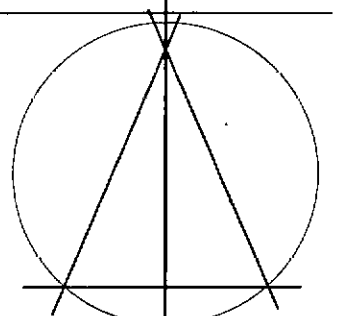

18 (5) A1 1:50 Elevation 1:50

Alan Robinson
Chartered Architect BA Dip Arch RIBA BSc (Hons)
2 Gawber Road, Barnsley S75 2AF
Tel/Fax 01226 286066
Mob: 07947808933