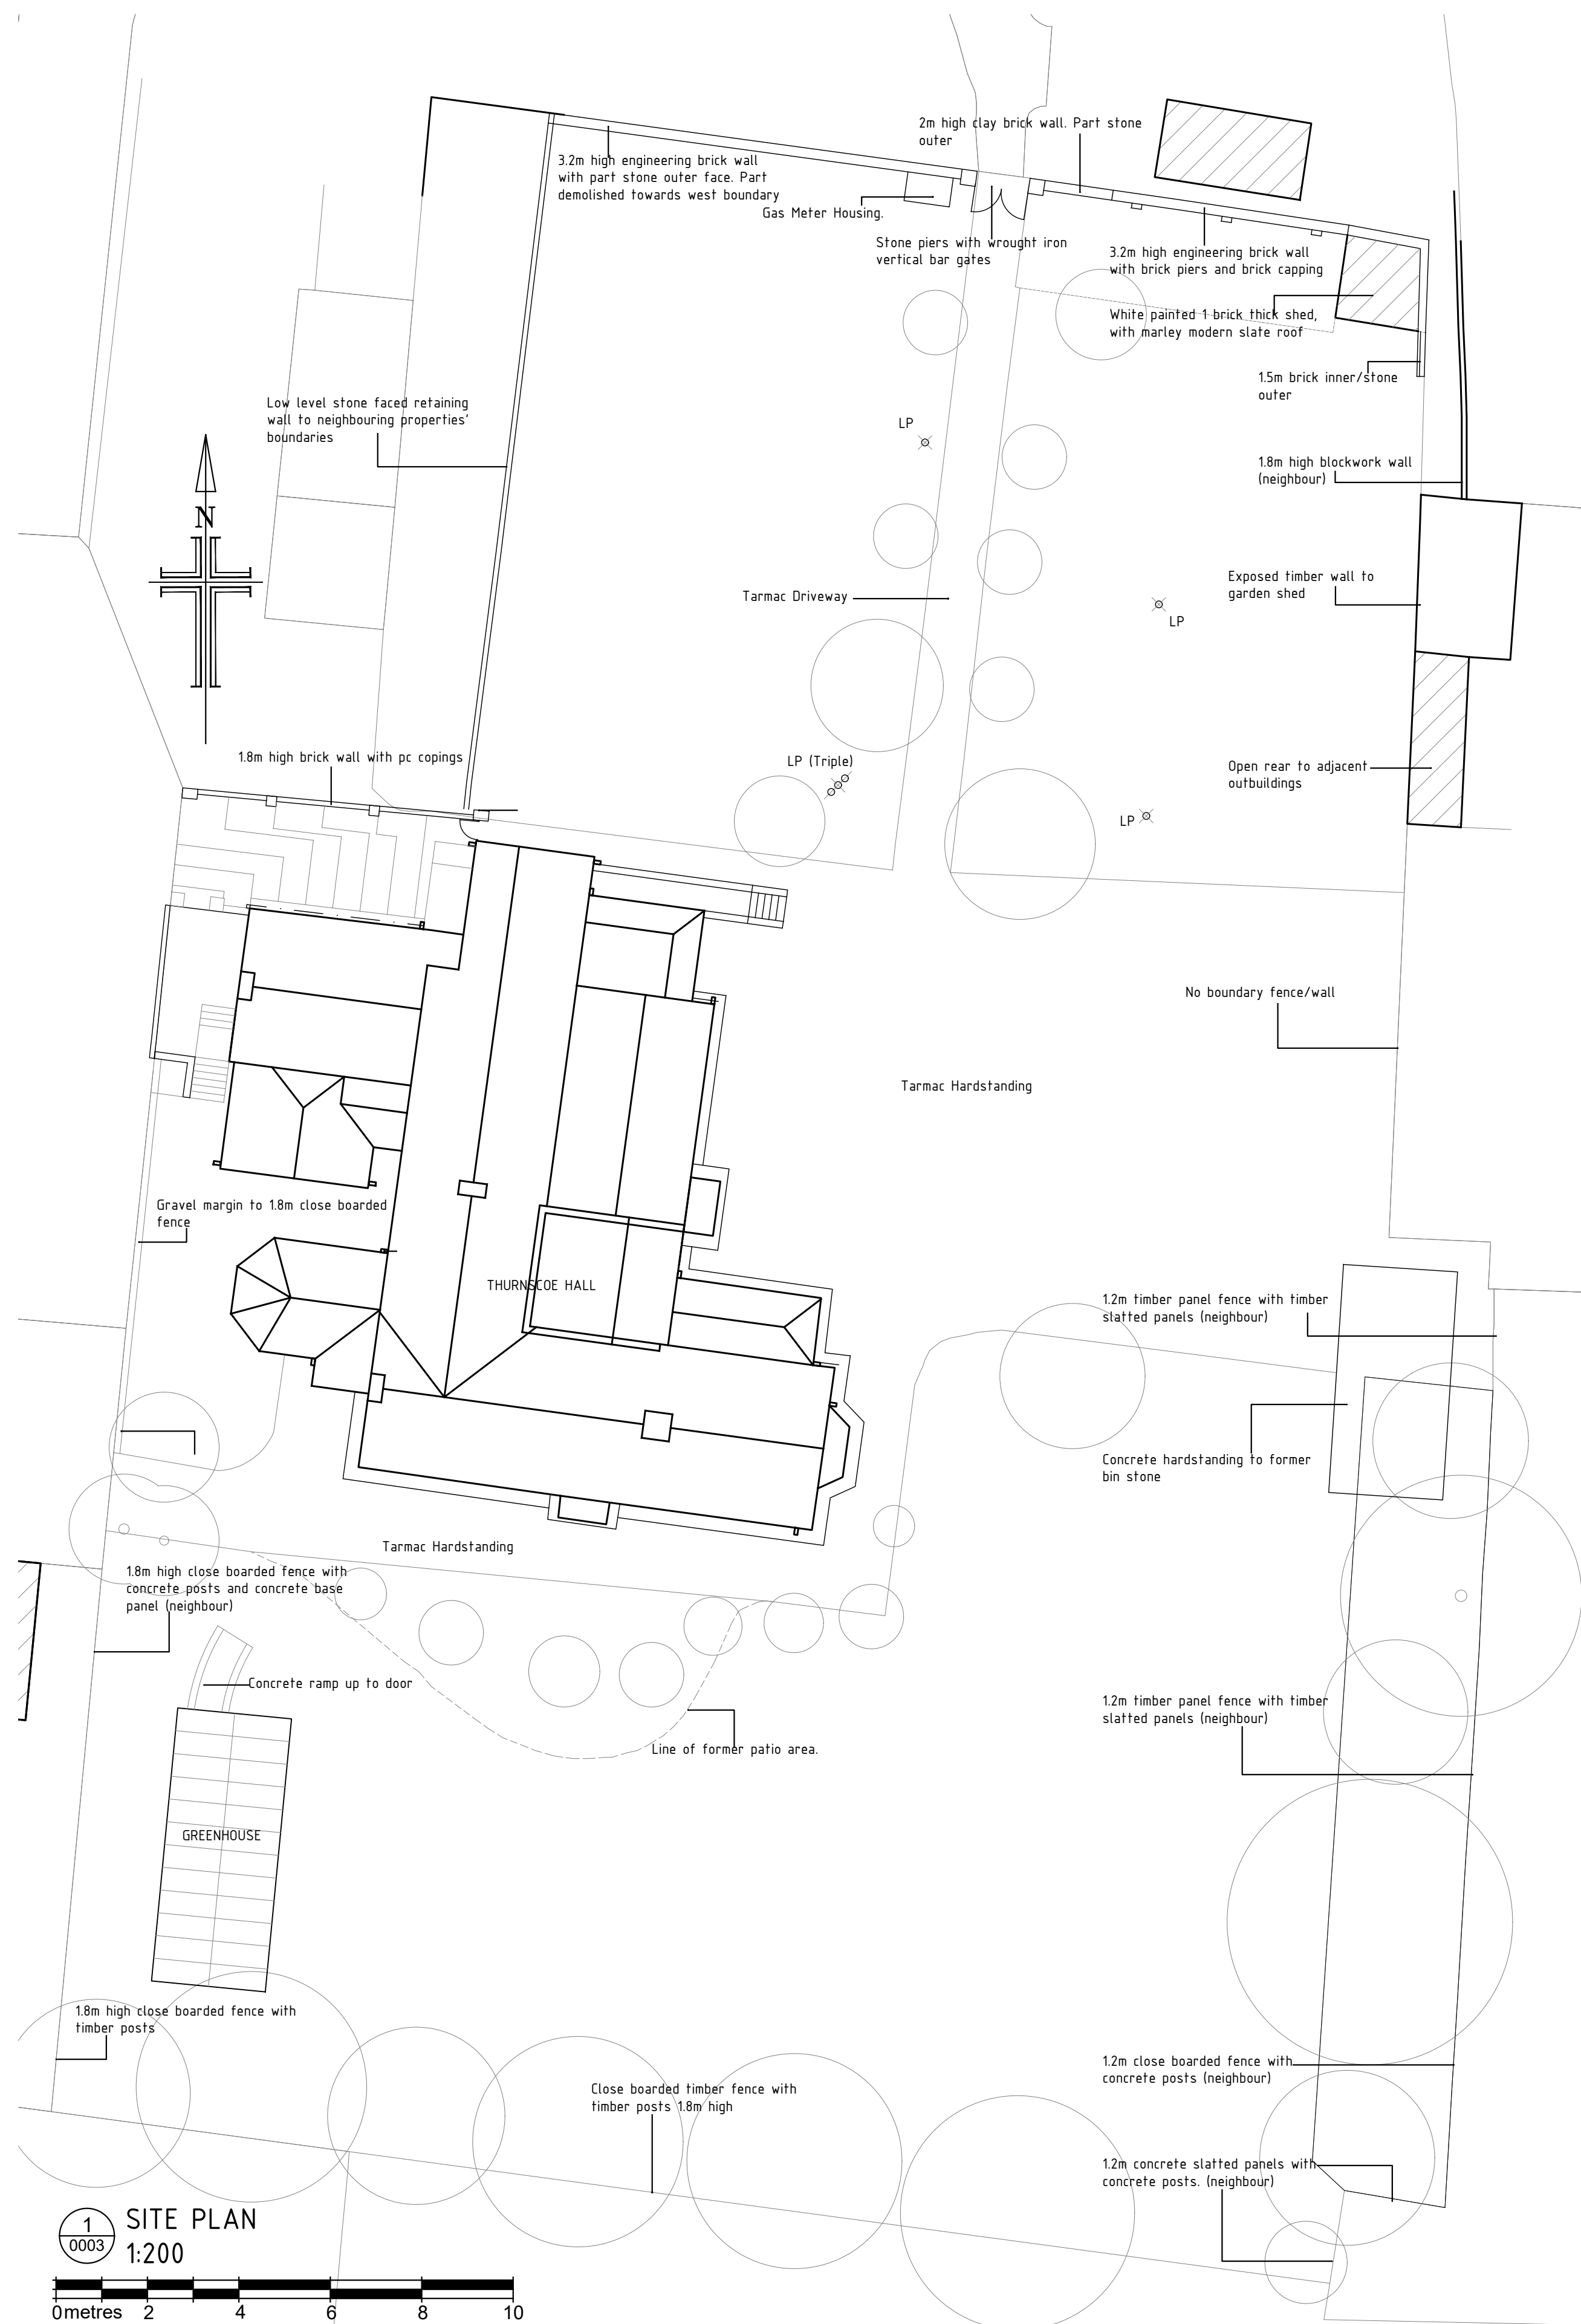


Do not scale off this drawing. Work to figured dimensions any discrepancy to be reported to the Architects. Refer to larger scale drawings where available.

[illegible]

Pearce Bottomley LLP

Roman Ridge, Main Street,
Aberford, Leeds,
LS25 3AW

T: 0113 281 2000
E: pbp@pbarchitects.co.uk
W: www.pbarchitects.co.uk

Client/ Project	Start Date	End Date	Project Manager	Project Description	Project Status
Client/ Project	Start Date	End Date	Project Manager	Project Description	Project Status

DR G COOLEY

THURNSCOE HALL, HIGH
STREET, BARNSELY. S63 0JS

THURNSCOE HALL -
PERIMETERDrawing
SITE PLAN AS EXISTING

Scale 1:200@A1	Drawn ADL	Checked SMC	Date 13/04/18
-------------------	--------------	----------------	------------------

Planning									
Proj.	Ref	Originator	Vol	Level	Type	Role	Number	Suitability	Revision
5009	-PBA-XX-ZZ-DR-A-0002	-S3	-P01.01						
BS1192 File Naming						Copyright Pearce Bottomley LLP			

Project No.	Drawing No.	Rev.
5009	A (00)02	P01.01