




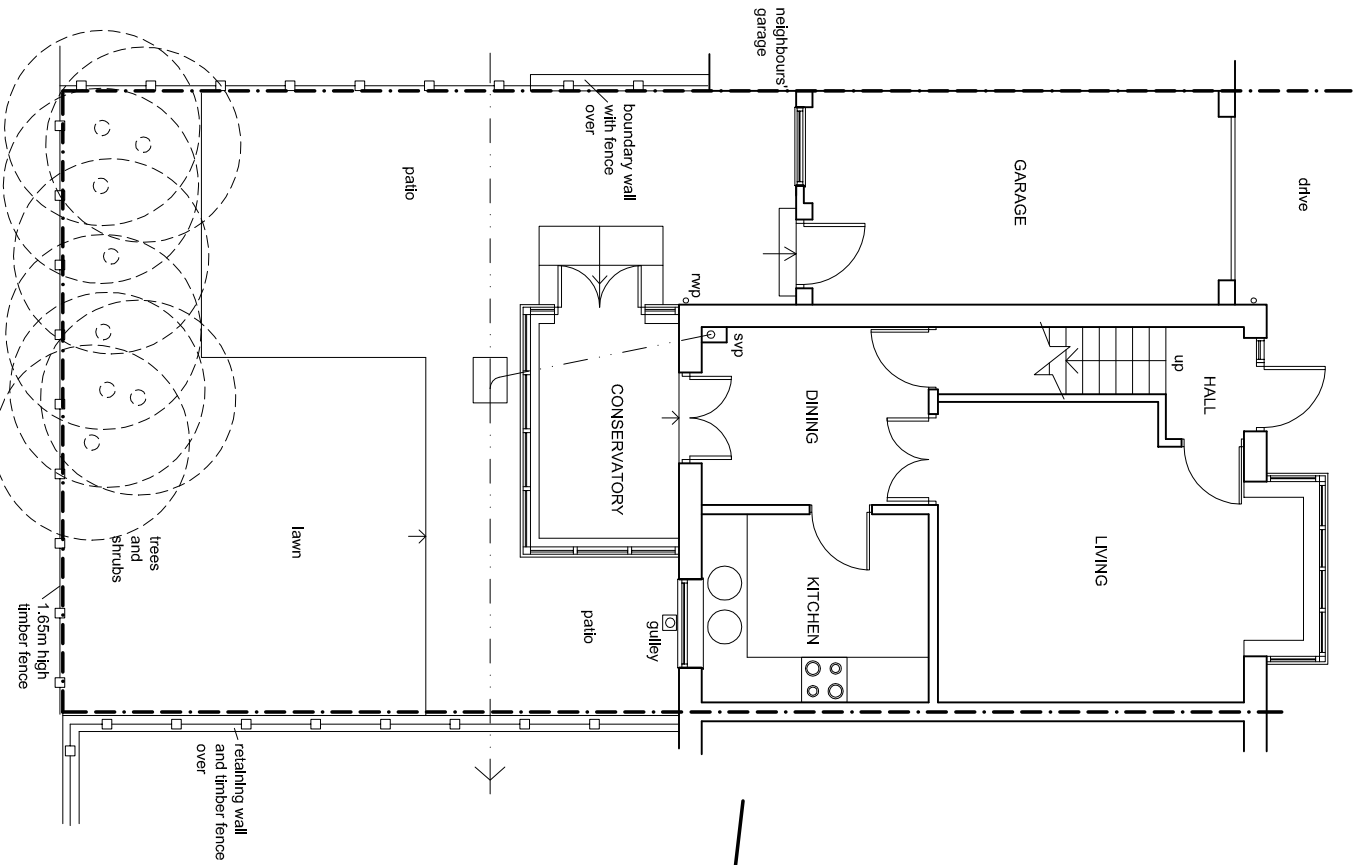


EXISTING GROUND FLOOR
PLAN
scale 1:100

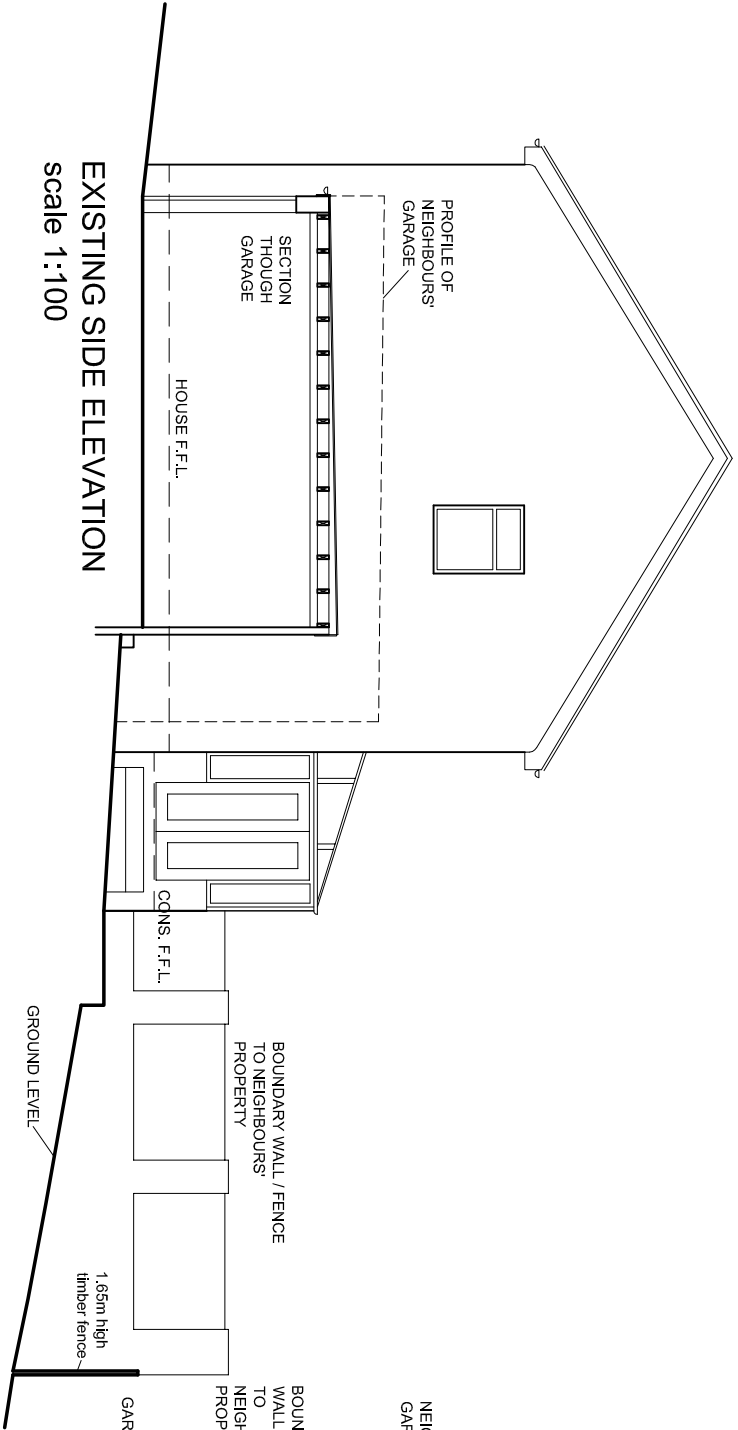


EXISTING SIDE ELEVATION
scale 1:100

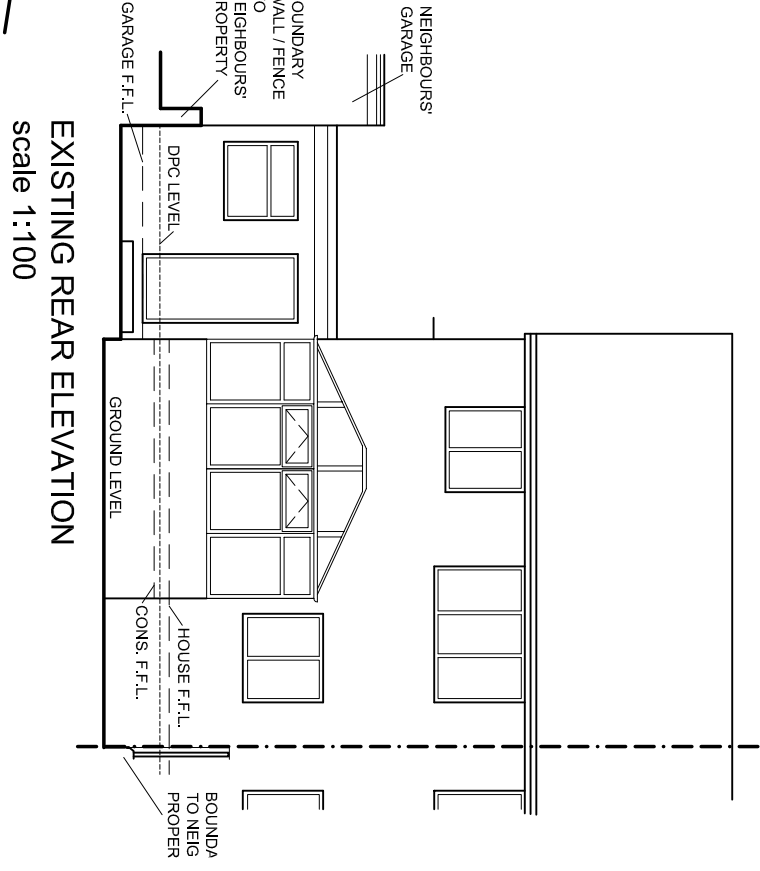


EXISTING REAR ELEVATION
scale 1:100

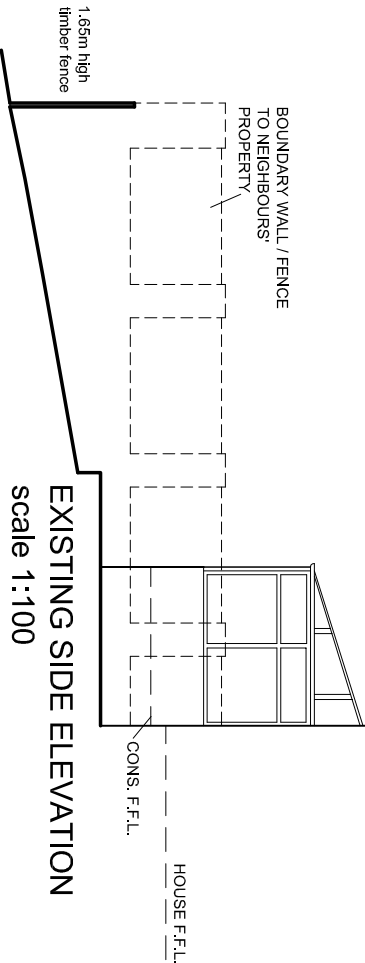


EXISTING SIDE ELEVATION
scale 1:100

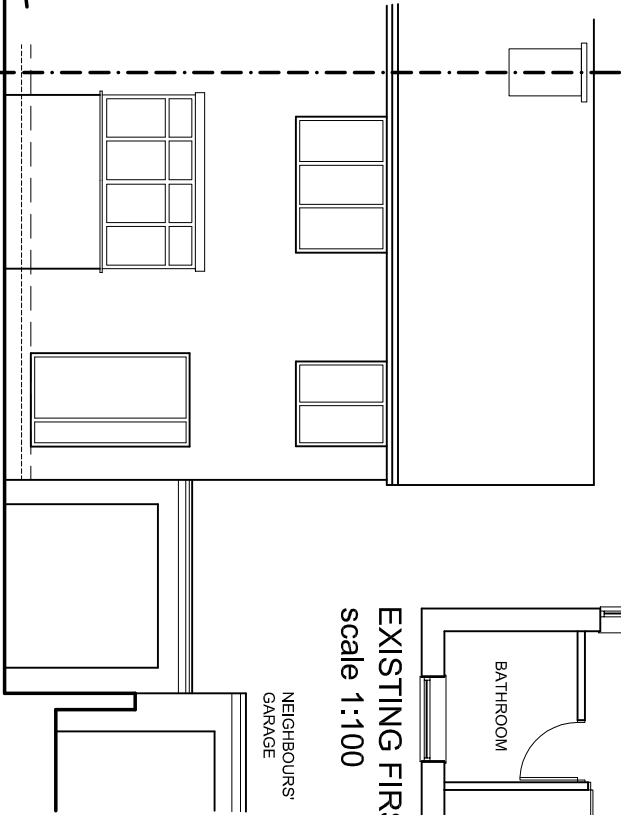

EXISTING FRONT ELEVATION
scale 1:100

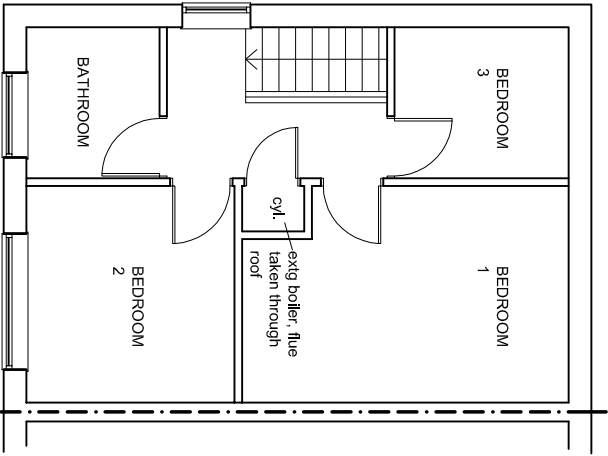

EXISTING FIRST FLOOR PLAN
scale 1:100

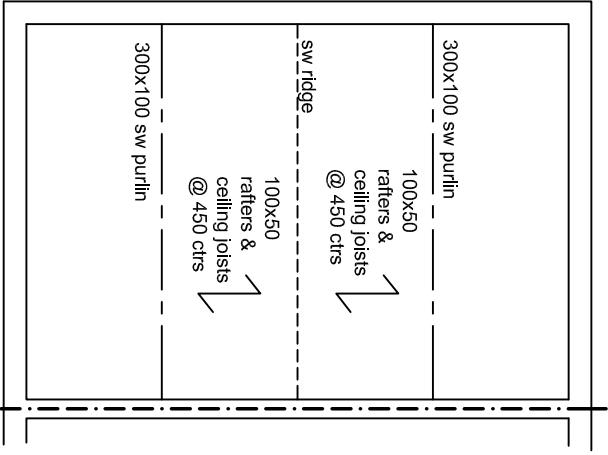

EXISTING ROOF PLAN
scale 1:100