




West Elevation

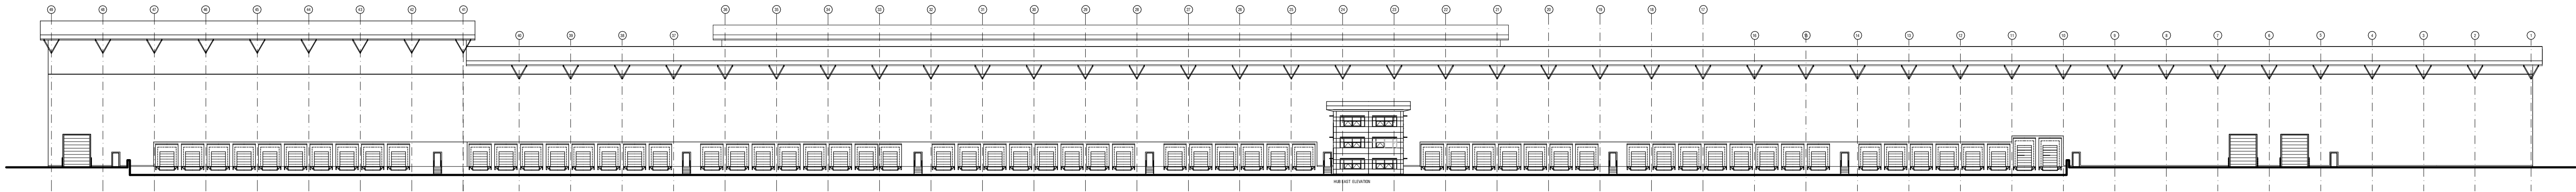

East Elevation

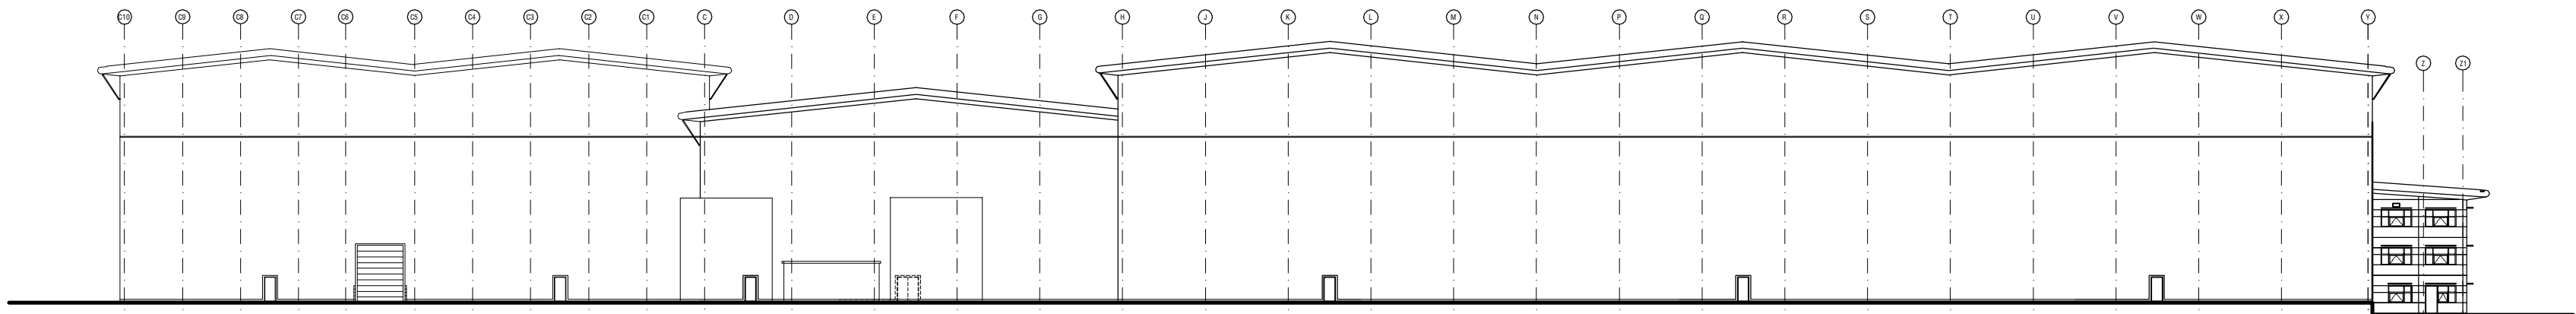

South Elevation

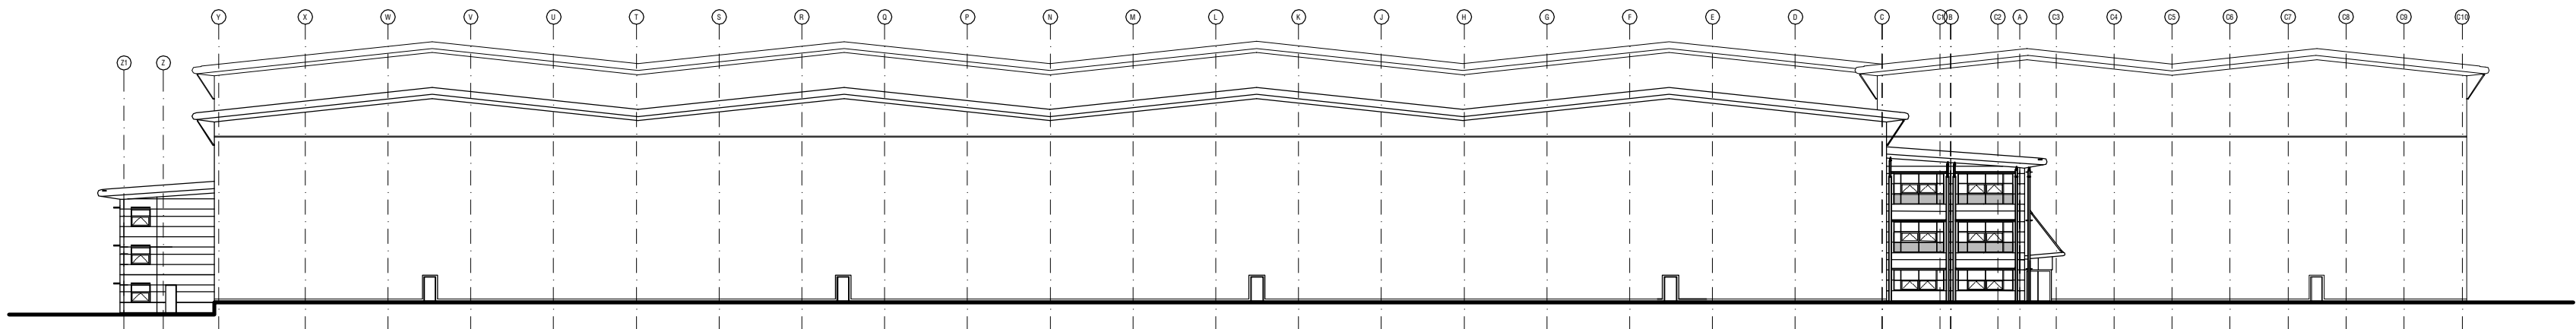

North Elevation

Schedule of Materials

Distribution Centre

Roof
Profiled metal cladding panels in Goosewing Grey (HPS200 Finish) with goosewing grey fascia.

Walls
Profiled metal cladding panels for the main body of the building in Goosewing Grey (HPS200 Finish) to north, west & east elevations & Merlin Grey (HPS200 Finish) to south elevation, with Hamlet (HPS200 Finish) at high level.

Personnel Doors
Metal faced flush doors painted silver.

Loading Doors
Insulated metal doors with PVF2 outer finish in silver.

Offices

Roof
Profiled metal cladding panels in Goosewing Grey (HPS200 Finish) with goosewing grey fascia.

Walls
Composite insulated flat metal panels in White (HPS200 Finish) with Merlin Grey between GL's 5 & 6 (HPS200 finish).

Windows/Doors
Polyester powder coated frames in graphite grey with grey tinted glazing and grey lookalike panel spandrels.

no.	date	revision	by
-----	------	----------	----



aja architects llp
1170 Elliott Court
Herald Avenue
Coventry Business Park
COVENTRY CV5 6UB
T: 024 7625 3200
F: 024 7625 3210
E: aja@aja-architects.com
W: www.aja-architects.com

aja architects llp is a limited liability partnership registered in England No. OC326721
client

Teal Houghton Main Sarl

project

Proposed Extension
for ASOS.COM
Houghton Main
South Yorkshire

drawing

Proposed Elevations

scale 1:500 @ a1 drawn KT

checked date 10/12/12

no

5252 - 069

PLANNING