


|             |         |
|-------------|---------|
| Drawing No. | Rev No. |
| MGT001 -001 | A       |

DO NOT SCALE: Contractor to check all dimensions and report any omissions or errors

NOTES

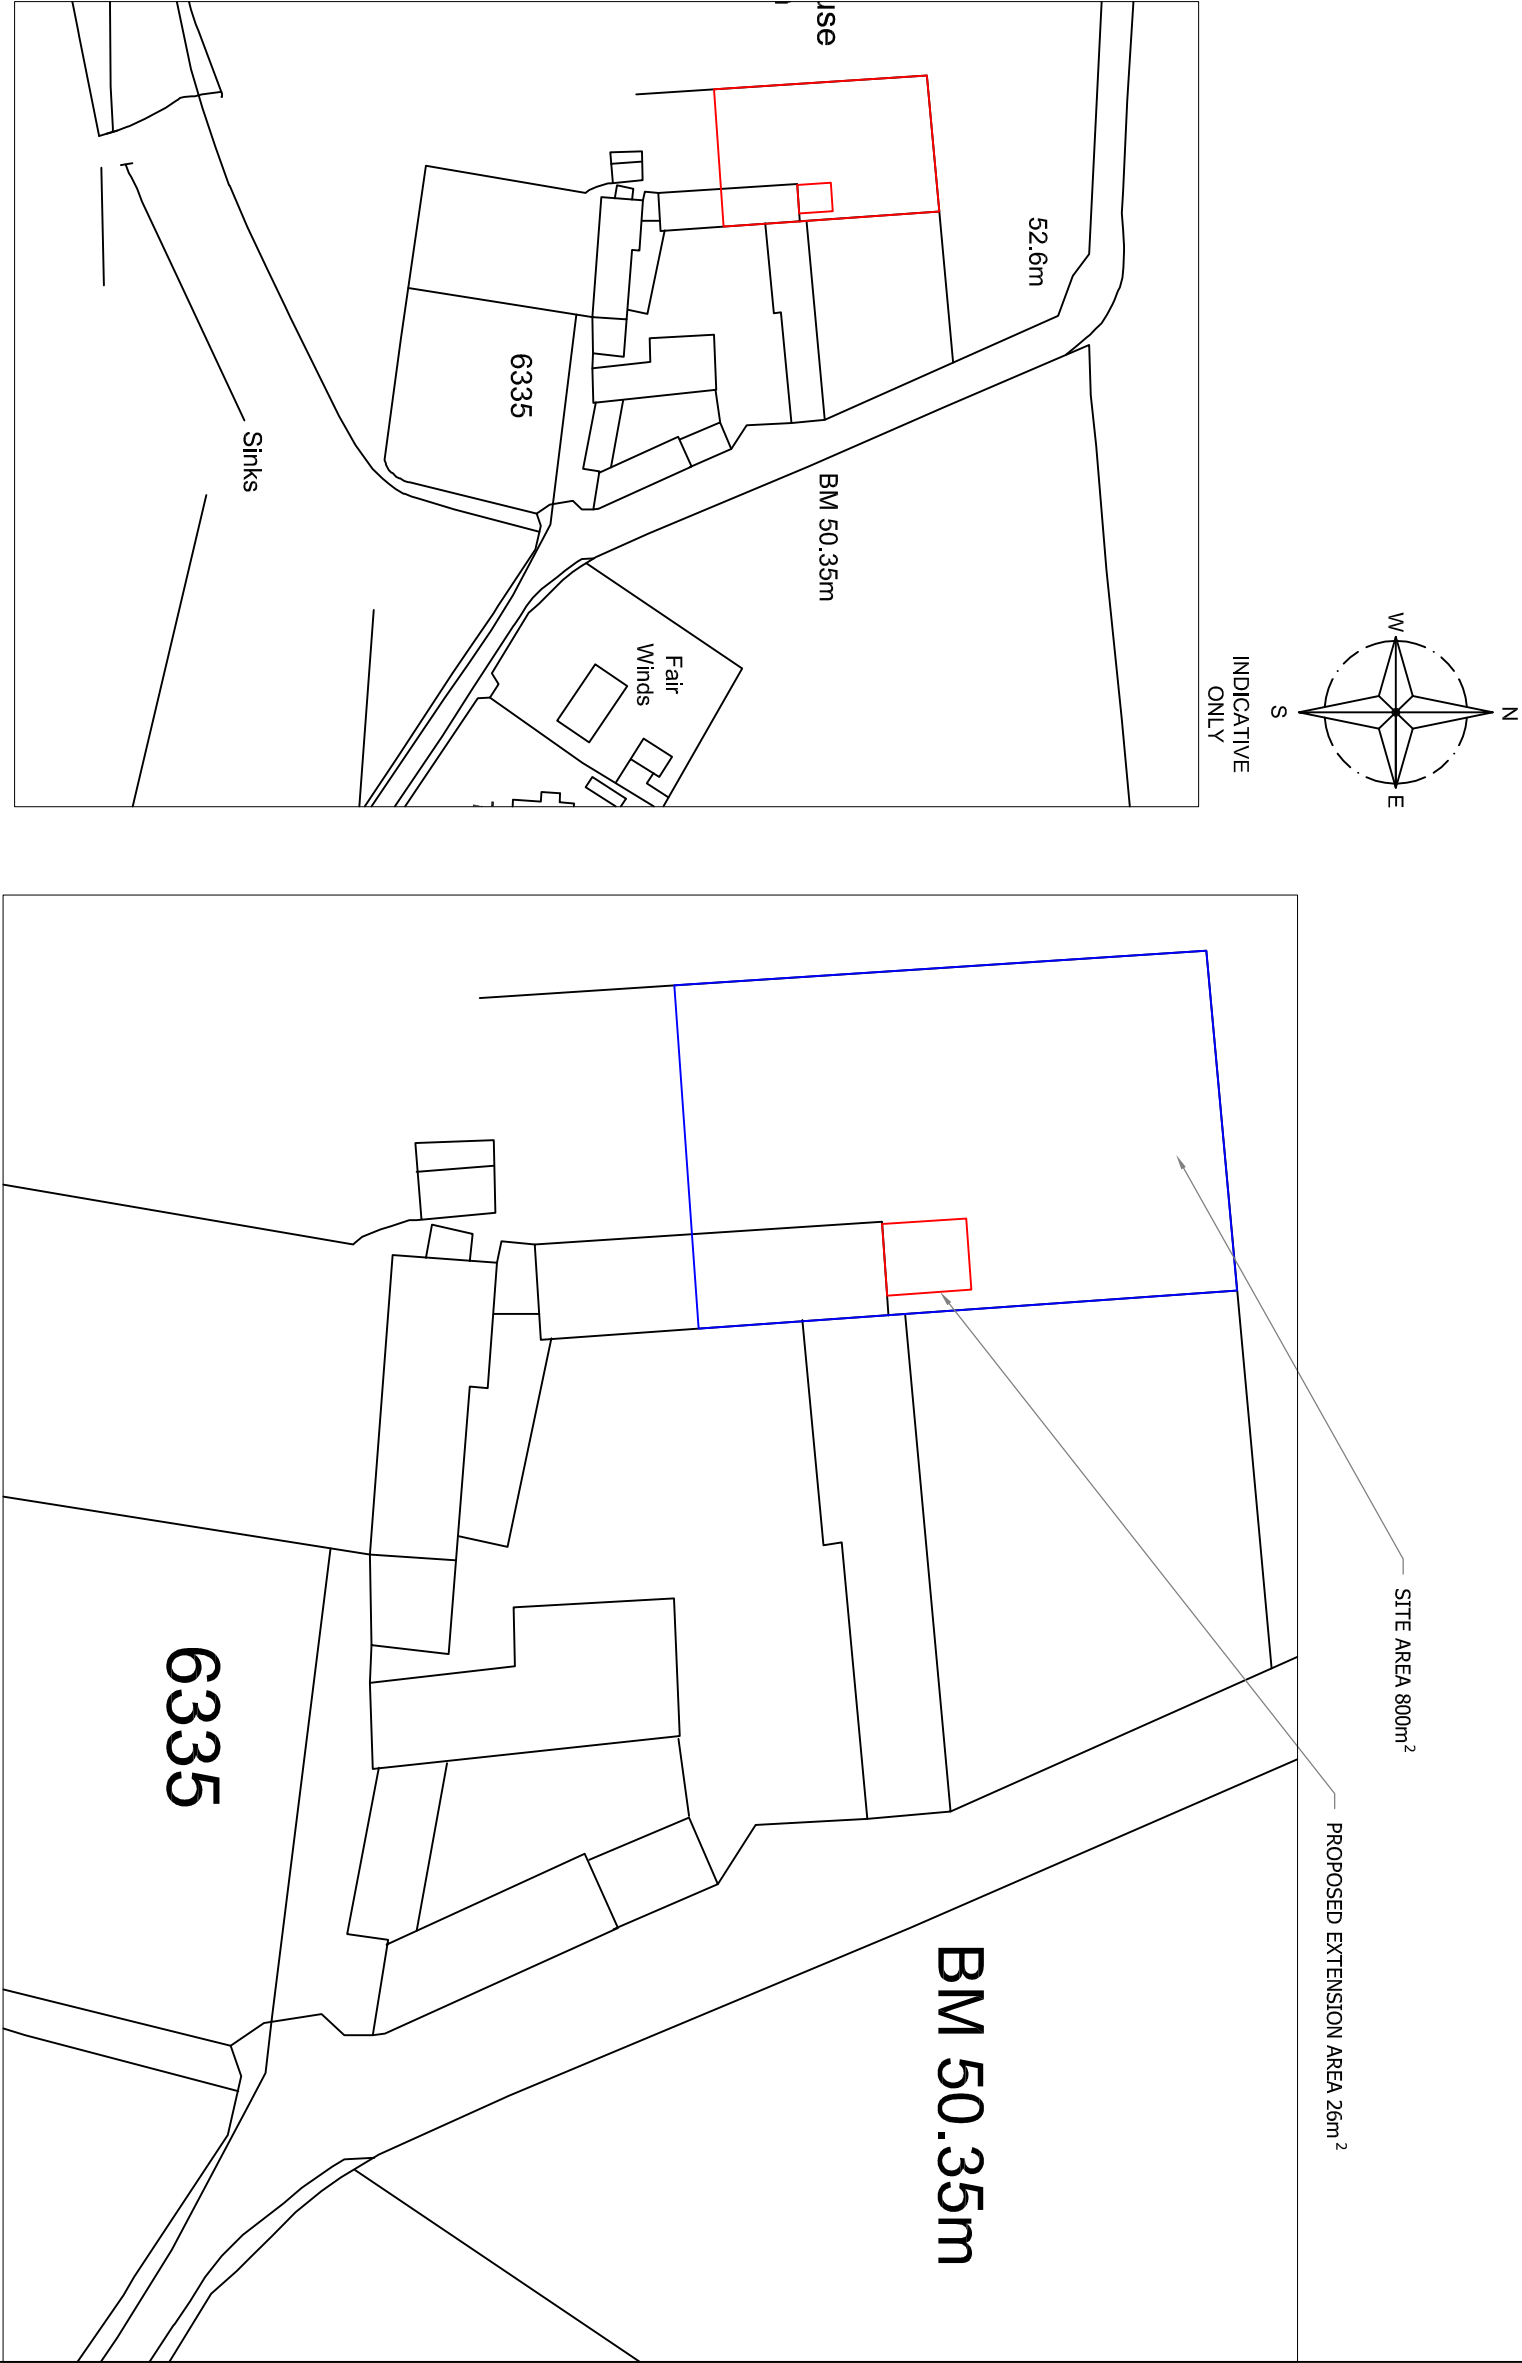

LOCATION PLAN  
SCALE 1:1250 AT A3

SITE PLAN  
SCALE 1:500 AT A3

|     |                           |     |     |     |          |
|-----|---------------------------|-----|-----|-----|----------|
| A   | Extension reduced in size | JRB | GT  | GT  | 19/09/11 |
| Rev | Description               | By  | Chk | App | Date     |

JRB DESIGNS Ltd  
1 Saville Road  
Cudworth  
Barnsley  
S72 8LT  
Tel: 01226 383542  
Fax: 01226 380078  
Mob: 07970 541192  
Email: joine@jrbdesigns.co.uk

This drawing is copyright. © Jrbdesigns Ltd.

Client

MR G TURNER

Drawing Title

SITE PLANS

Address

4 CROOK HOUSE COURT  
CROOK HOUSE LANE  
BARNSLEY  
S71 5EG

Project Title:

PROPOSED SINGLE STOREY  
REAR EXTENSION

Purpose of Issue:

PLANNING

Drawing Status

FIRST ISSUE

|             |             |             |            |
|-------------|-------------|-------------|------------|
| Scale at A3 | Drawn By    | Date        |            |
| AS SHOWN    | JRB         | 02/08/2011  |            |
| Checked By  | Date        | Approved By | Date       |
| GT          | 02/08/2011  | GT          | 02/08/2011 |
| Project No. | Drawing No. | Revision    |            |
| MGT001      | 001         | A           |            |

APPROVAL ☒ INFORMATION ☐ TENDER ☐ CONTRACT ☐ CONSTRUCTION ☐