




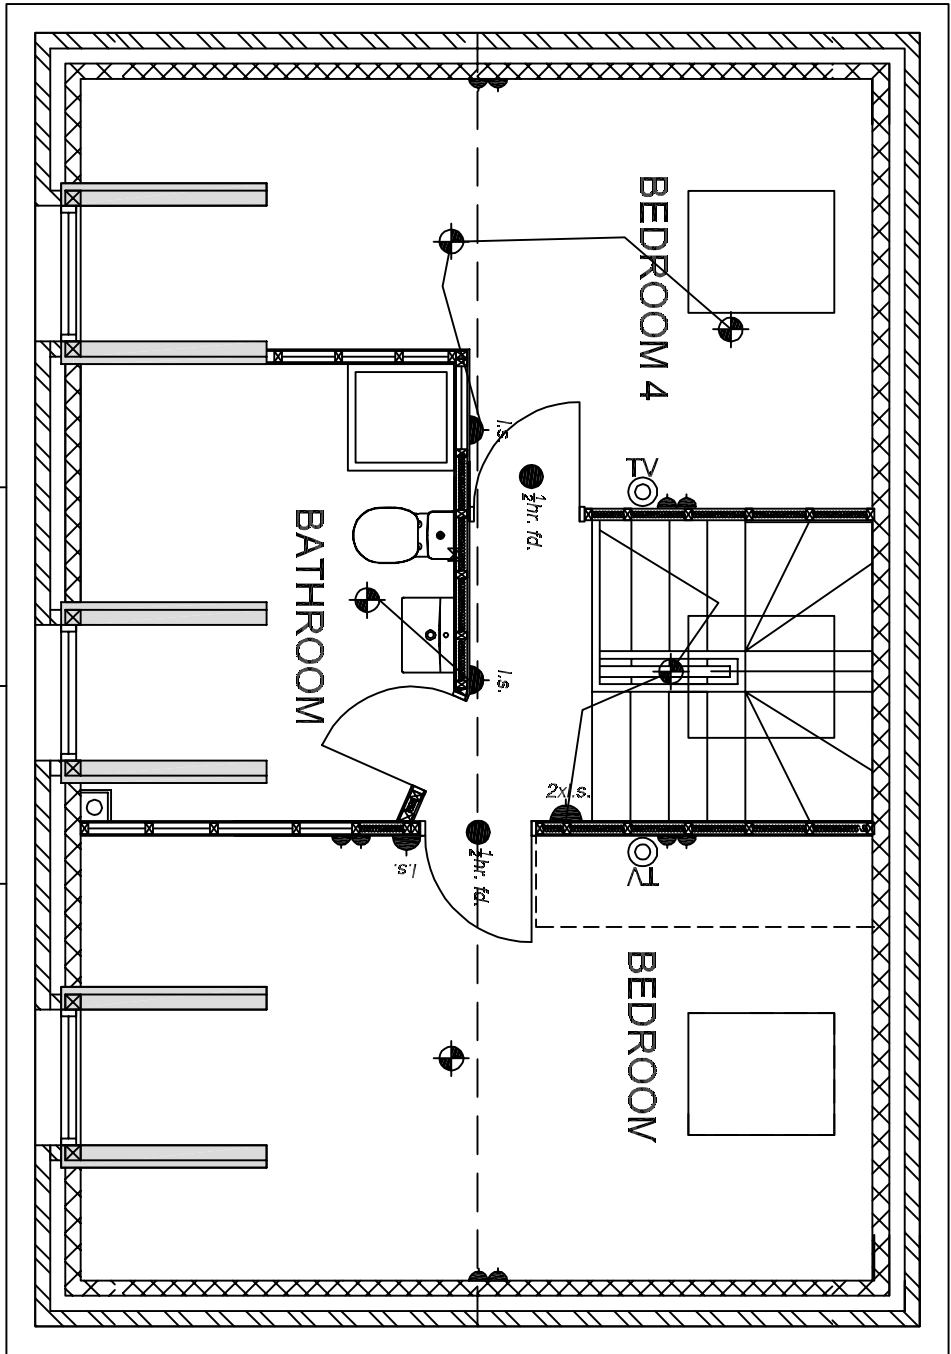


SECOND FLOOR PLAN
(AS PROPOSED)

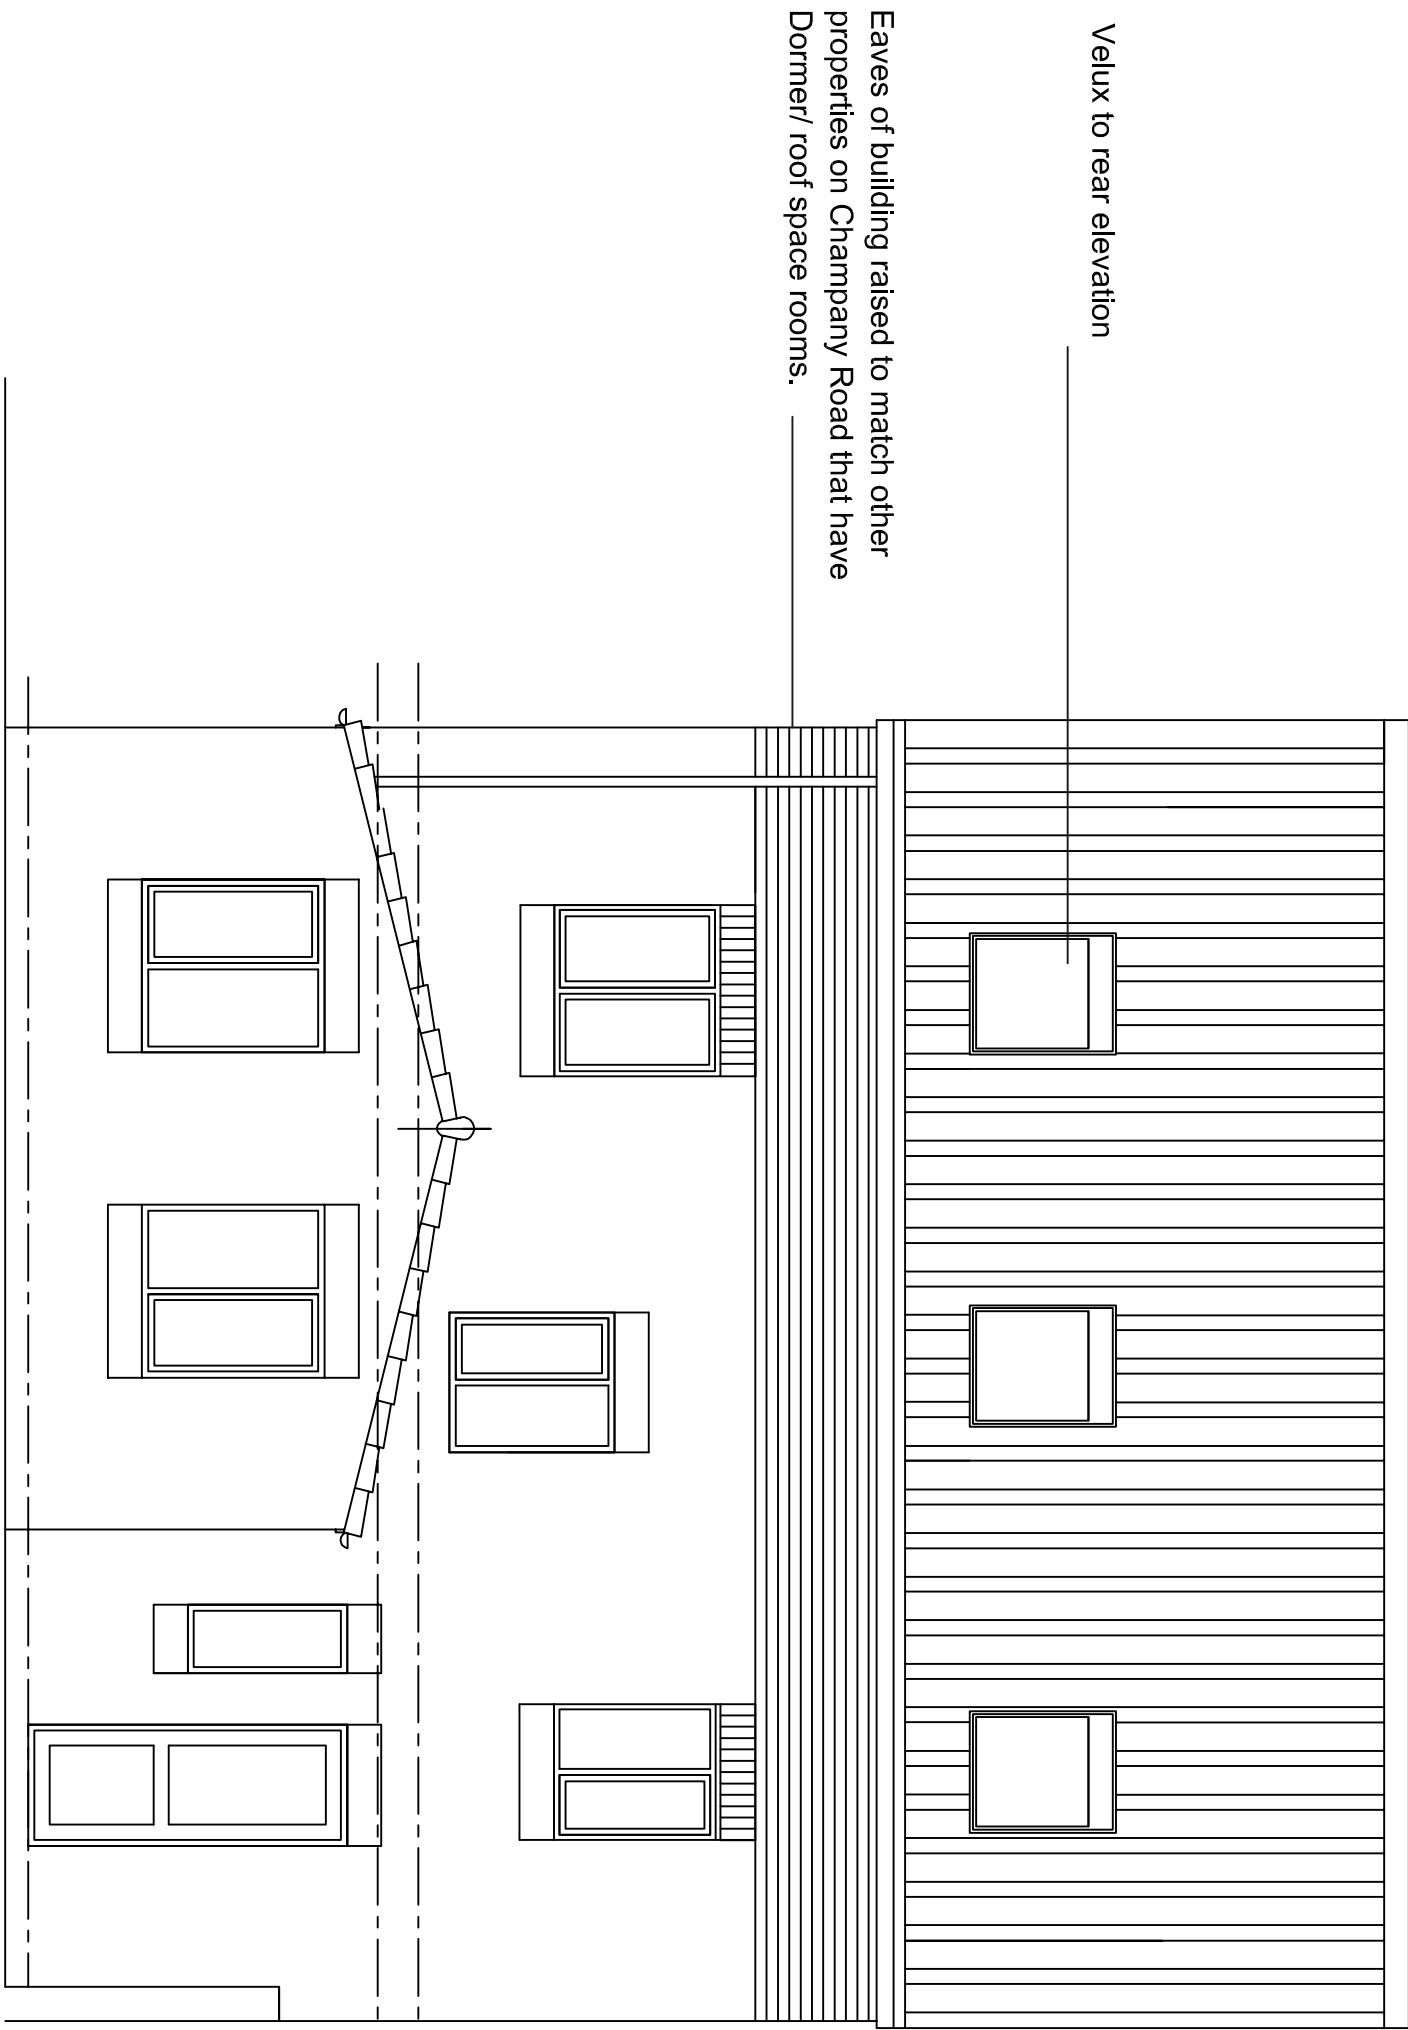

REAR ELEVATION [to No. 42]

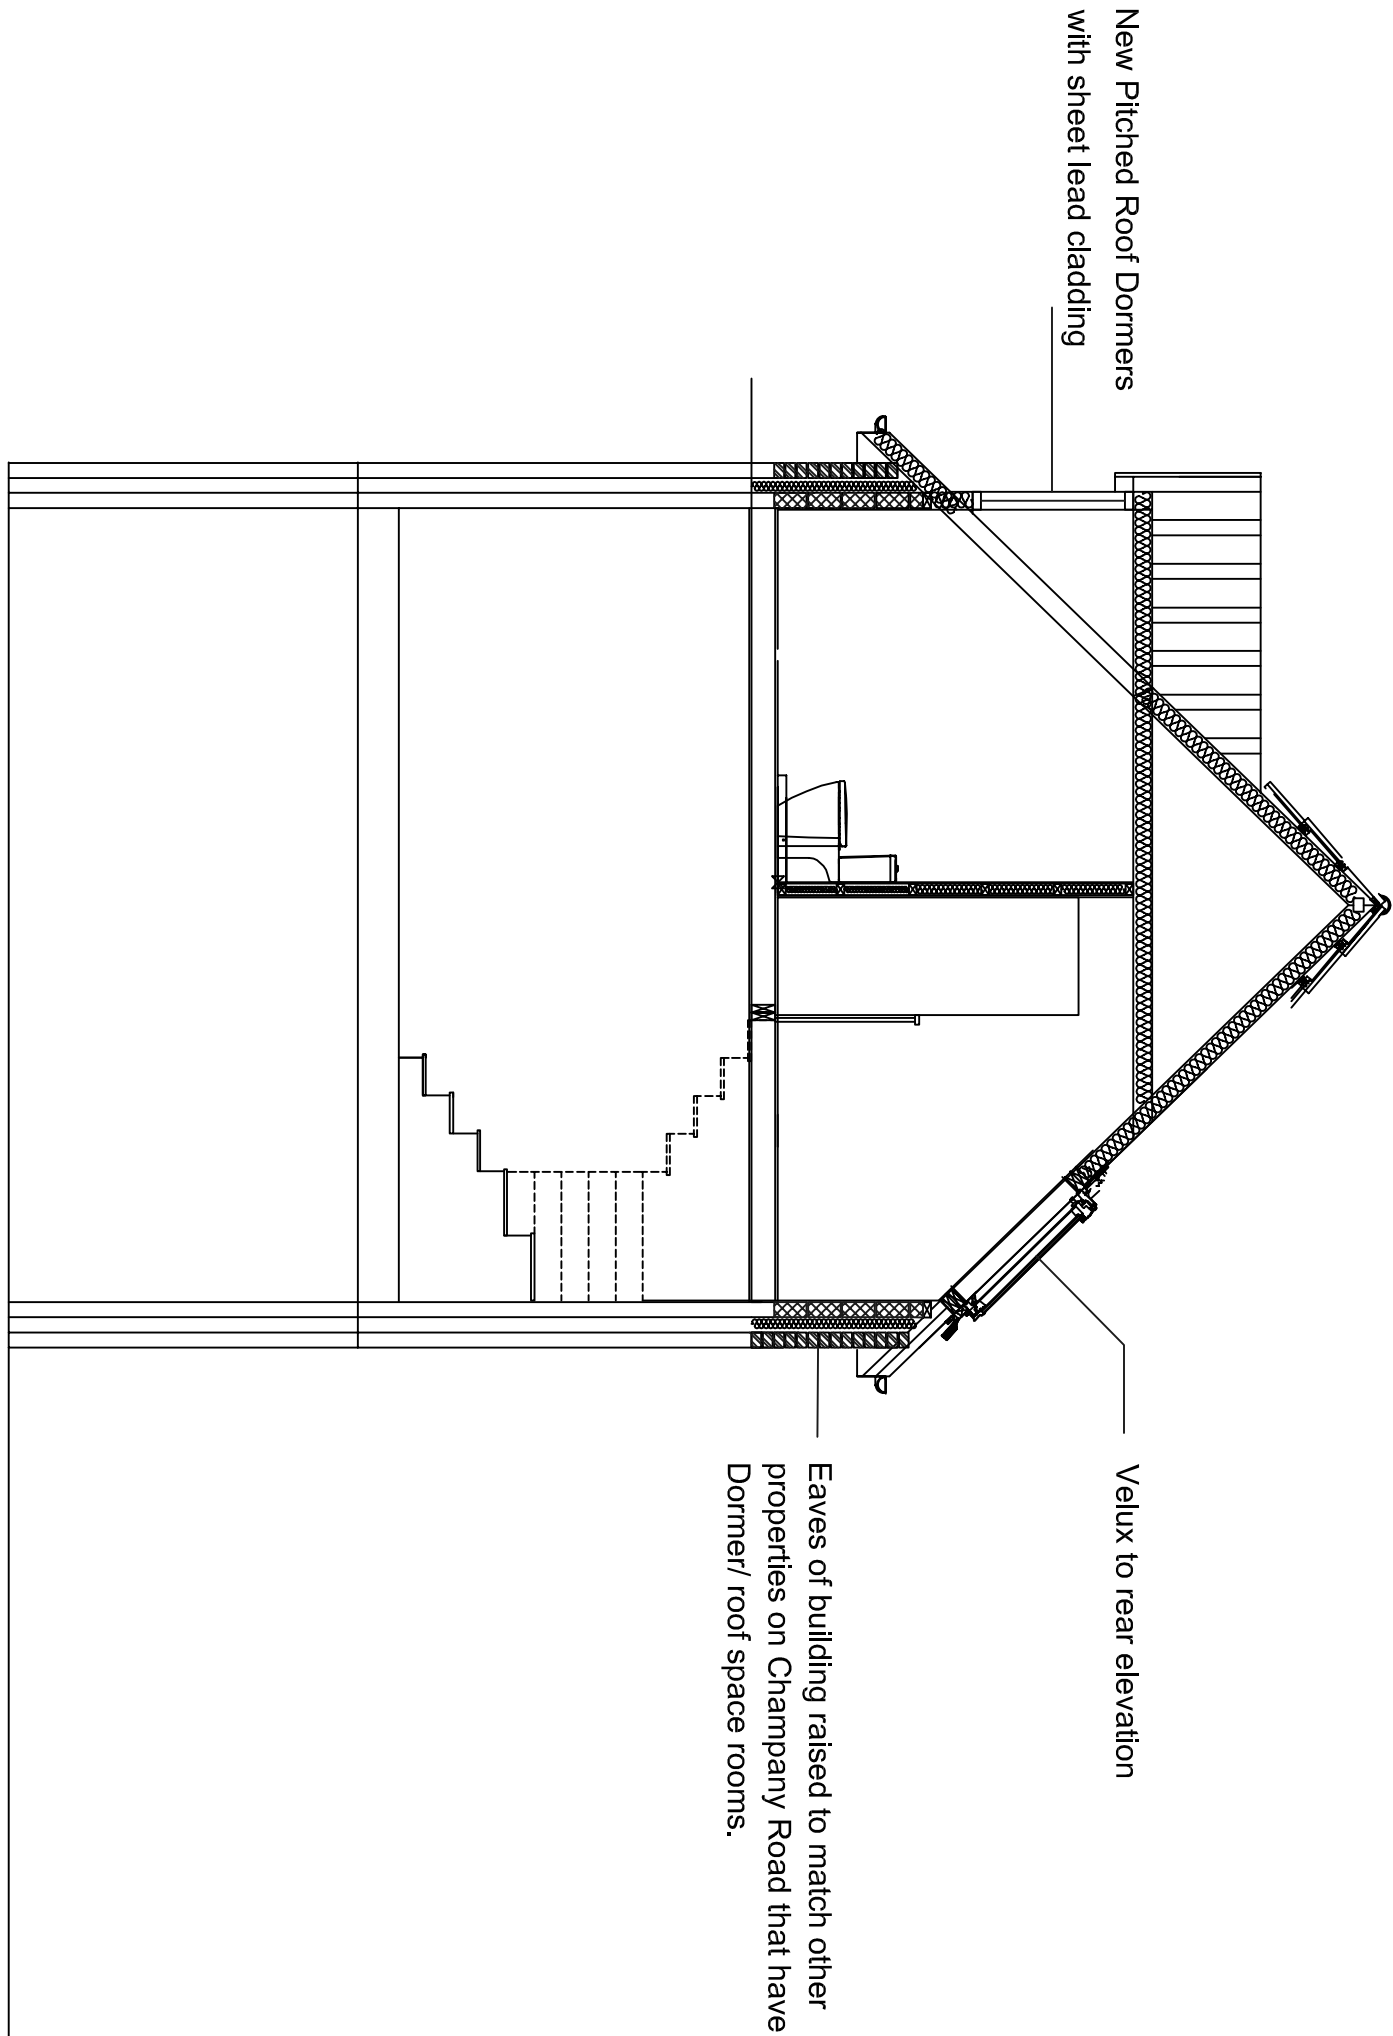

TYPICAL SECTION

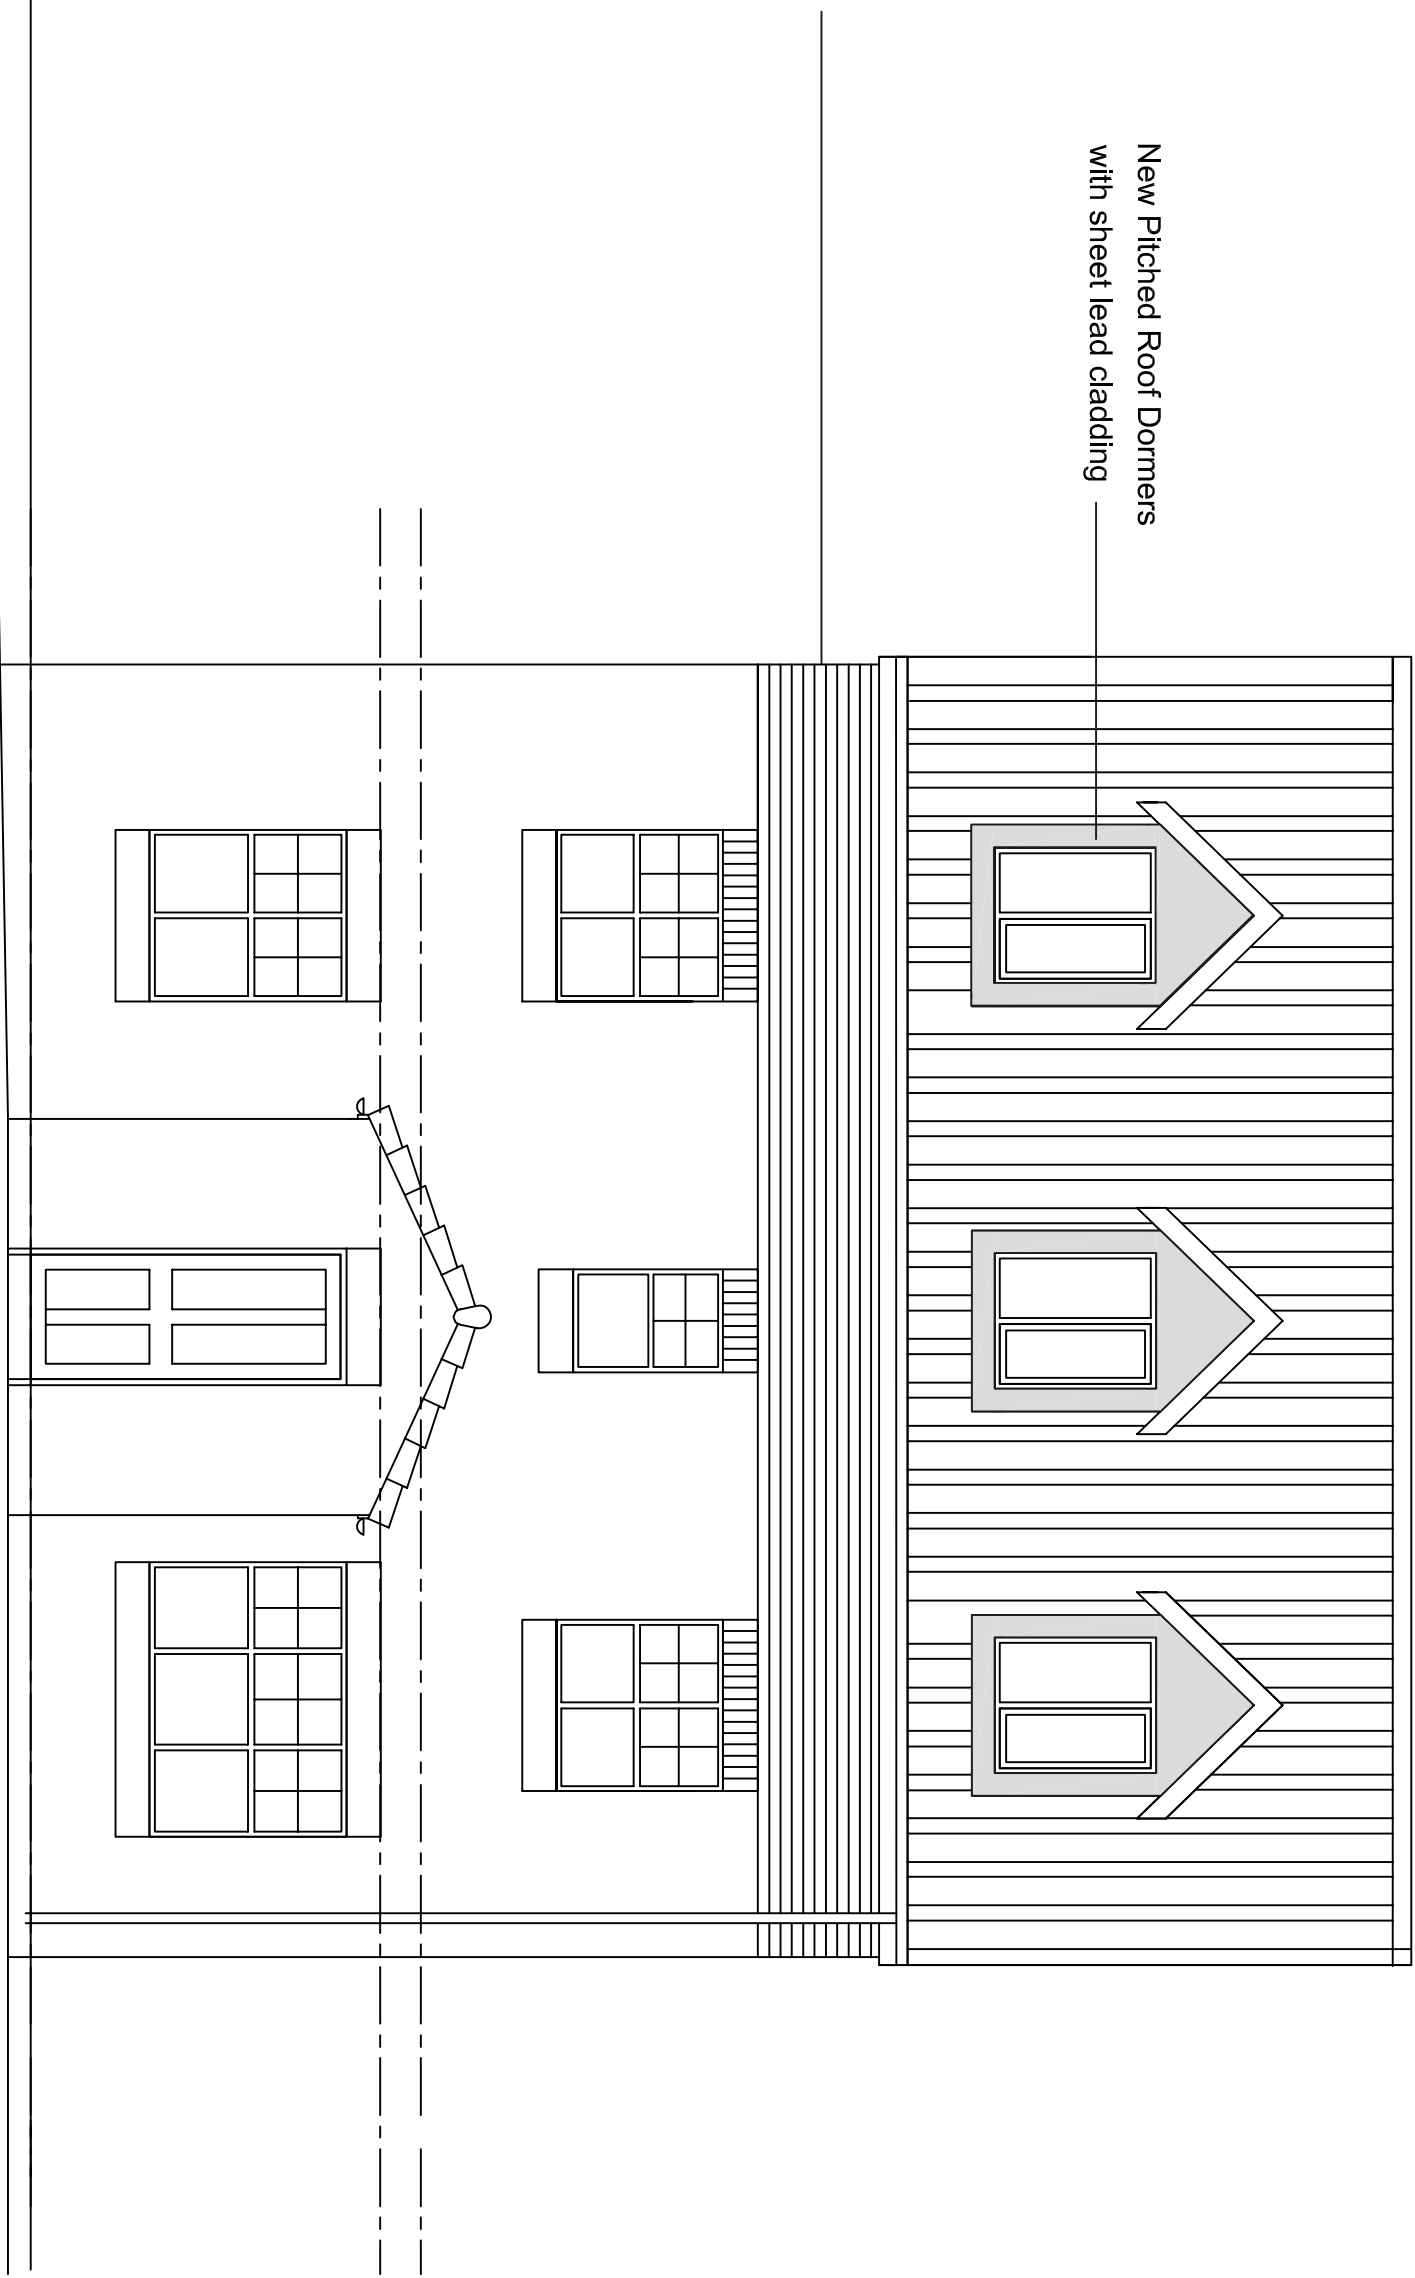

ELEVATION TO CHAMPANY FIELDS

g.s.marsh
architectural services
803 newbold road,
cutthorpe,
chesterfield s41 9rp.
tel:07795 160815
email:
elgarpear@aol.com

Revised Planning Elevation.
- 19-05-2015 Drawn: GM Check: GM

Drawn gm Check gm

Project
PROPOSED DORMER ROOF EXTENSION
FOR MR & MRS BENNETT
40 CHAMPANY FIELDS DODWORTH S75 3TY

Drawing

SKETCH OF
REVISED DORMER LAYOUT FOR PLANNING

Scale	Date	
1:50 @A1	19-05-2015	
Ref.	Number	Rev.
RB-001	003	-