


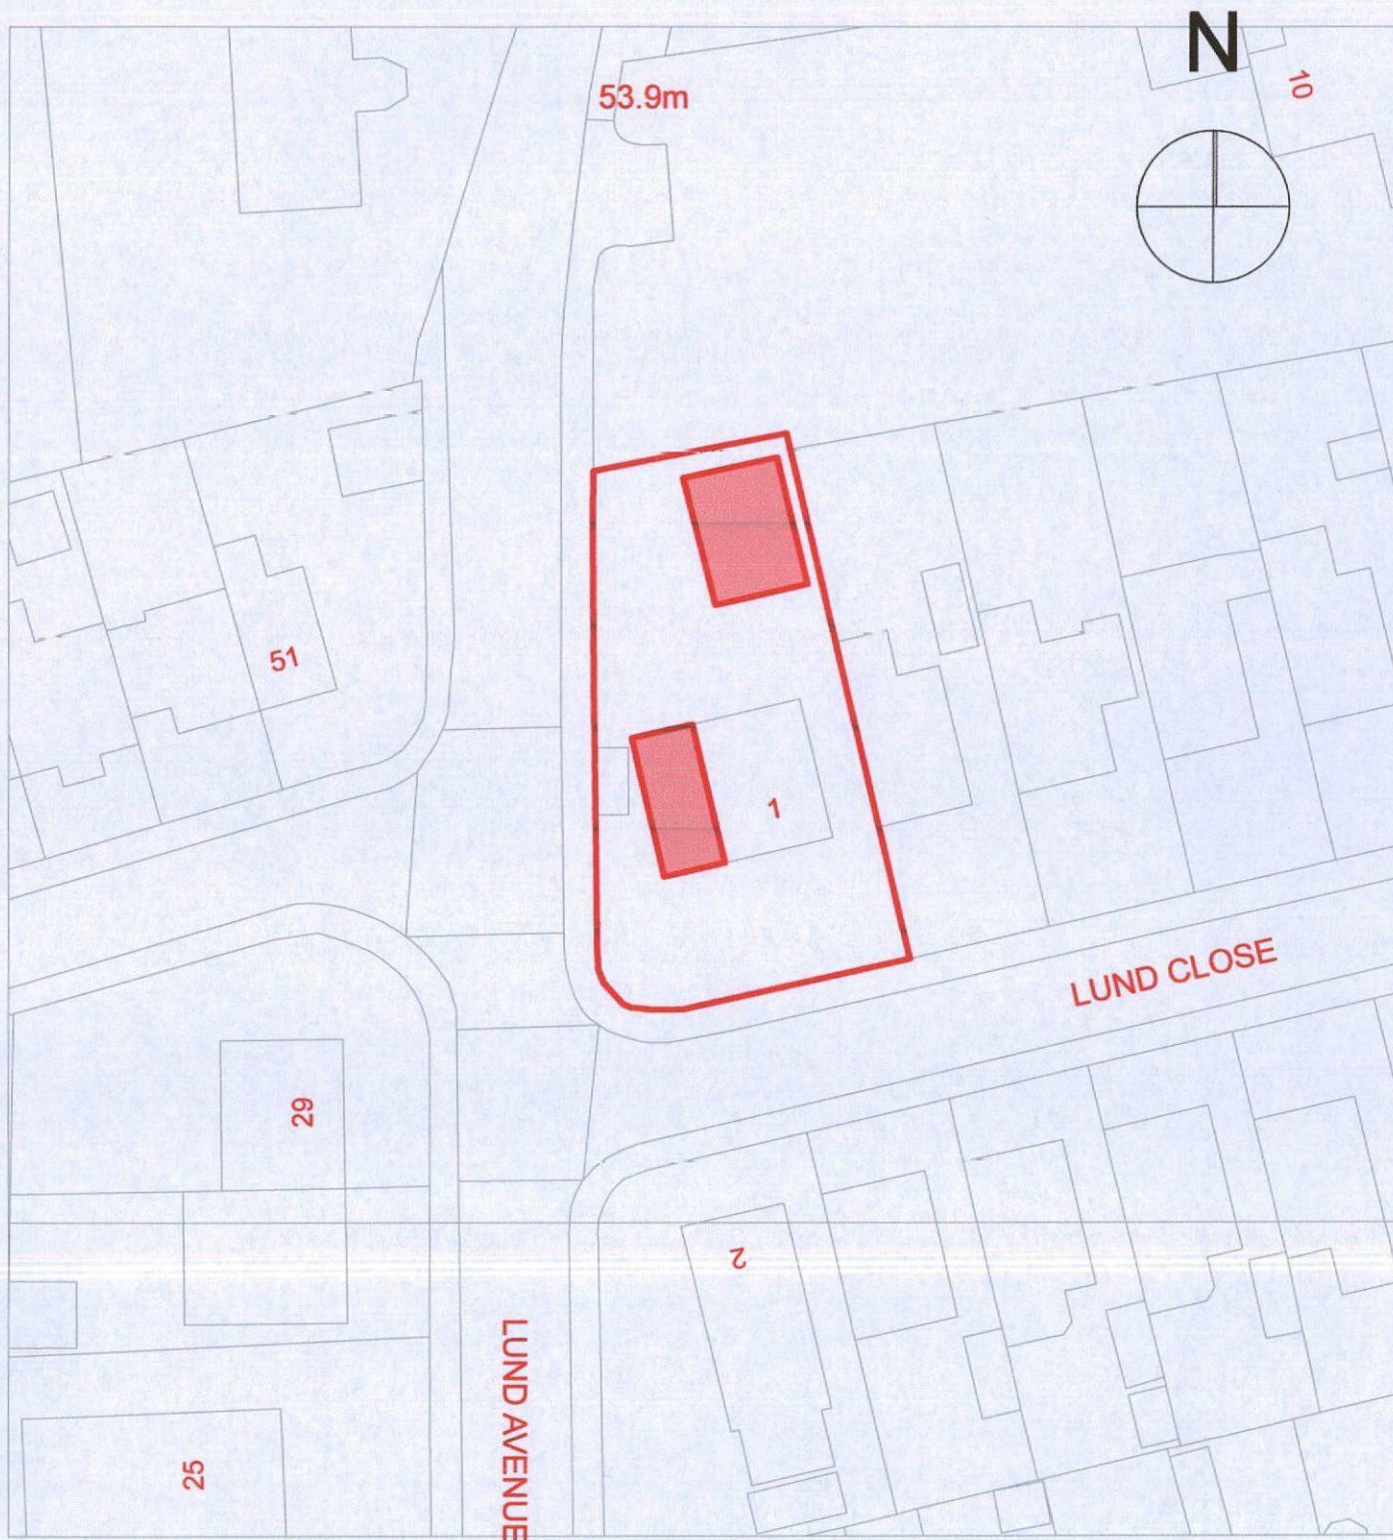

Alan Robinson
Chartered Architect BA Dip Arch RIBA, BSc (Hons)PM
2 Gawber Road, Barnsley S75 2AF
Tel/Fax 01226 286066 Mob 07947808933

Ground Floor (13)

Client **Mr & Mrs Goard**



Project: **Proposed Demolition of single storey extension
and new single storey extension to 1 Lund
Close, Lundwood, Barnsley, S71 5PF**

Drawing Name **Site Plan**

Drawing Scale: 1/500

Rev: #Rev:

N

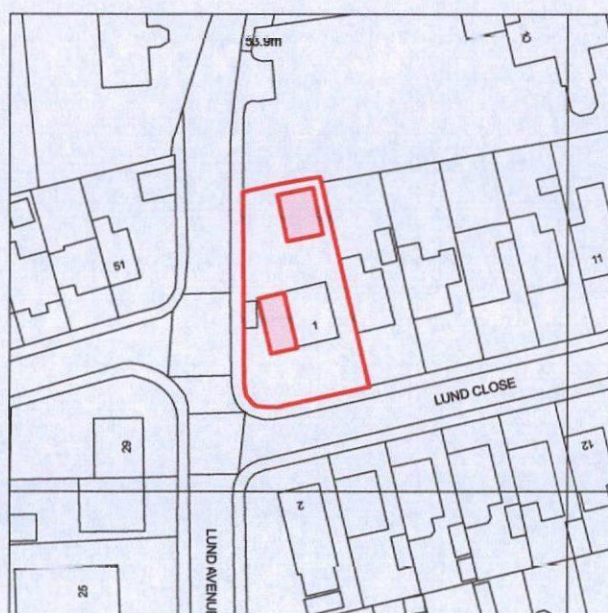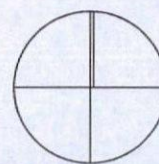

0.

Ground Floor (13)

1:1250

Alan Robinson
Chartered Architect BA Dip Arch RIBA, BSc (Hons)PM
2 Gawber Road, Barnsley S75 2AF
Tel/Fax 01226 286066 Mob 07947808933

Client **Mr & Mrs Goard**

Project: **Proposed Demolition of single storey extension and new single storey extension, to 1 Lund Close, Lundwood, Barnsley, S71 5PF**

Drawing Name **Site Plan**

Drawing Scale: 1/1250

Rev: #Rev: