



Drawing No.	Rev No.
MAH001 -001	A

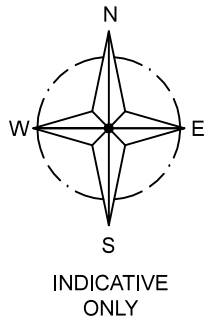

LOACATION PLAN
SCALE 1:1250 AT A3

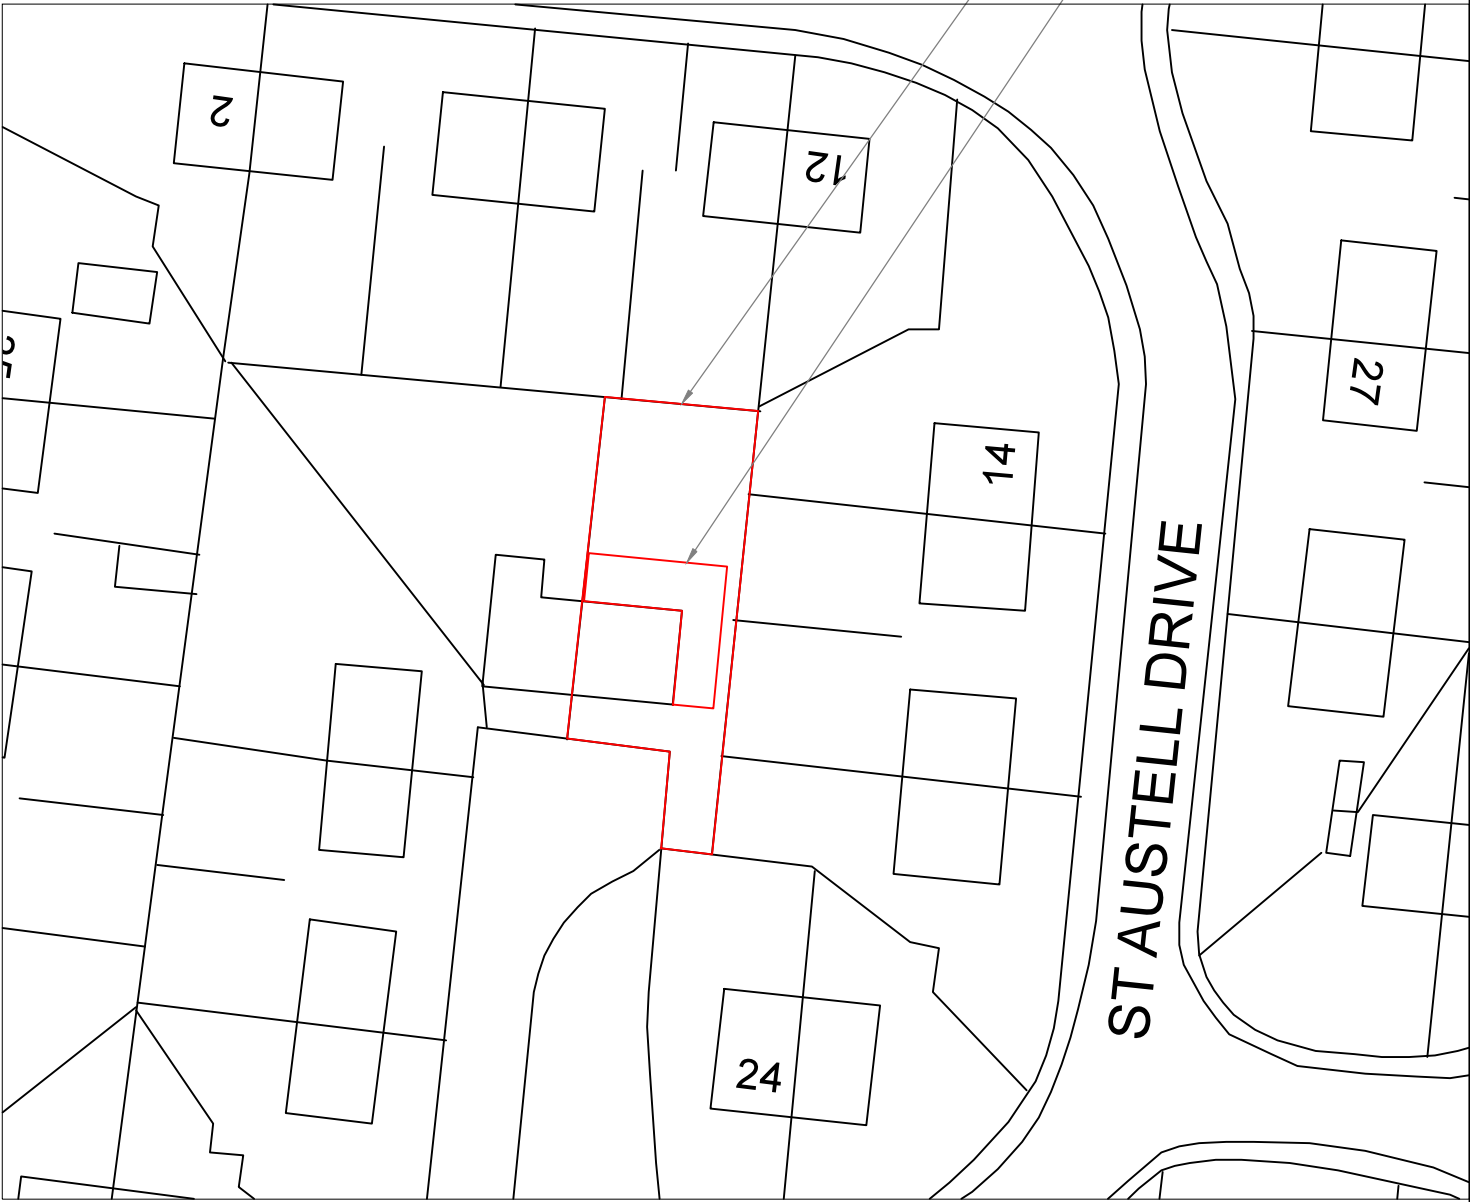

SITE PLAN
SCALE 1:500 AT A3

DO NOT SCALE: Contractor to check all dimensions and report any omissions or errors

NOTES

A	Front extension removed	JRB			06/04/21
Rev	Description	By	Chk	App	Date

JRB DESIGNS Ltd
1 Saville Road
Cudworth
Barnsley
S72 8LT
Tel: 01226 383542
Fax: 01226 380078
Mob: 07970 541192
Email: john@jrbdesigns.co.uk
This drawing is copyright. © jrbdesigns Ltd.

Client

MR. A HOLLING

Drawing Title

SITE PLANS

Address

26 ST. AUSTEL DRIVE
BARUGH GREEN
BARNSELEY
S75 1LG

Project Title:

TWO STOREY SIDE &
SINGLE REAR EXTENSION

Purpose of Issue:

PLANNING

Drawing Status

FIRST ISSUE

Scale at A3 AS SHOWN	Drawn By JRB	Date 16/11/2020
Checked By	Date 16/11/2020	Approved By Date 16/11/2020
Project No. MAH001	Drawing No. 001	Revision A

APPROVAL ☒ INFORMATION ☐ TENDER ☐ CONTRACT ☐ CONSTRUCTION ☐