

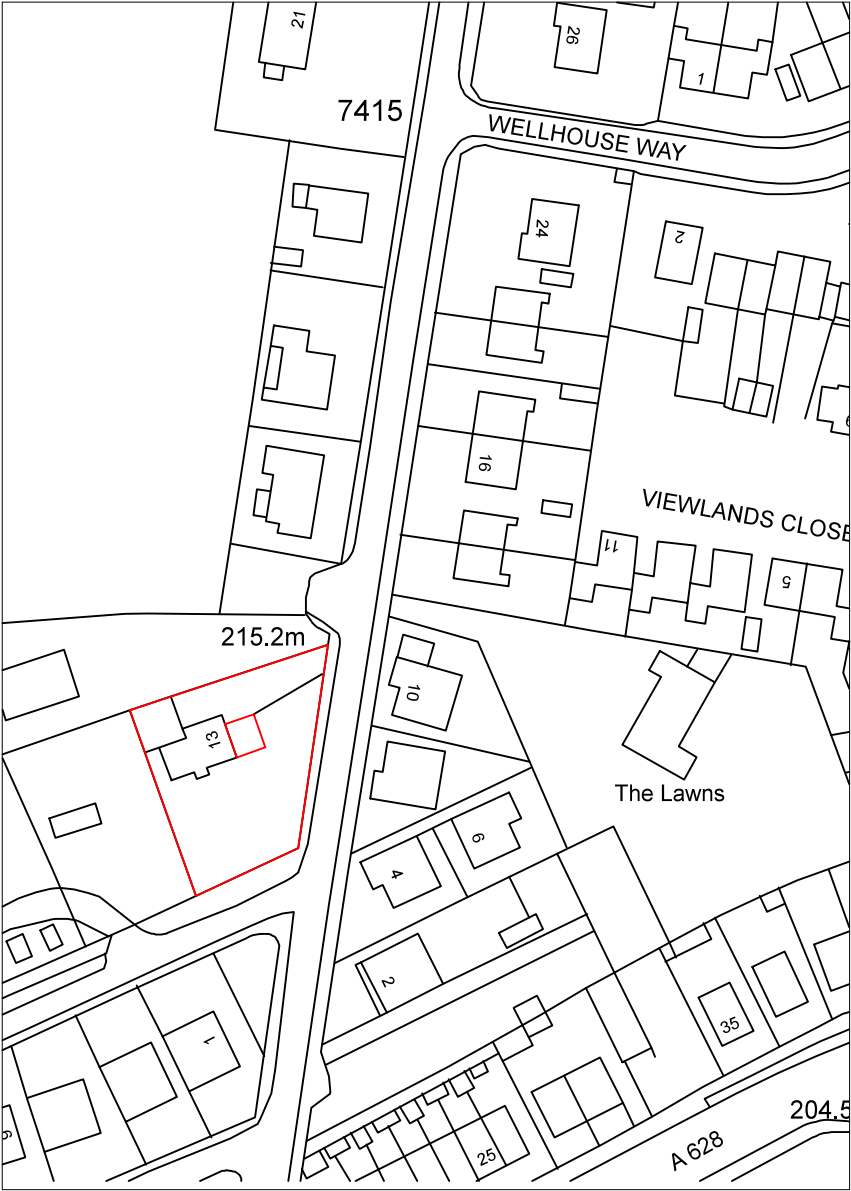


Drawing No.	Rev No.
MNS001 -001	

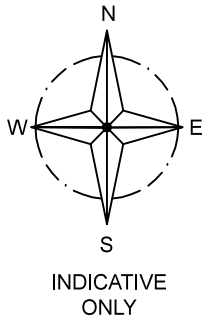

LOACATION PLAN
SCALE 1:1250 AT A3

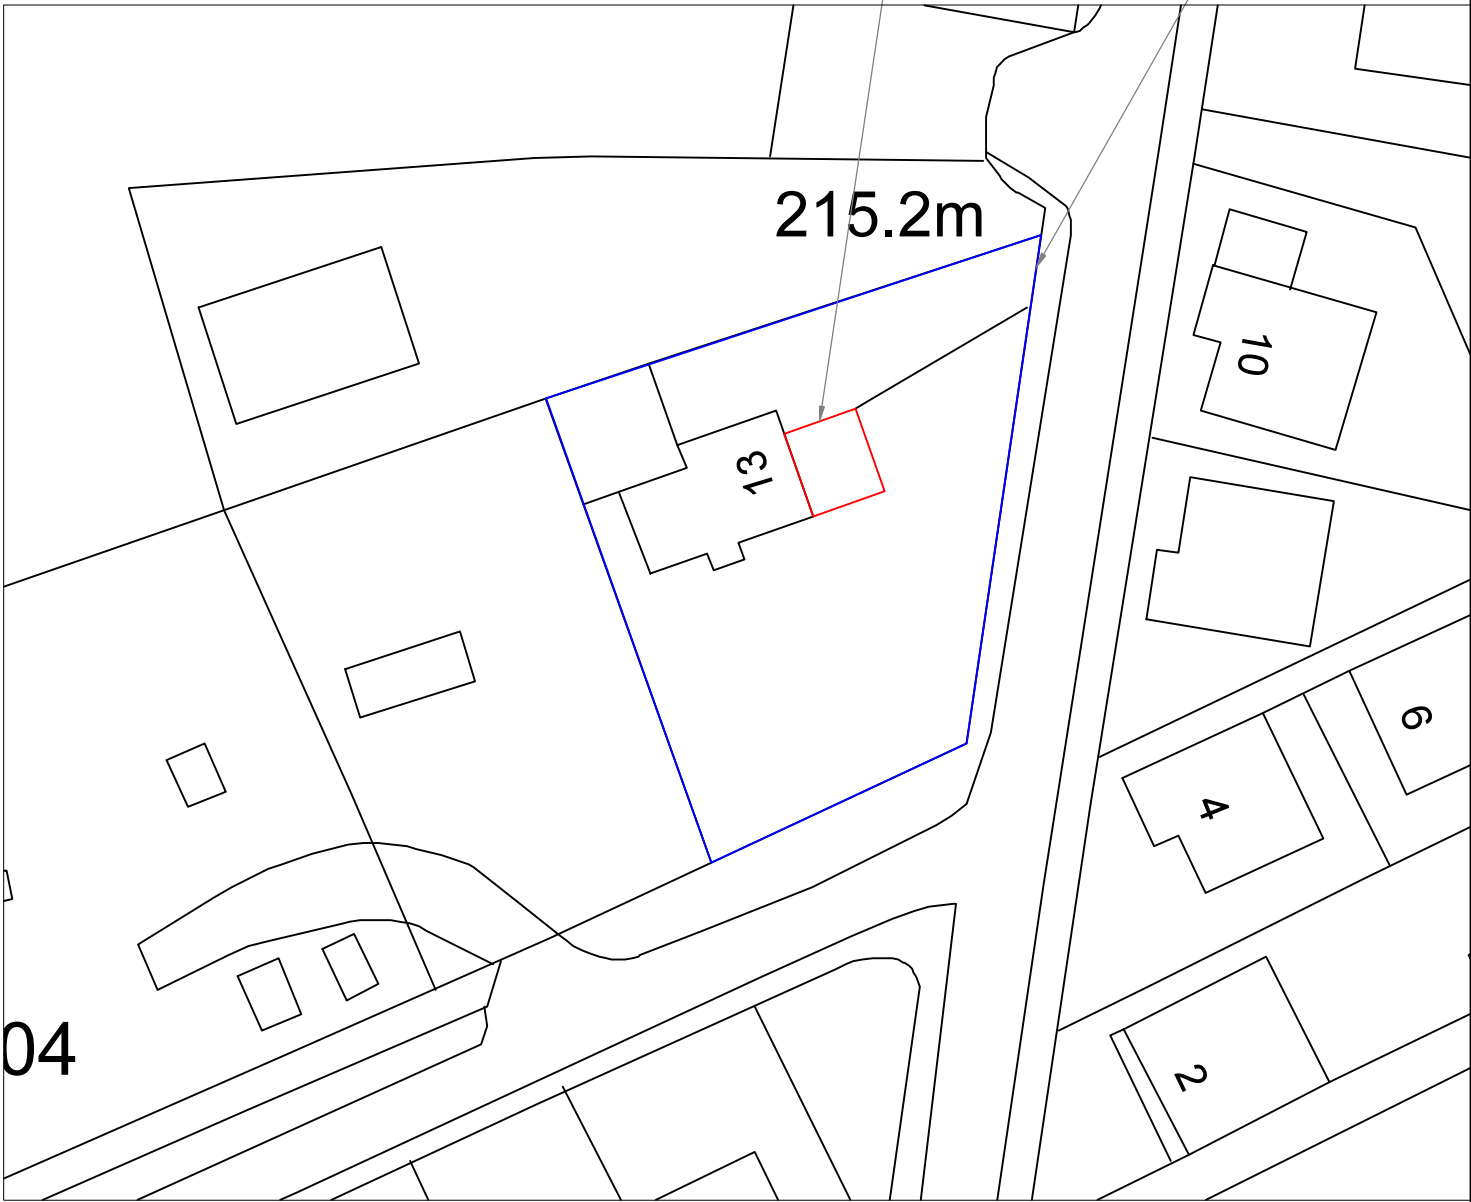

SITE PLAN
SCALE 1:500 AT A3

DO NOT SCALE: Contractor to check all dimensions and report any omissions or errors

NOTES

Rev	Description	By	Chk	App	Date
-----	-------------	----	-----	-----	------

JRB DESIGNS Ltd
1 Saville Road
Cudworth
Barnsley
S72 8LT
Tel: 01226 383542
Fax: 01226 380078
Mob: 07970 541192
Email: john@jrbdesigns.co.uk

This drawing is copyright. © jrbdesigns Ltd.

Client

MRS N STUART

Drawing Title

SITE PLANS

Address

13 WELLHOUSE LANE
PENISTONE
SHEFFIELD
S36 8AE

Project Title:

PROPOSED TWO FRONT
& SIDE EXTENSION

Purpose of Issue:

PLANNING

Drawing Status

FIRST ISSUE

Scale at A3 AS SHOWN	Drawn By JRB	Date 24/09/2015
Checked By	Date 24/09/2015	Approved By Date 24/09/2015

Project No. MNS001	Drawing No. 001	Revision -
-----------------------	--------------------	---------------

APPROVAL ☐ INFORMATION ☐ TENDER ☐ CONTRACT ☐ CONSTRUCTION ☐