



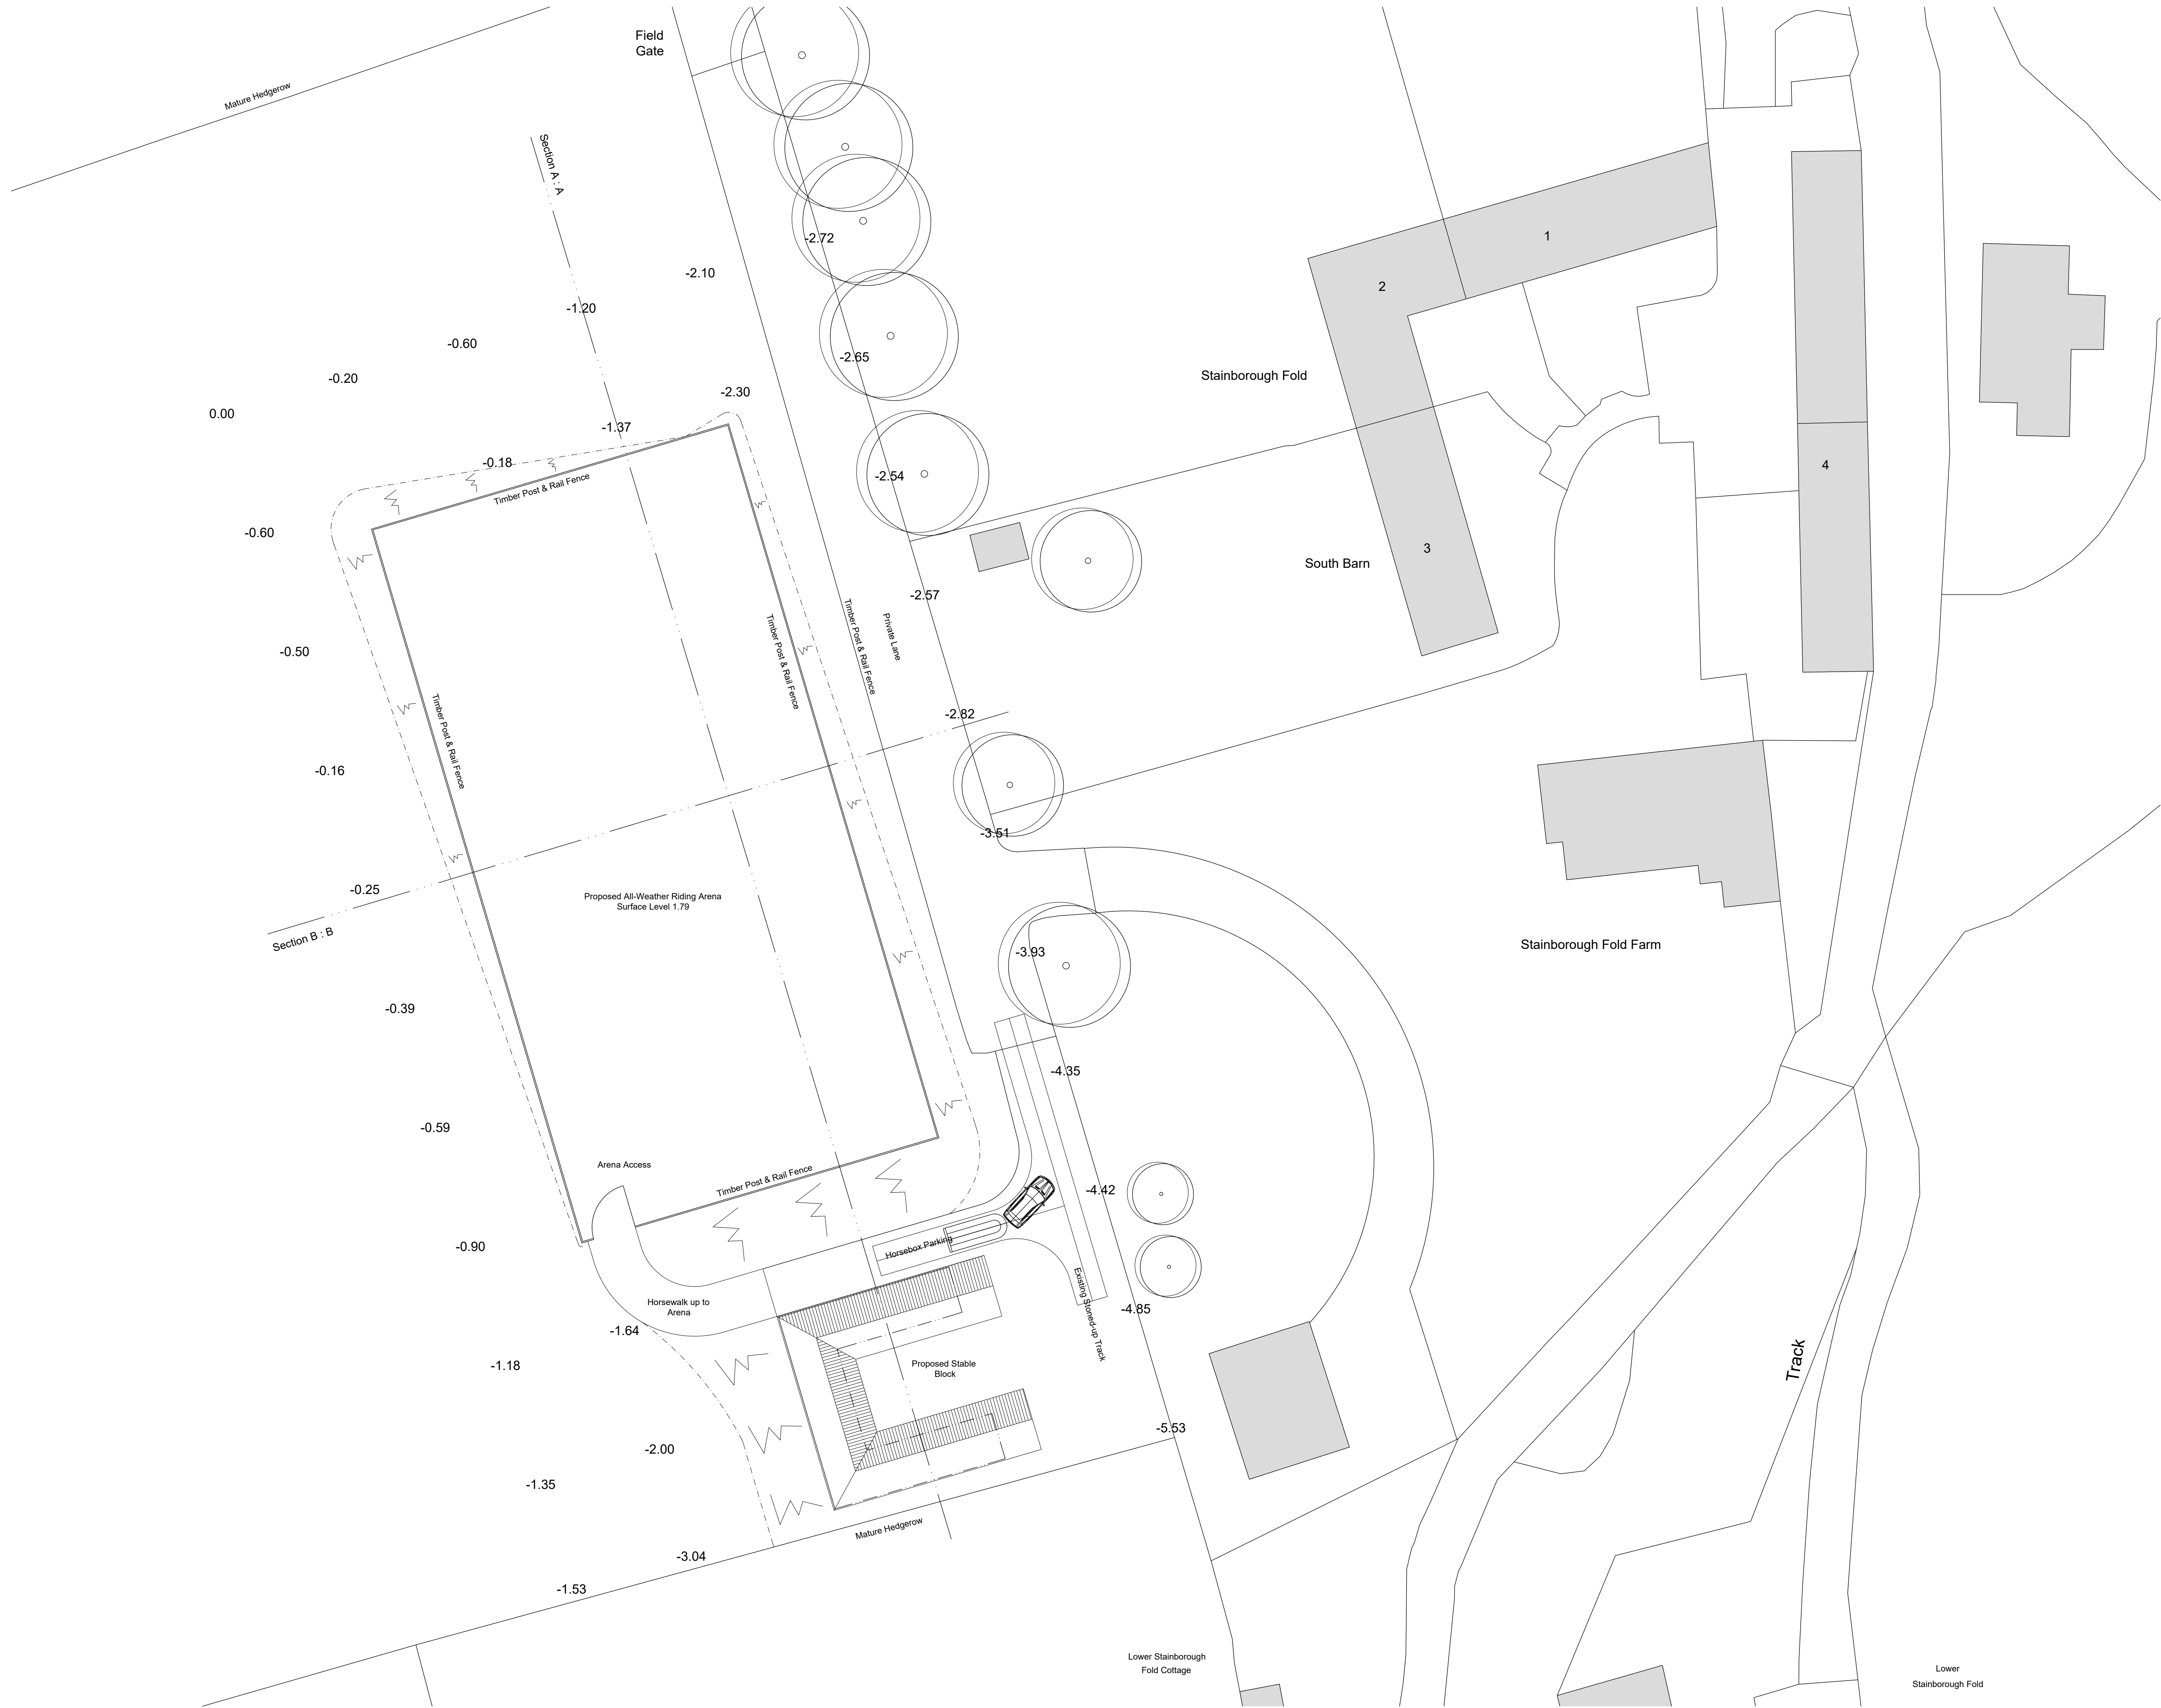

NOTES:

© THIS DRAWING IS COPYRIGHT AND REMAINS THE PROPERTY OF RPS DESIGN GROUP LTD.
DO NOT SCALE THIS DRAWING - ALL DIMENSIONS TO BE CHECKED ON SITE

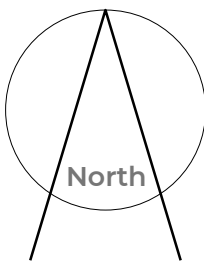

REVISION	NOTES
----------	-------

RPS

equine
0845 5442005

rpsdesigngroup.co.uk

Project No: 19.62

Client: Alison Rowell

Site Address:
Land West of Stainborough Fold Farm,
Stainborough Fold, Hood Green.

Drawing Title:
Proposed Site Plan

Date: 09.10.19 Scale: 1:250@A1

Drawn by: ML Checked by: RWM

Drawing No:
L102
Status:
PLANNING