

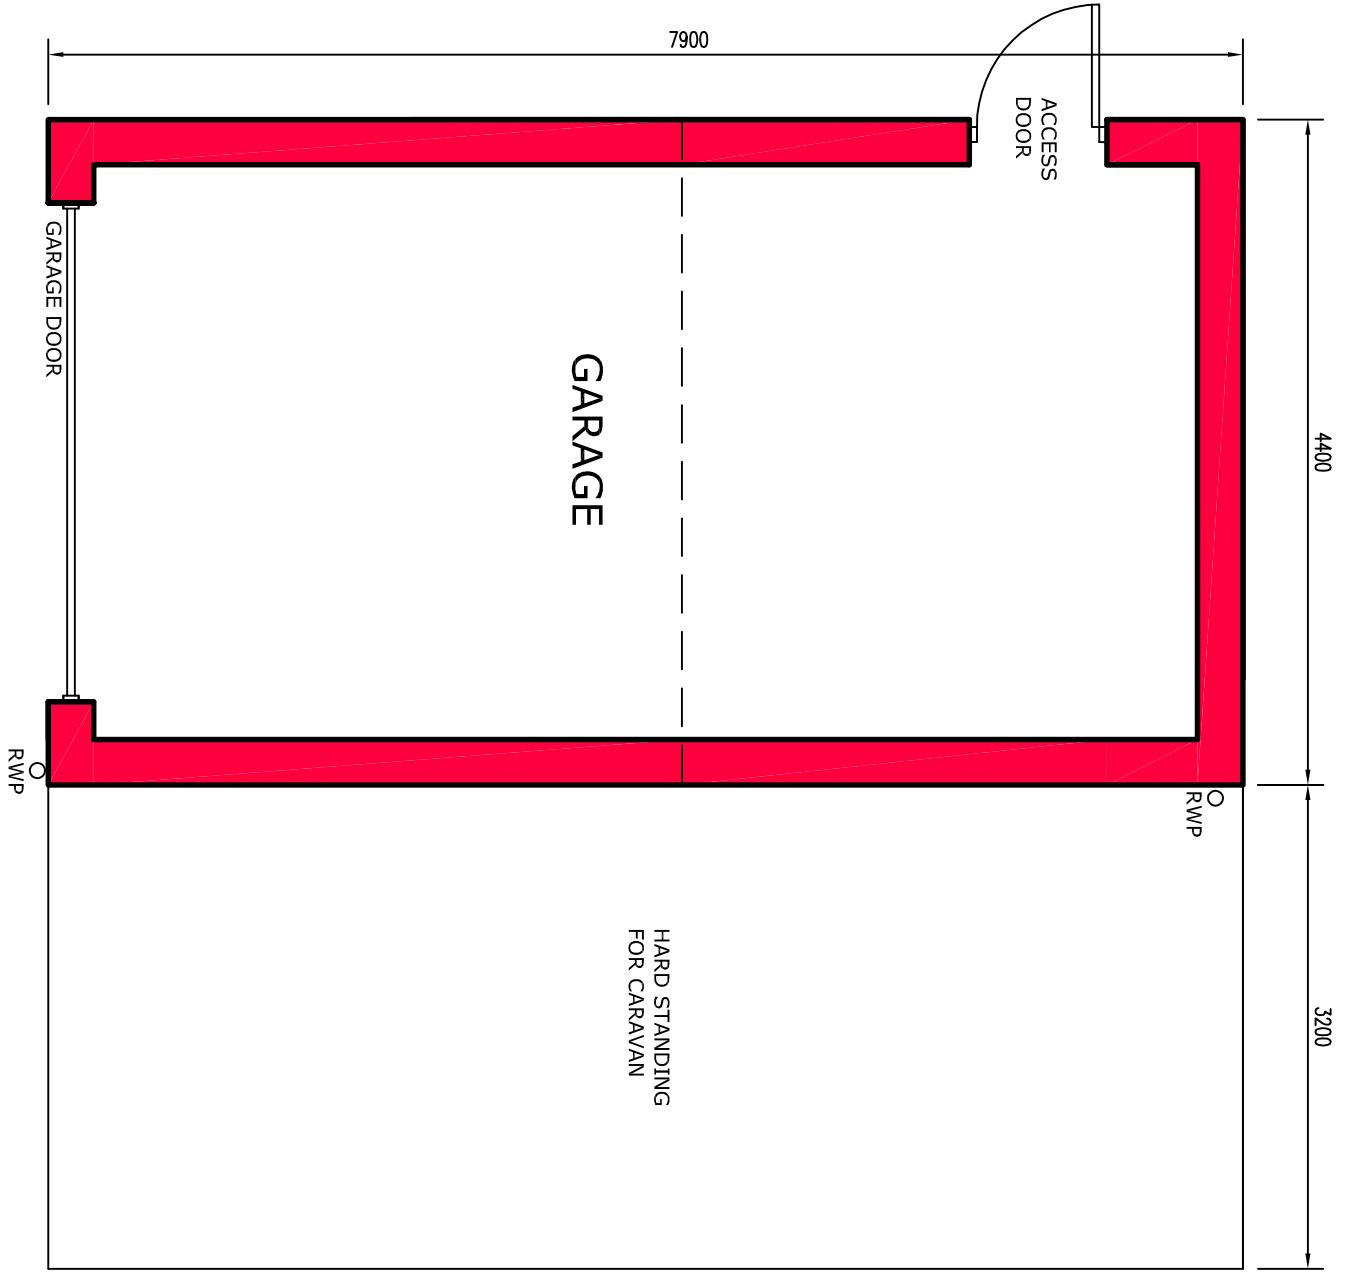
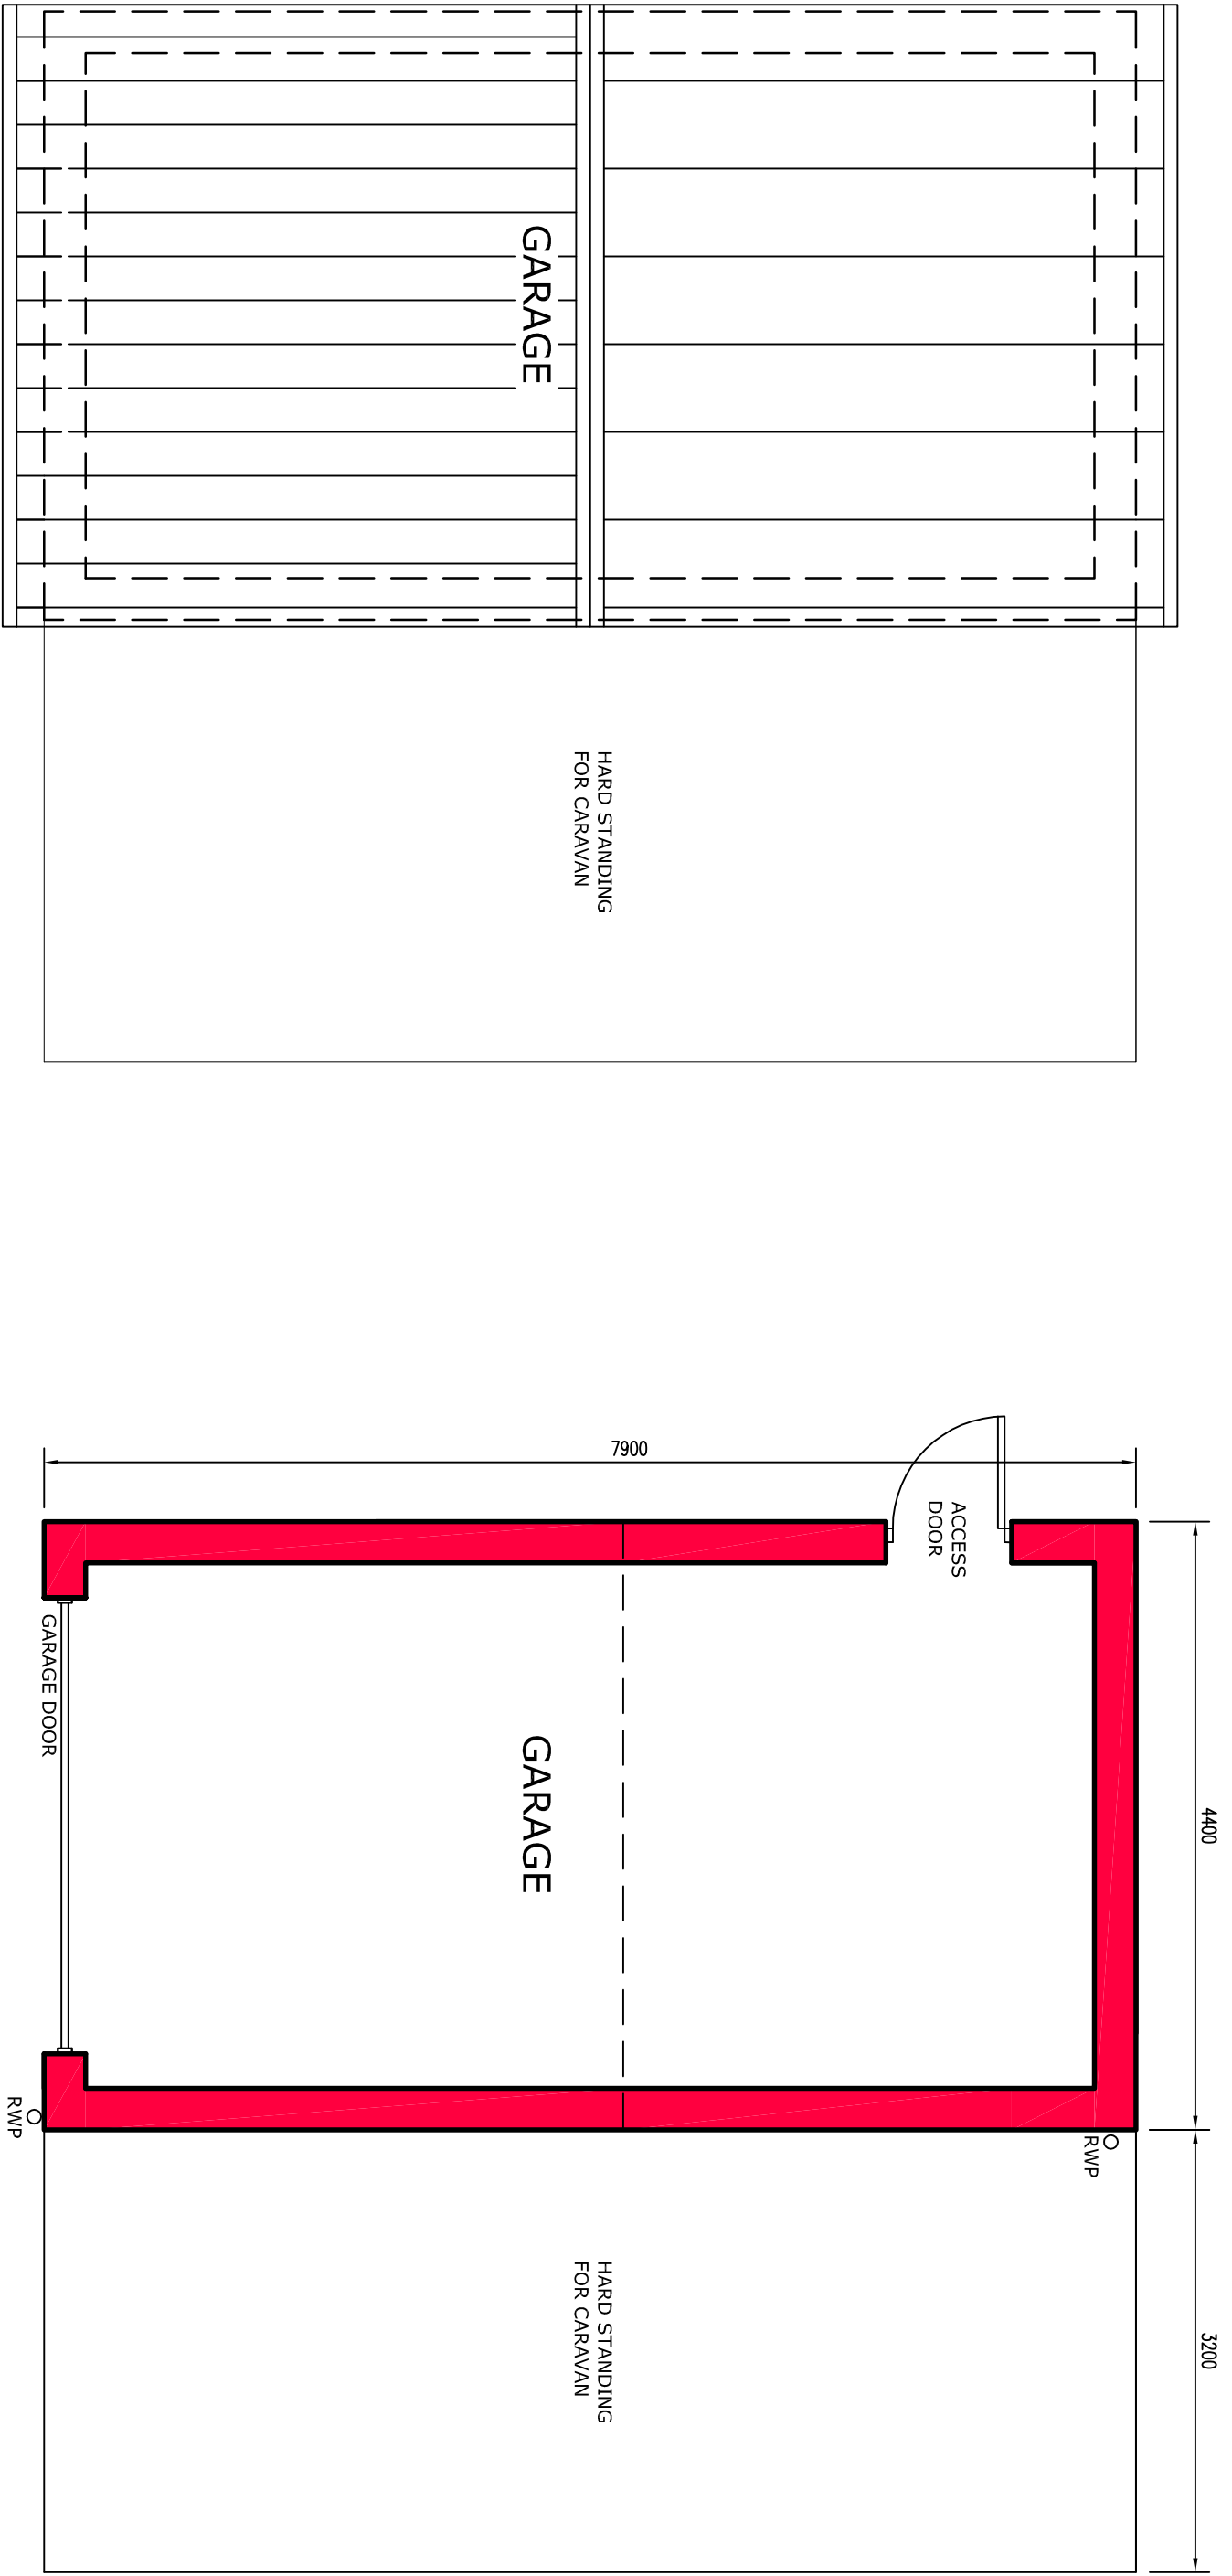
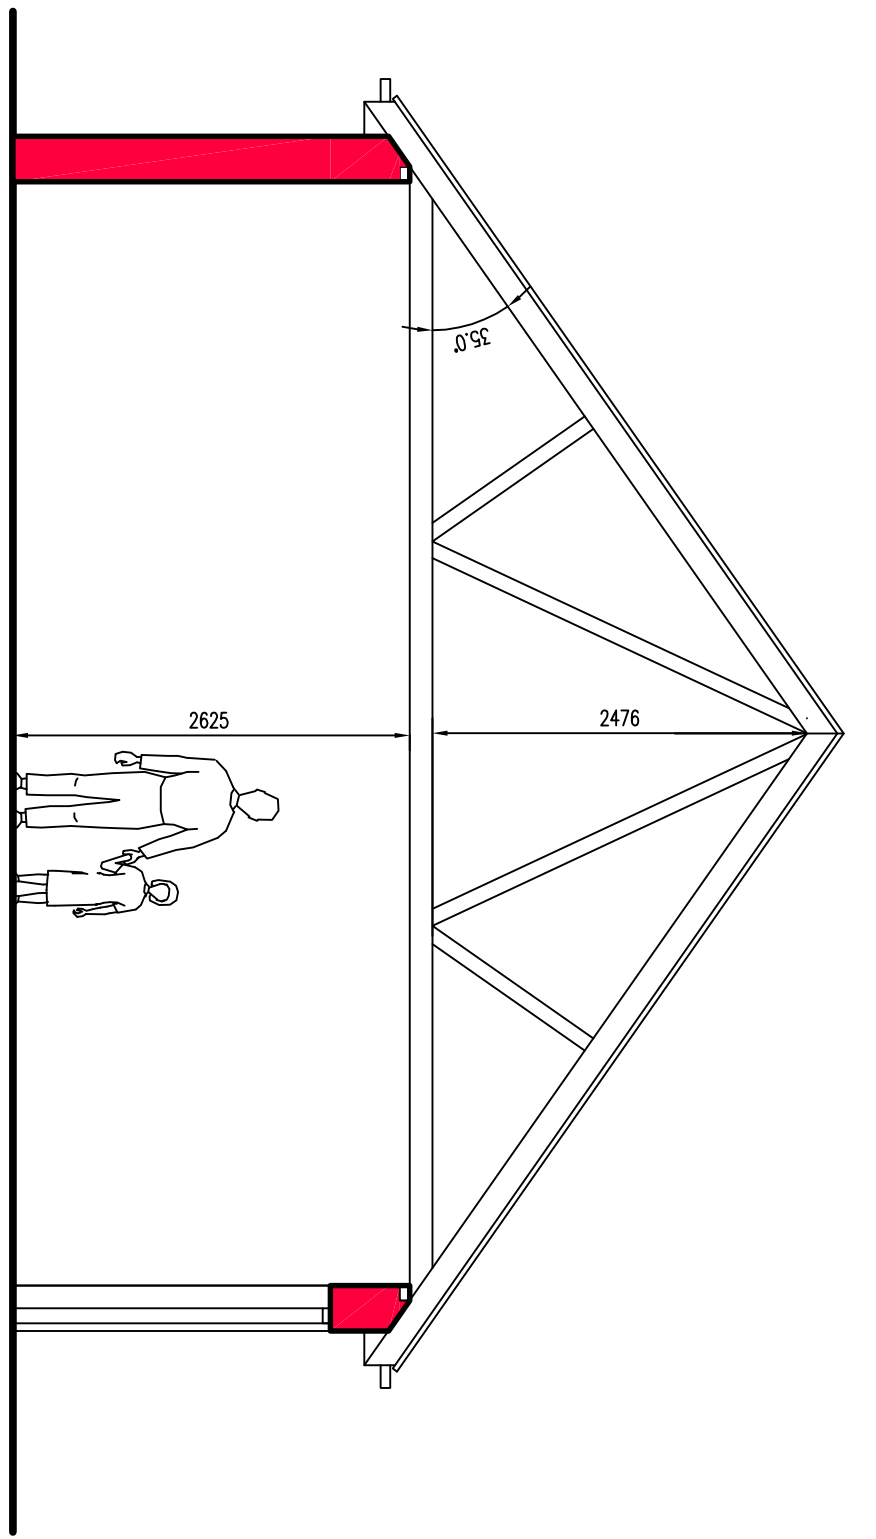


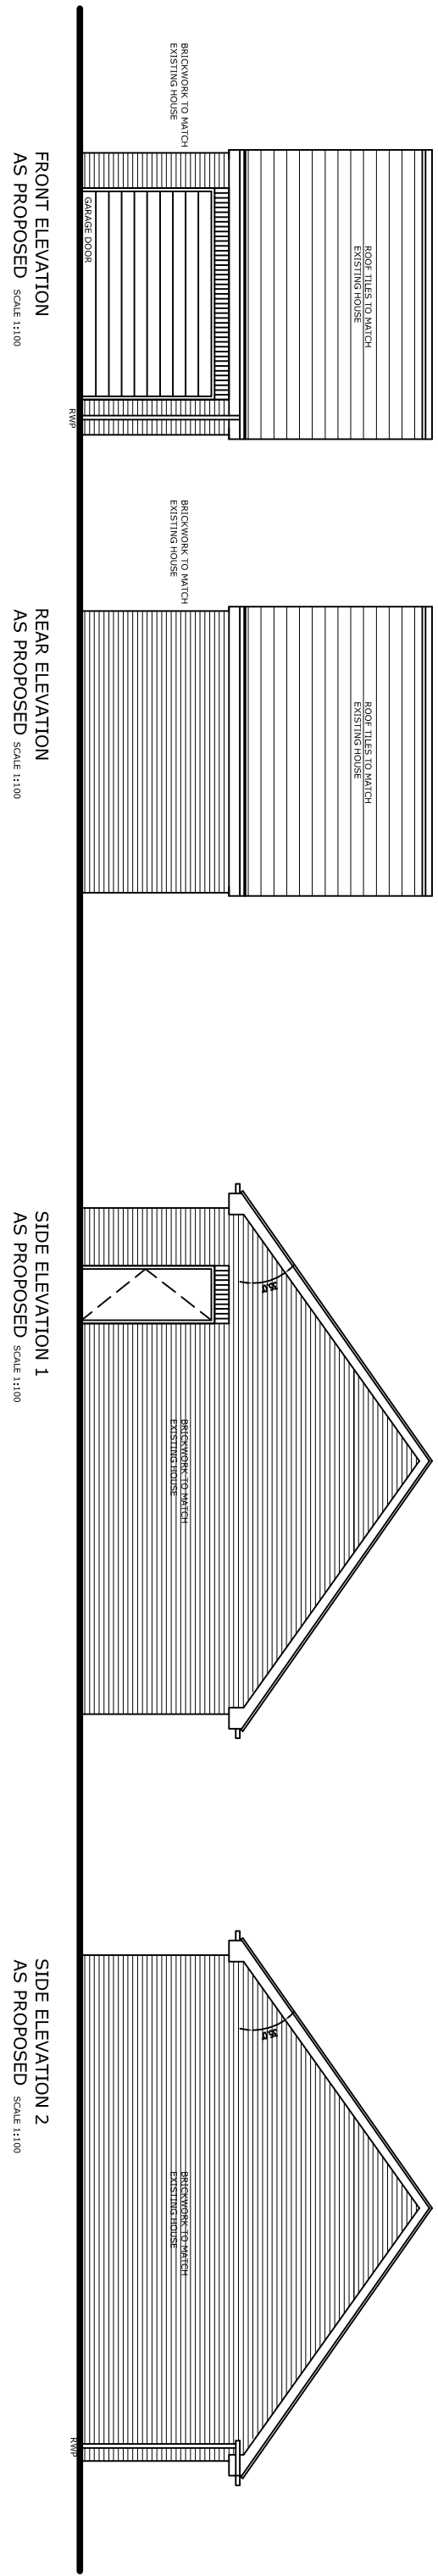


ROOF PLAN AS
PROPOSED SCALE 1:50

PLAN AS
PROPOSED SCALE 1:50

SITE PLAN AS EXISTING
SCALE 1:125

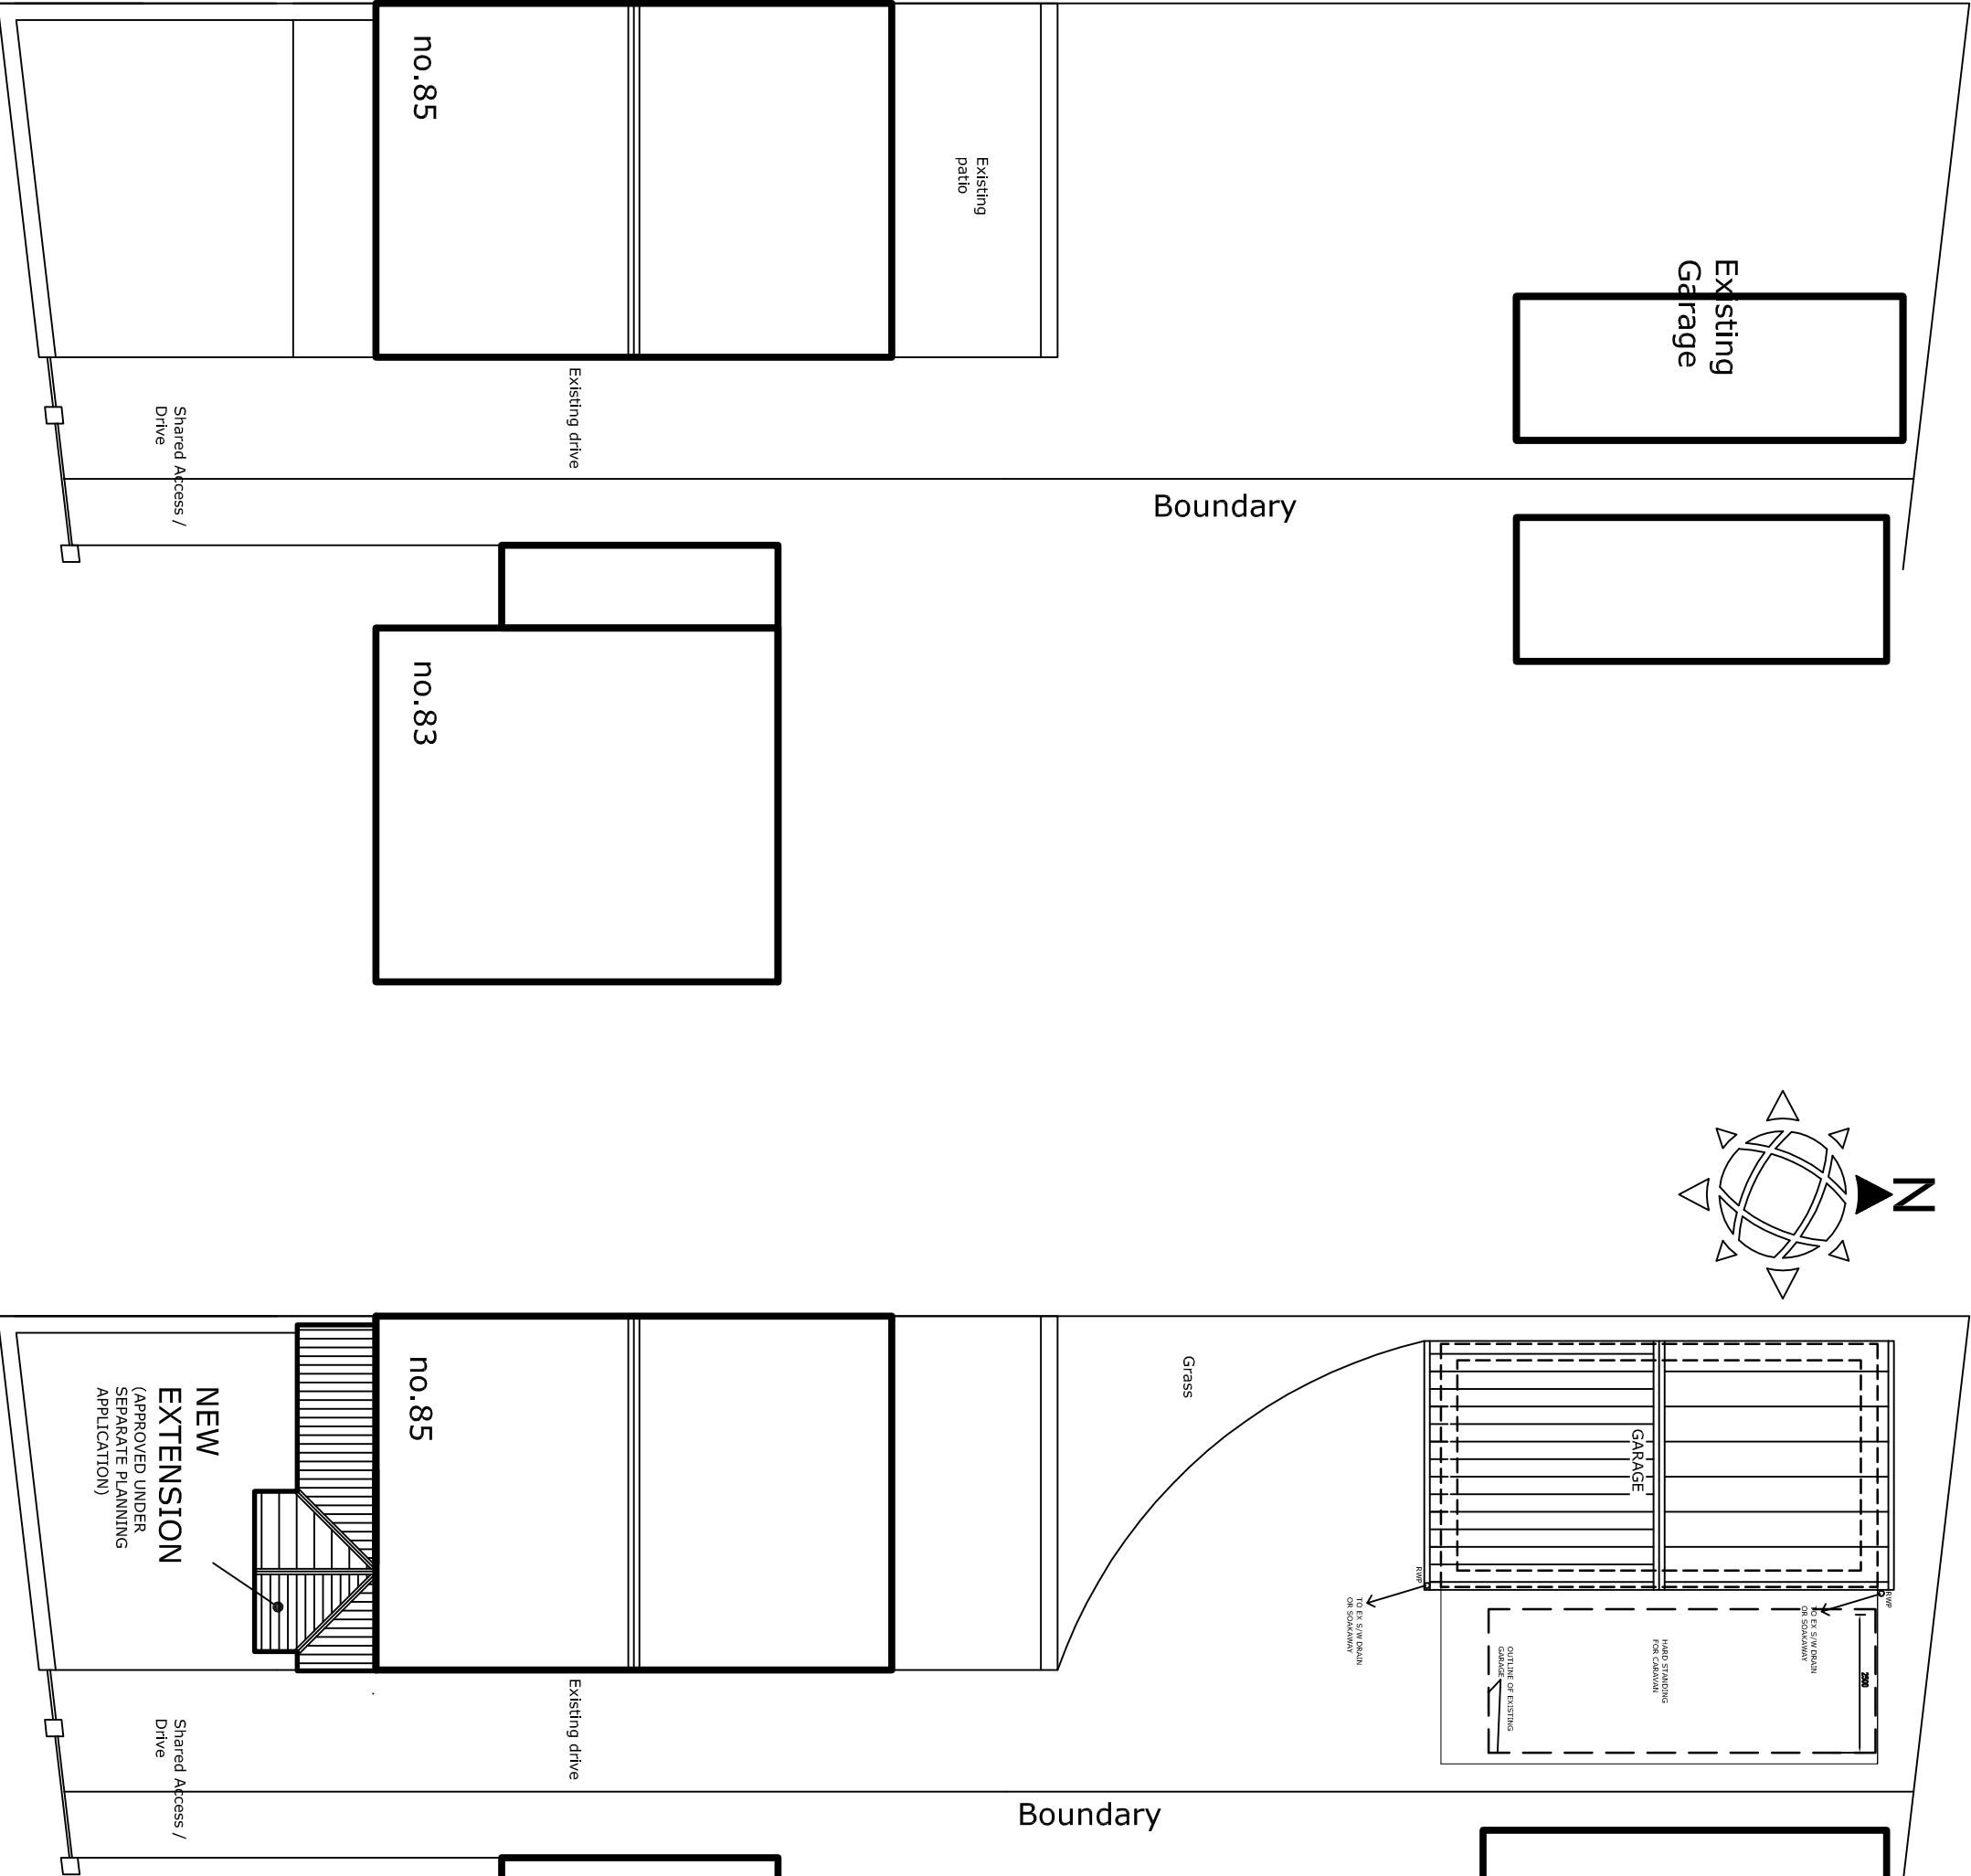

SITE PLAN AS PROPOSED
SCALE 1:125

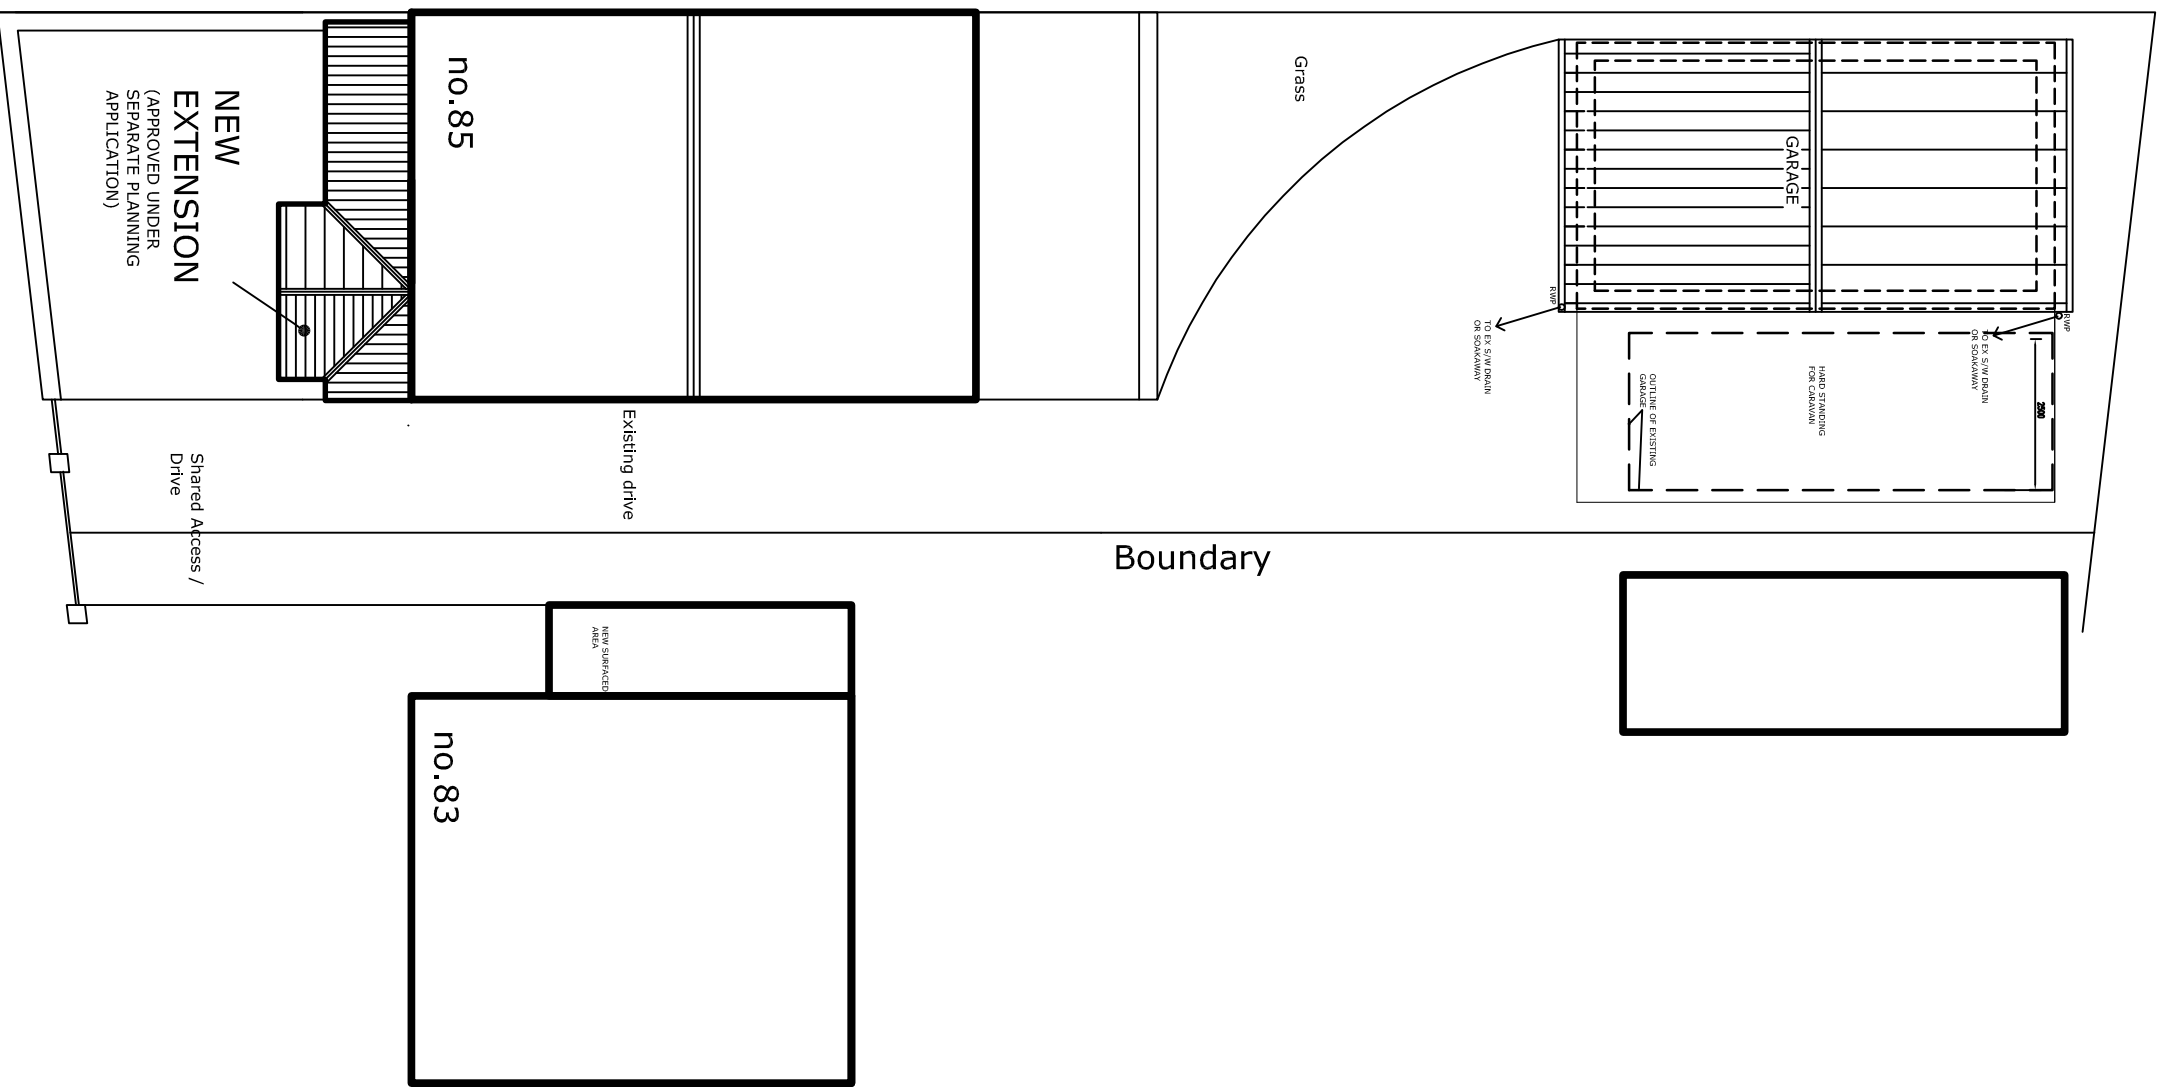

NYP ARCHITECTURAL SERVICES
The Grove, High Street, Bournemouth, Bournemouth, B35 3AG. Tel: 01202 200895 E-mail: info@nyp.co.uk / keith@nyp.co.uk


Project: **85 LINDHURST ROAD** Client: **KEITH FISHER**

Project: **BANSELEY S71 3DE**

Drawing Title: **PROPOSED GARAGE PLANS, SECTION & ELEVATIONS**

Date: **AUGUST 2016** Scale: **AS INDICATED**

Ref: **03/05** Dwg. No. **03** Rev. **C**

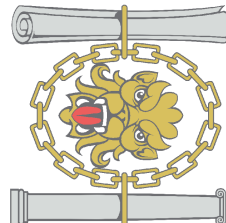

Chartered Institute of
Registered Practices

Notes:
1. THE DRAWING AND THE CONTRACTS AND PARTS THEREIN
2. THE DRAWING AND THE CONTRACTS AND PARTS THEREIN
3. THE DRAWING AND THE CONTRACTS AND PARTS THEREIN
4. THE DRAWING AND THE CONTRACTS AND PARTS THEREIN

Revisions:
Date: 30-08-2016
Suffix: A
Description: REVISION TO CLIENT REQ
11-10-2016
Suffix: C
Description: REVISION TO 3D DESIGN, ROOF PITCH TO MATCH SECTION