


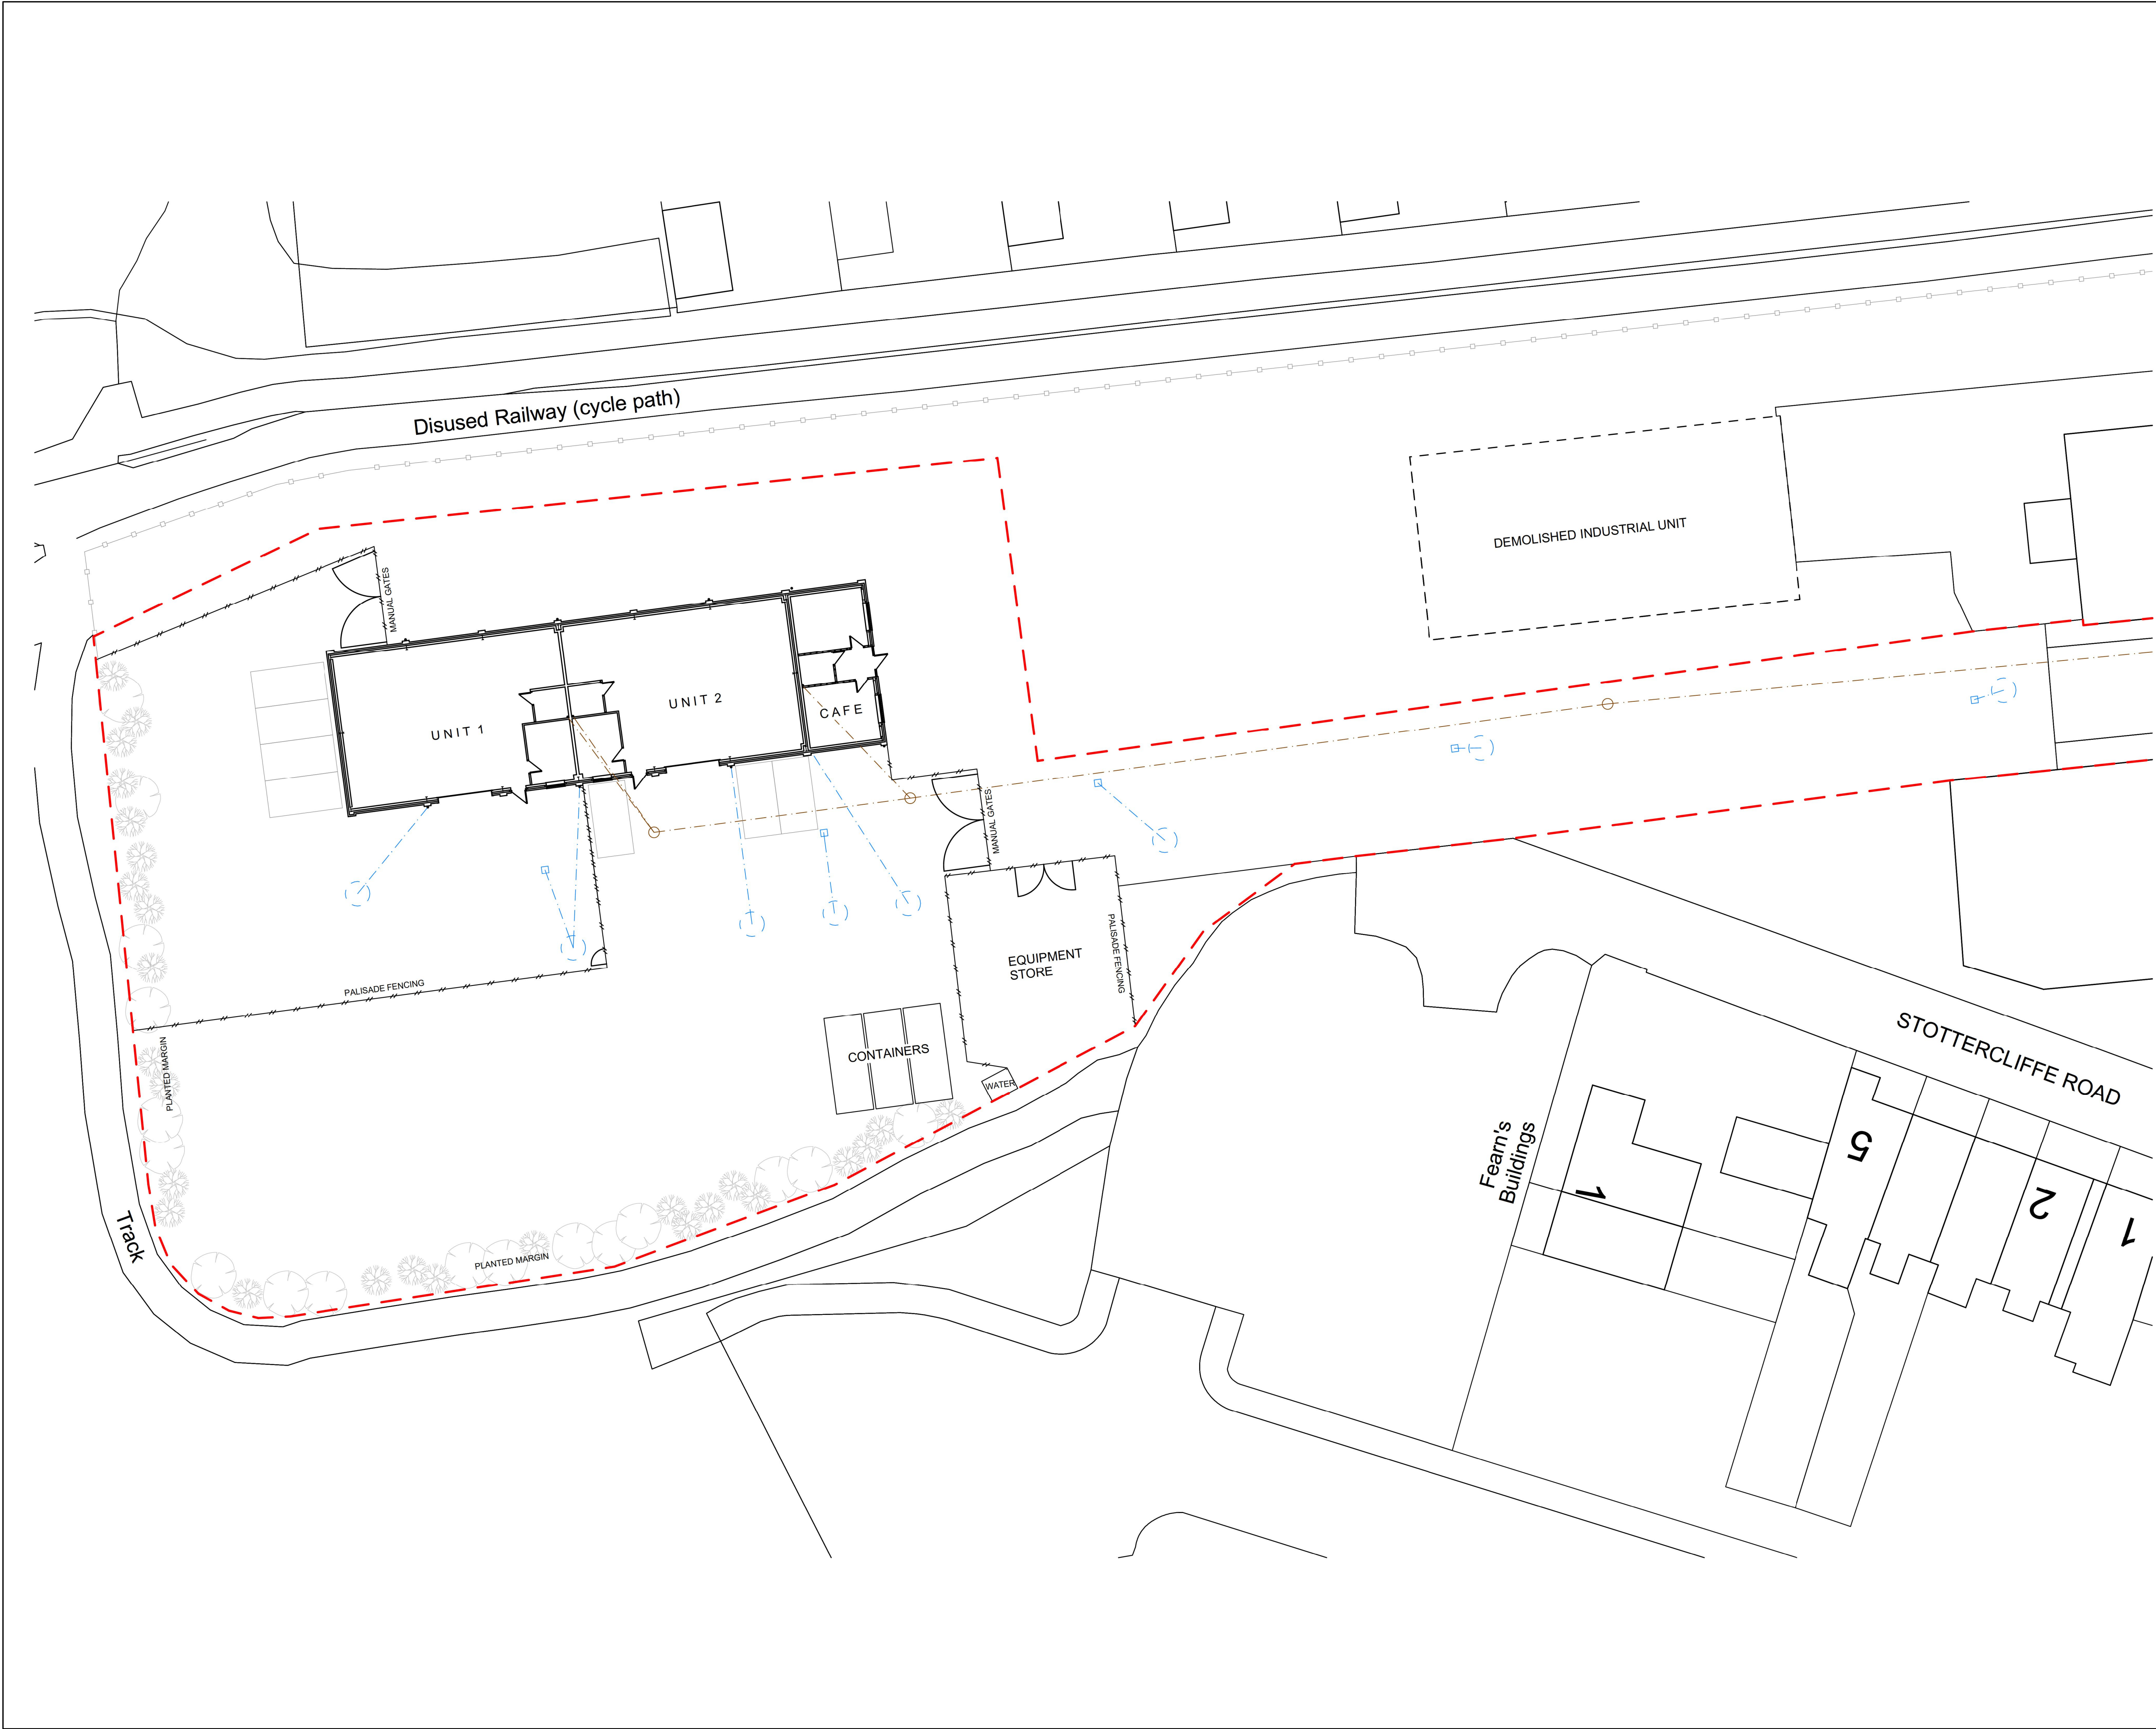

NOTES

The ownership boundary is not entirely defined by physical features on site.



CONSTRUCTION &
ENGINEERING LIMITED

Unit 1 & 2 Derwent Way,
Wath Upon Dearne, Rotherham S63 6EX
Tel: 01709 877 888
Web: www.lceng.co.uk Email: info@lceng.co.uk

CLIENT	Its For Hire
PROJECT	New Store & Workshop
ADDRESS	St Marys Street, Penistone, South Yorkshire S36 6DT
SCALE	1:200 0 2 4 6 8 10m 1:200
DRAWING	SITE PLAN as existing
DWG NO.	888/02
Drawn By: RA Paper Size: A1 Date: 27/03/2012	