




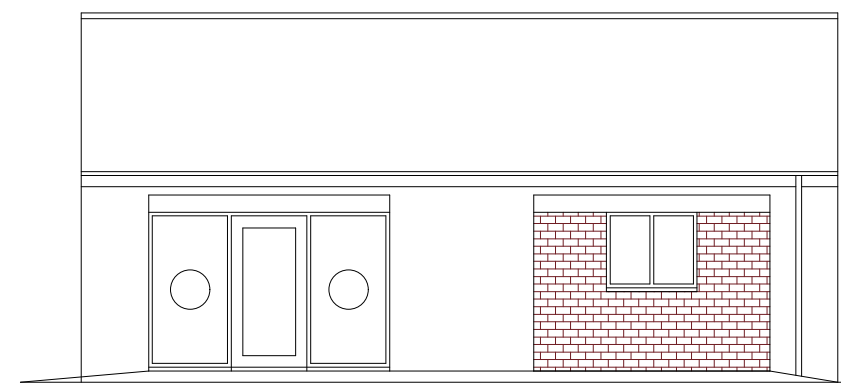


FRONT ELEVATION
AS PROPOSED

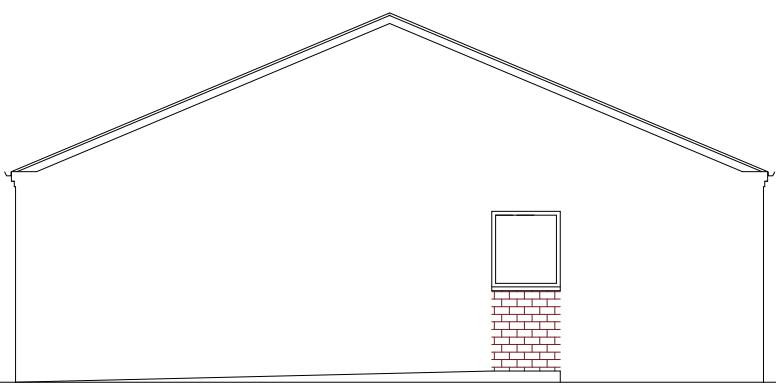


SIDE ELEVATION
AS PROPOSED

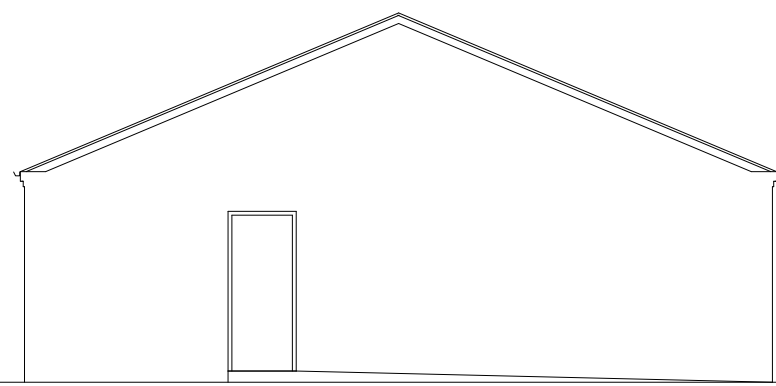

SIDE ELEVATION
AS PROPOSED

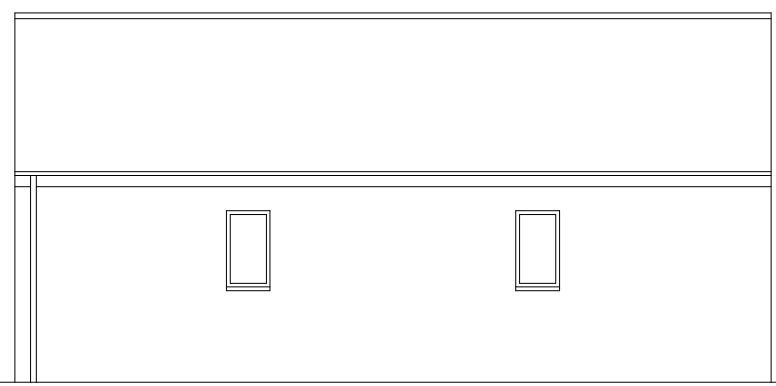

REAR ELEVATION
AS PROPOSED

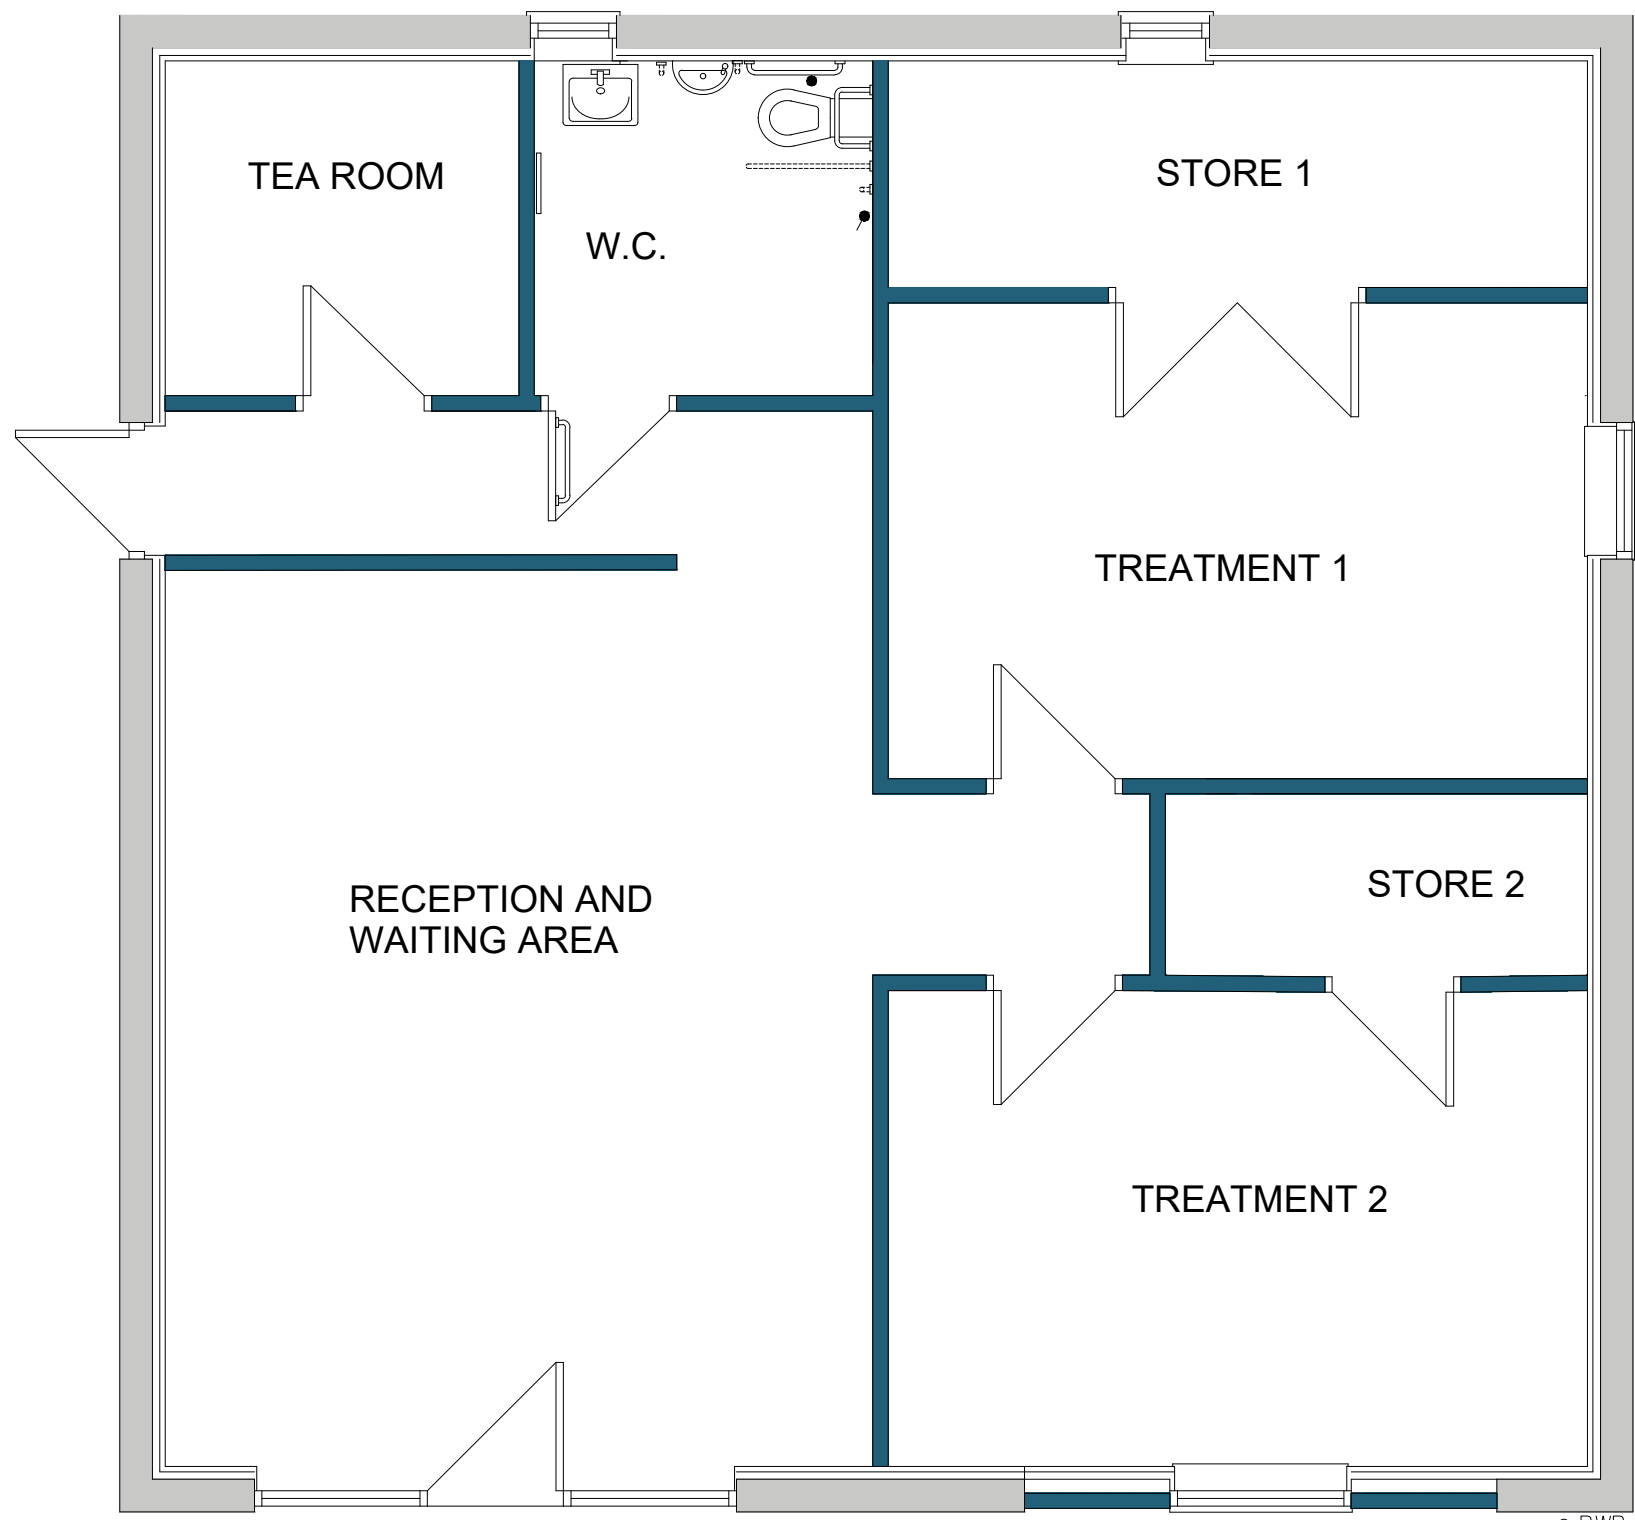


PLAN AS PROPOSED


EXISTING DOOR TO BE REMOVED, NEW WINDOW
BUILT IN AND OPENING BUILT UP IN
BRICKWORK TO MATCH EXISTING.

ROLLER SHUTTER DOOR TO BE REMOVED, NEW SHOP FRONT AND
ENTRANCE TO BE BUILT IN.


ROLLER SHUTTER DOOR TO BE REMOVED, OPENING BUILT UP IN
BRICKWORK TO MATCH EXISTING WITH NEW WINDOW

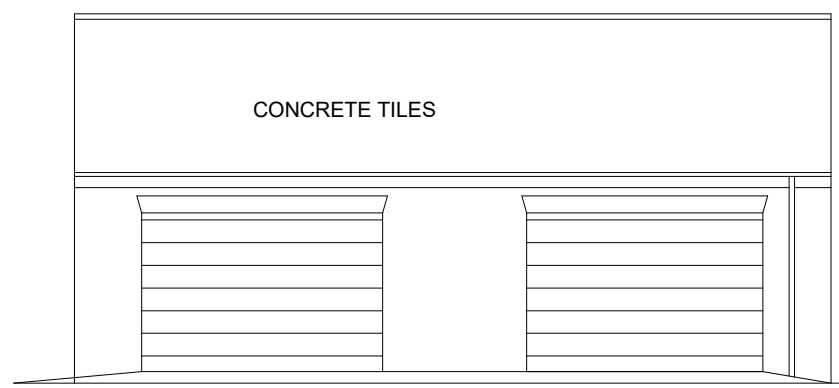


FRONT ELEVATION
AS EXISTING

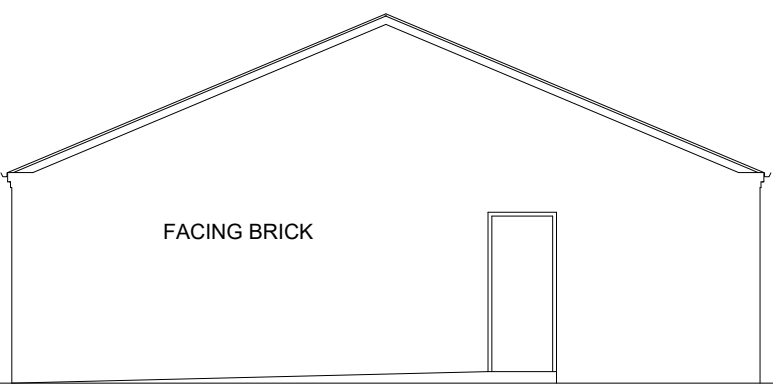


SIDE ELEVATION
AS EXISTING

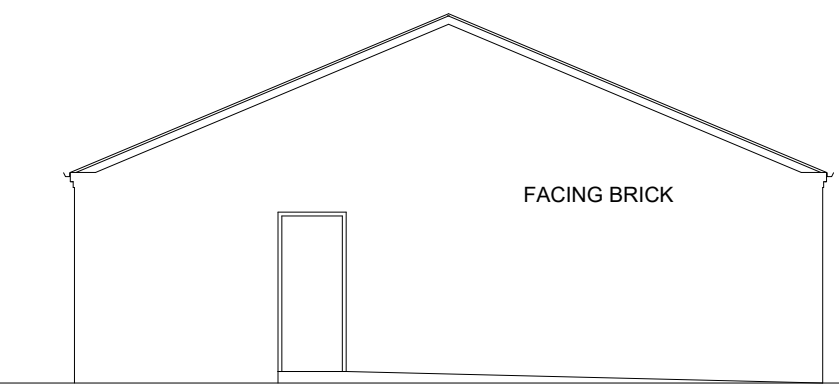


SIDE ELEVATION
AS EXISTING

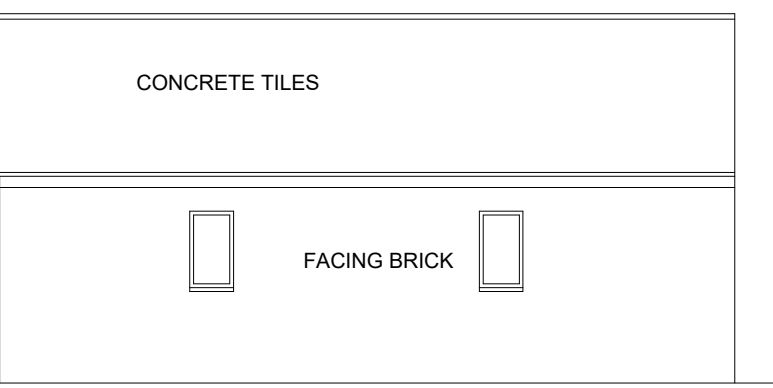


REAR ELEVATION
AS EXISTING

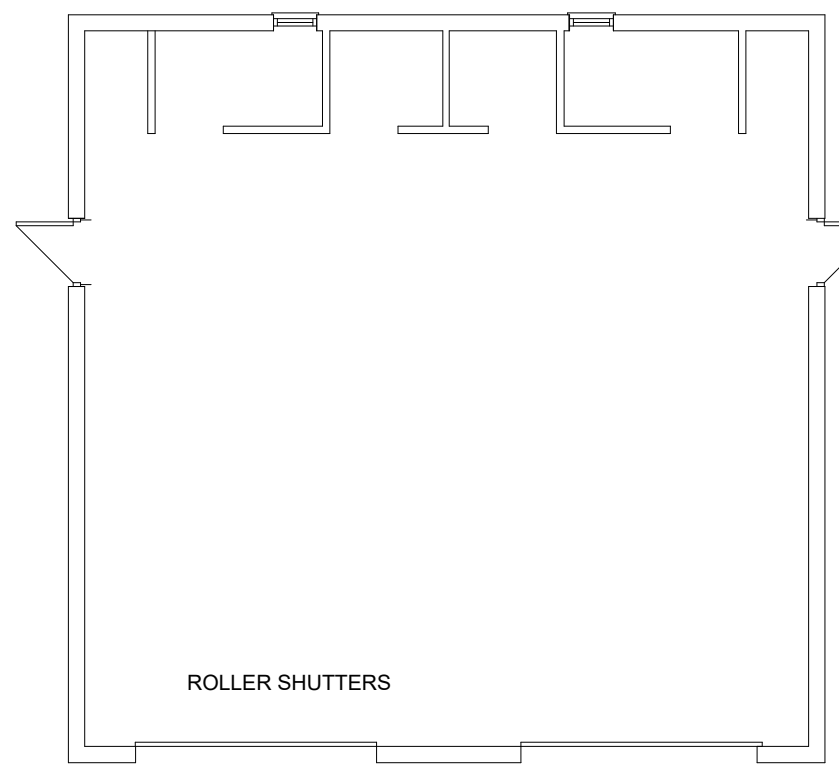

PLAN AS EXISTING

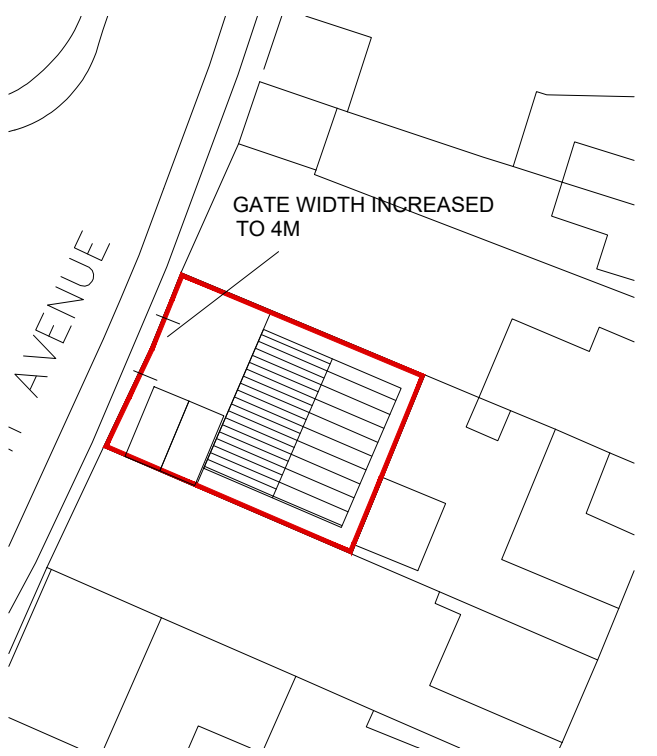

SITE PLAN
SCALE 1:200

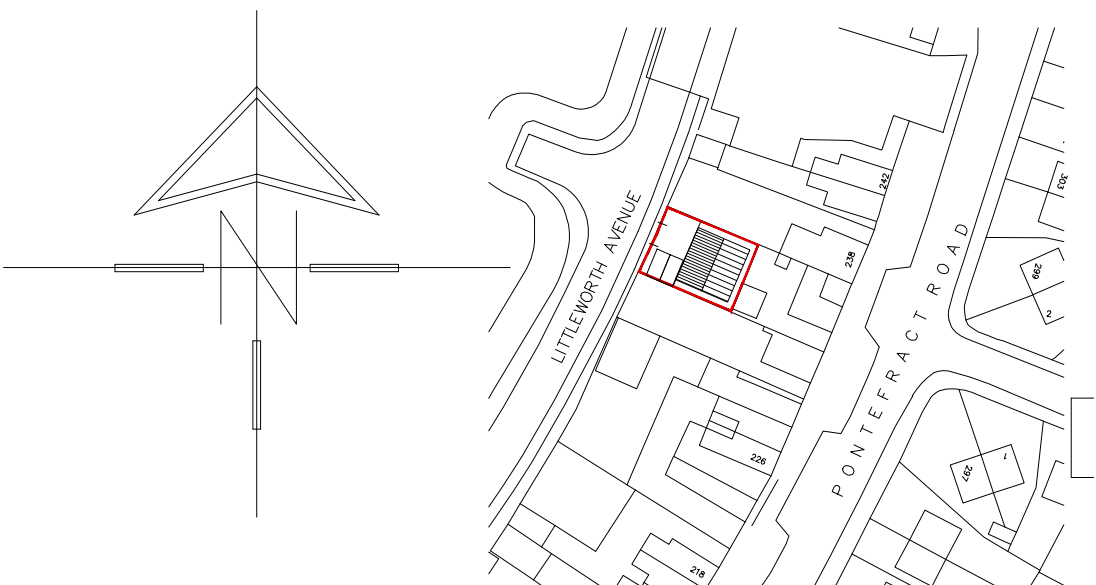

LOCATION PLAN
SCALE 1:1250

 WhiteAgus PARTNERSHIP			OFFICE ONE, 34 VICTORIA ROAD, BARNSELEY, S70 2BU			Phone: 01226 208482			
ARCHITECTURAL SERVICES						Email: info@whiteaguspartnership.co.uk Web: www.whiteaguspartnership.co.uk			
Project. ALTERATIONS AND CHANGE OF USE UNIT 4 LITTLEWORTH AVENUE LUNDWOOD, BARNSELEY, S71 5HL						Client. MR S. CRAWSHAW			
Drawing Title. PLANS AND ELEVATIONS						Date. FEB 2021		Scale. 1:50 & 1:100 @ A1	
						Ref. 20-234		Dwg. No. 01	
Date	Suffix	Description		Date	Suffix	Description			
07-02-21	A	LAYOUT REVISED							