




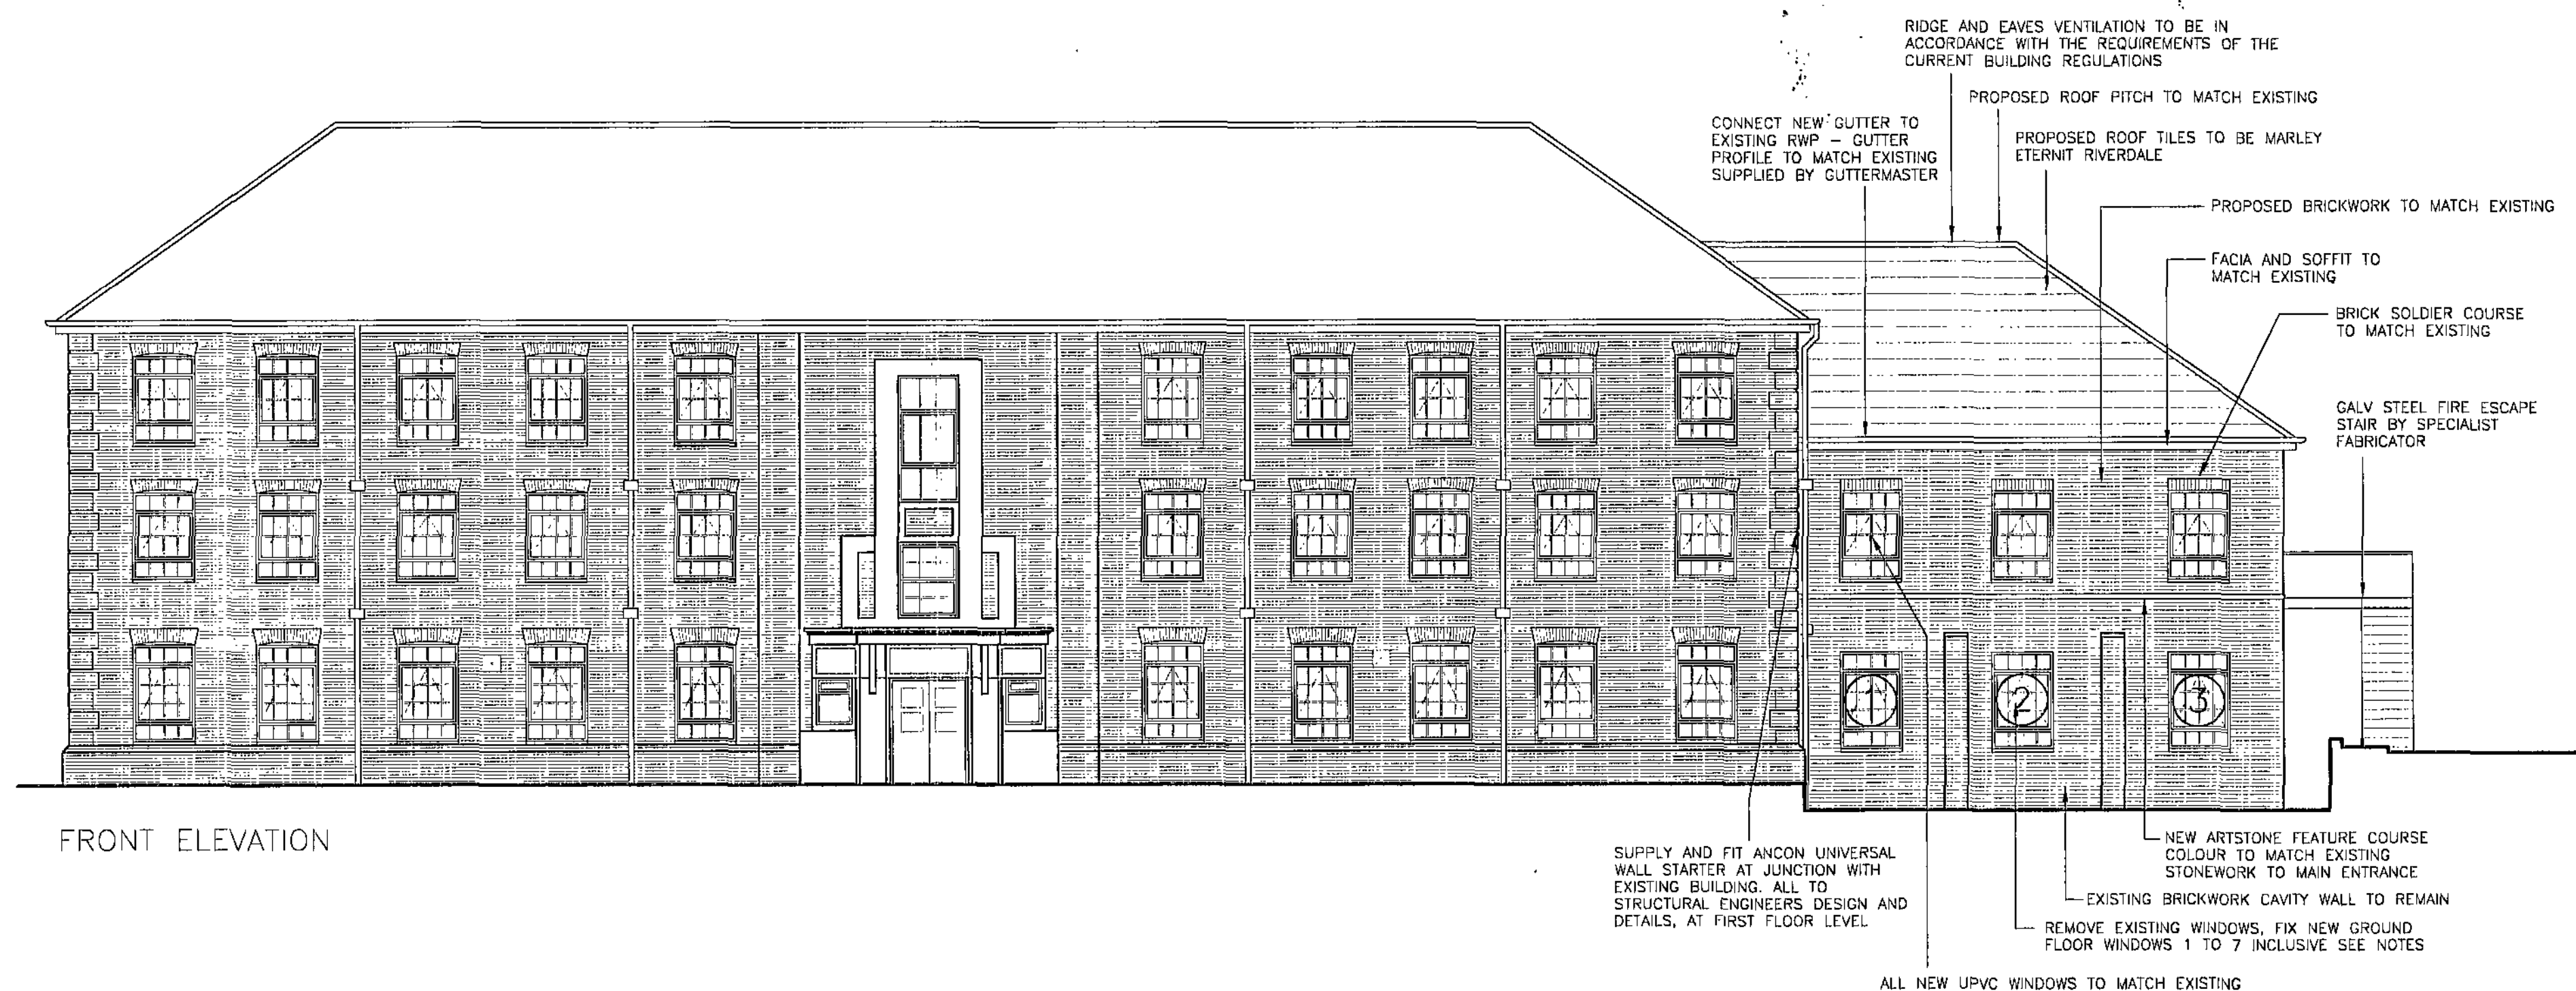

FRONT ELEVATION

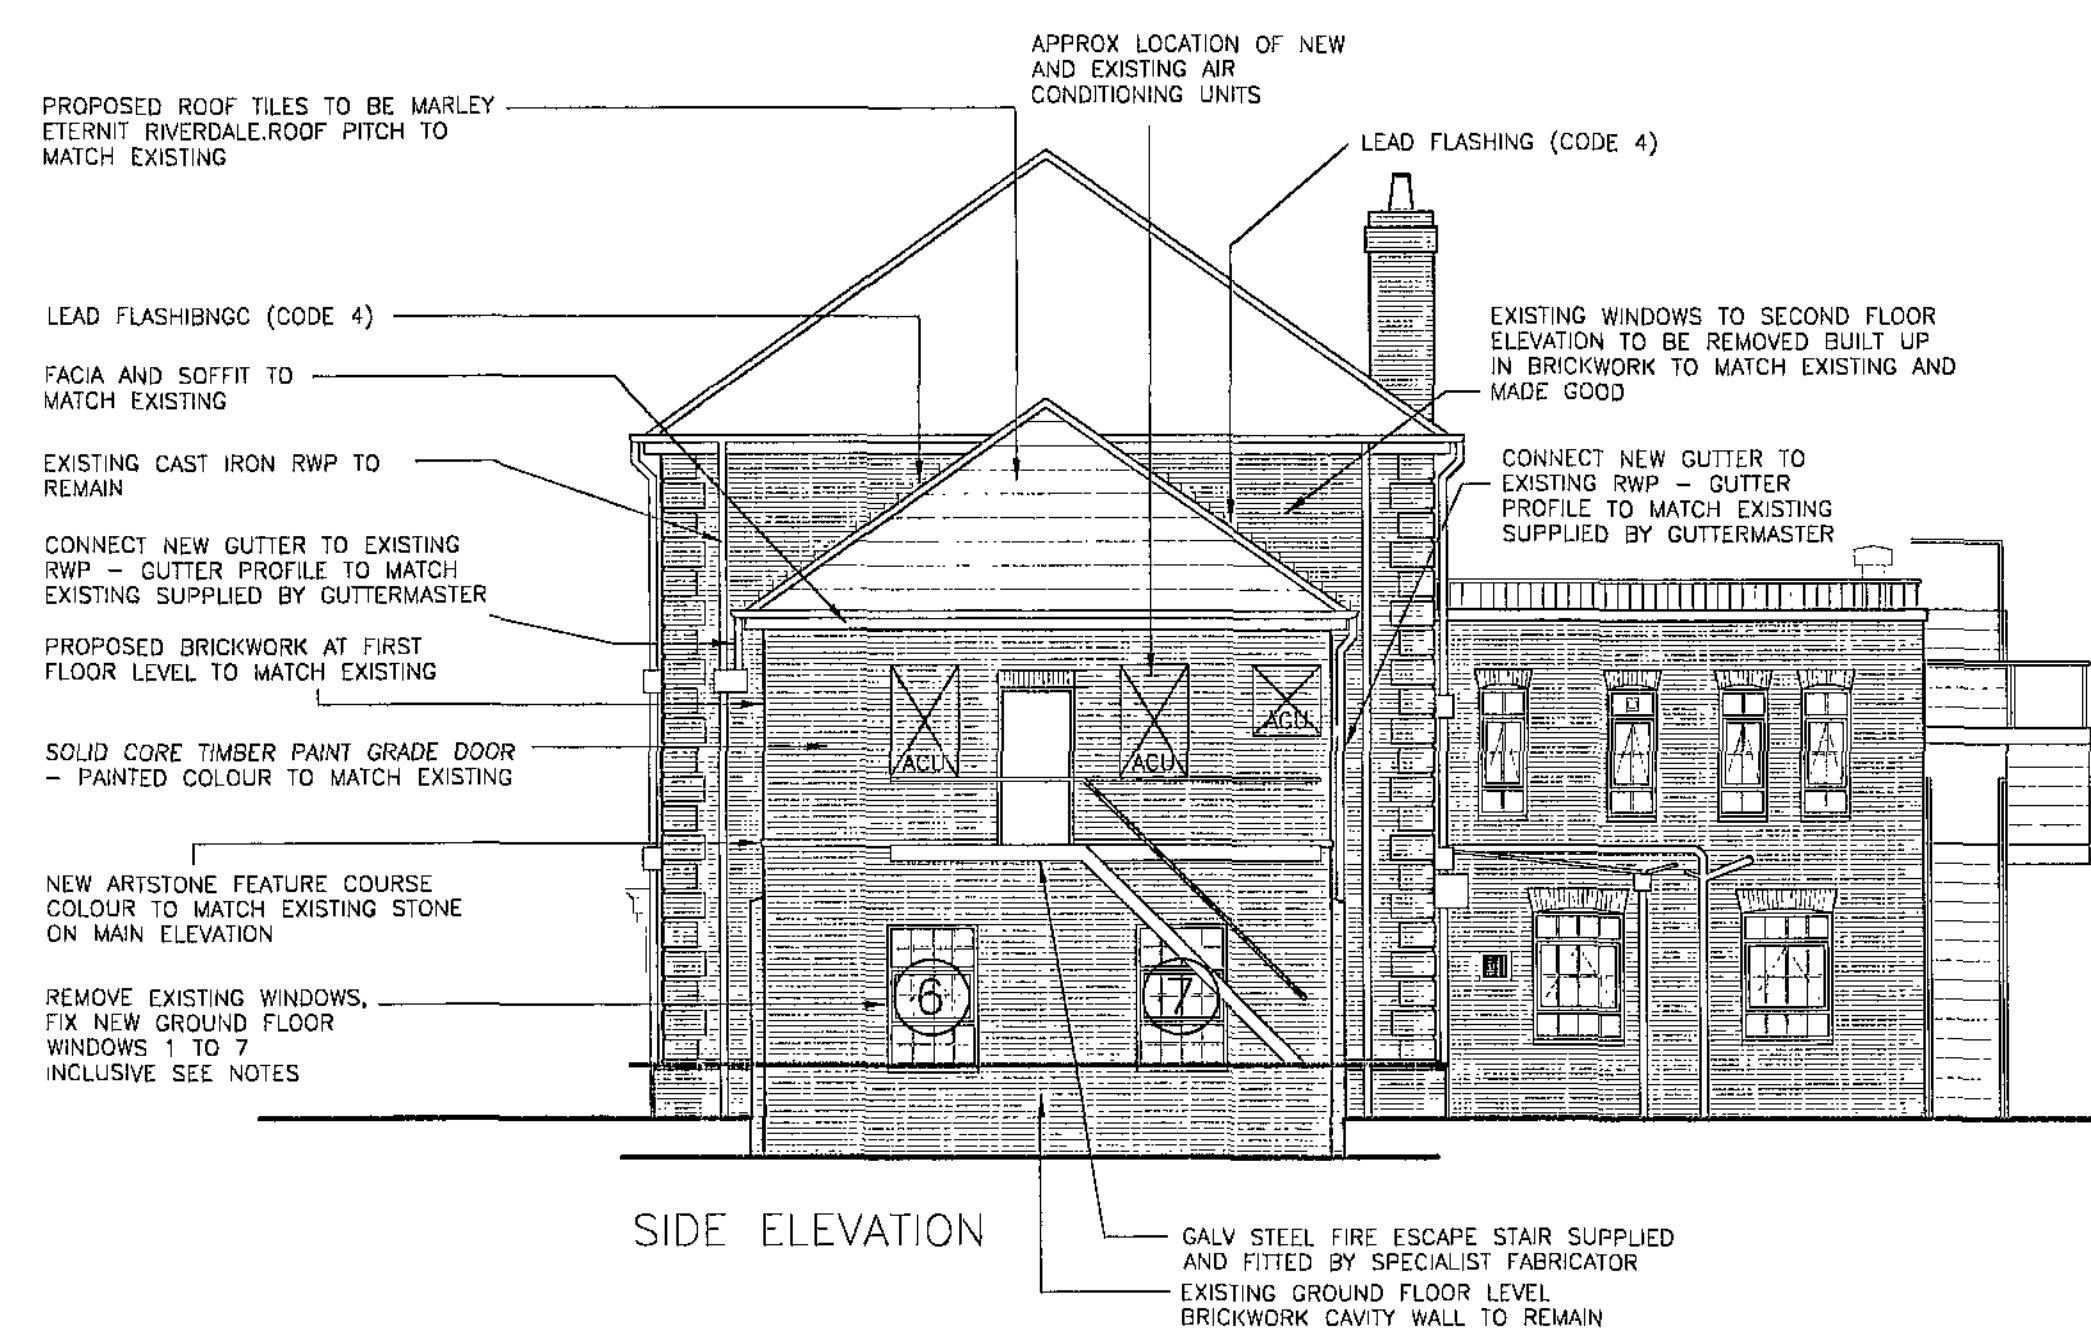

SIDE ELEVATION

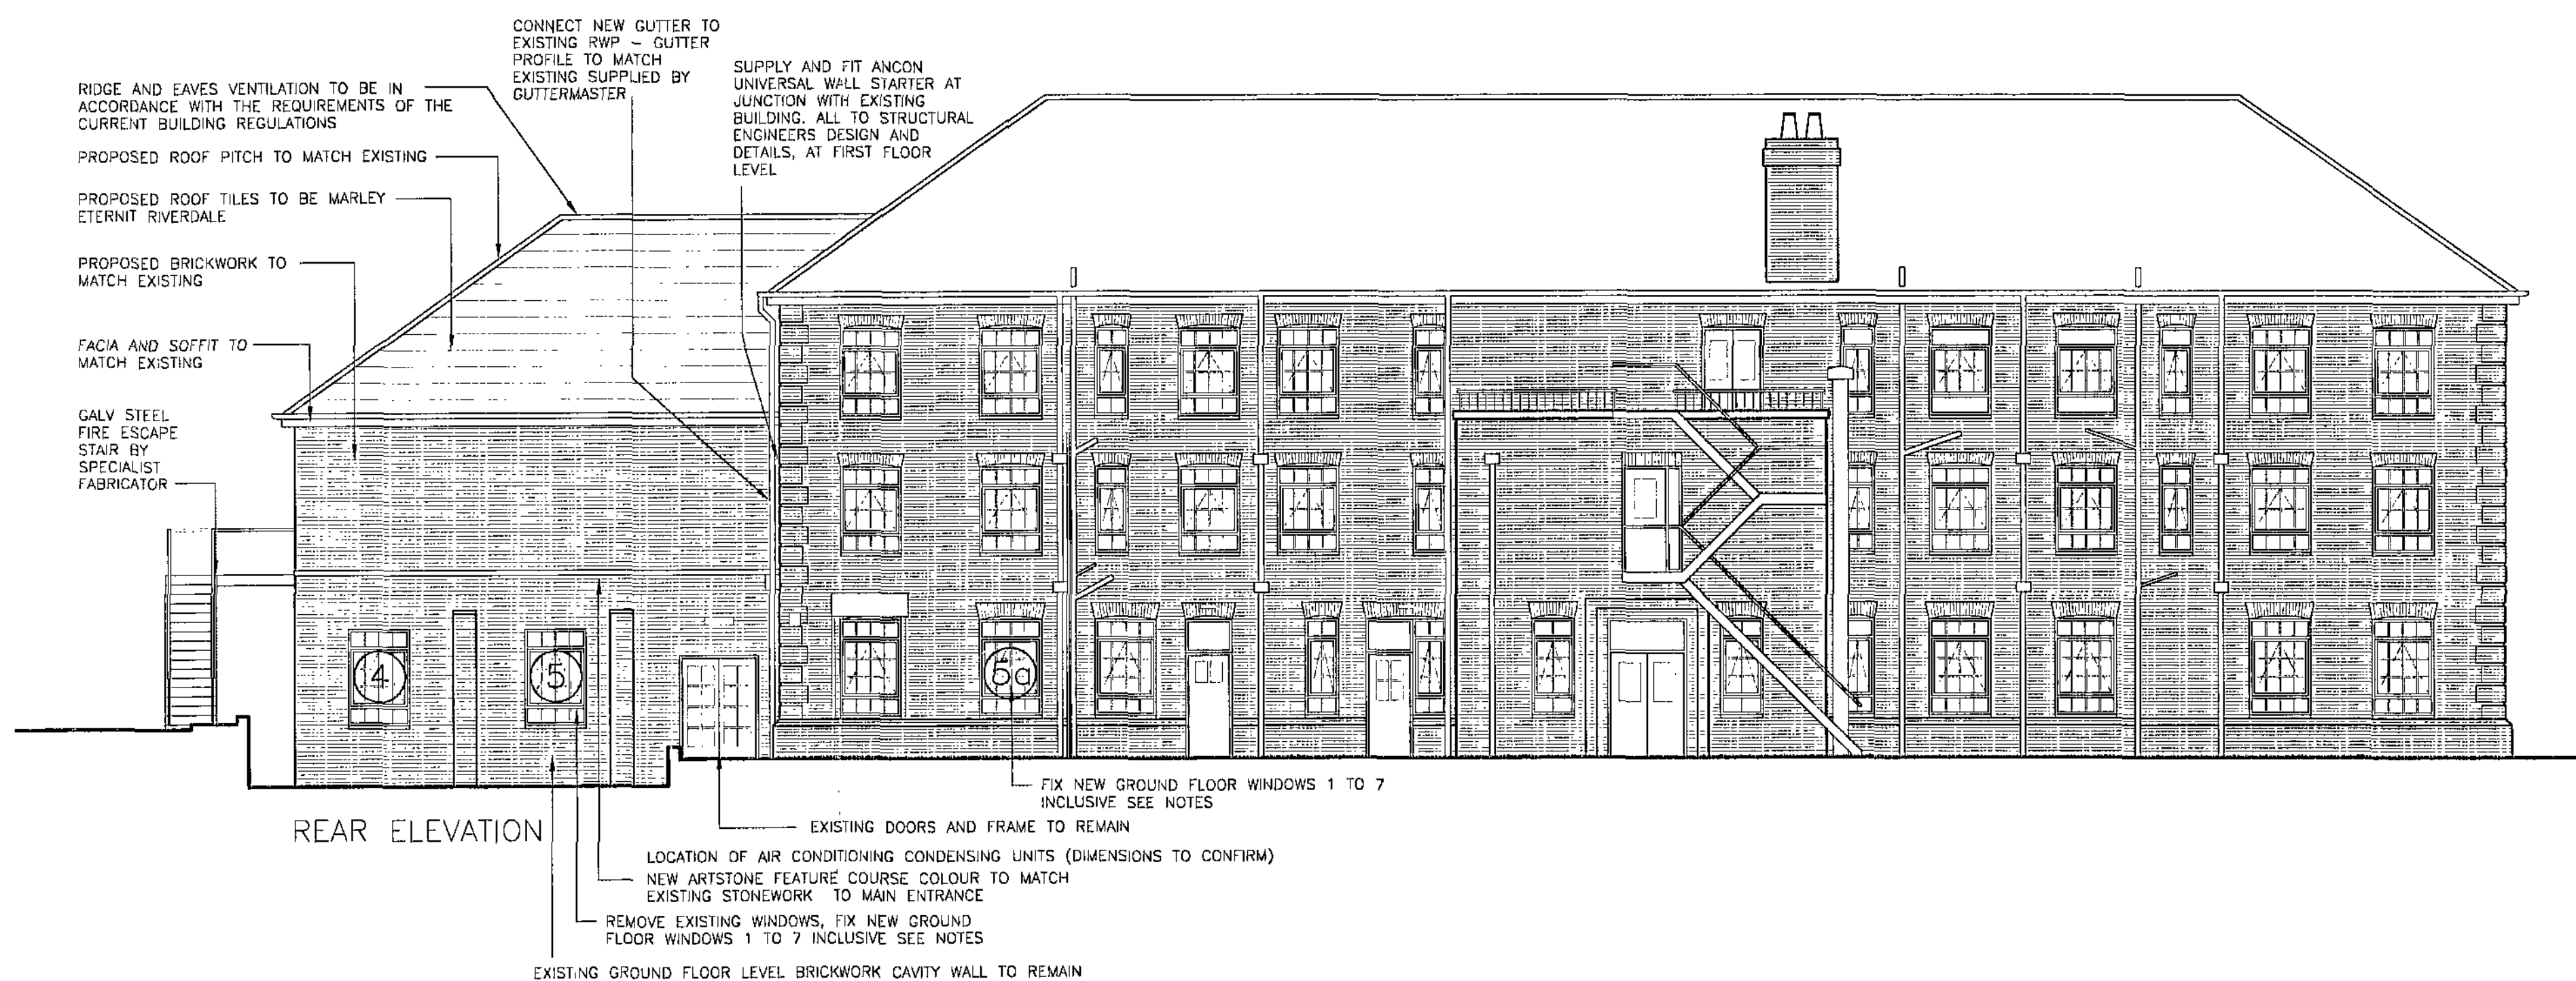

REAR ELEVATION



SIDE ELEVATION

NOTE:

GROUND FLOOR WINDOWS


REMOVE EXISTING GROUND FLOOR WINDOWS 1 TO 5 INCLUSIVE AND REPLACE WITH NEW UPVC WINDOWS GENERALLY TO MATCH EXISTING BUT WITH COMBINED OPENING LIGHTS TO PROVIDE AT LEAST 1/10TH OF THE FLOOR AREA OF THE ROOM FOR PURGE VENTILATION PURPOSES. WINDOWS TO HAVE TRICKLE VENTILATORS TO GIVE BACKGROUND VENTILATION IN ACCORDANCE WITH REQUIREMENTS OF BUILDING REGULATIONS PART 'F'

WINDOW 5a FORM OPENING IN EXISTING MASONRY WALL, FIX NEW LINTEL OVER TO STRUCTURAL ENGINEERS DESIGN AND DETAIL, SUPPLY AND FIX NEW UPVC WINDOWS GENERALLY TO MATCH EXISTING BUT WITH COMBINED OPENING LIGHTS TO PROVIDE AT LEAST 1/10TH OF THE FLOOR AREA OF THE ROOM FOR PURGE VENTILATION PURPOSES. WINDOWS TO HAVE TRICKLE VENTILATORS TO GIVE BACKGROUND VENTILATION IN ACCORDANCE WITH REQUIREMENTS OF BUILDING REGULATIONS PART 'F'

REMOVE EXISTING WINDOWS 6 AND 7 AND REPLACE WITH NEW CERTIFIED STEEL WINDOWS COMPLETE WITH FIRE RATED GLASS TO GIVE MIN 30mins FIRE RESISTANCE (INTEGRITY) WINDOWS TO BE SEALED SHUT.

ALL FIRST FLOOR WINDOWS

NEW UPVC WINDOWS GENERALLY TO MATCH EXISTING BUT WITH COMBINED OPENING LIGHTS TO GIVE AT LEAST 1/10TH OF THE FLOOR AREA OF THE ROOM FOR PURGE VENTILATION PURPOSES. WINDOWS TO HAVE TRICKLE VENTILATORS TO GIVE BACKGROUND VENTILATION IN ACCORDANCE WITH REQUIREMENTS OF BUILDING REGULATIONS PART 'F'

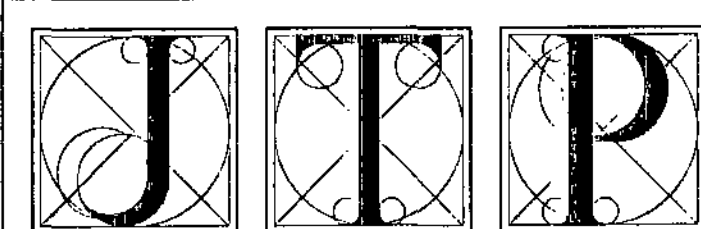

PROJECT
FIRST STOREY EXTENSION
TO OAKS BUILDING FOR
BARNSELY NHS PCT
KENDRAY HOSPITAL
BARNSELY

REVISIONS			E WINDOW 5a ADDED TO REAR ELEVATION		24.02.09
A	GENERAL UPDATE	21.01.09			
B	NOTES UPDATED	26.01.09			
C	FLASHINGS ADDED, FIRE ESCAPE AMENDED TO COMMENTS, GENERAL UPDATE	02.02.09			
D	NOTES AMENDED	04.02.09			

NOTE : DO NOT SCALE FROM THIS DRAWING.
ALL DIMENSIONS IN MILLIMETRES UNLESS STATED OTHERWISE.
IF IN DOUBT PLEASE ASK.

CLIENT
BARNSELY NHS
PRIMECARE TRUST

CHECKED BY
DRAWN BY
SCALE
MW
1:100 @A1

TITLE
KENDRAY - OAKS BUILDING
PROPOSED ELEVATIONS

DATE
JOB CODE
NUMBER
DEC 08
15/B22
107E

JAMES TOTTY PARTNERSHIP
CHARTERED ARCHITECTS

38 Wilkinson Street, Sheffield. S10 2GB
Telephone: (0114) 2700208 Fax: (0114) 2756691
EMAIL : mail@jamestotty-partnership.co.uk