



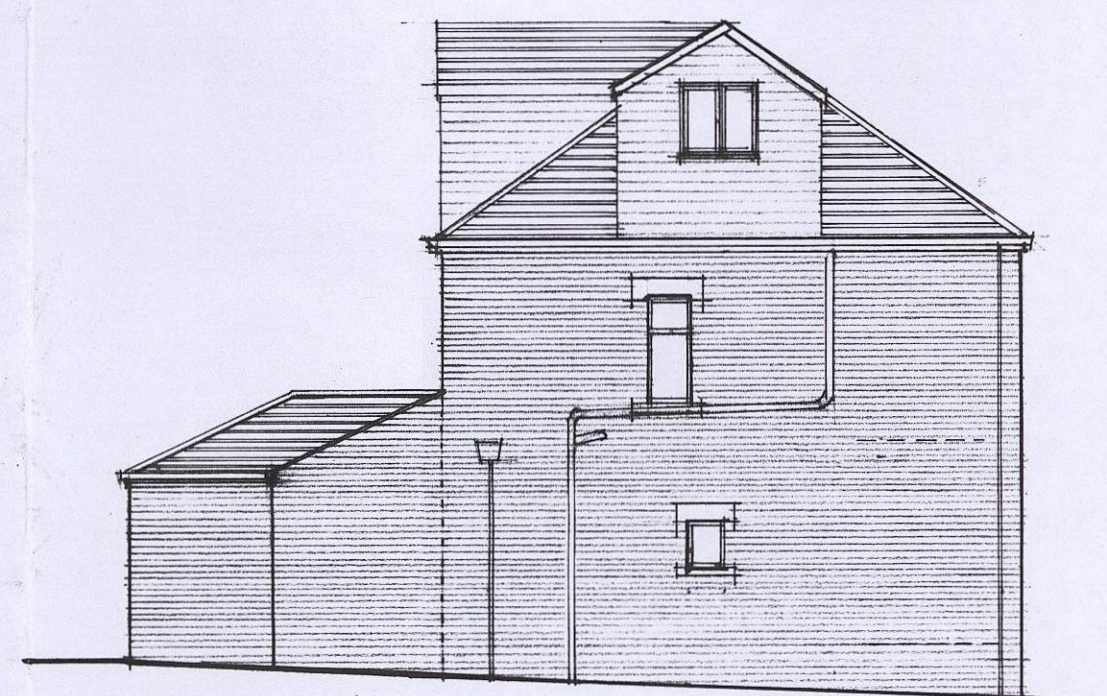


REAR ELEVATION

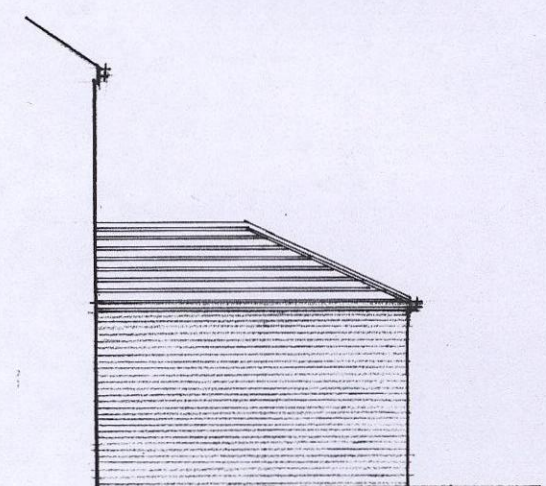


SIDE ELEVATION




SIDE ELEVATION

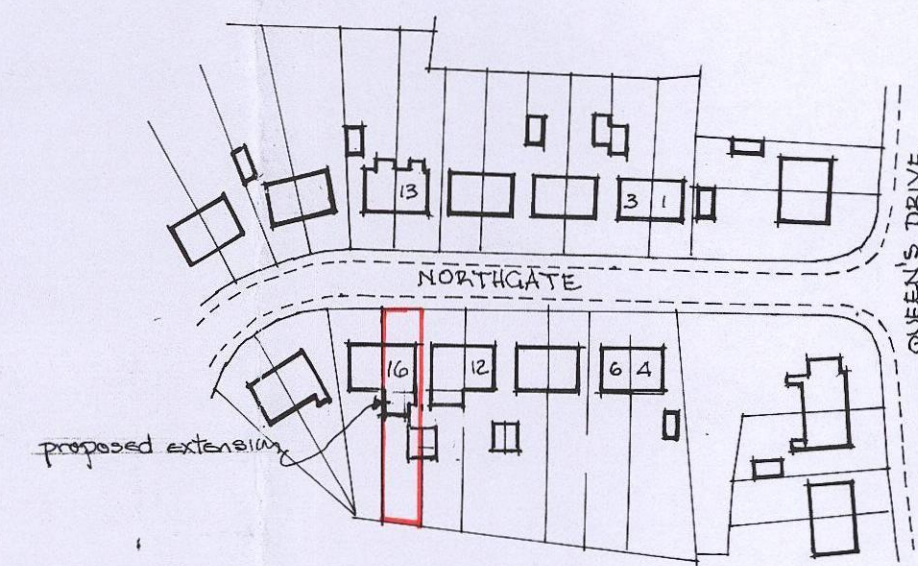


LOCATION PLAN
Scale 1:1250

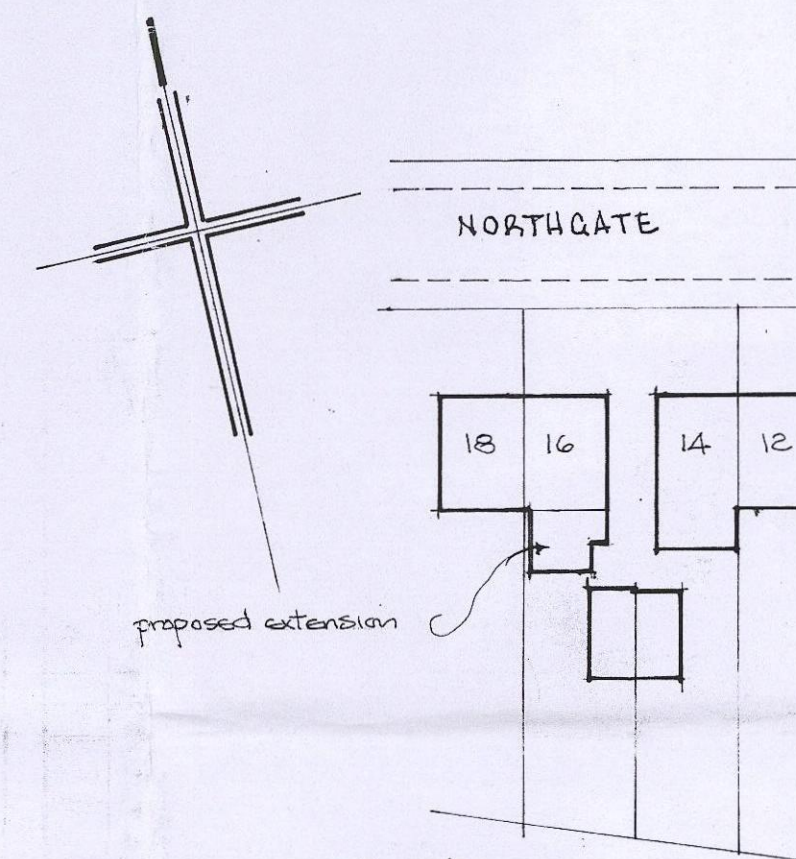

BLOCK PLAN
Scale 1:500

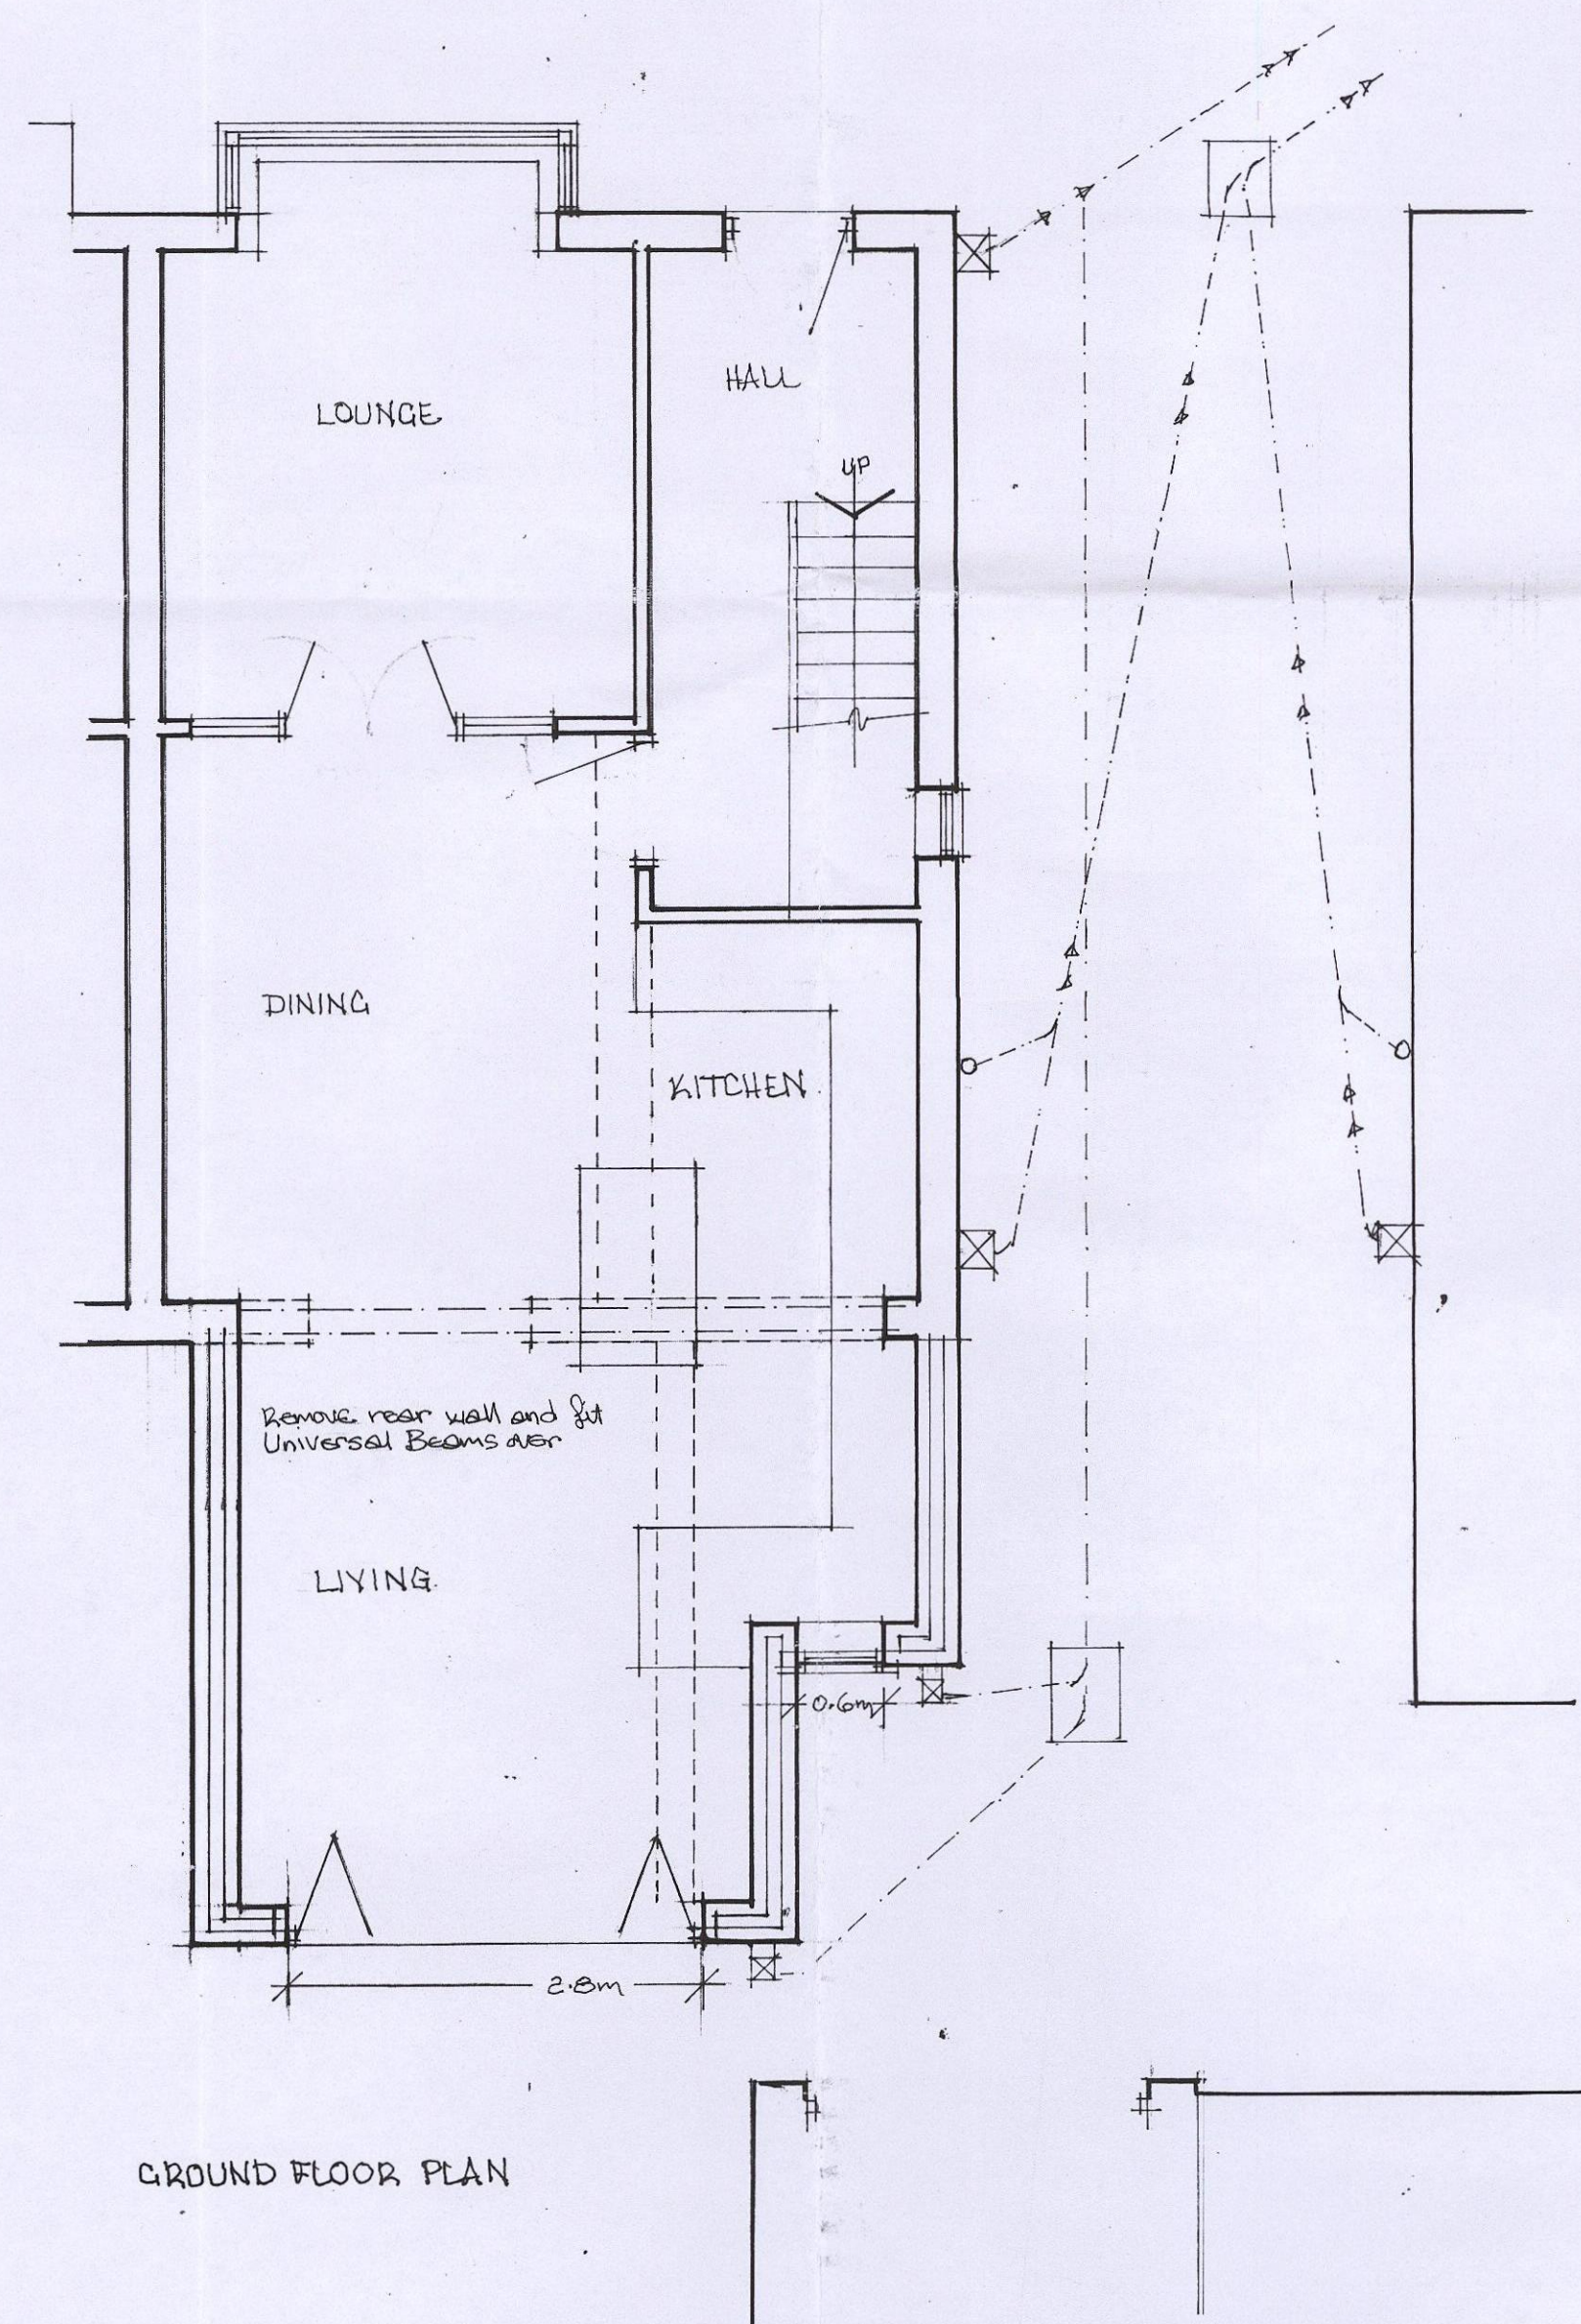

GROUND FLOOR PLAN

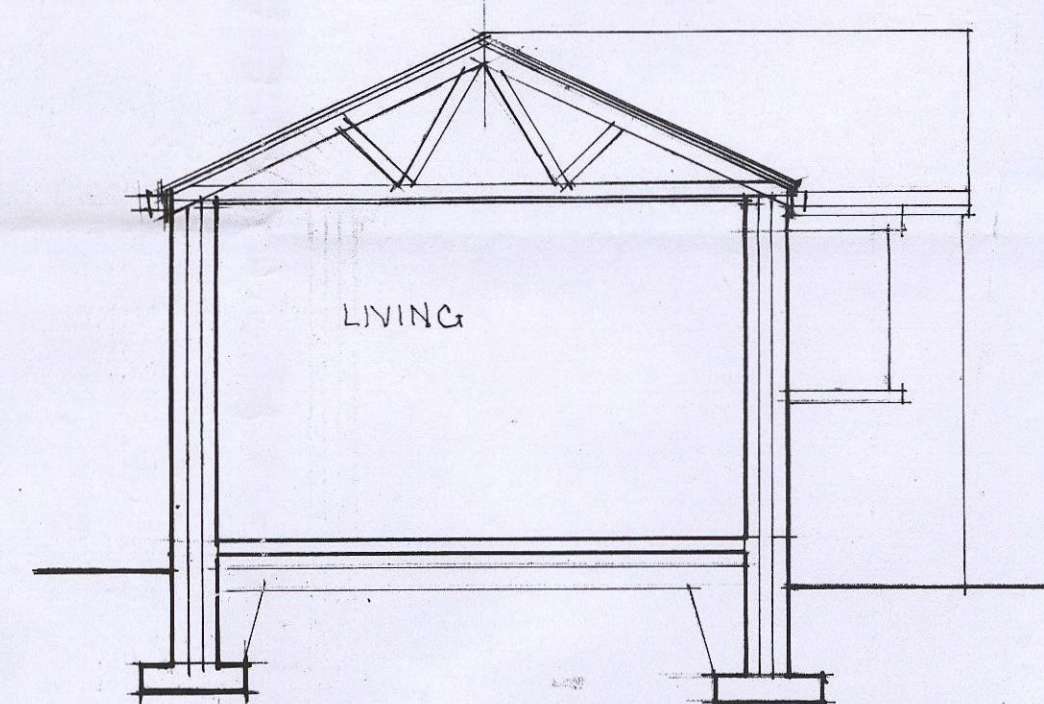

SECTION

MR. & MRS. T. MASON,
16 NORTHGATE, BARNSELY S75 2QH
PROPOSED REPLACEMENT EXTENSION.

SCALE 1:50 & 1:100

APRIL 2015
Revised July 2015

These drawings are for Planning and Building Control purposes only.
These are not complete working drawings.
Check and verify all drawings on site before commencing work.
Comply in all respects with current Building Regulations.
Whether or not specifically stated on these drawings.
All materials and workmanship shall comply with current
relevant British Standards.

