


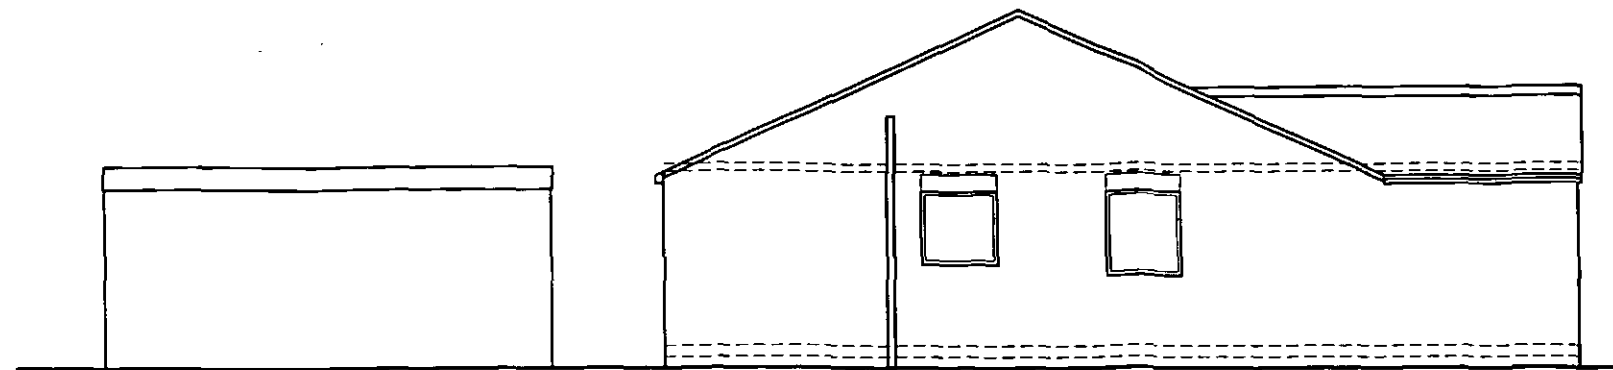


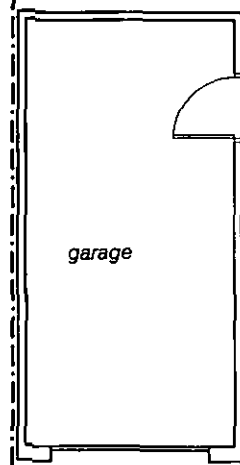


EXISTING SIDE ELEVATION

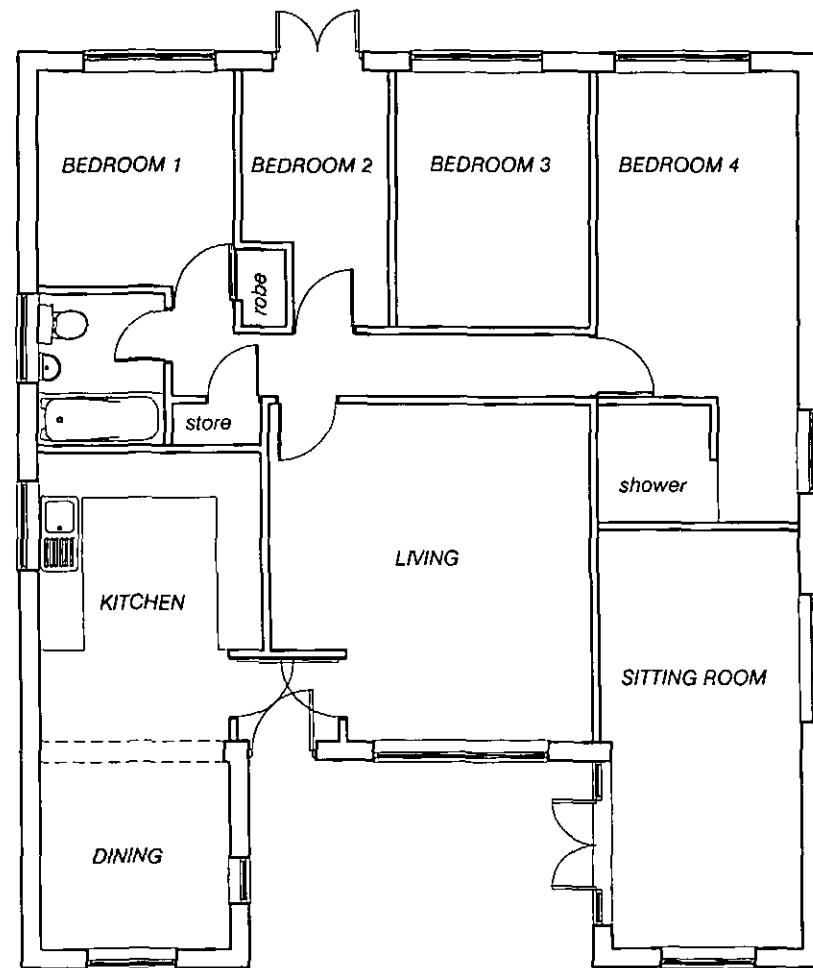


EXISTING GROUND FLOOR

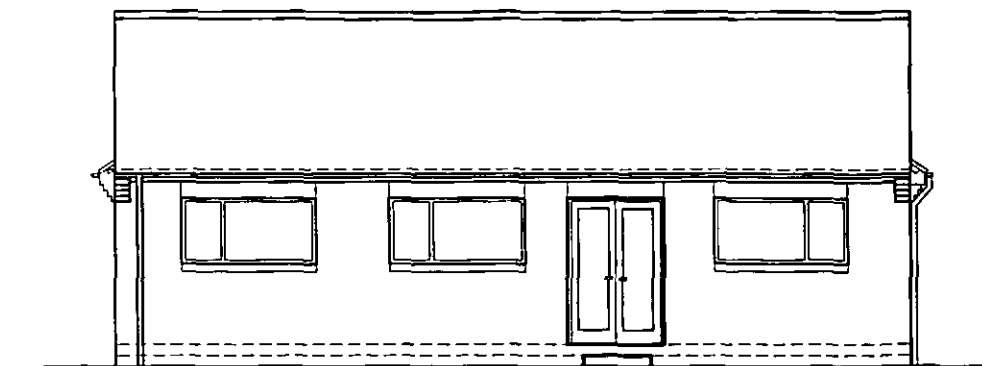

EXISTING REAR ELEVATION

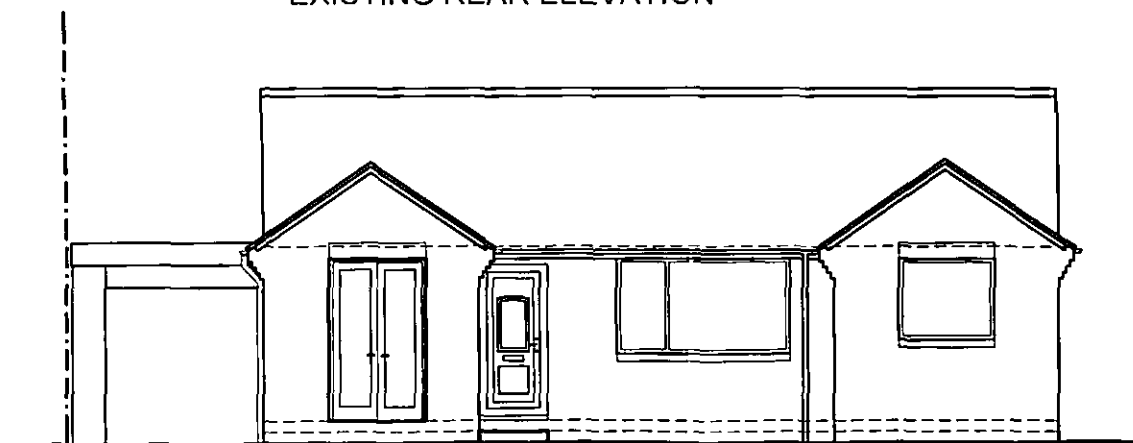

EXISTING FRONT ELEVATION

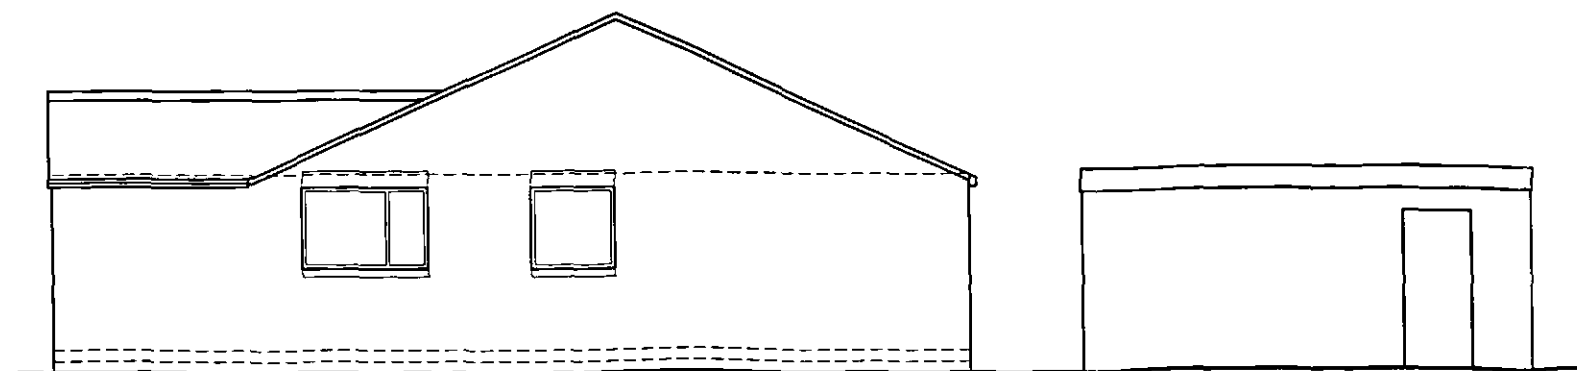


EXISTING SIDE ELEVATION

11 Fairburn Grove, Elsecar


ATTIC CONVERSION TO EXISTING
BUNGALOW & EXTENSION TO GARAGE
sheet 1 of 3 - EXISTING PLANS AND ELEVATIONS

Date: Mar 10

Scale: 1:100

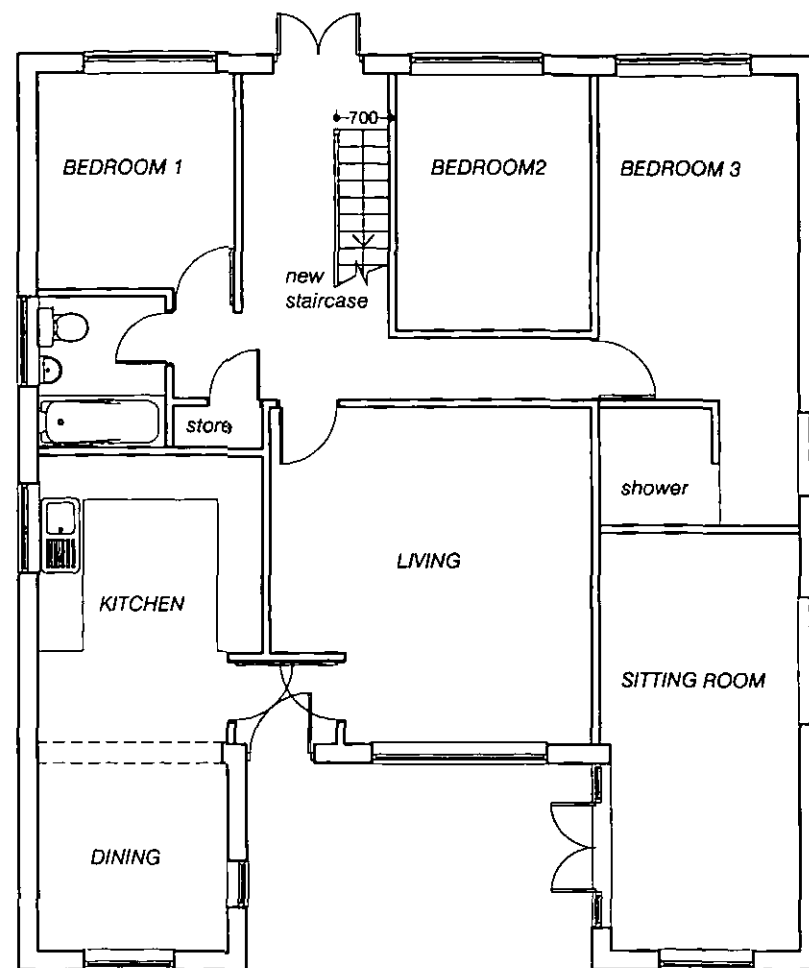

PROPOSED GROUND FLOOR 1:100

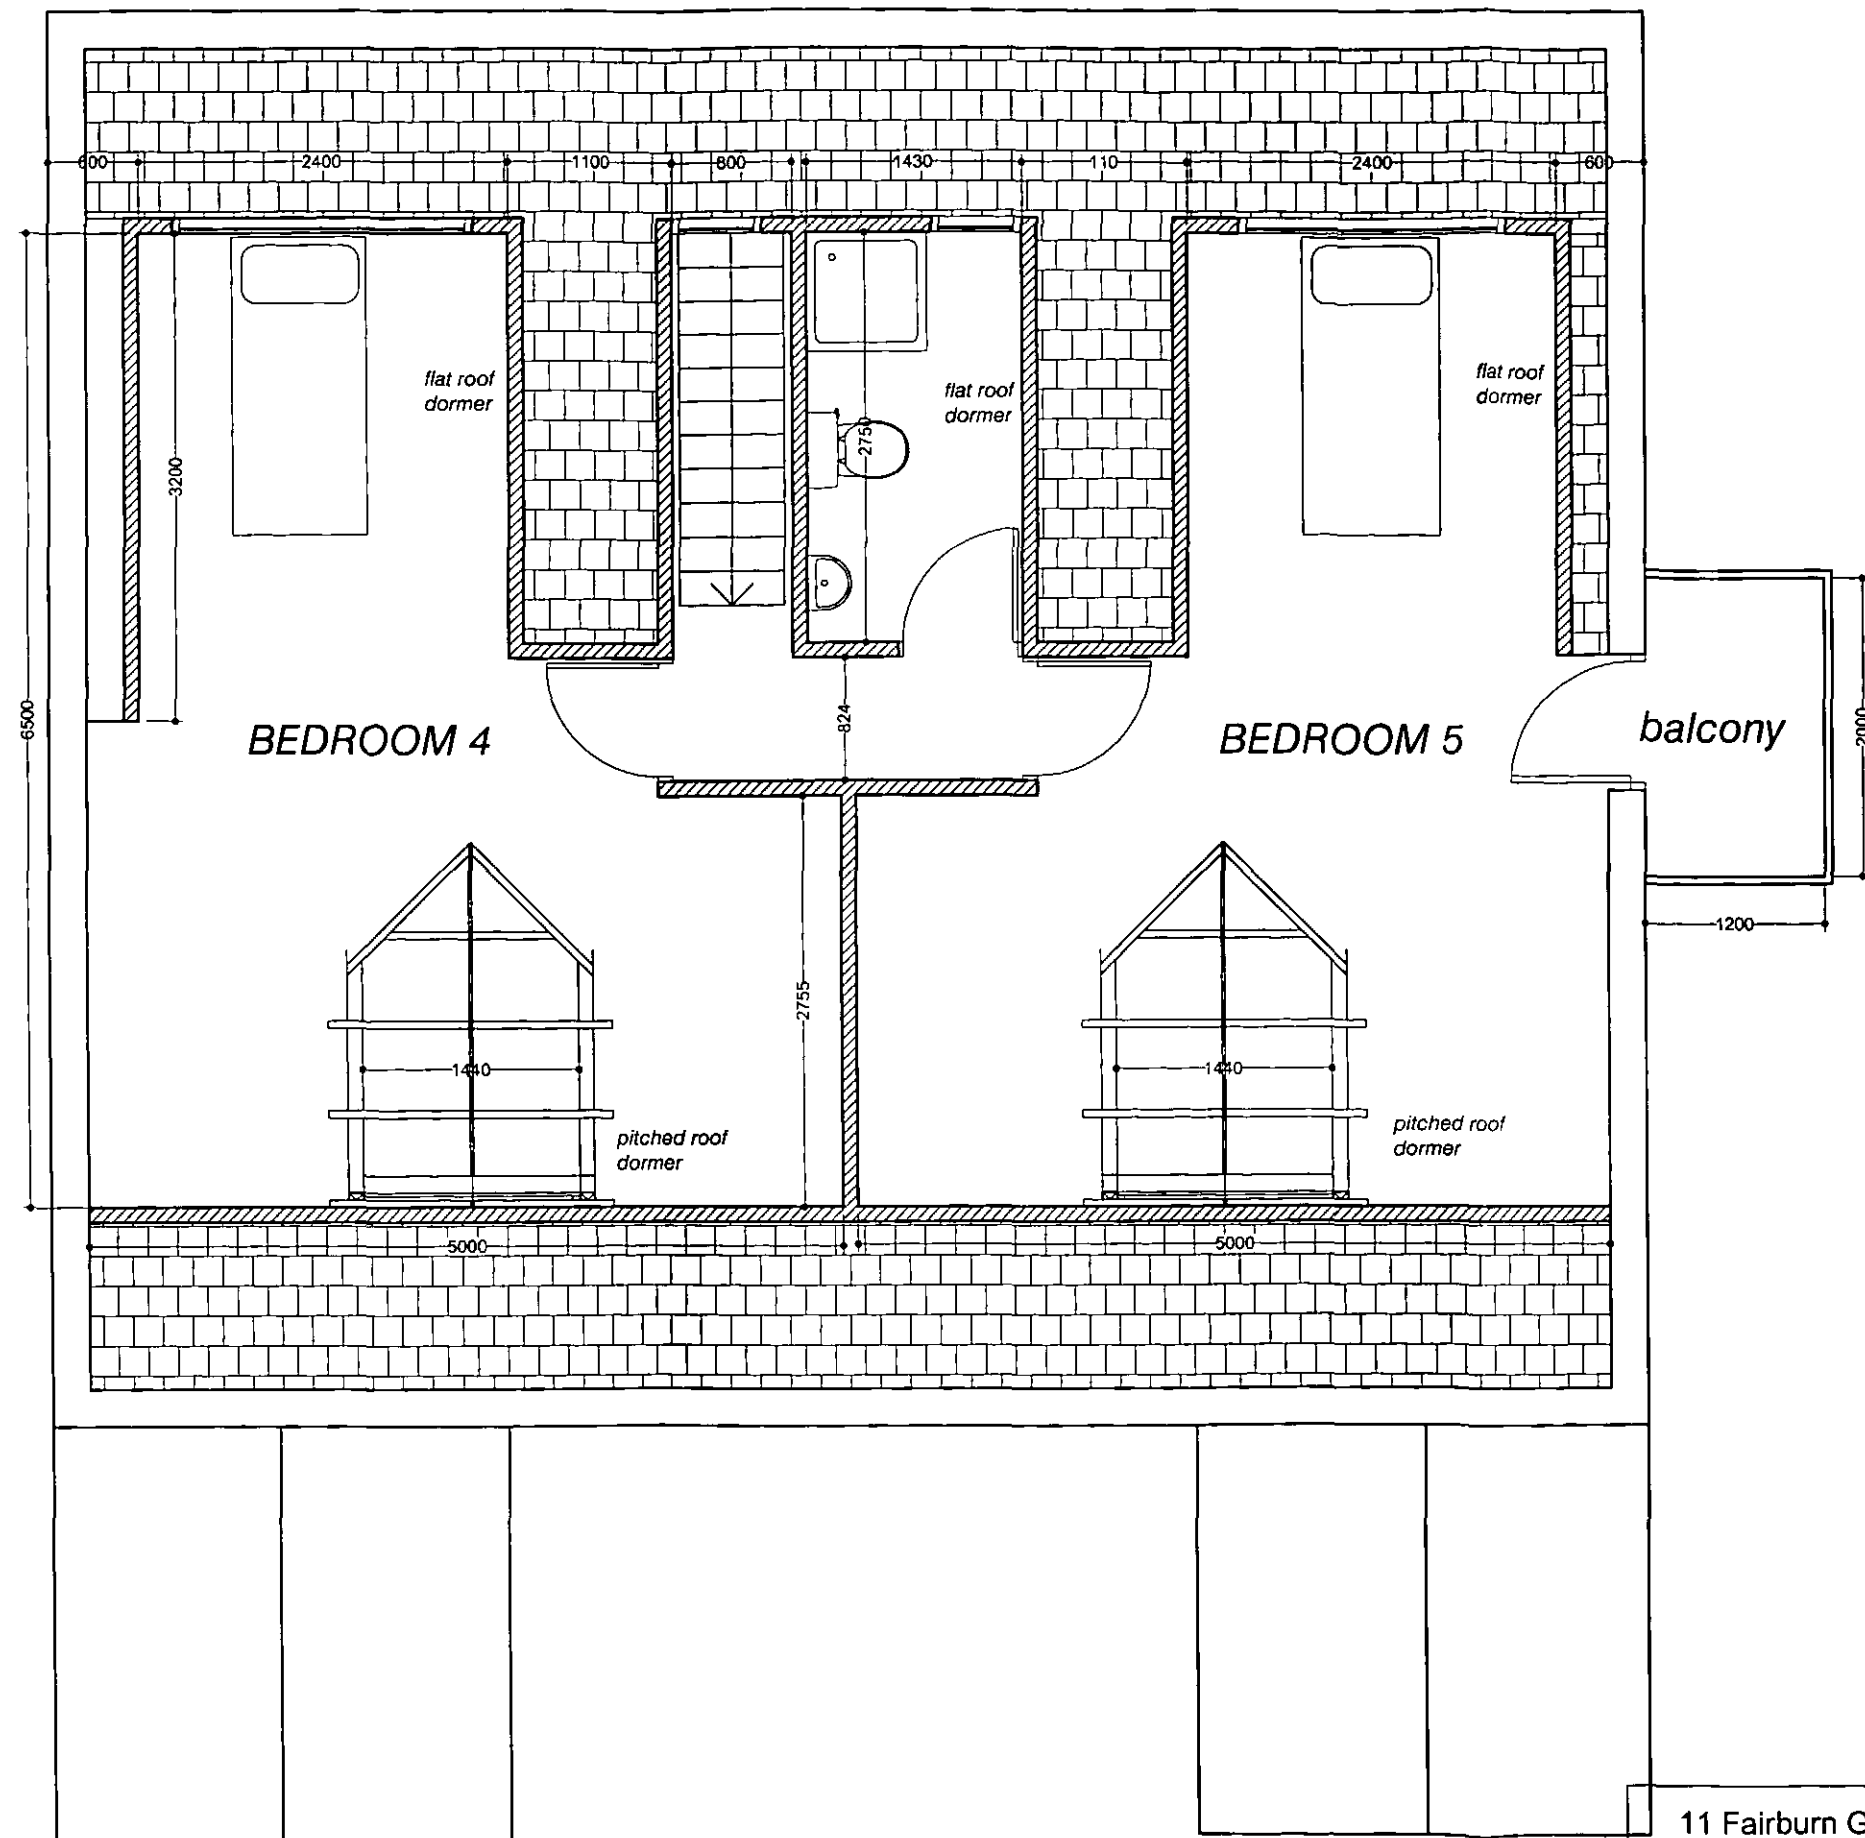

PROPOSED FIRST FLOOR
1:50

11 Fairburn Grove, Elsecar

ATTIC CONVERSION TO EXISTING
BUNGALOW & EXTENSION TO GARAGE
sheet 2 of 3 - PROPOSED PLANS

Date: Mar 10

Scale: 1:100, 1:50

