


EXISTING




REAR ELEVATION



SIDE ELEVATION (L)

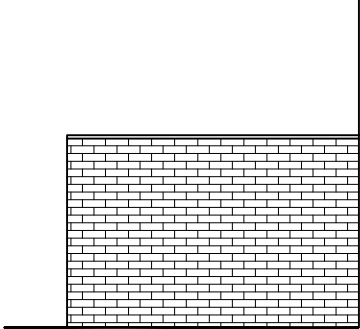


SIDE ELEVATION (R)

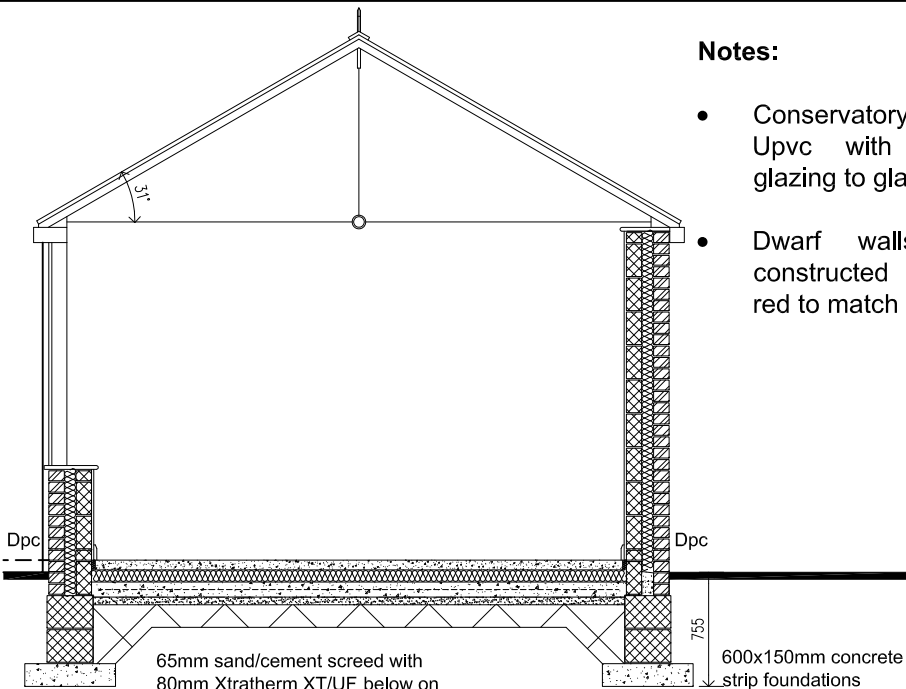


SECTION


- Notes:
- Conservatory in white Upvc with K glass glazing to glazed areas.
 - Dwarf walls to be constructed in smooth red to match existing

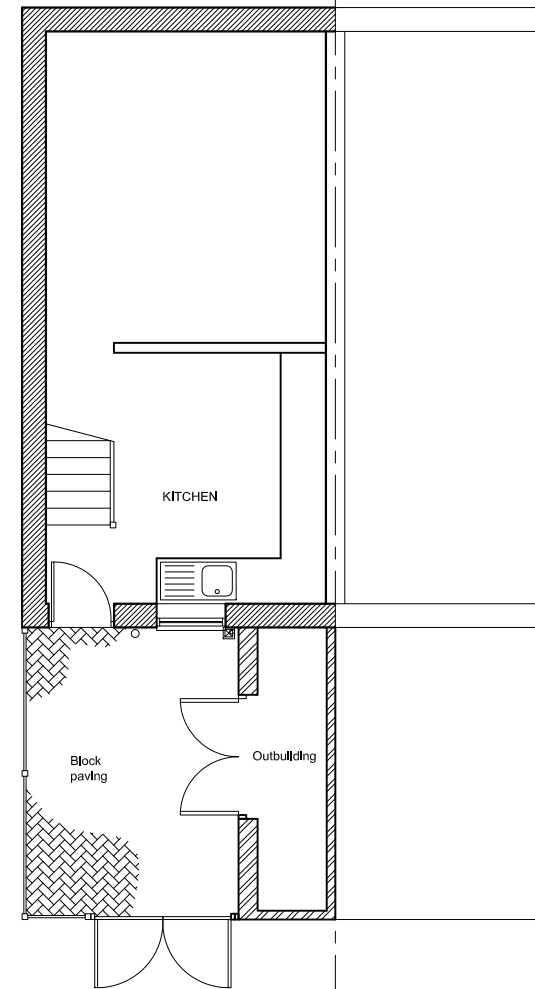

GROUND FLOOR PLAN

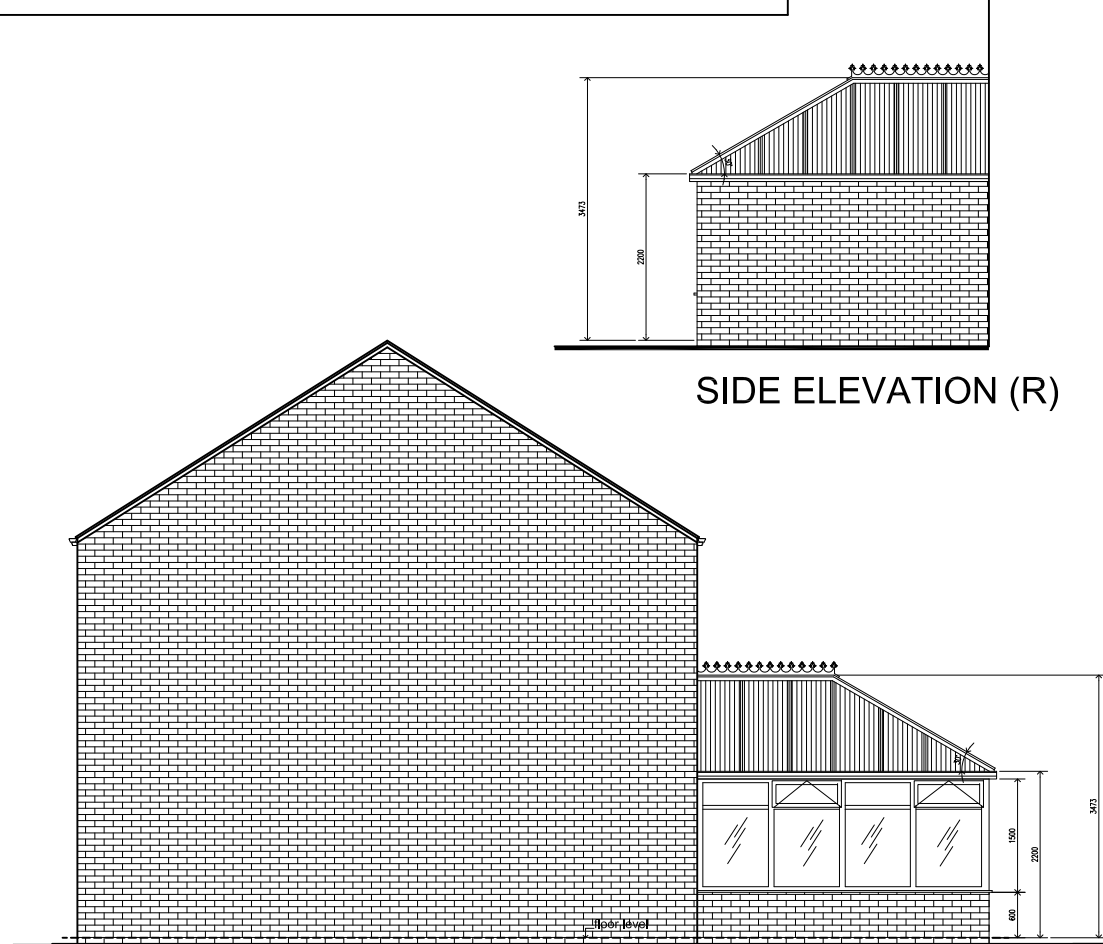


SIDE ELEVATION (L)
PROPOSED

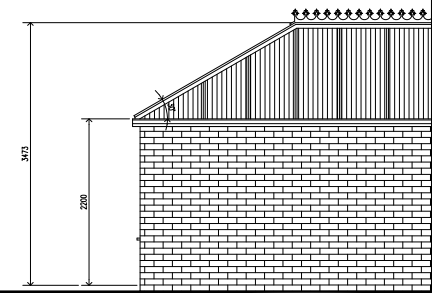

SIDE ELEVATION (R)




REAR ELEVATION

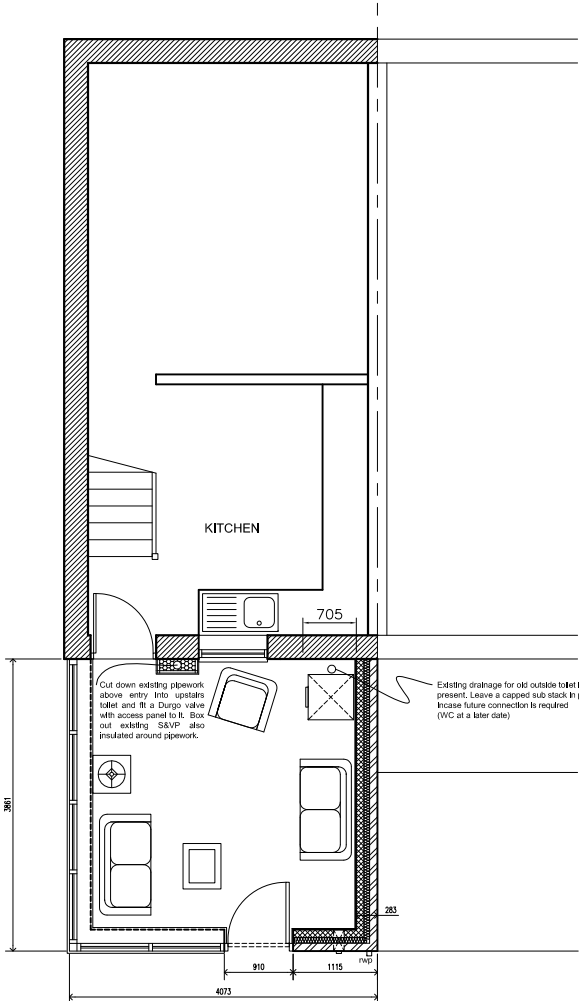

GROUND FLOOR PLAN

Important notice: Do not scale off this drawing. Critical dimensions should be checked on site prior to works commencing. Dimensional conflicts should be brought to Draw It's attention as soon as they become apparent. Failure to do so could render the contractor liable for subsequent losses. Copyright In this drawing and any work executed from this drawing remains the property of Draw It.

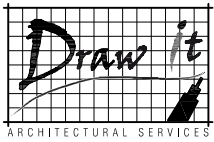

07762656187
steven@drawit.biz
www.drawit.biz
15 Medway Close
Barugh Green
Barnsley
S75 1NY

PLANNING
EXISTING & PROPOSED

CLIENT:
Mrs. S Barnes

SITE ADDRESS:
37 Church Street, Darton
Barnsley
S75 5HF

PROJECT: Proposed Conservatory

DWG OF: Plans & Elevations

A	04/07/2012	Side Elevations (R) added	SH
Rev:	Date:	Description:	By:

Drawn by: SH	Scale: 1:50	Date: 21-06-12
Dwg No: 1209_102	Rev: A	

A3 Sheet

© Copyright Draw it 2010