


DO NOT SCALE DRAWING

ALL DIMENSIONS IN MILLIMETRES

IF IN DOUBT ASK

GENERAL NOTES

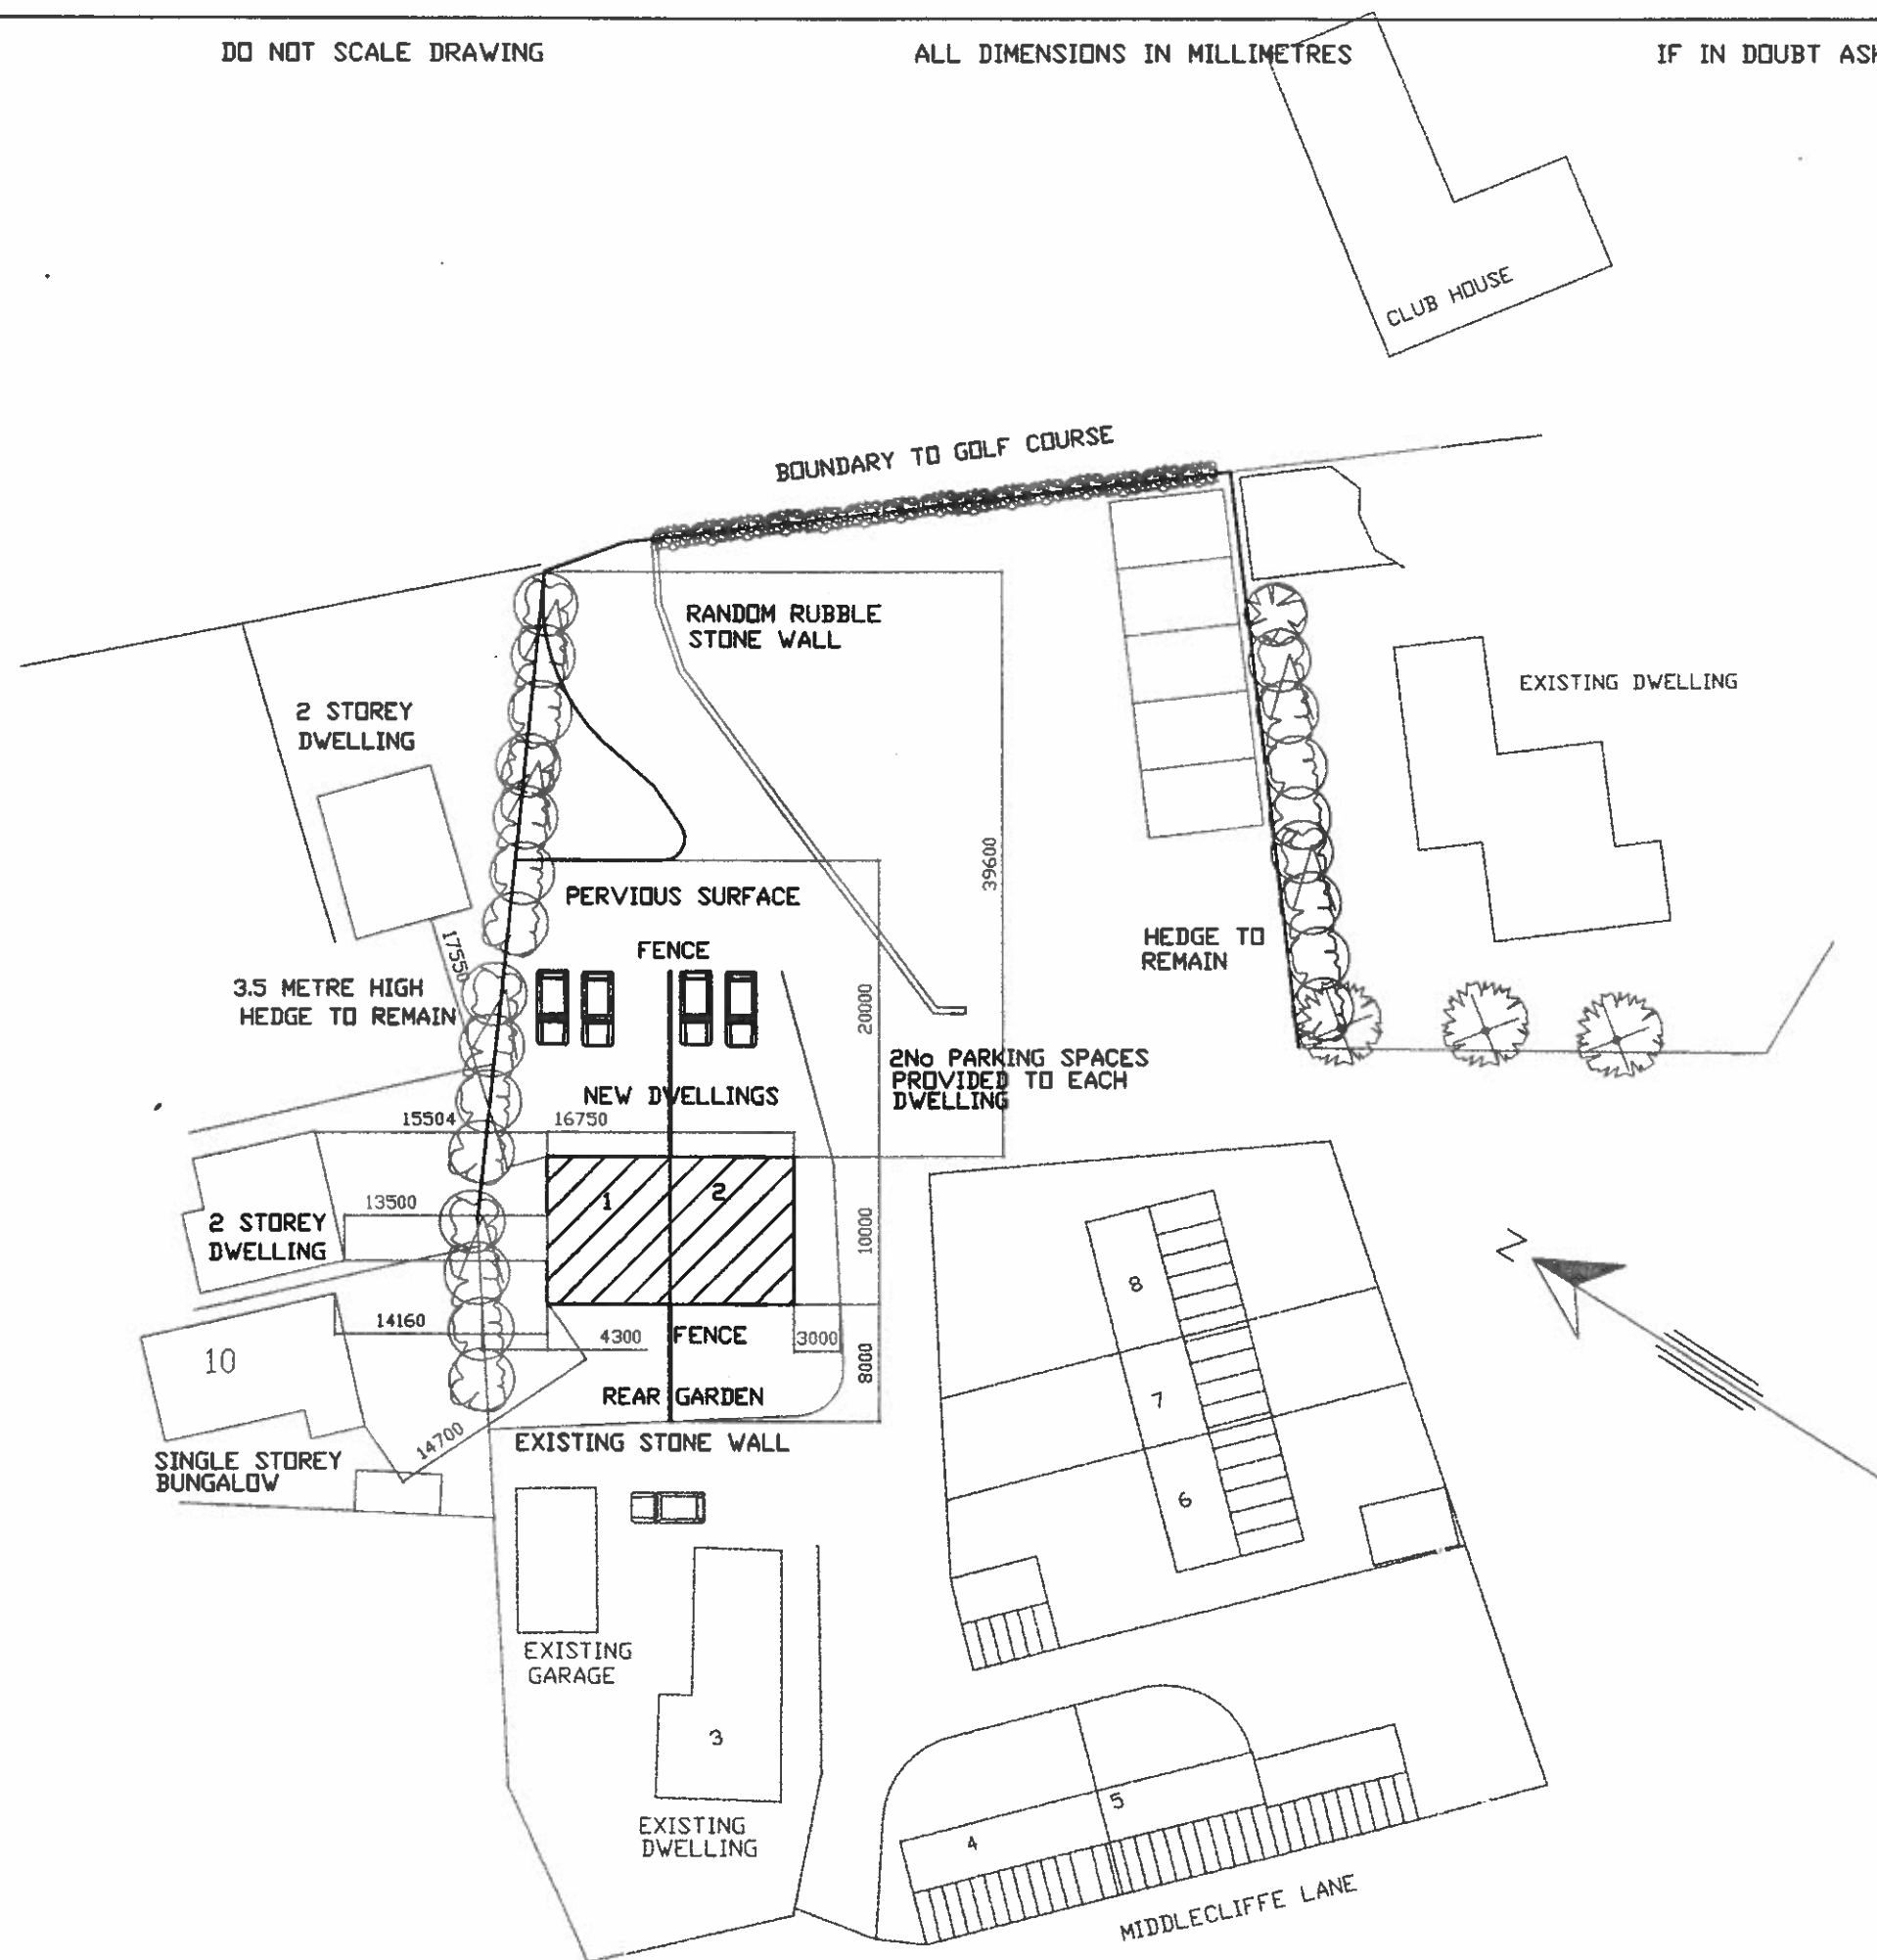

REVISION 'A'
NEW DWELLINGS RE POSITIONED ON
SITE

Quill
ARCHITECTURE

THIS DRAWING IS COPYRIGHT
& MUST NOT BE USED OR
DISCLOSED IN ANY WAY EXCEPT
WHERE AUTHORIZED IN WRITING
BY QUILL ARCHITECTURE,
7 MULBERRY CLOSE, DARFIELD,
SOUTH YORKS, S73 9NN

REG No 5210984

TEL 01226 755446

CLIENT
Keating & Wistow Construction
Colliery Farm
68 Middlecliffe Lane,
Little Houghton

TITLE
SITE PLAN SHOWING PROPOSED SITE
LAYOUT AND POSITION OF NEW
DWELLINGS

SCALE 1 : 500

DRAWN AD

DATE 01/02/12

REV A

DRG No CAD/QA/1202