




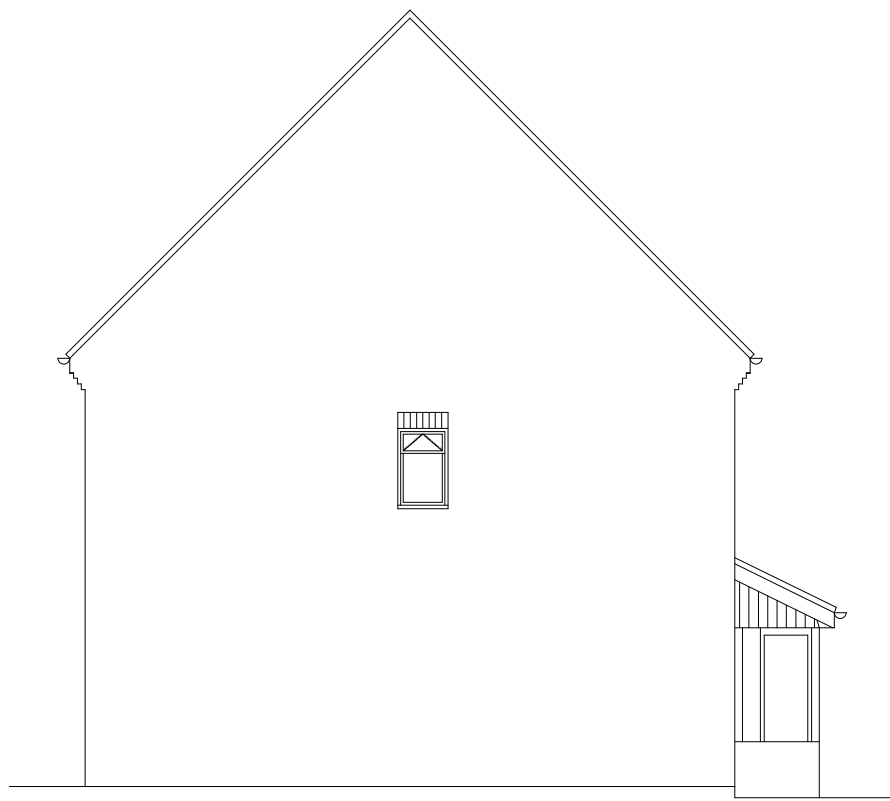


Existing Side Elevation
Scale 1:100

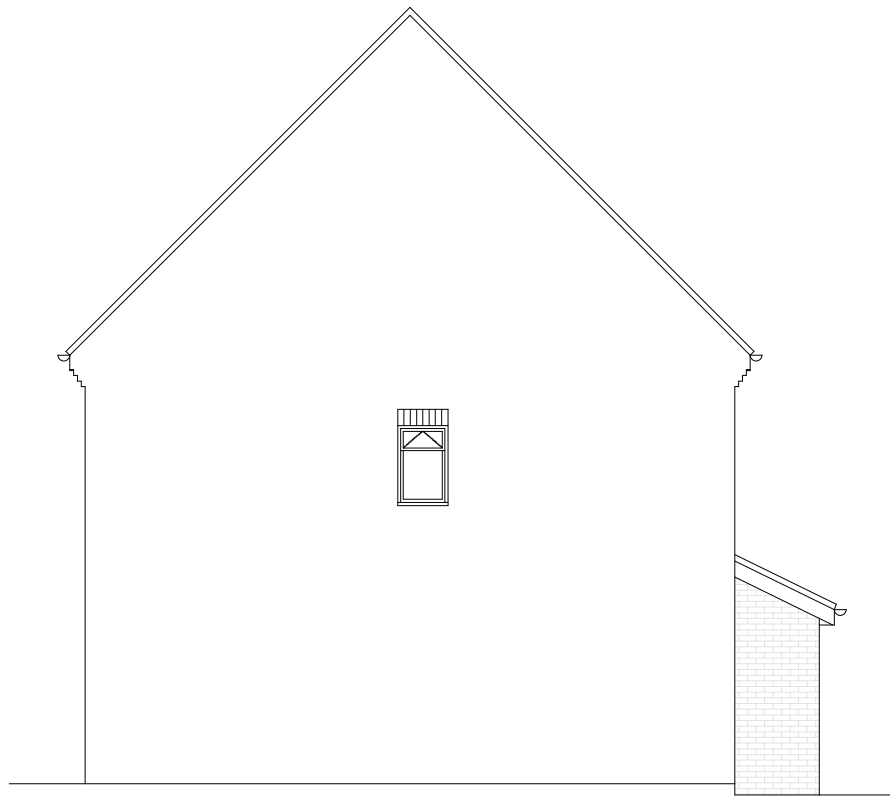


Proposed Side Elevation
Scale 1:100

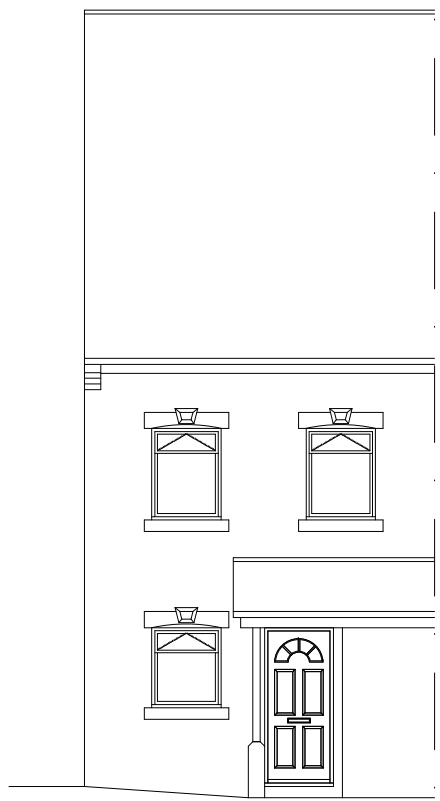


Existing Front Elevation
Scale 1:100

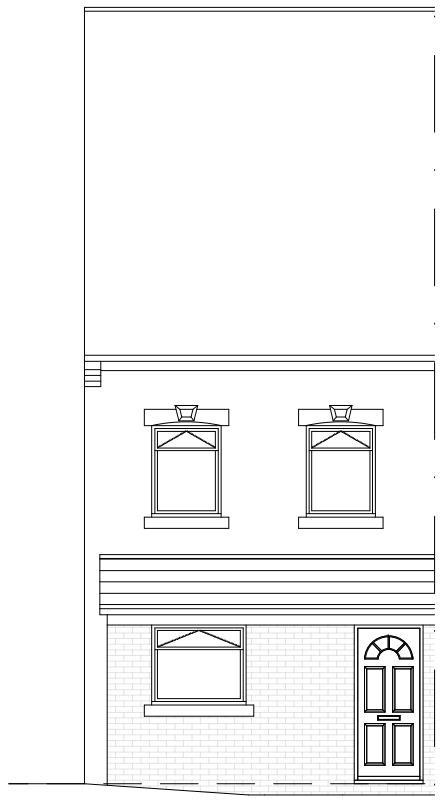


Proposed Front Elevation
Scale 1:100

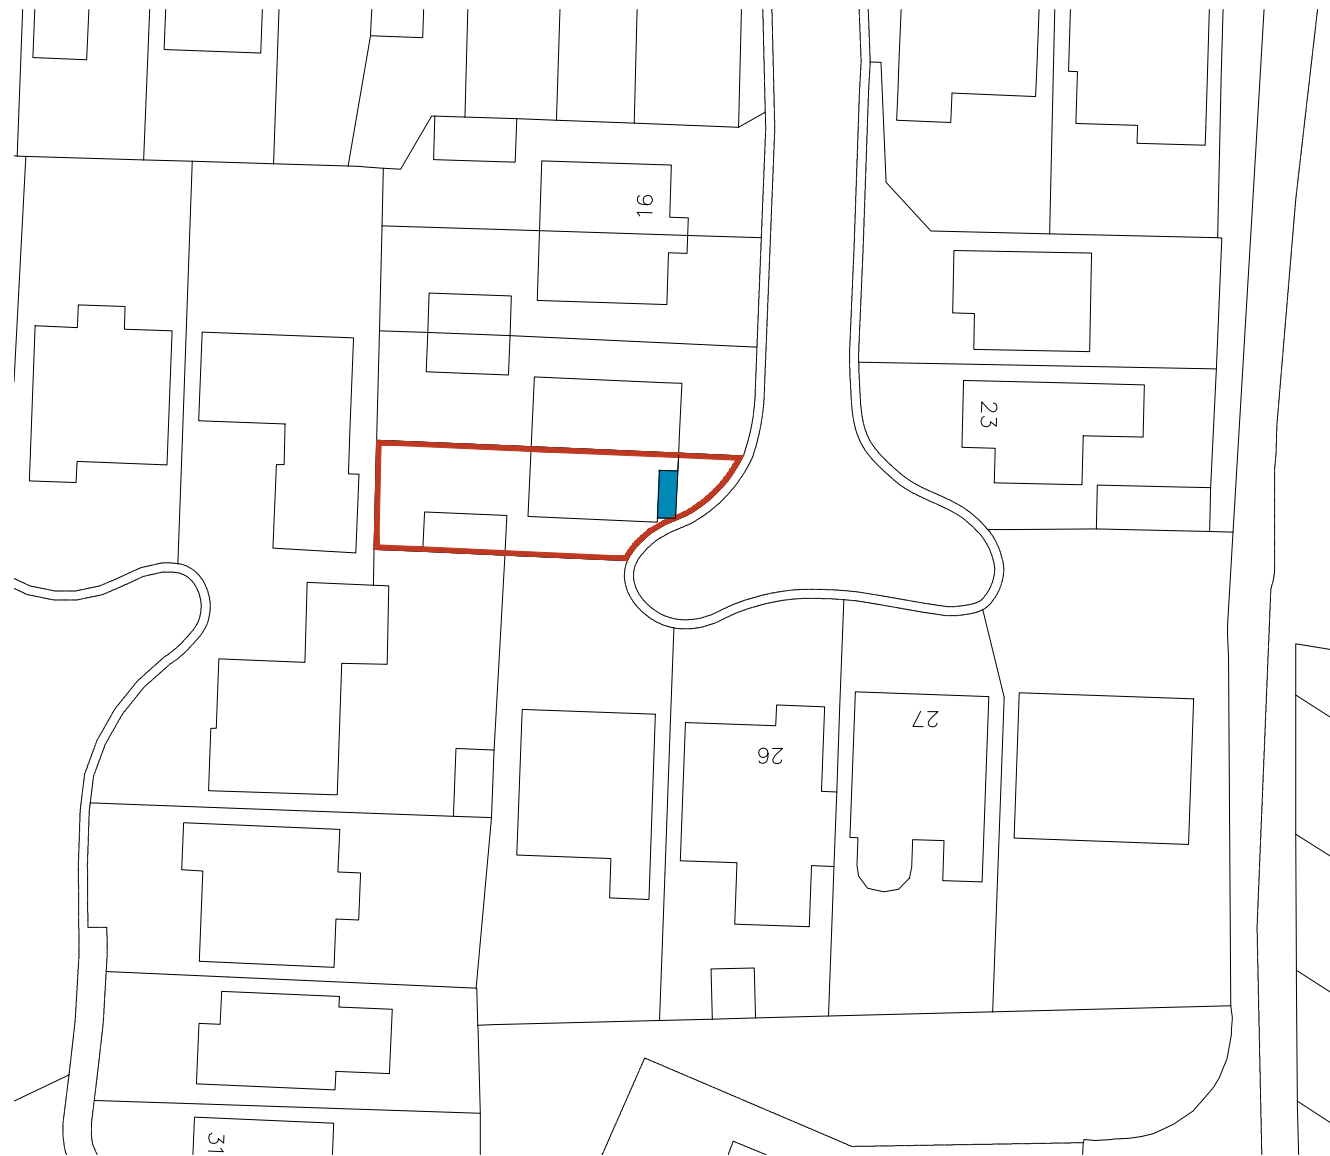


Site Plan
Scale 1:500

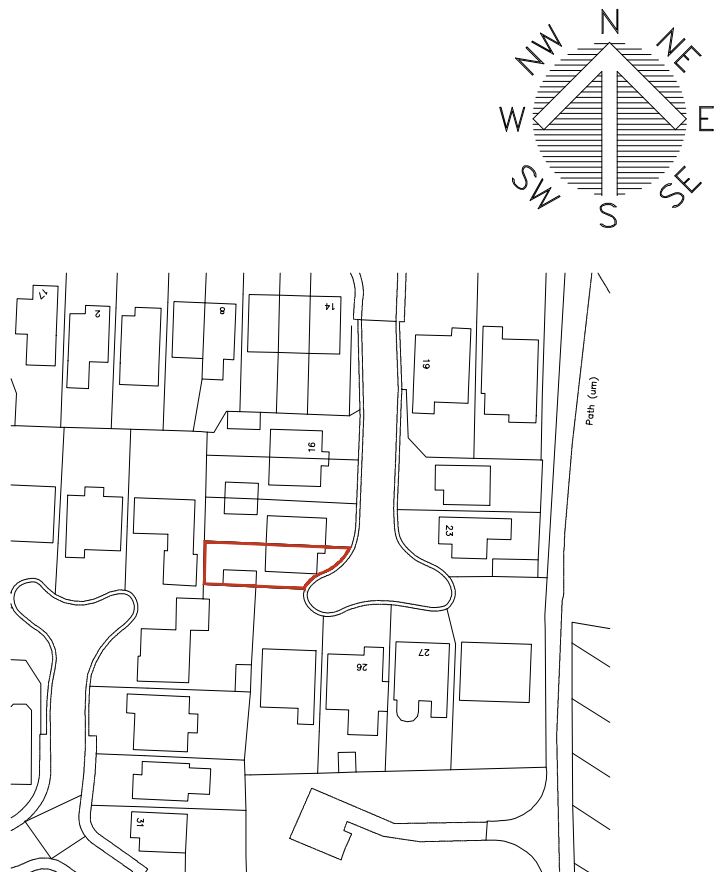

Location Plan
Scale 1:1250

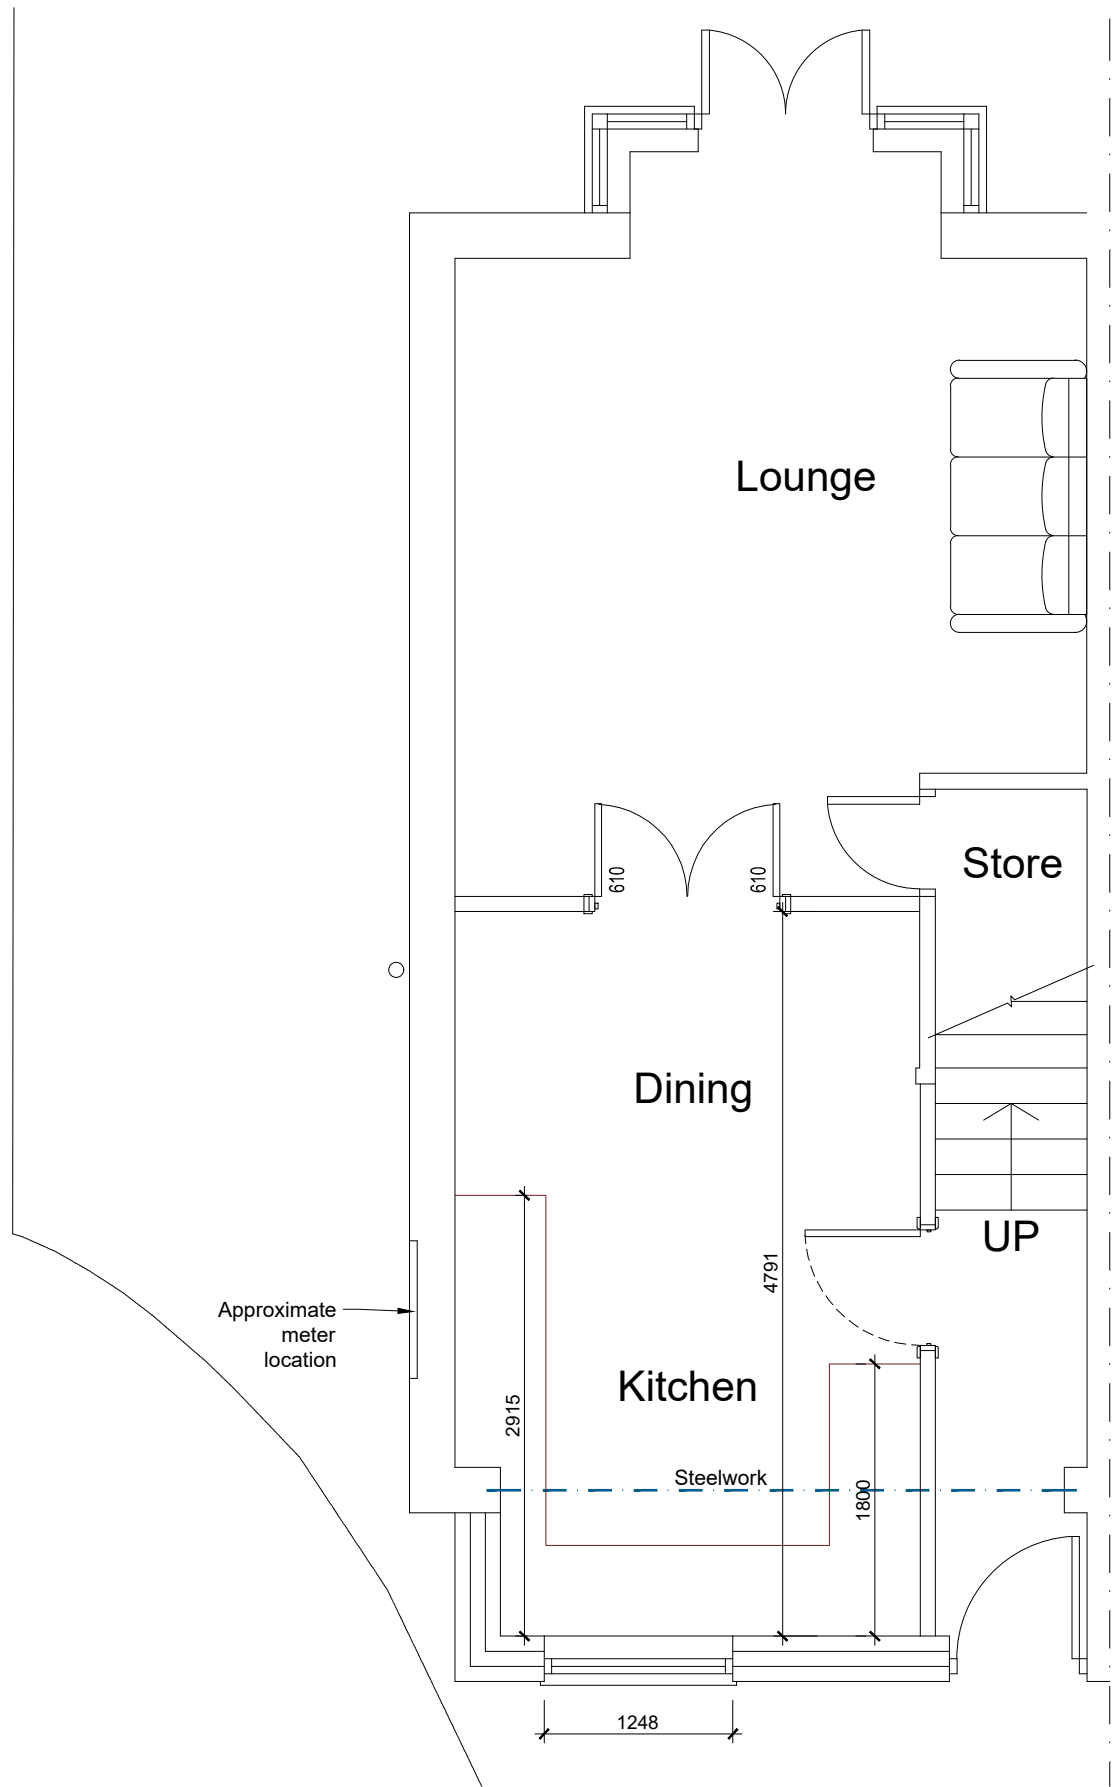

Proposed Ground Floor Plan
Scale 1:50

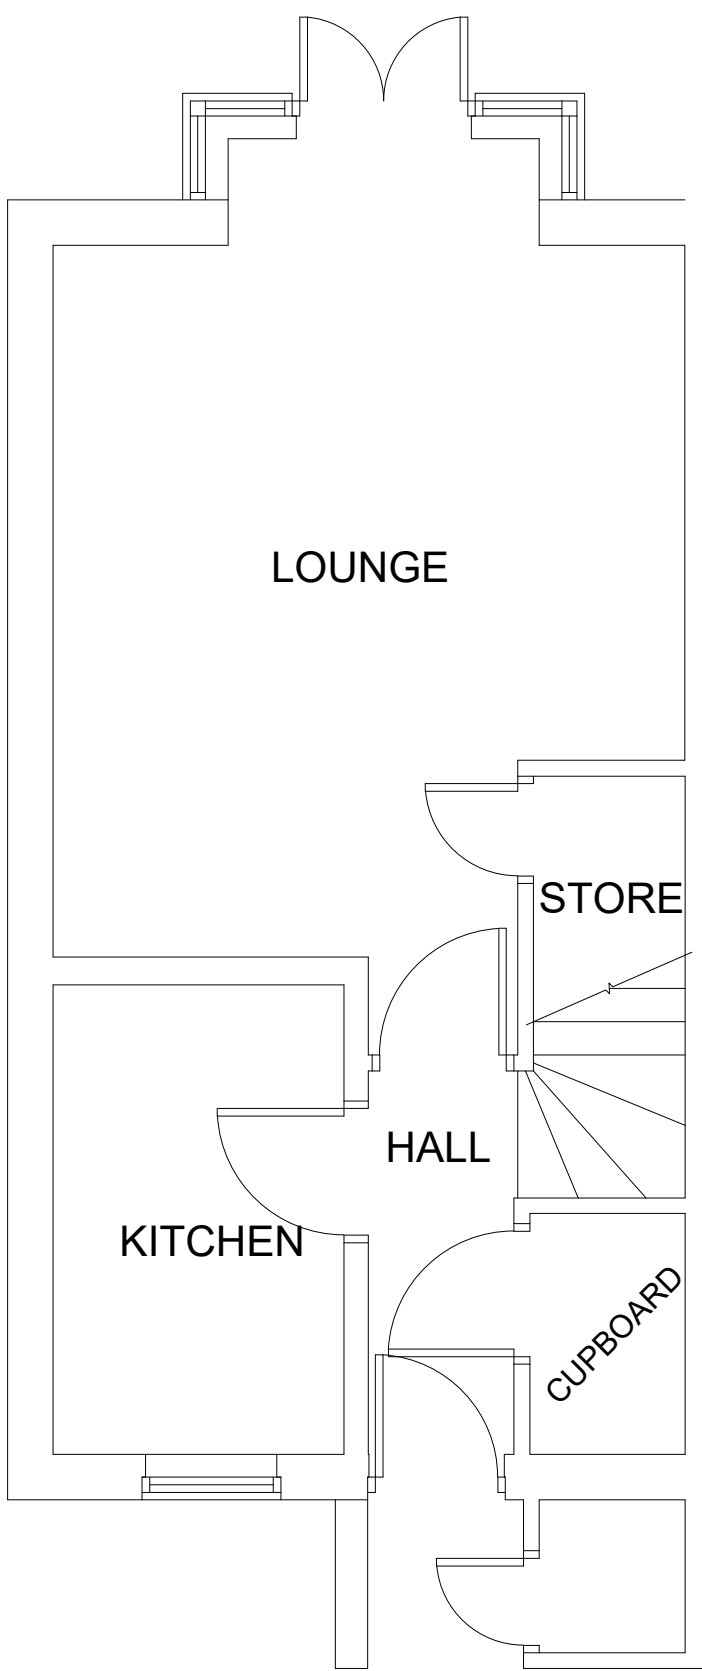

Existing Ground Floor Plan
Scale 1:50

 WhiteAgus PARTNERSHIP			OFFICE ONE 34 VICTORIA ROAD BARNSELEY. S70 2BU			Phone: 01226 208482 Fax: 01226 283030 Email: info@whiteaguspартnership.co.uk Web: www.whiteaguspартnership.co.uk		
ARCHITECTURAL SERVICES								
Project. PROPOSED EXTENSION AT 22 SPRINGWOOD GROVE THURNSCOE, S63 0UA				Client. MR & MRS TERRY				
Drawing Title. PROPOSED PLANS AND ELEVATIONS				Date. FEBRUARY 2019		Scale. 1:50 @ A1		
				Ref. 18-183		Dwg. No. 01		
						Rev. C		
Date	Suffix	Description	Date	Suffix	Description			
04/03/2019	A	LAYOUT REVISED						
12/03/2019	B	KITCHEN WALL MOVED						
21/03/2019	C	WALL REVISED						