




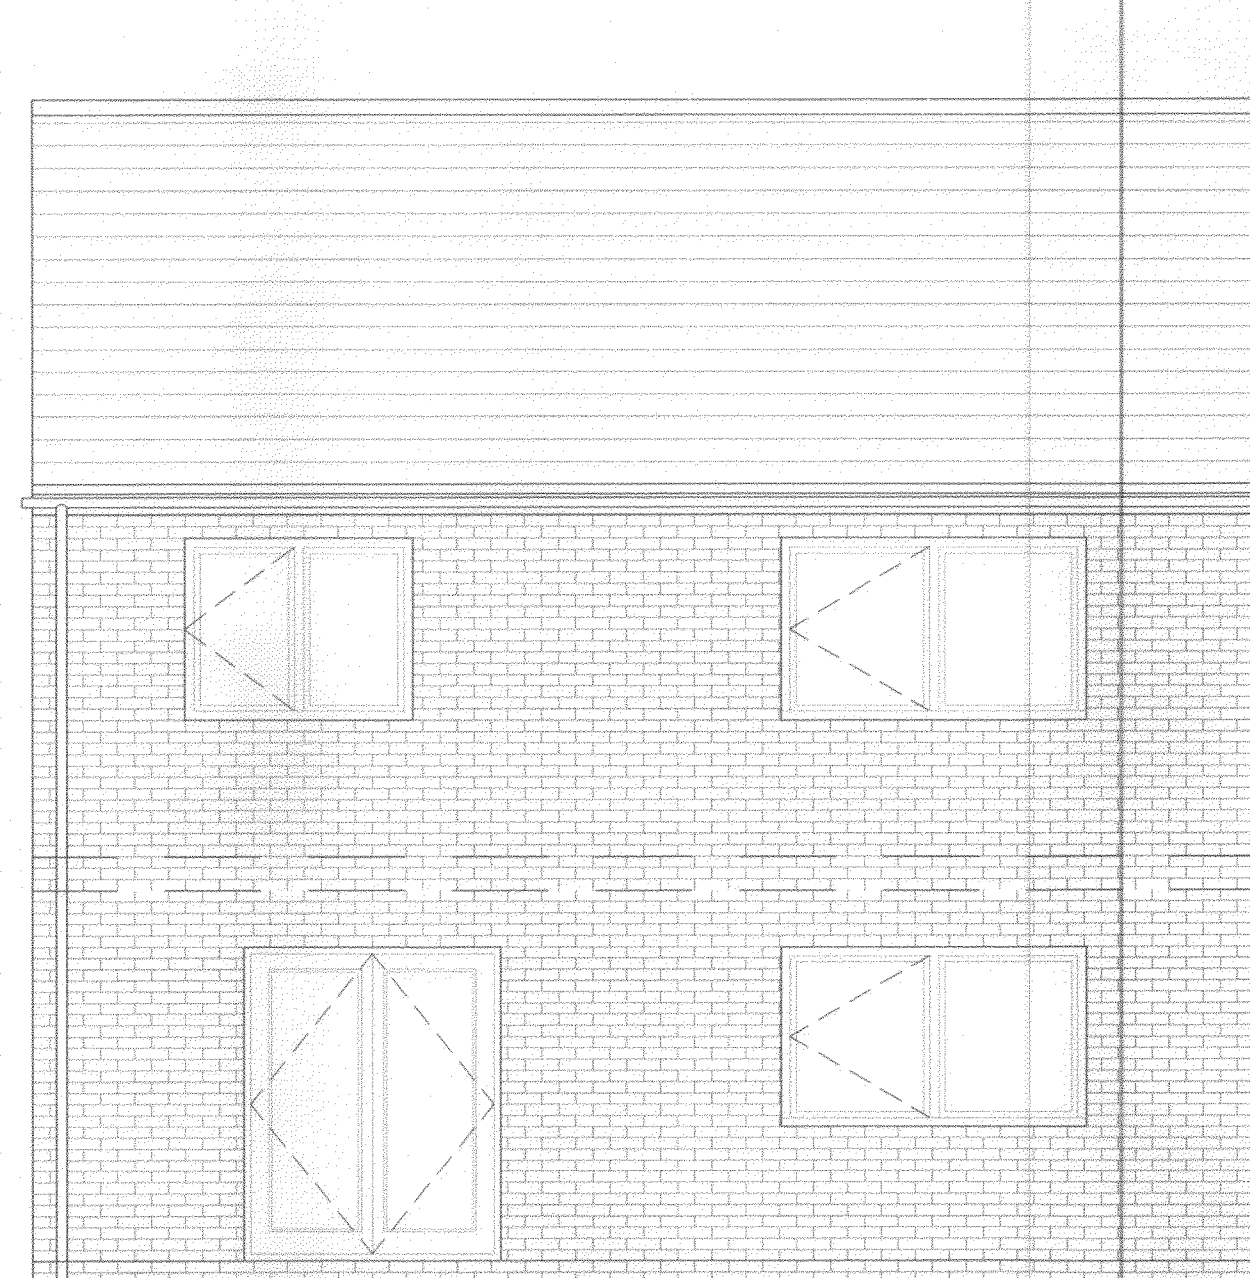

REAR ELEVATION
(EXISTING)

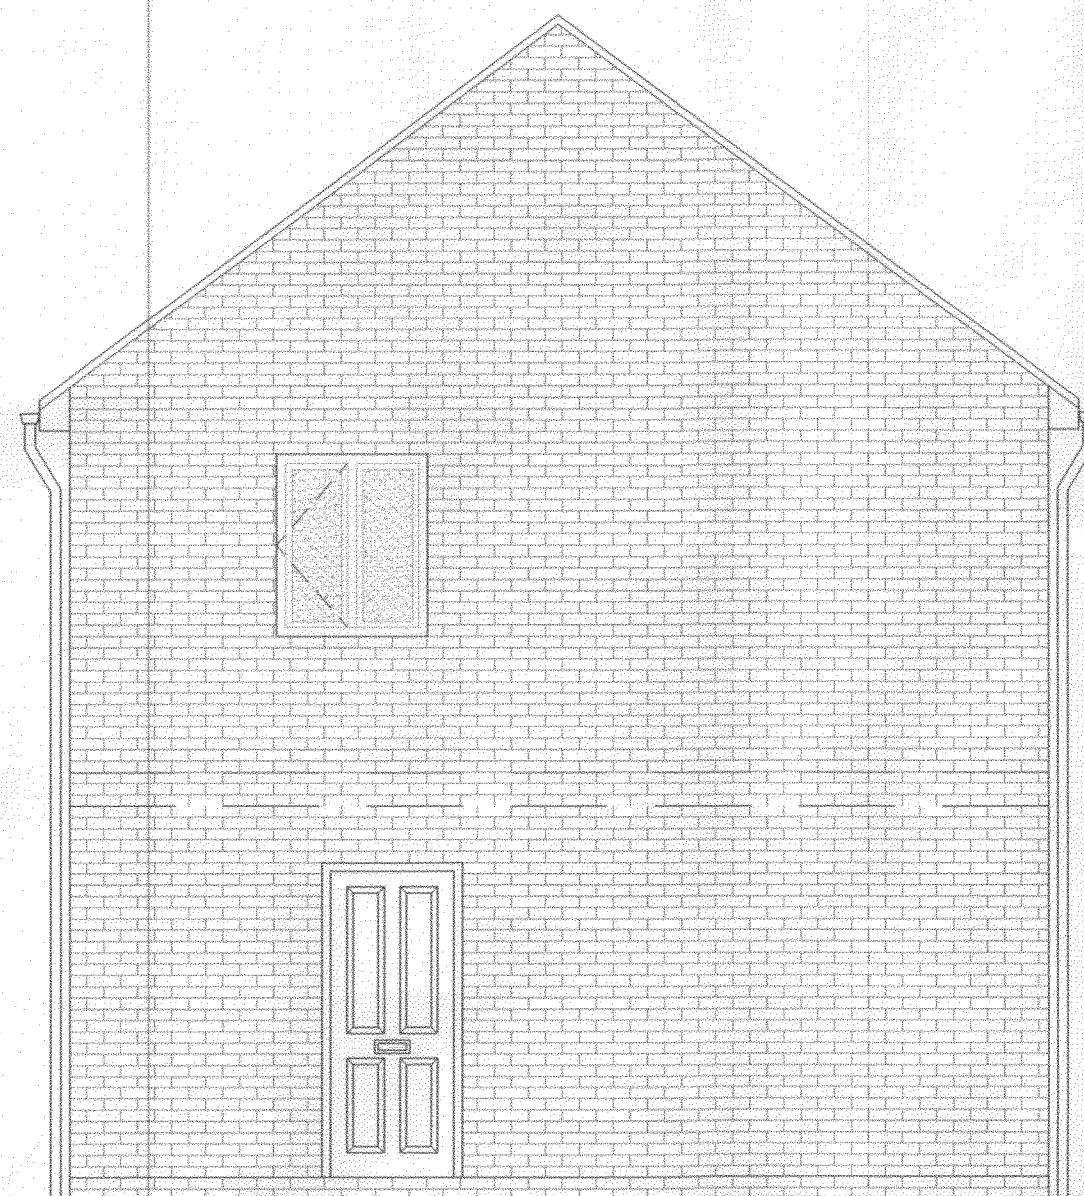


SIDE ELEVATION
(EXISTING)

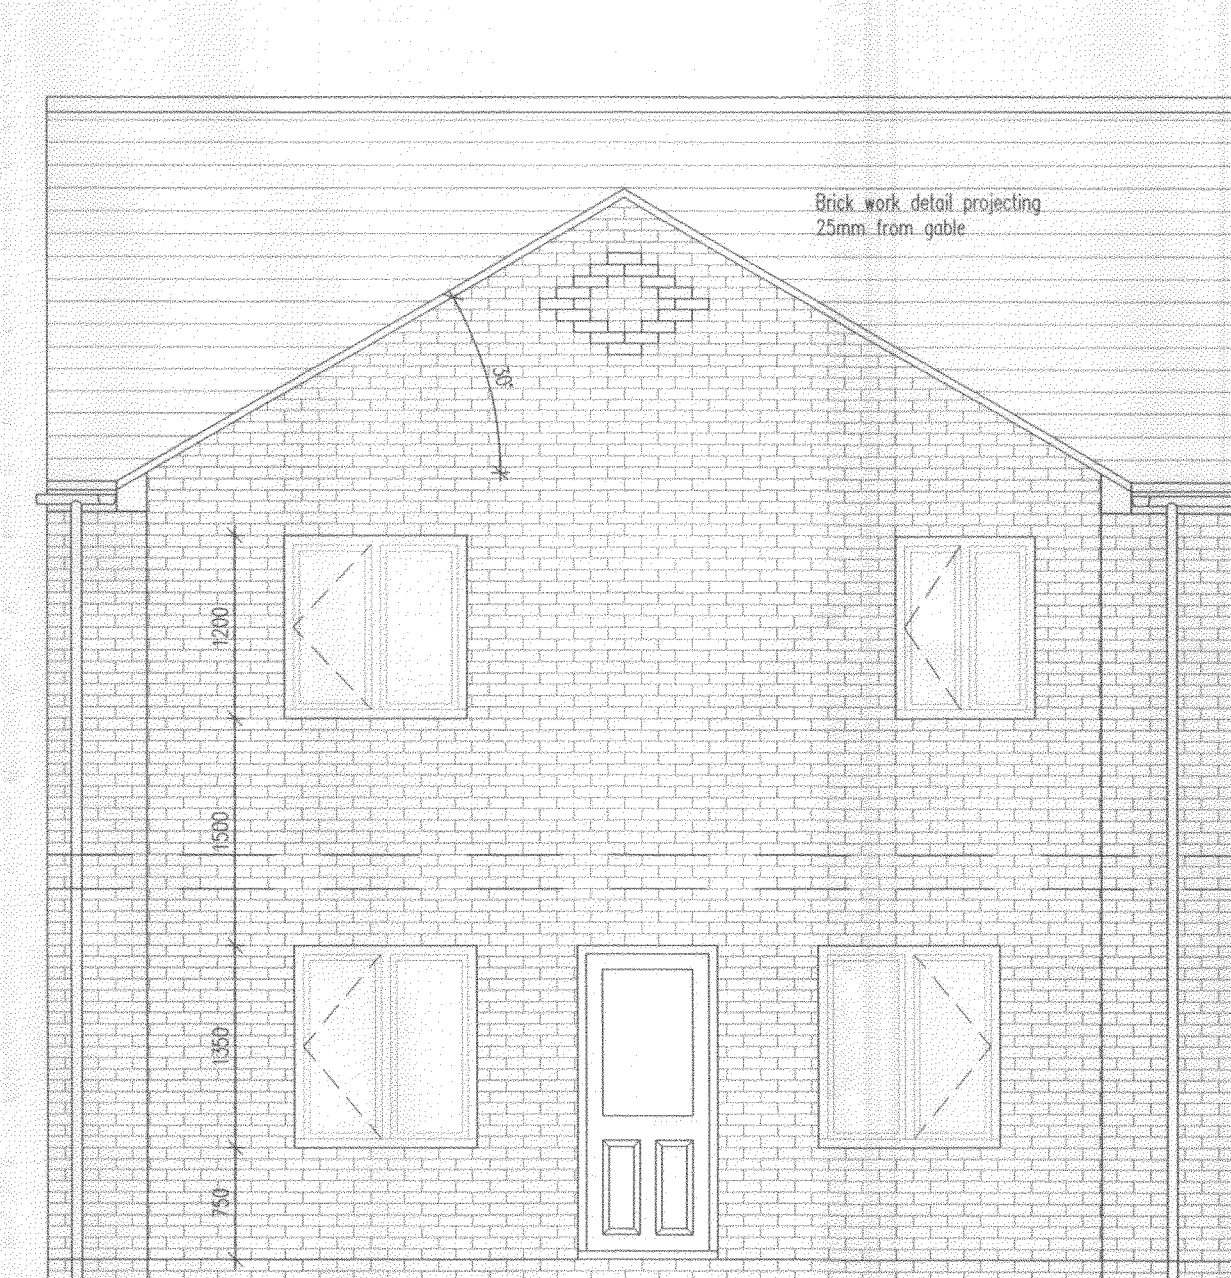


REAR ELEVATION
(PROPOSED)




SIDE ELEVATION
(PROPOSED)

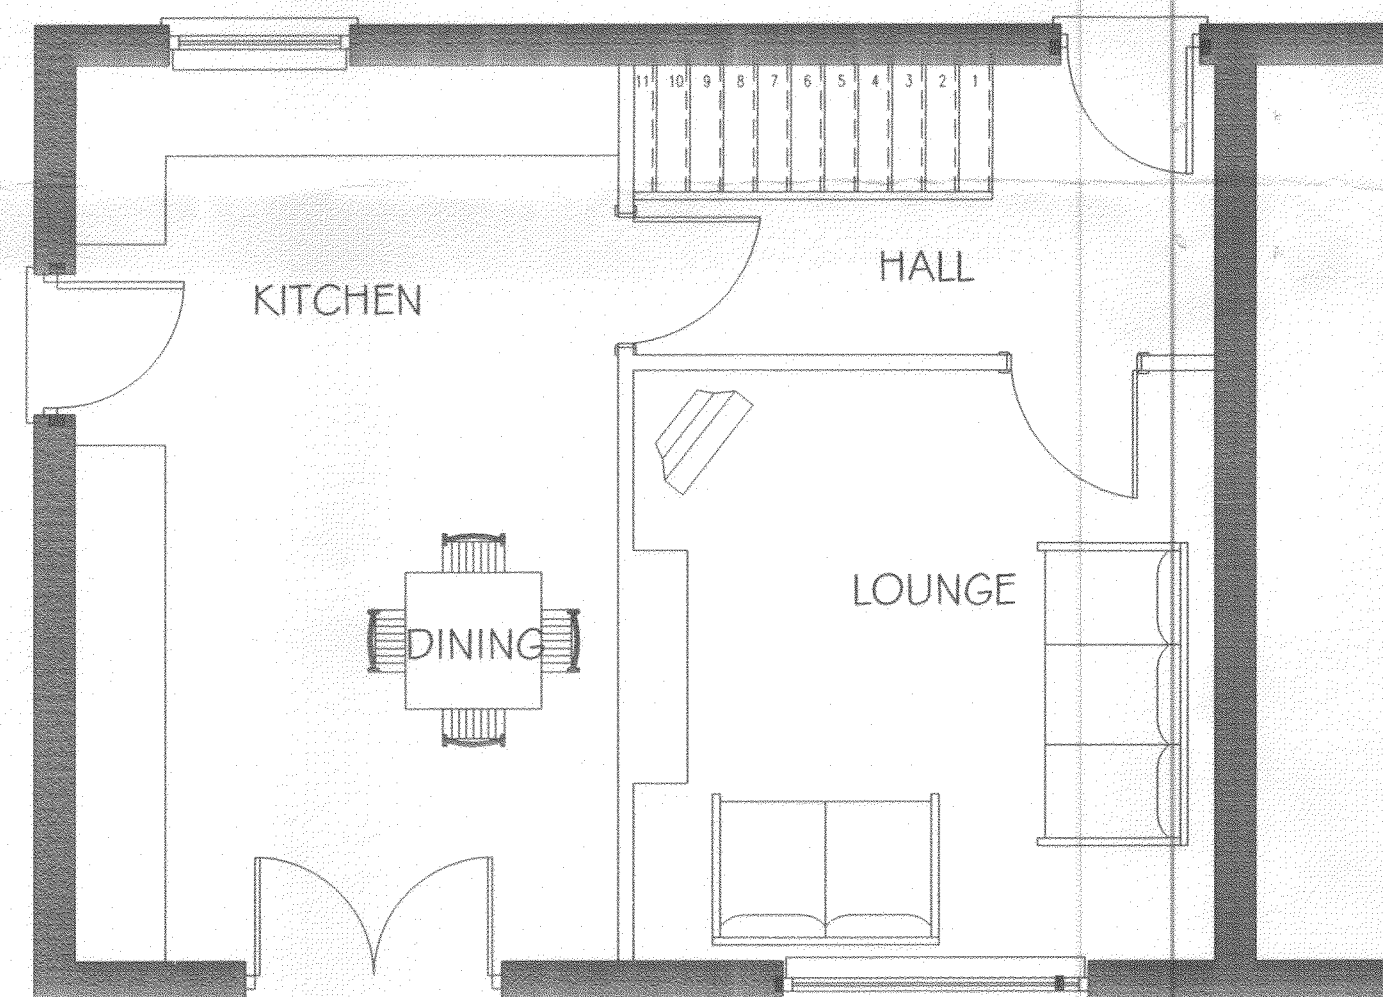


GROUND FLOOR PLAN
(EXISTING)

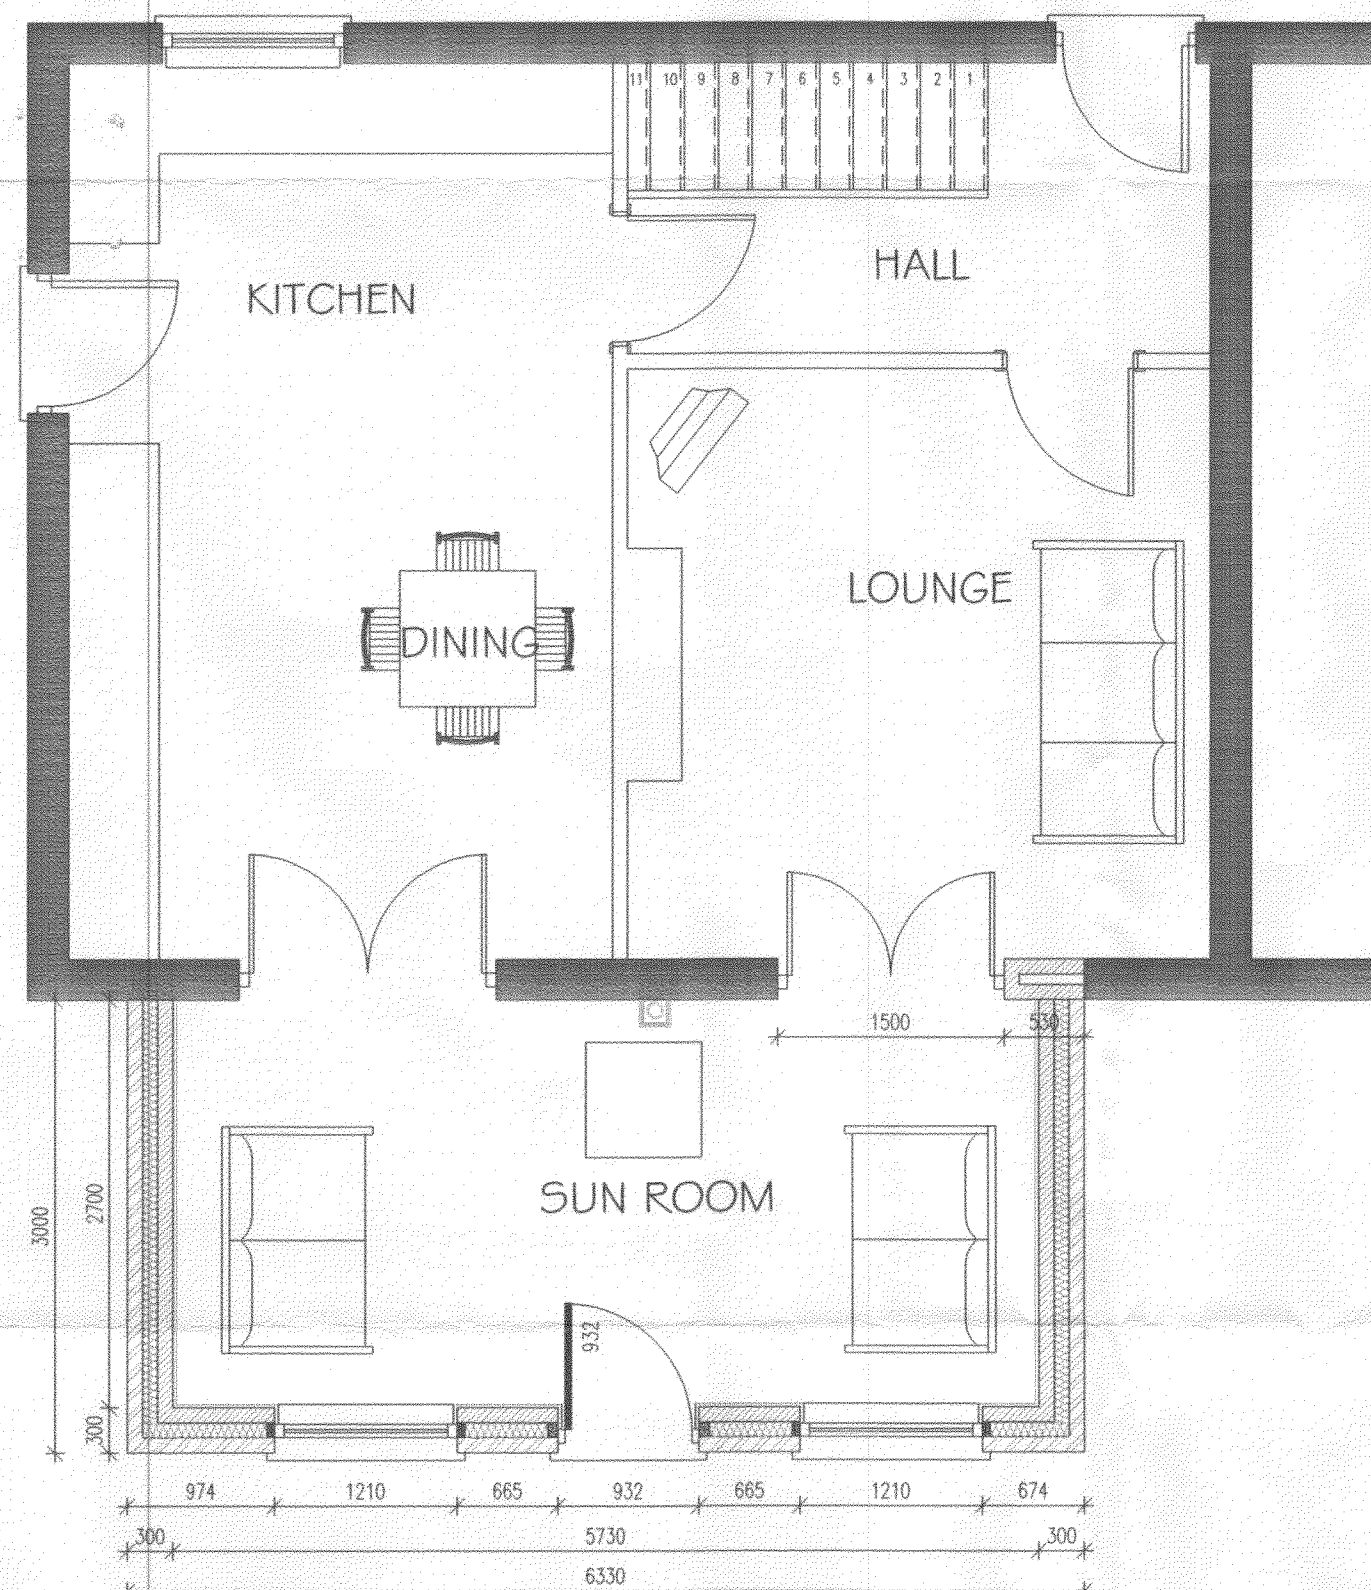

GROUND FLOOR PLAN
(PROPOSED)

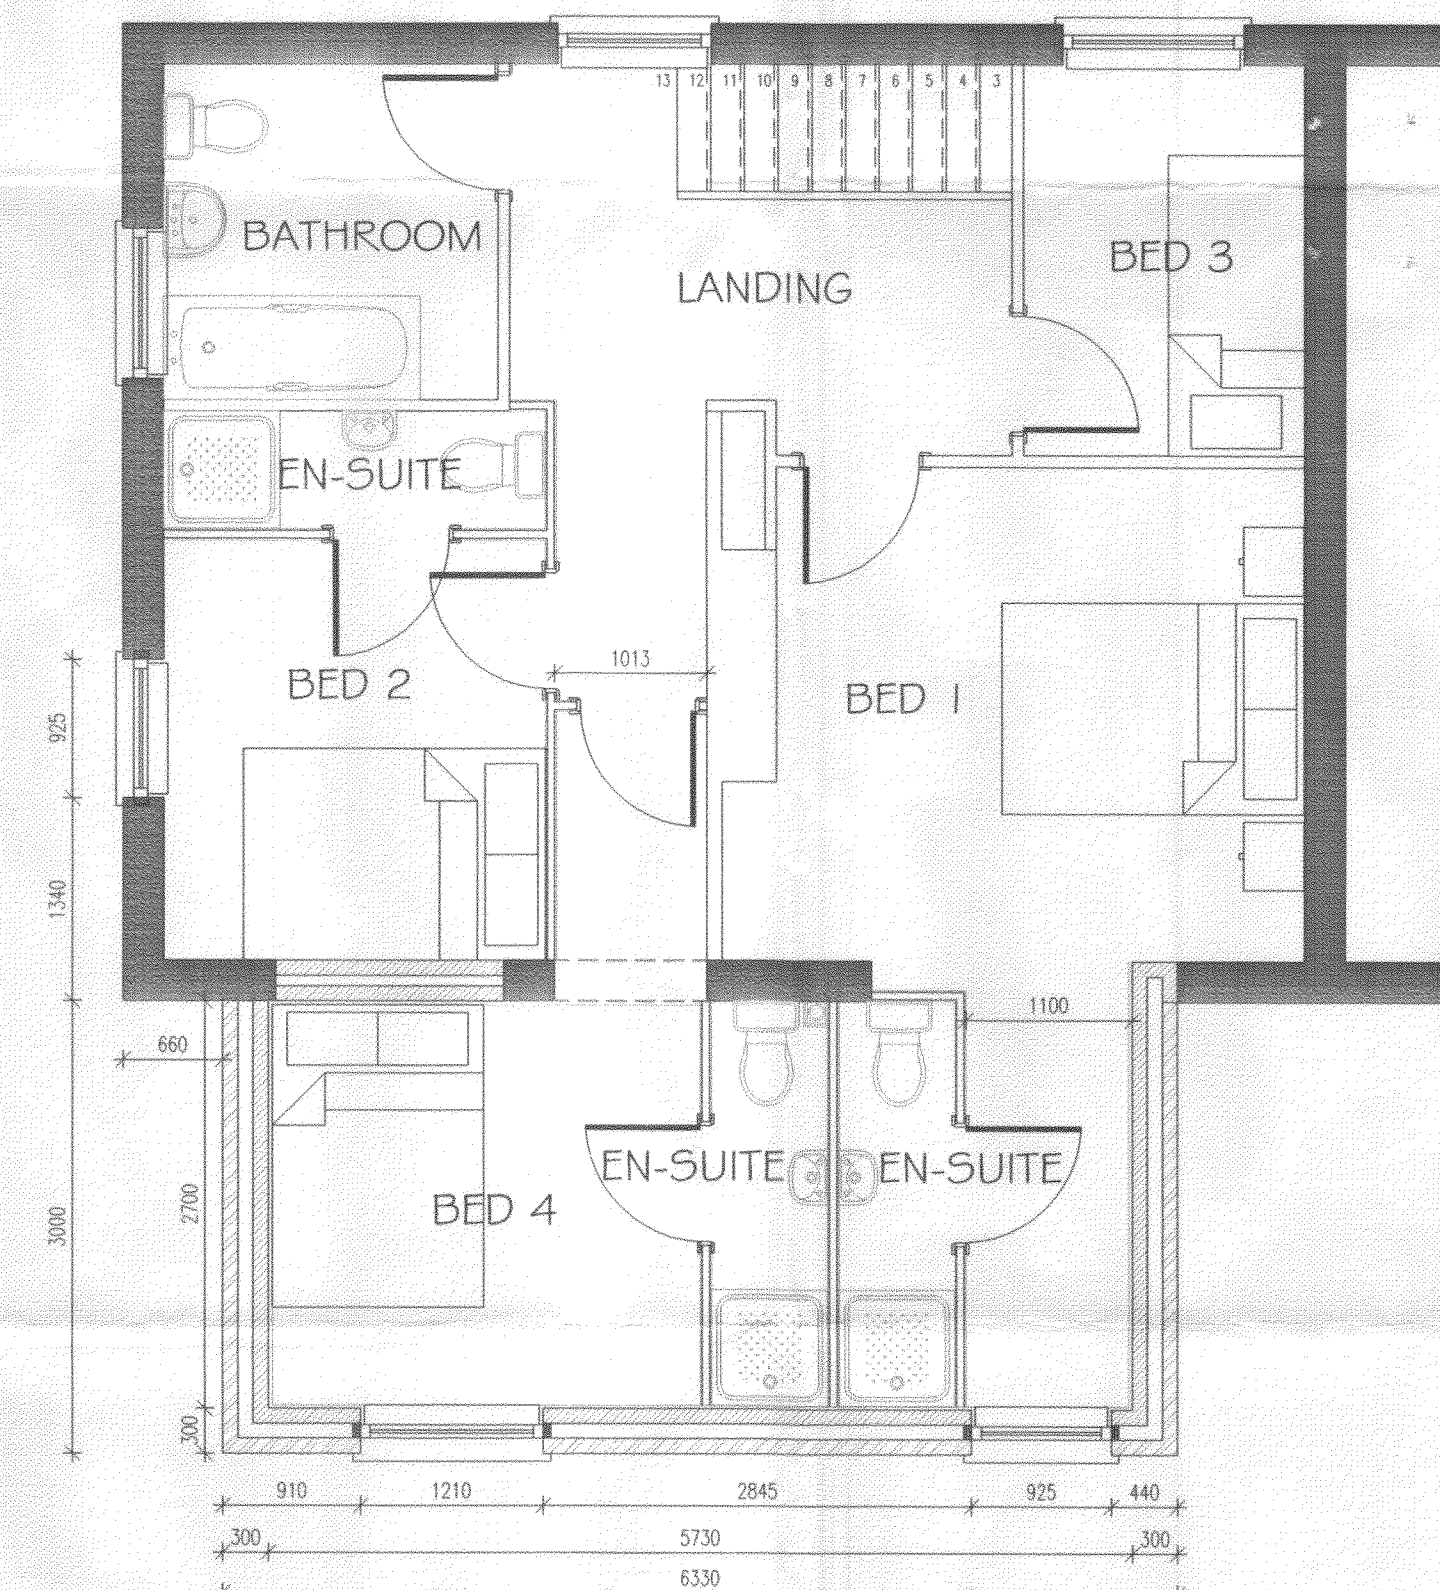

FIRST FLOOR PLAN
(PROPOSED)

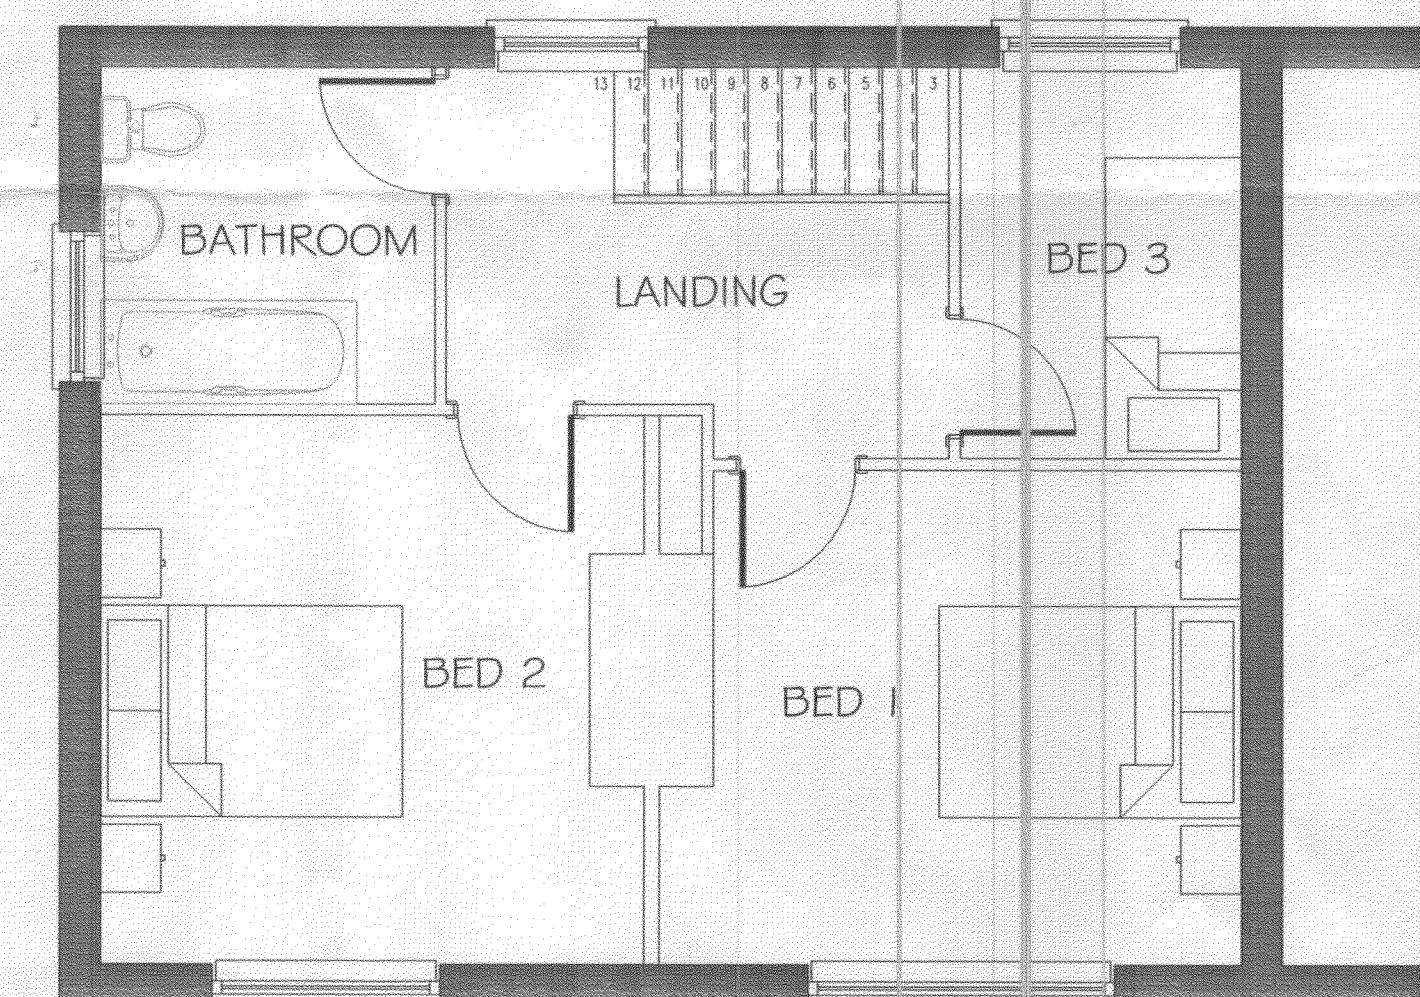

FIRST FLOOR PLAN
(EXISTING)

Revision :	
Scale :	1:50 @ A1
Date :	09/04/09
Drawn by :	SB
Project :	Proposed Development at 52 South Road, Dorchester
Title :	Floor Plans & Elevations
Drg No :	SR-D/01
Rev :	-

21 APR 2009