



Drawing No.	Rev No.
MGJ001 -003	A

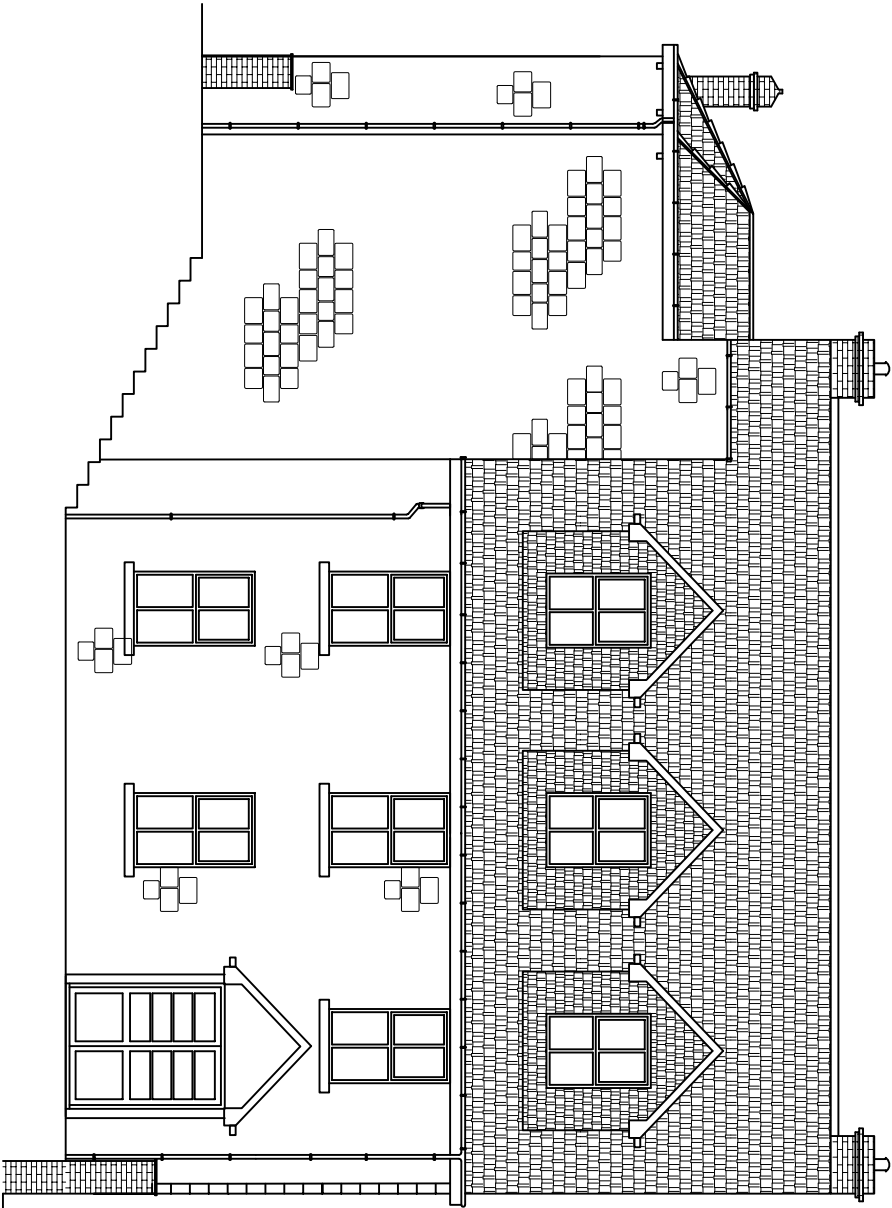


PROPOSED REAR ELEVATION
SCALE 1:100 AT A3

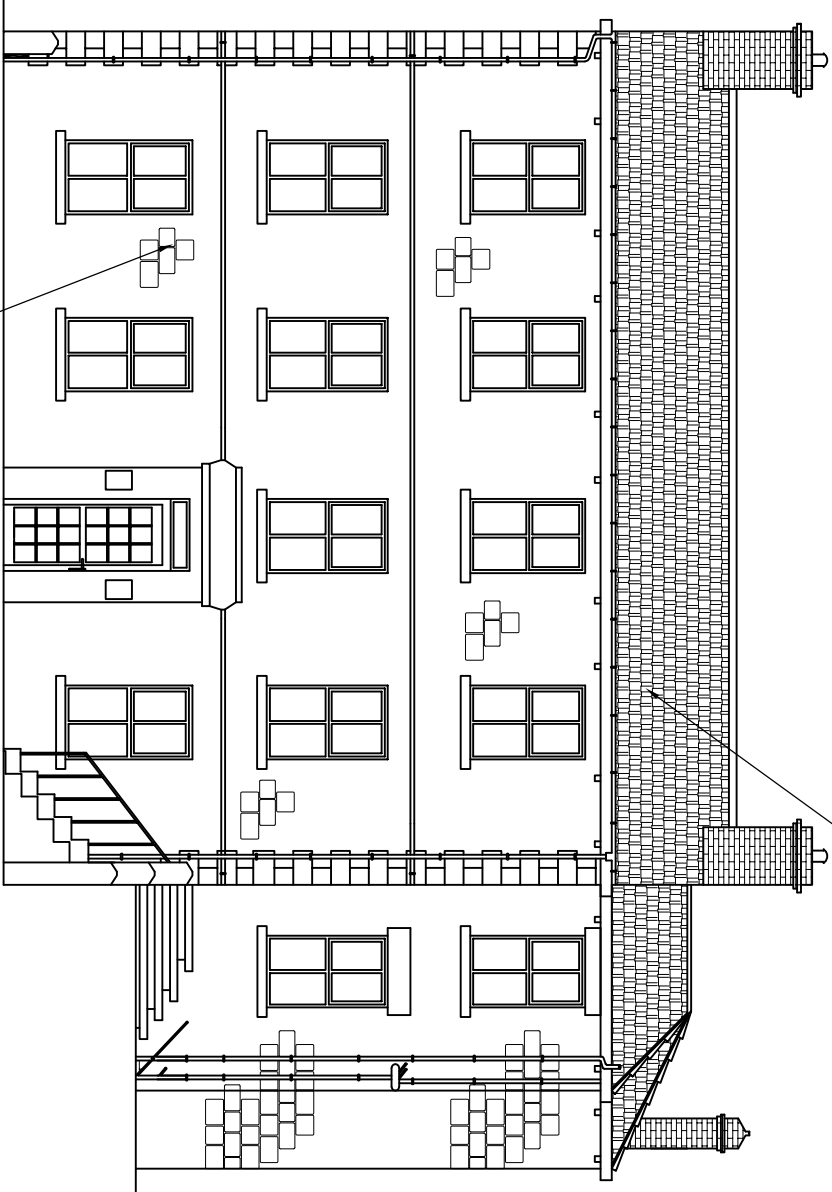


RENDER REMOVED
TO EXPOSE ORIGINAL STONE

PROPOSED FRONT ELEVATION
SCALE 1:100 AT A3

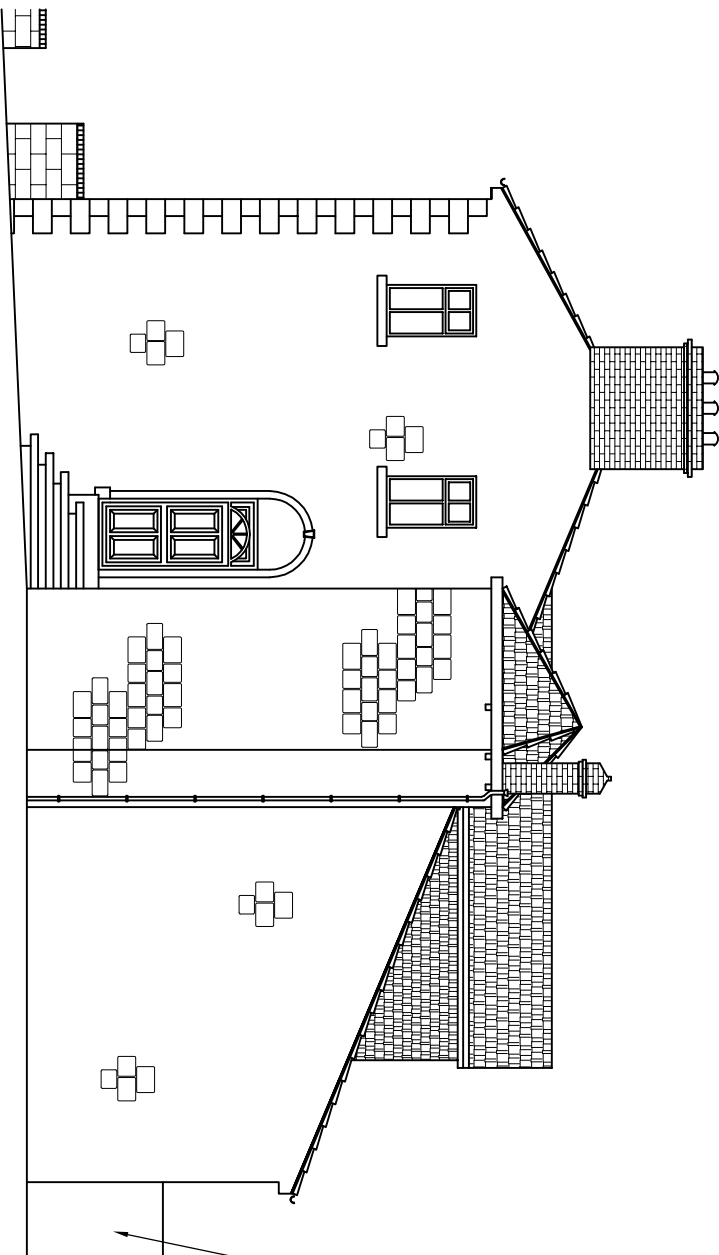

EXISTING RENDER REMOVED TO
EXPOSE STONE

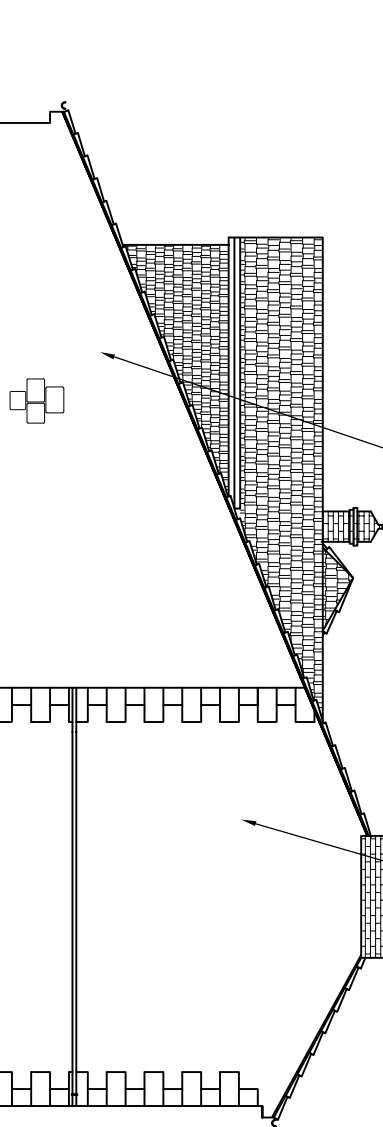

BEER GARDEN RECONSTRUCTED
TO REAR OF BUILDING

PROPOSED END ELEVATION
SCALE 1:100 AT A3

DO NOT SCALE: Contractor to check all dimensions and report any omissions or errors

NOTES

NEW 1.8 HIGH WALL TO TOP OF BANKING
FOR SAFETY PURPOSES

A	Scheme revised	JRB	GJ	GJ	27/11/09
Rev	Description	By	Chk	App	Date

JRB DESIGNS Ltd
166 Churchfield Lane
Barnsley
S75 5FA
Tel: 01226 383542
Fax: 01226 380078
Mob: 07970 541192
Email: jrb@jrbdesigns.co.uk

This drawing is copyright. © Jrbdesigns Ltd.

Client

MR G JONES

Drawing Title

PROPOSED ELEVATIONS

Address

ROYAL ALBERT HOTEL
WORSBROUGH ROAD
BLACKER HILL
BARNSLEY S74 0RL

Project Title:

PROPOSED TWO STOREY FRONT & REAR EXTENSION

Purpose of Issue:

PLANNING

Drawing Status

FIRST ISSUE

Scale at A3 AS SHOWN	Drawn By JRB	Date 03/07/2009
	Checked By GJ	Date 03/07/2009
Project No. MGJ001	Approved By GJ	Date 03/07/2009
	Drawing No. 003	Revision A

APPROVAL ☒ INFORMATION ☐ TENDER ☐ CONTRACT ☐ CONSTRUCTION ☐