


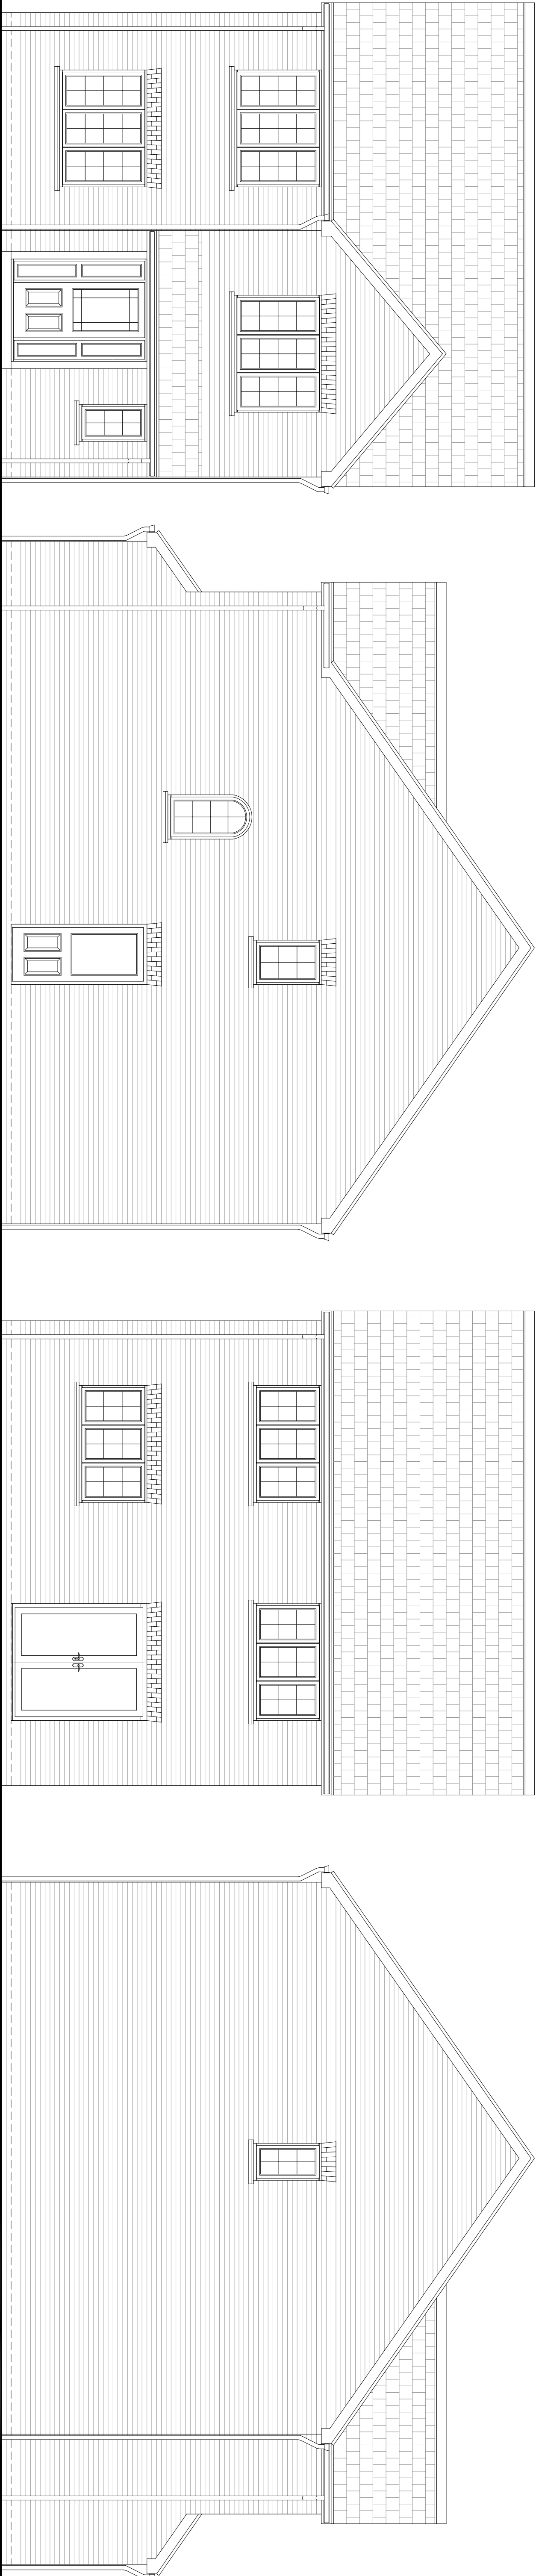


FRONT ELEVATION

SIDE ELEVATION

REAR ELEVATION


SIDE ELEVATION

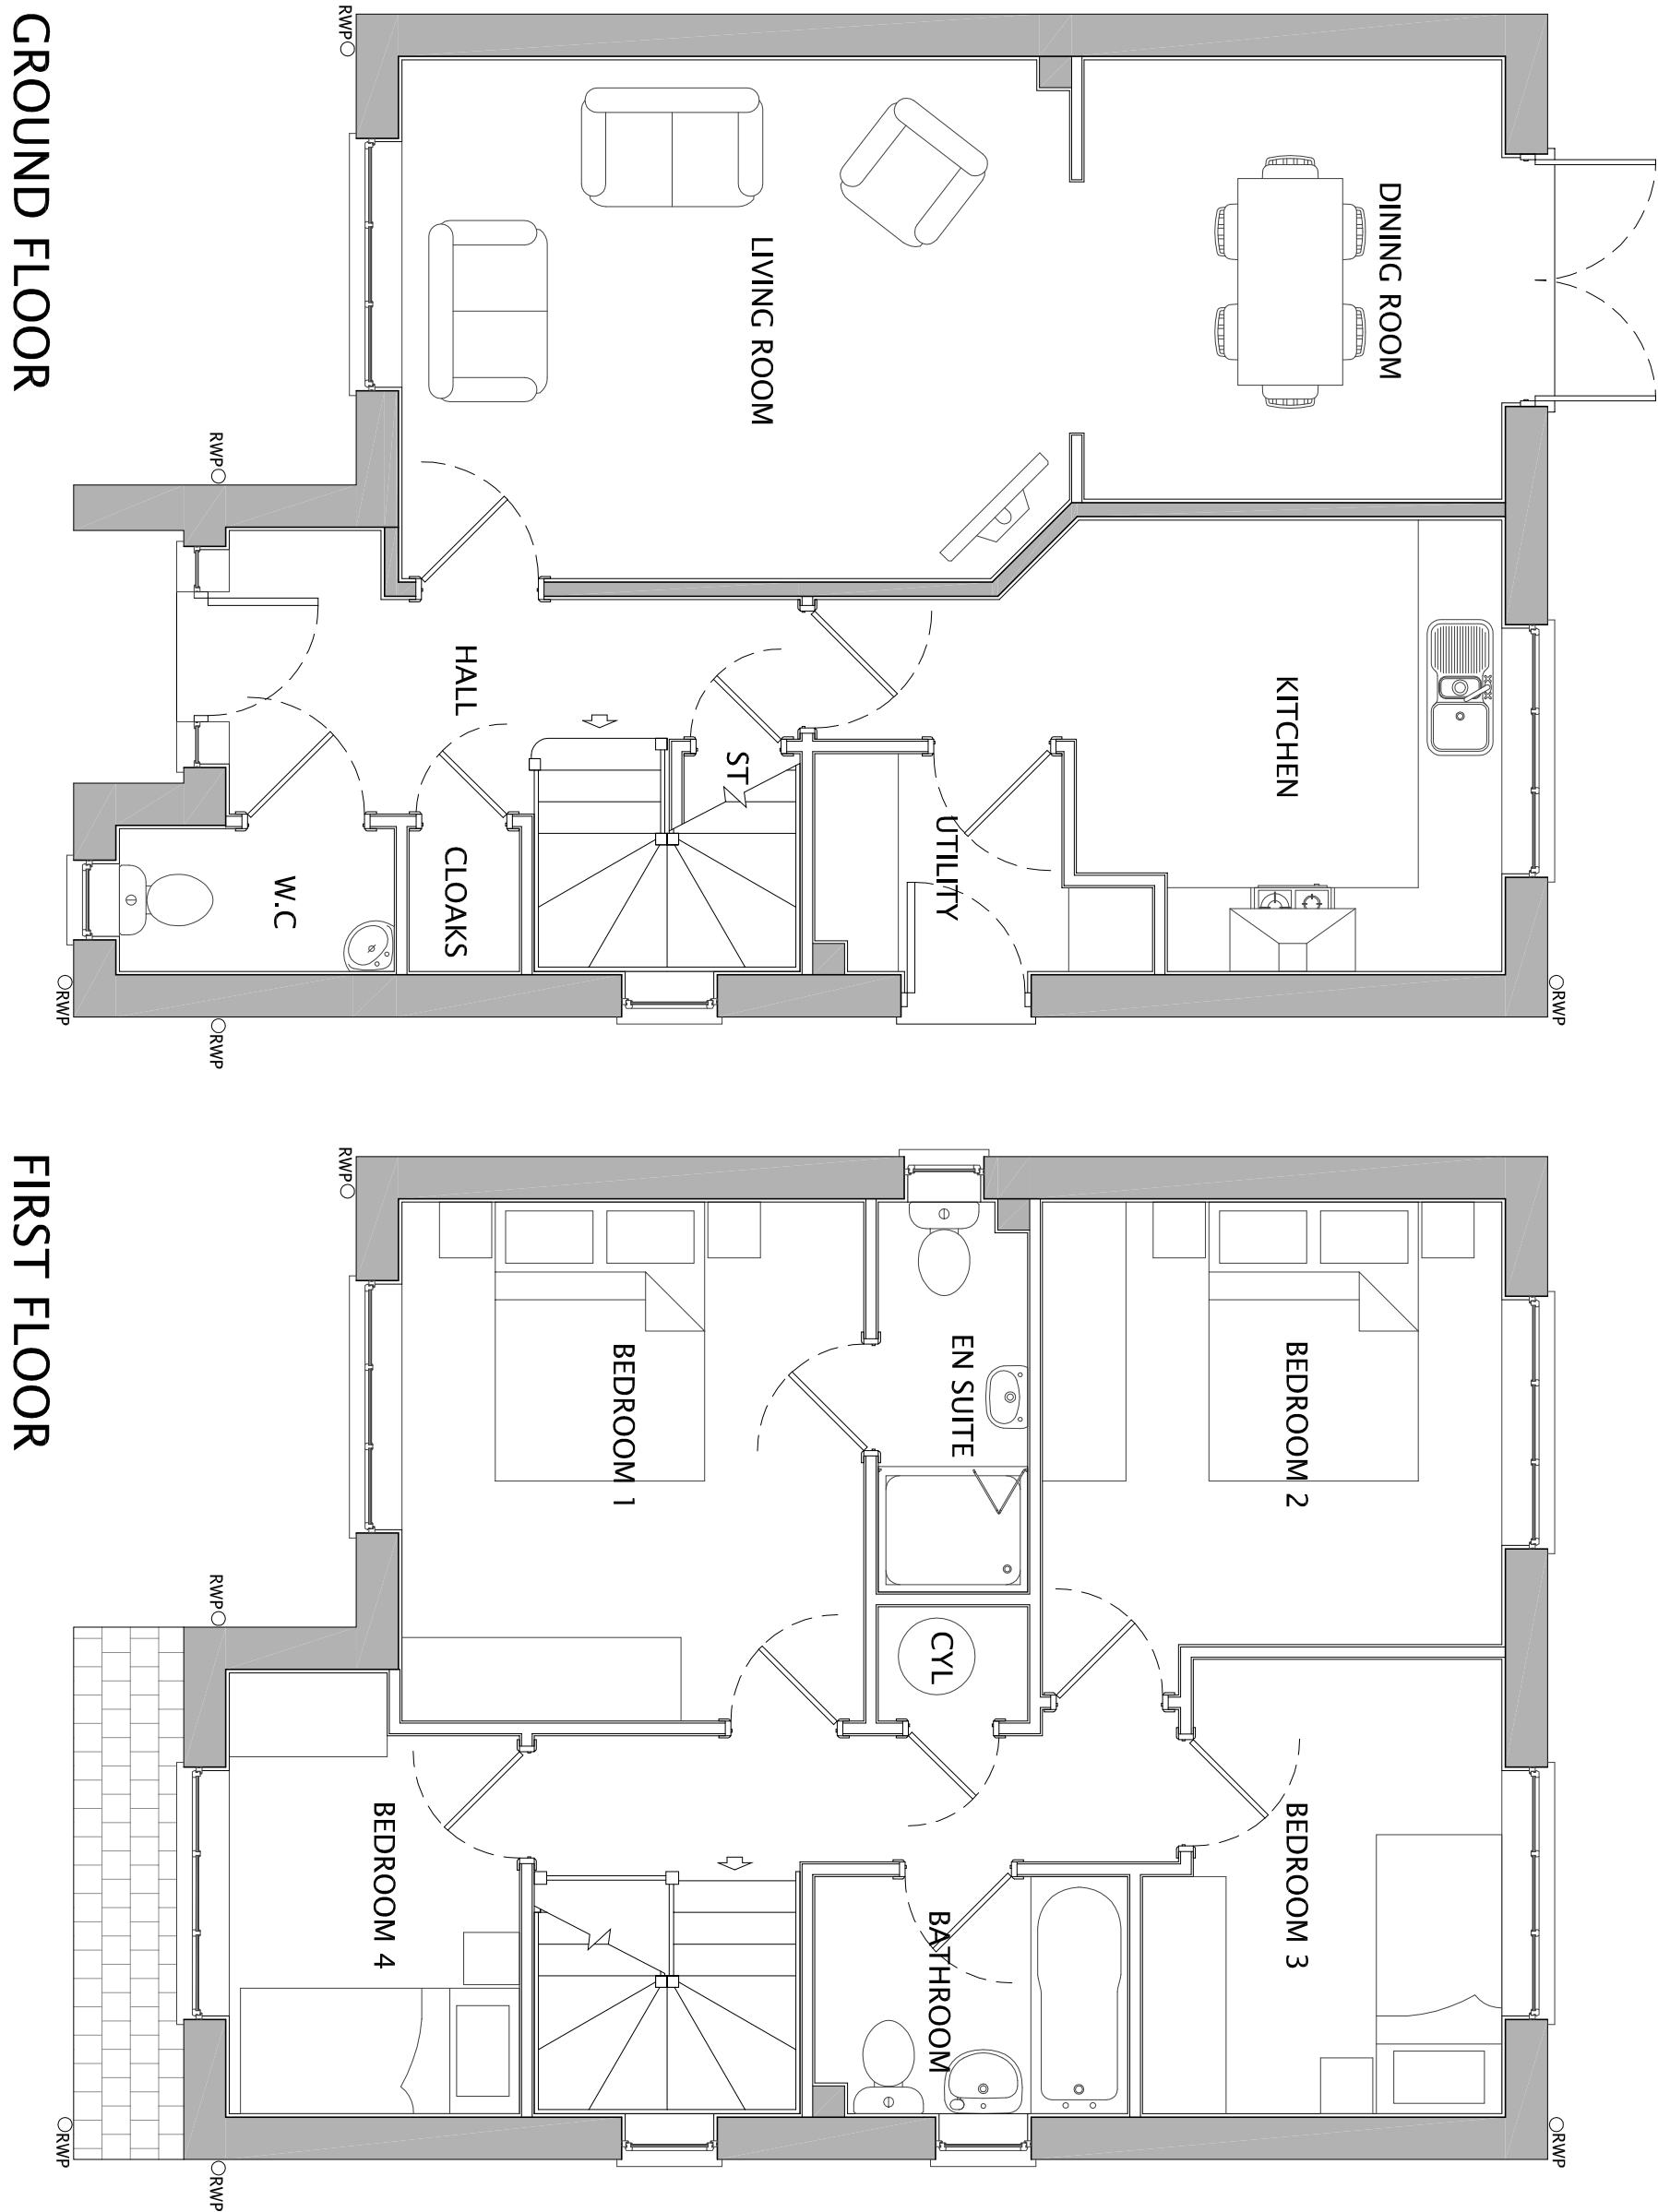

GROUND FLOOR

FIRST FLOOR

17 / WHITWELL HOUSETYPE PLANNING DRAWING (AS)

 

Do not scale off this drawing - Only figure dimensions to be taken from this drawing. Drawings based on Ordnance Survey and/or existing record drawings - Designer and Drawing content subject to Site Survey, Structural Survey, Site Investigations, Planning and Statutory Requirements and Approval. Authorised reproduction from Ordnance Survey Maps with permission of the Controller of Her Majesty's Stationery Office. Crown Copyright reserved.



CLIENT: NETHERTON HOMES	DRAWING NUMBER: P14.4905:17
PROJECT: PROPOSED RESIDENTIAL DEVELOPMENT, WEST OF WAKEFIELD ROAD, MAPPLEWELL	SCALE @ A1: 1:50
DRAWING: WHITWELL HOUSETYPE (AS) PLANNING DRAWING	DATE: OCT 15
	DRAWN: RMB
	CHECKED: RMB
	DATE: OCT 15

14 MARINER COURT / CALDER PARK / WAKEFIELD / WF4 3FL
01924 383322 / www.jpssoc.co.uk / info@jpssoc.co.uk
Jrpo is a trading style of JRP Architects Ltd