



LOCATION PLAN

scale 1 : 1250


Proposed two detached houses
at
30 Paddock Road
Staincross
South Yorkshire

date Feb 2010

dwg no JS/01/10/A

rev A dwg. re-titled / reduced to A4 size

To be read in conjunction with proposed floor plans sheets on and two
drwg nos JS/03/10 & JS/04/10

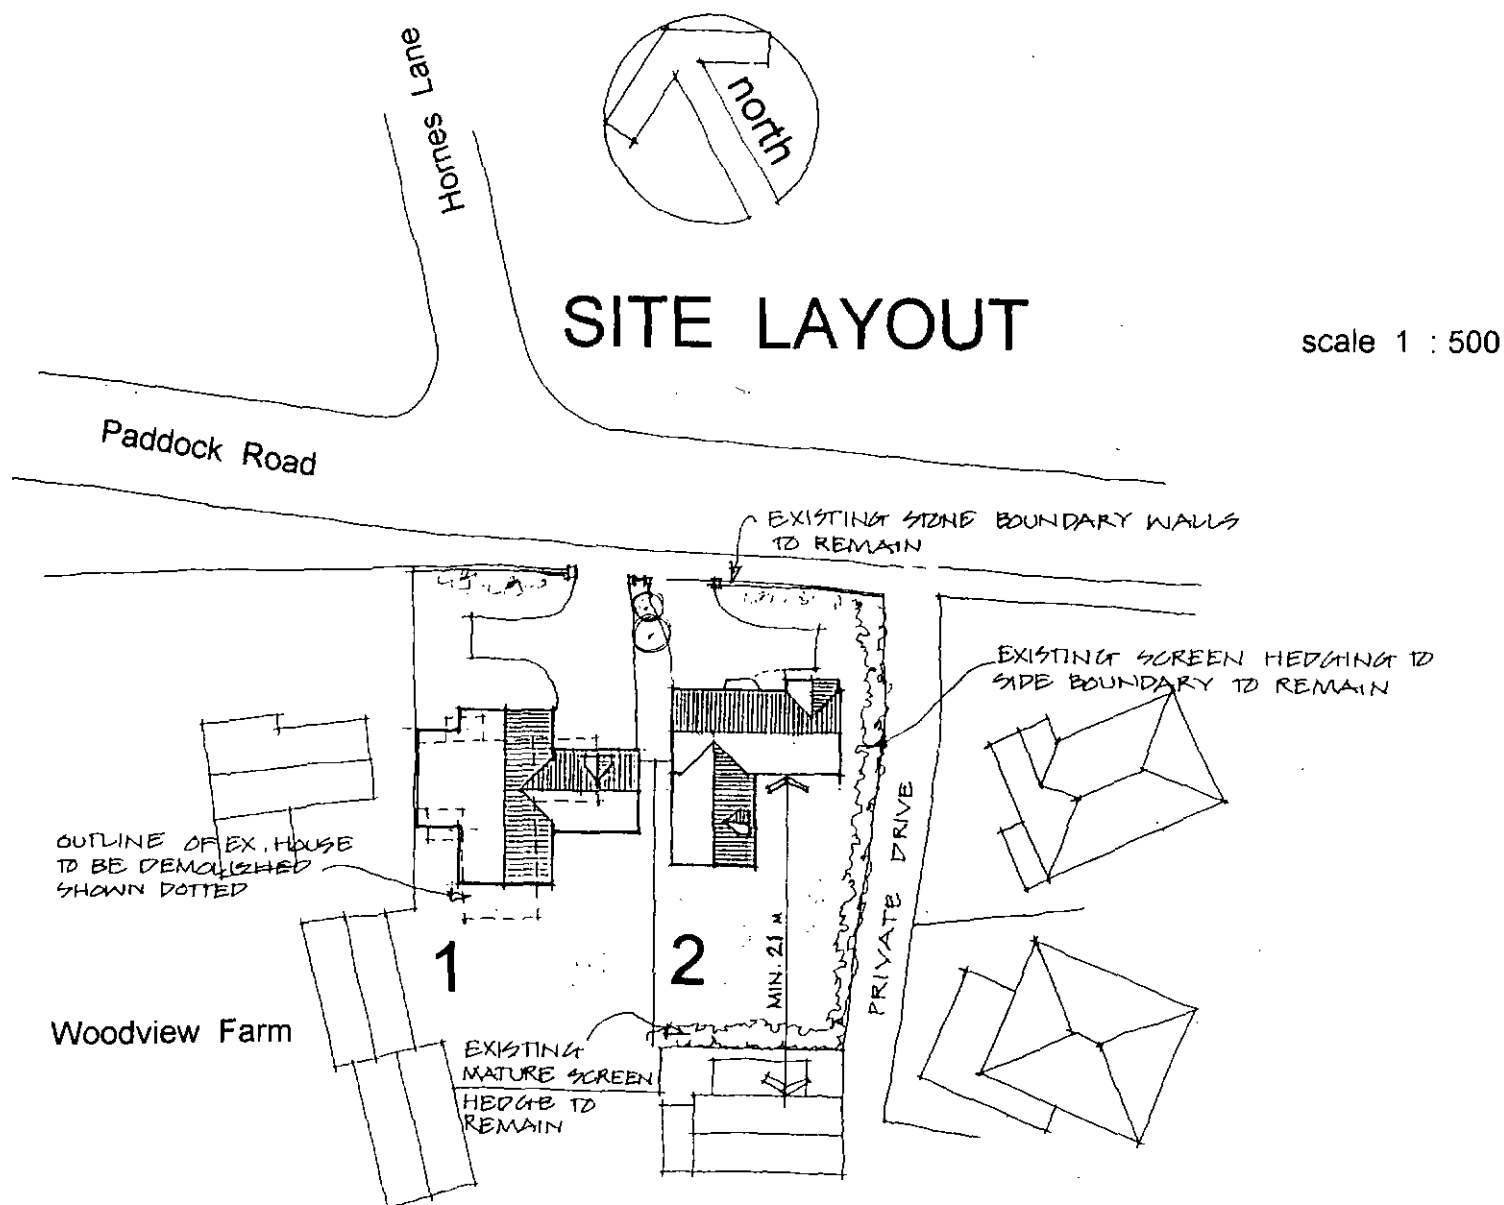

Proposed two detached houses
at
30 Paddock Road
Staincross
South Yorkshire

date Feb 2010

drwg no JS/02/10 A

REVISION A REAR DIMENSION ON PLOT 2 INCREASED TO 21 M APRIL 2010


Proposed two detached houses
at
30 Paddock Road
Staincross
South Yorkshire

date Feb 2010

drwg no JS/03/10


Plot 1

approx. floor area 1,765sqft.

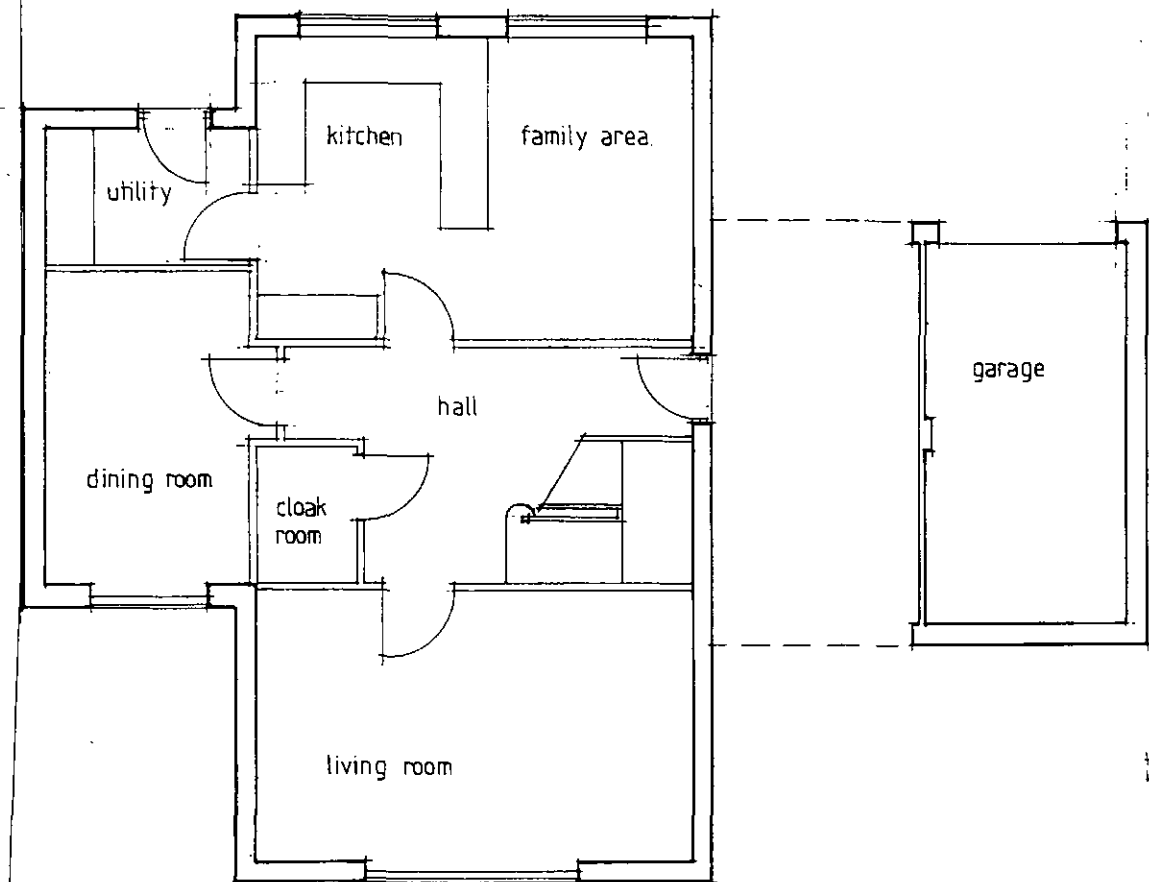

Plot 2

approx. floor area 1,560sqft.

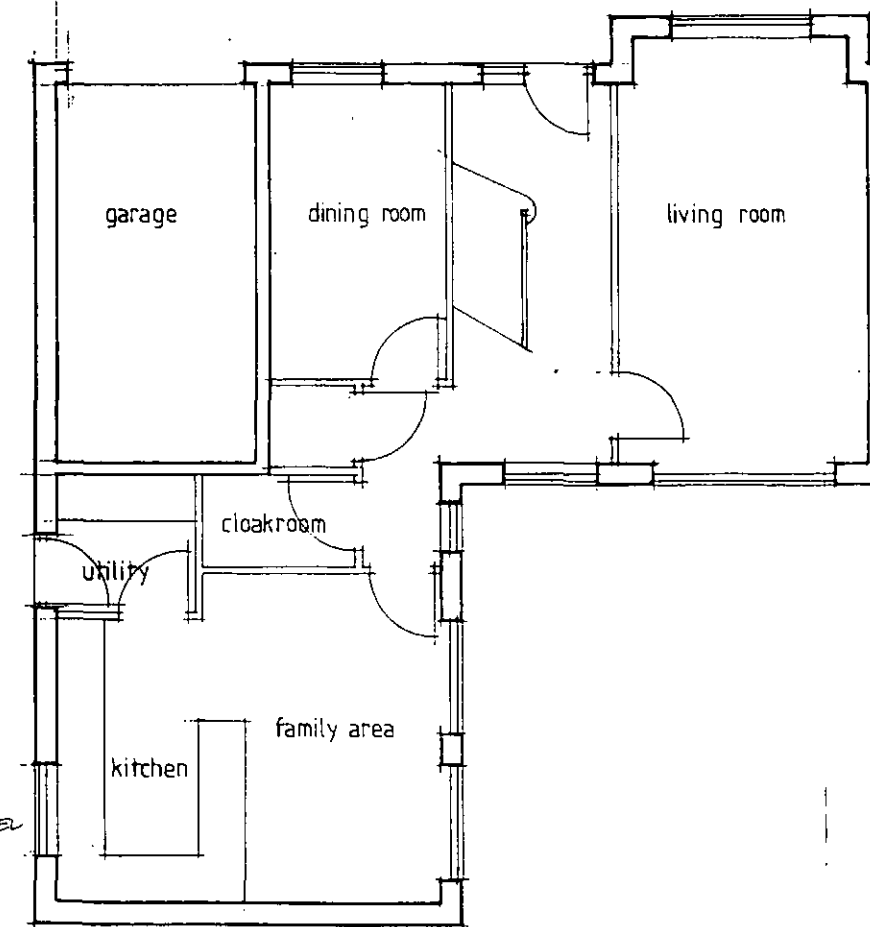

HIGH LEVEL WINDOW

GROUND FLOOR PLANS

scale 1 : 100

sheet one


Proposed two detached houses
at
30 Paddock Road
Staincross
South Yorkshire

date Feb 2010

dwrg no JS/04/10

Plot 1

Plot 2

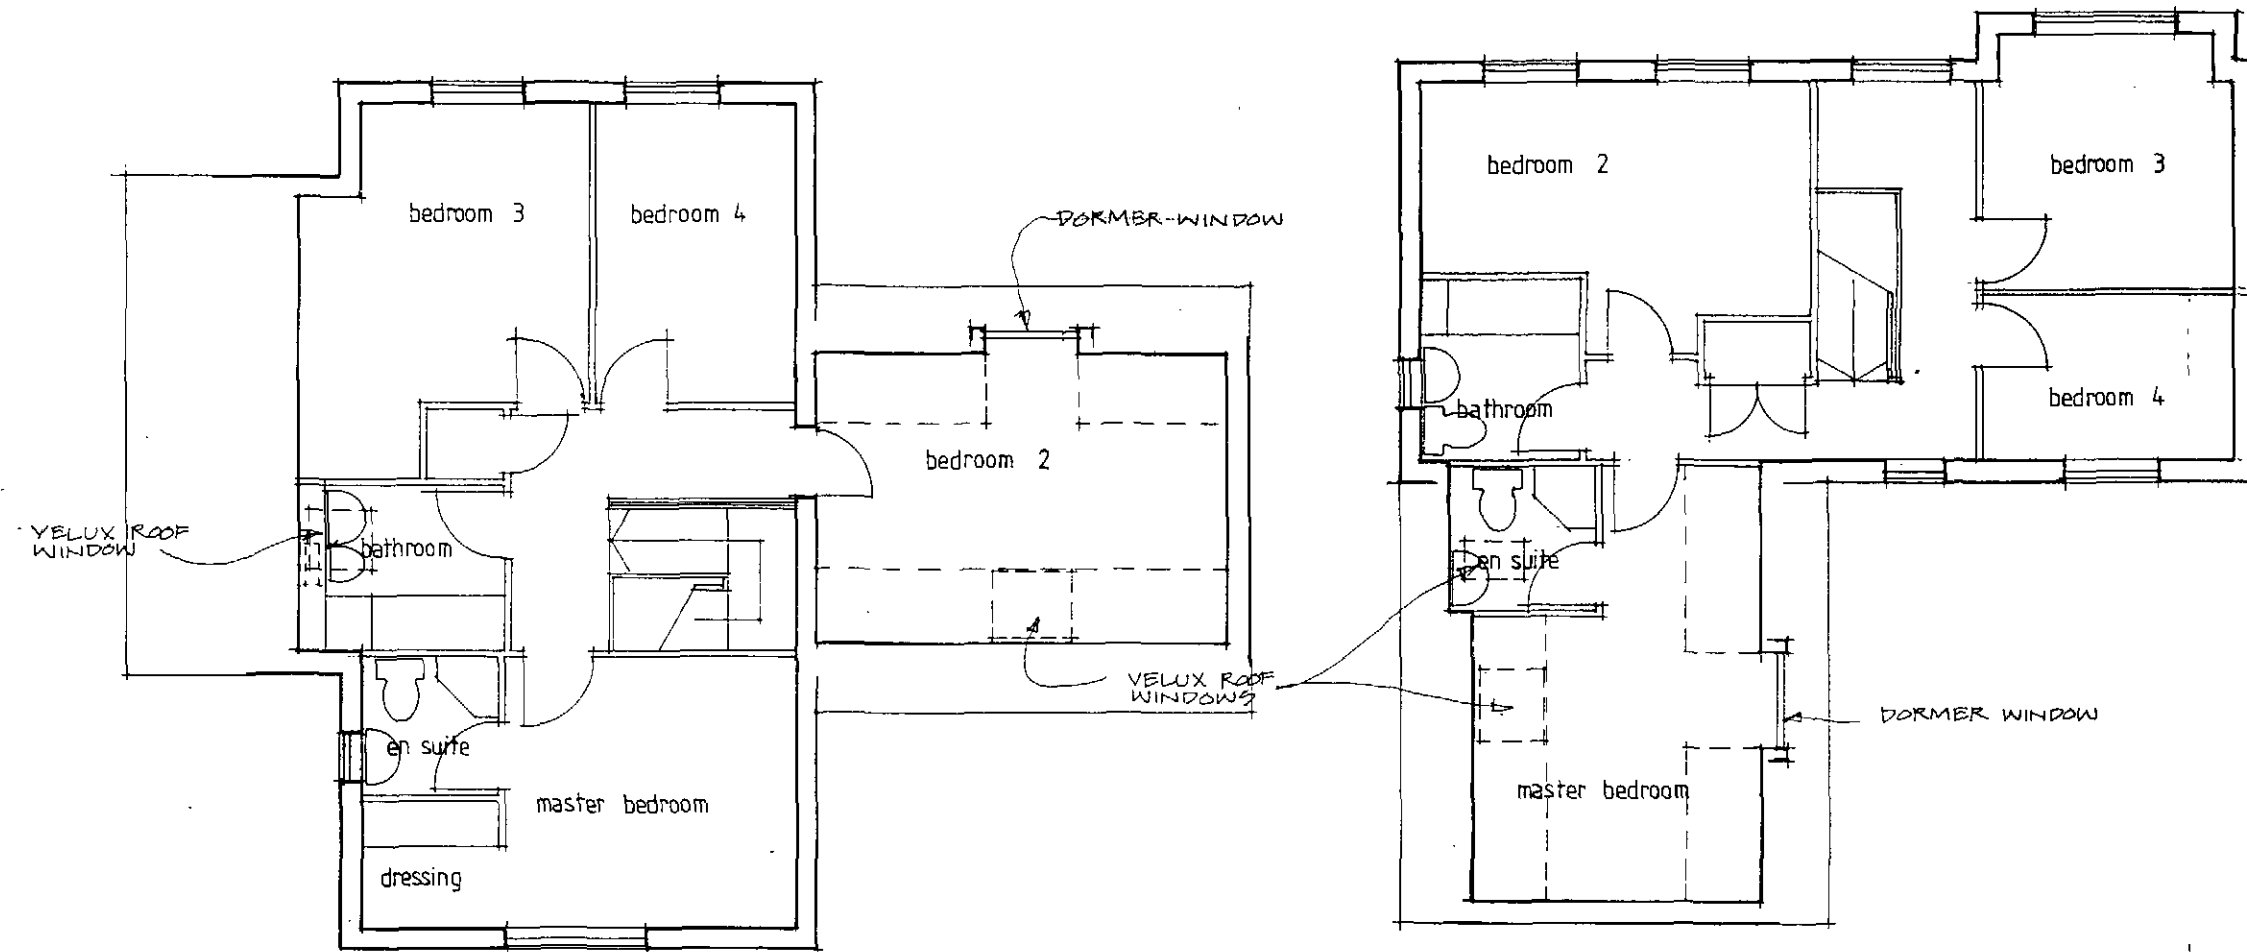

FIRST FLOOR PLANS

scale 1 : 100

sheet two