

Notes:

PLANNING DRAWINGS - THIS DRAWING SHOULD NOT BE USED FOR ANY OTHER PURPOSES THAN THAT SPECIFIED HERE

COPYRIGHT - THIS DRAWING MAY NOT BE REPRODUCED OR MODIFIED IN WHOLE OR PART BY ANY PERSON OR ORGANISATION WITHOUT THE ARCHITECTS CONSENT. ISSUING COPIES TO THIRD PARTIES MAY NOT BE DONE WITHOUT THE ARCHITECTS CONSENT

Revision: --

Revision List:

MATERIALS - PROPOSED

Walls - coursed stone and render to match existing

Roof - concrete tiles to match

0 5m

Project/ Client: Three Ways/ Turner

Drawing Title: Elevations - PROPOSED


Drawing Number: 2154/TP/006

Scale at A3: 1:100

Date: Apr 23




North East Elevation

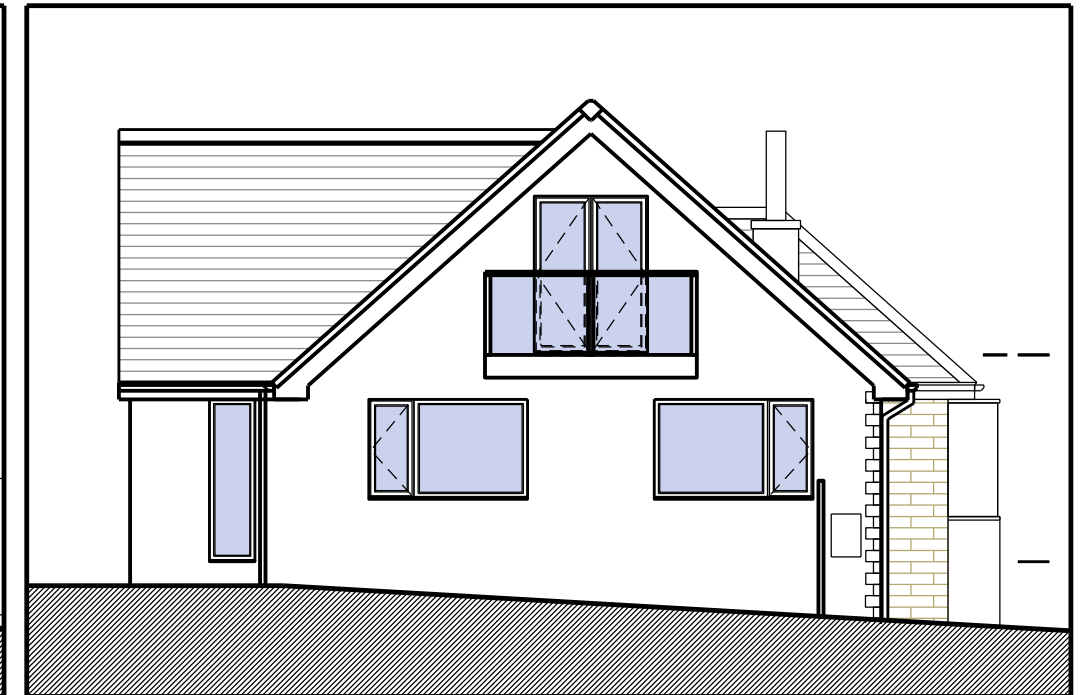


South East Elevation



South West Elevation

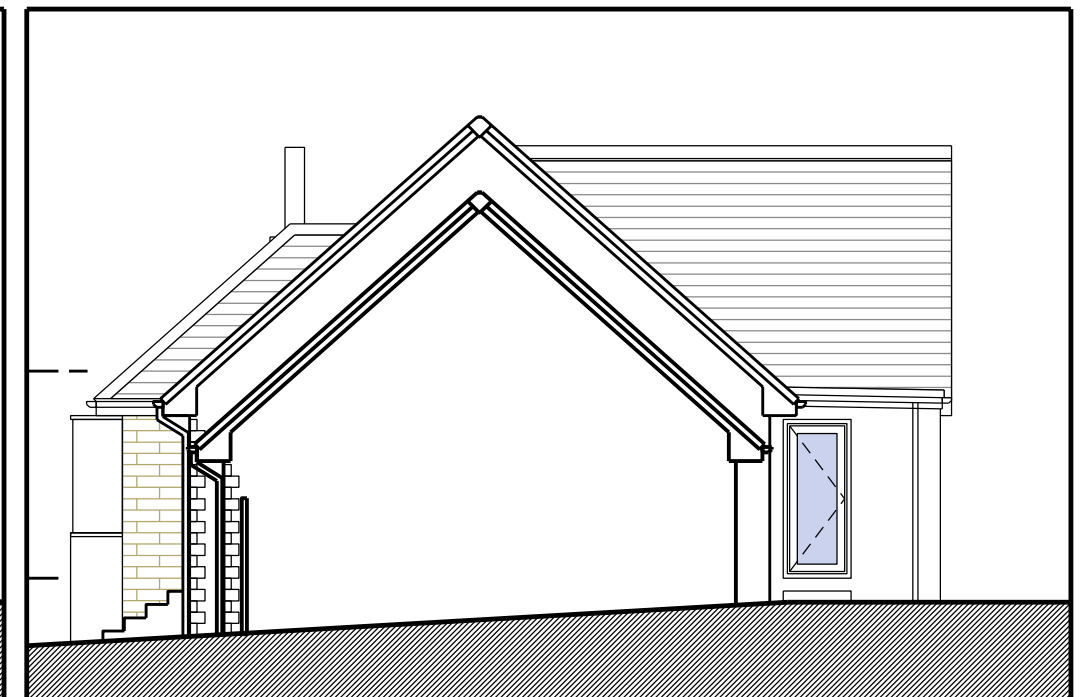

North West Elevation

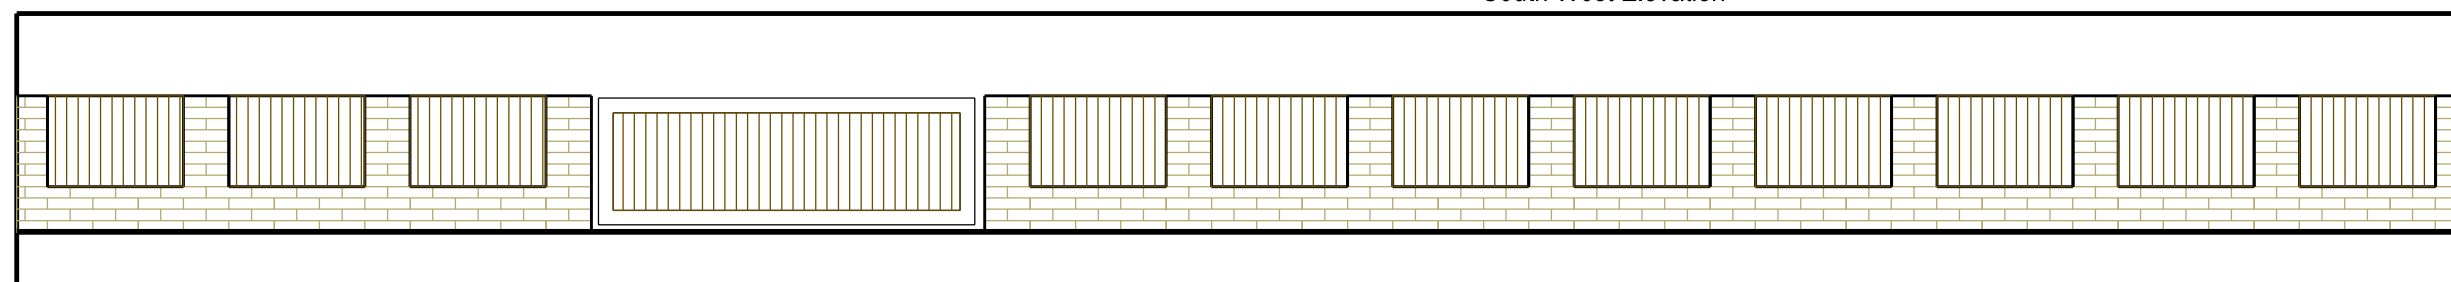

Roadside wall elevation