


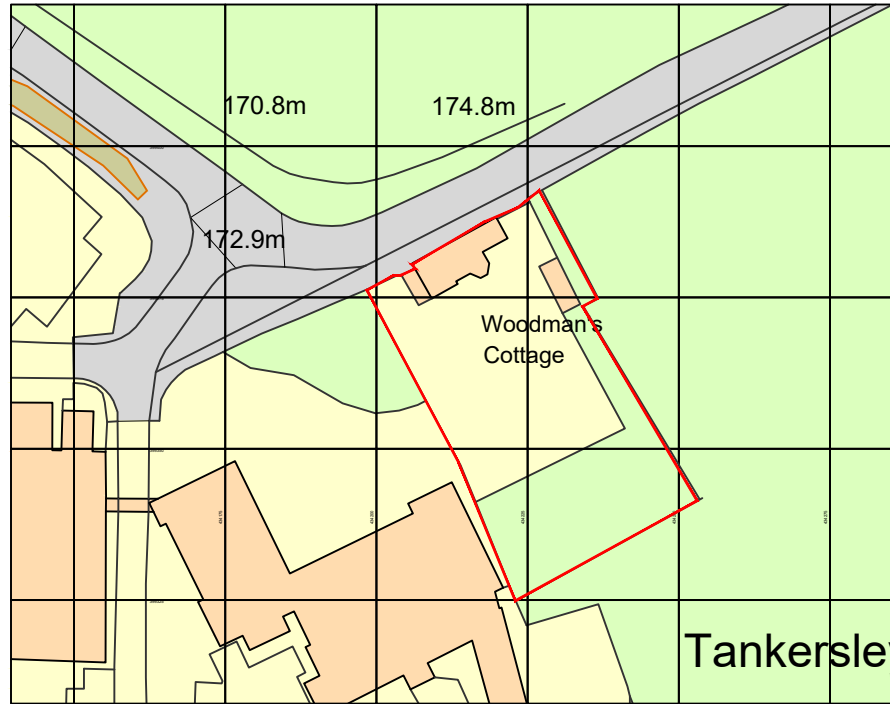


 



Ordnance Survey, (c) Crown Copyright 2020. All rights reserved. Licence number 100022432

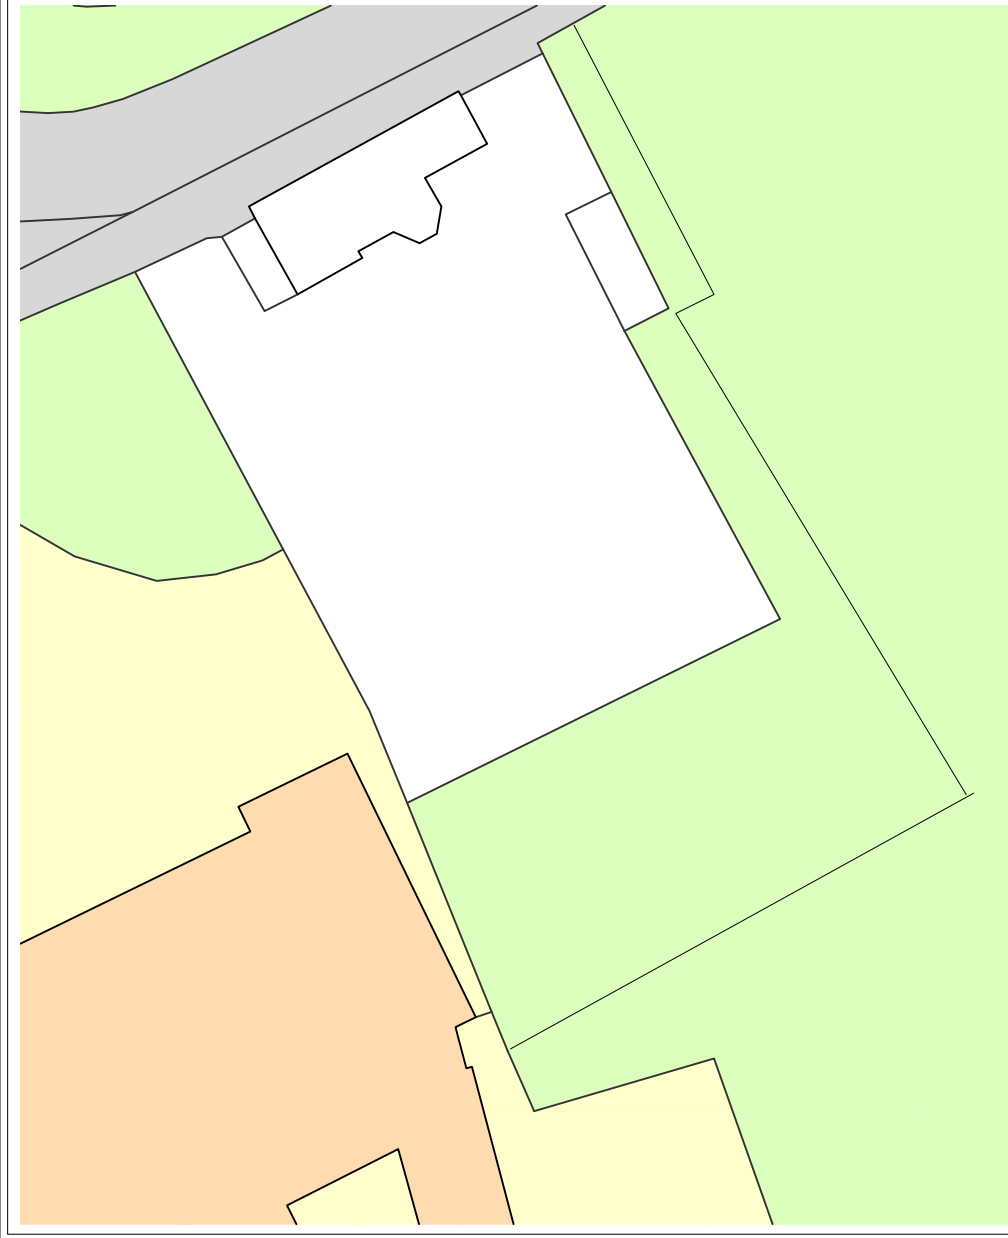

LOCATION PLAN 1:1250

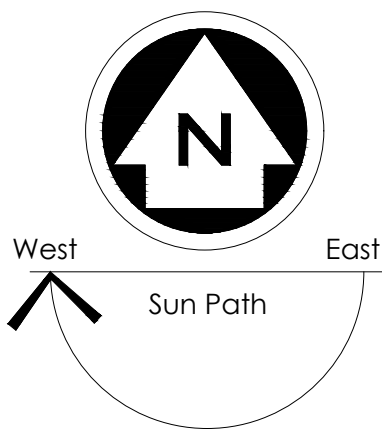

EXISTING SITE PLAN 1:500

 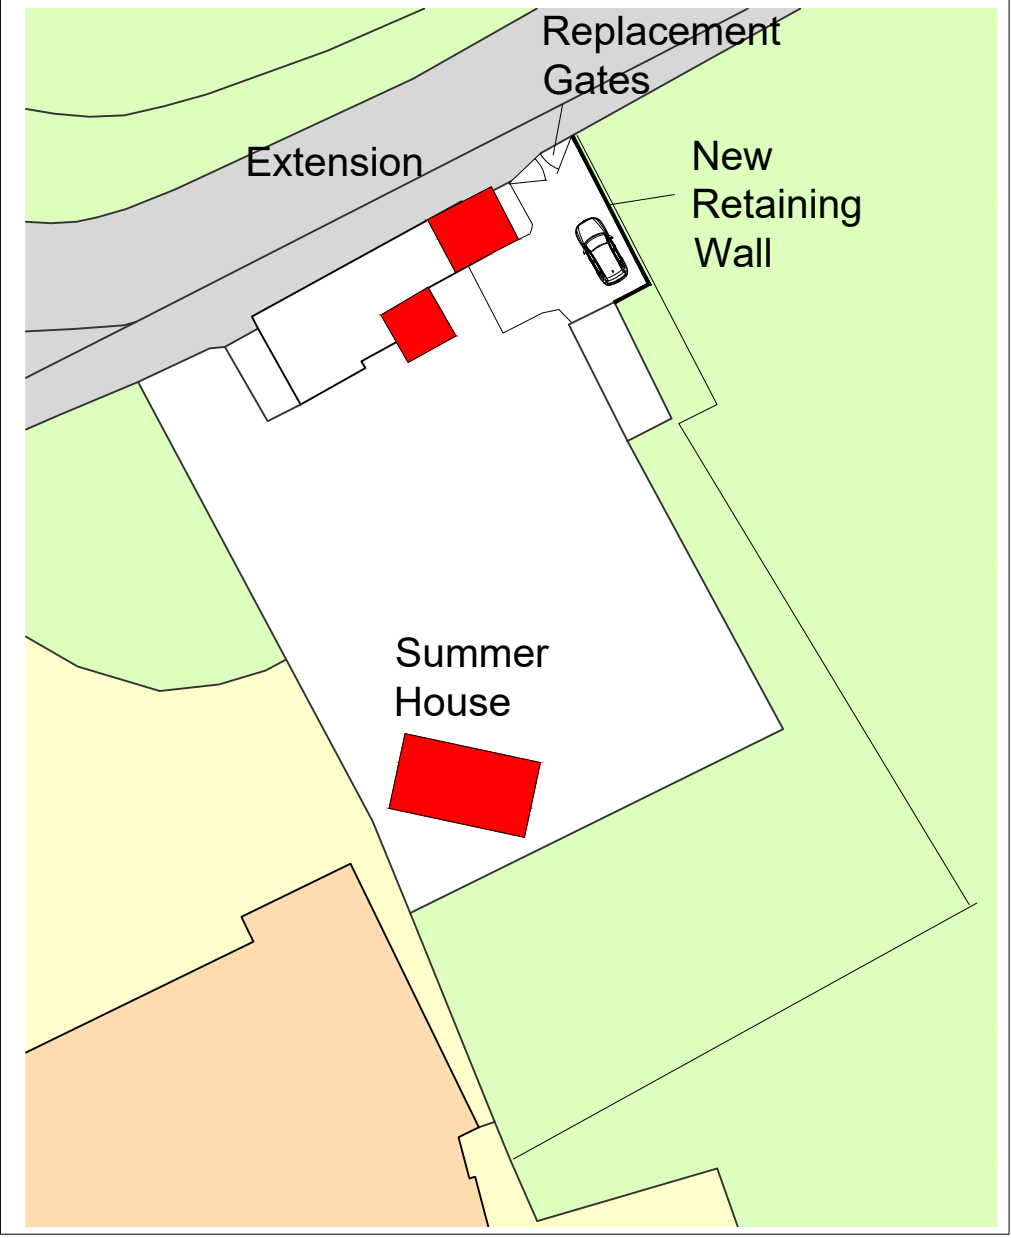

PROPOSED SITE PLAN 1:500

NOTES

ALL DIMENSIONS TO BE CHECKED ON SITE
ALL SUBJECT TO STRUCTURAL
ENGINEERS CHECKS AND
CALCULATIONS
TO BE READ IN CONJUNCTION
WITH CONSTRUCTION SPECIFICATION
DO NOT SCALE FROM THIS DRAWING
EXCEPT FOR THE PURPOSES OF LOCAL
AUTHORITY PLANNING
IF ANY VARIATIONS ARE MADE TO
SPECIFICATION/DRAWINGS WITHOUT DK
DESIGNS KNOWLEDGE, DK DESIGNS WILL
NOT BE HELD ACCOUNTABLE FOR NON
COMPLIANCE OF PLANNING AND BUILDING
REGULATIONS
This drawing and all the information
shown is the property of DK Designs and
shall not be copied whole, or in part, or
used for any other purpose without written
permission of the Company

DK DESIGNS
FUTURE PROJECTS TODAY

7A HAYWOOD HOUSE, HYDRA BUSINESS PARK
NETHER LANE
SHEFFIELD
S35 1ZX
TEL OFFICE:- 07591 206852
WEB:- WWW.DK-DESIGNS.CO.UK
EMAIL :- DESIGNS@DK-DESIGNS.CO.UK

Client:

Mr & Mrs S Murphy

Woodmans Cottage, Tankersley, Barnsley
LOCATION AND SITE PLANS

Scales:

1:1250 1:500@A1


Drawing Number:
2020-034-01

Revision:
-

Date:

June 20

Drawn by:
DCK/KLU

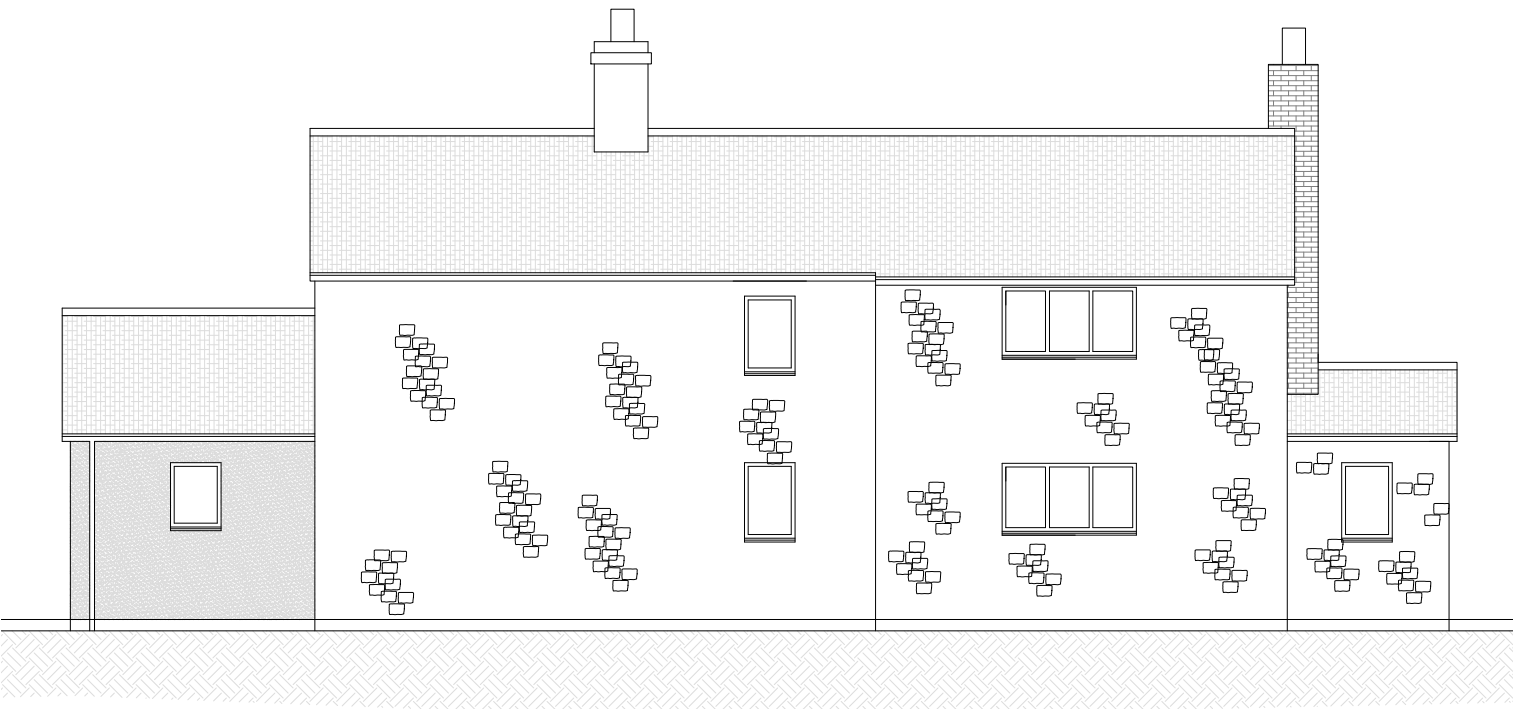



Front Elevation




Side Elevation





Rear Elevation

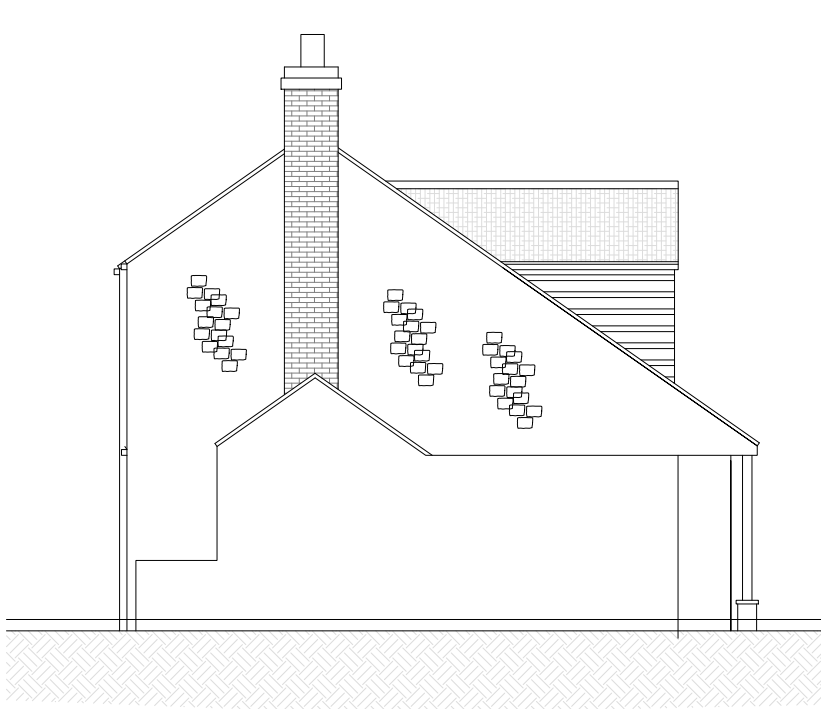 

Side Elevation

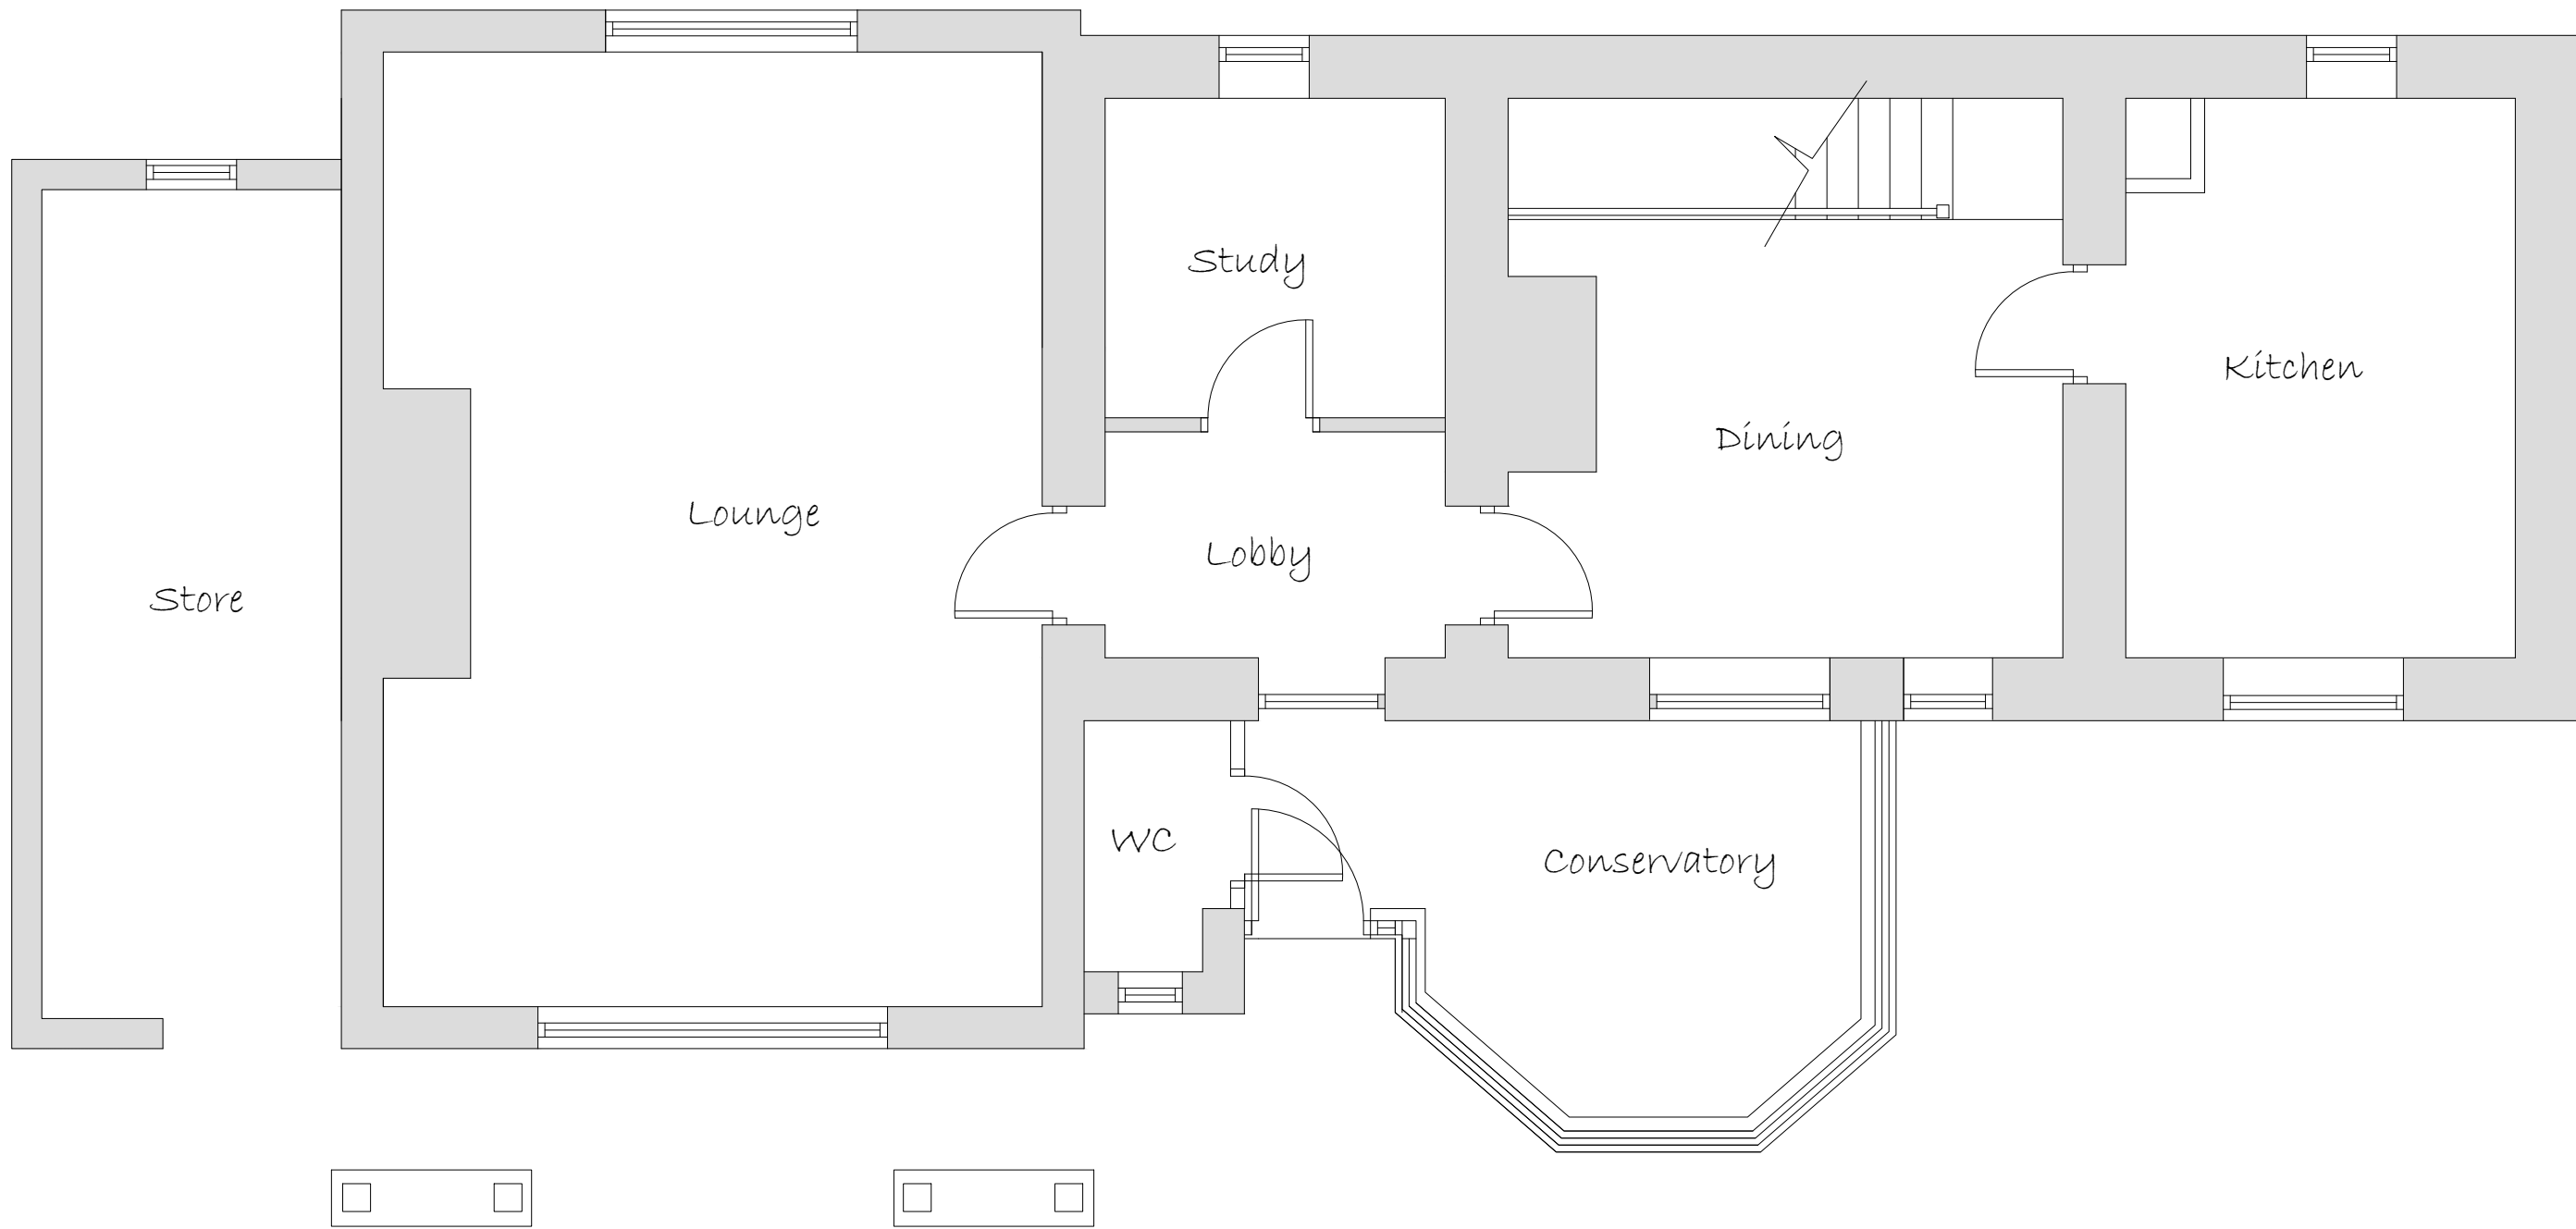


Ground Floor Plan

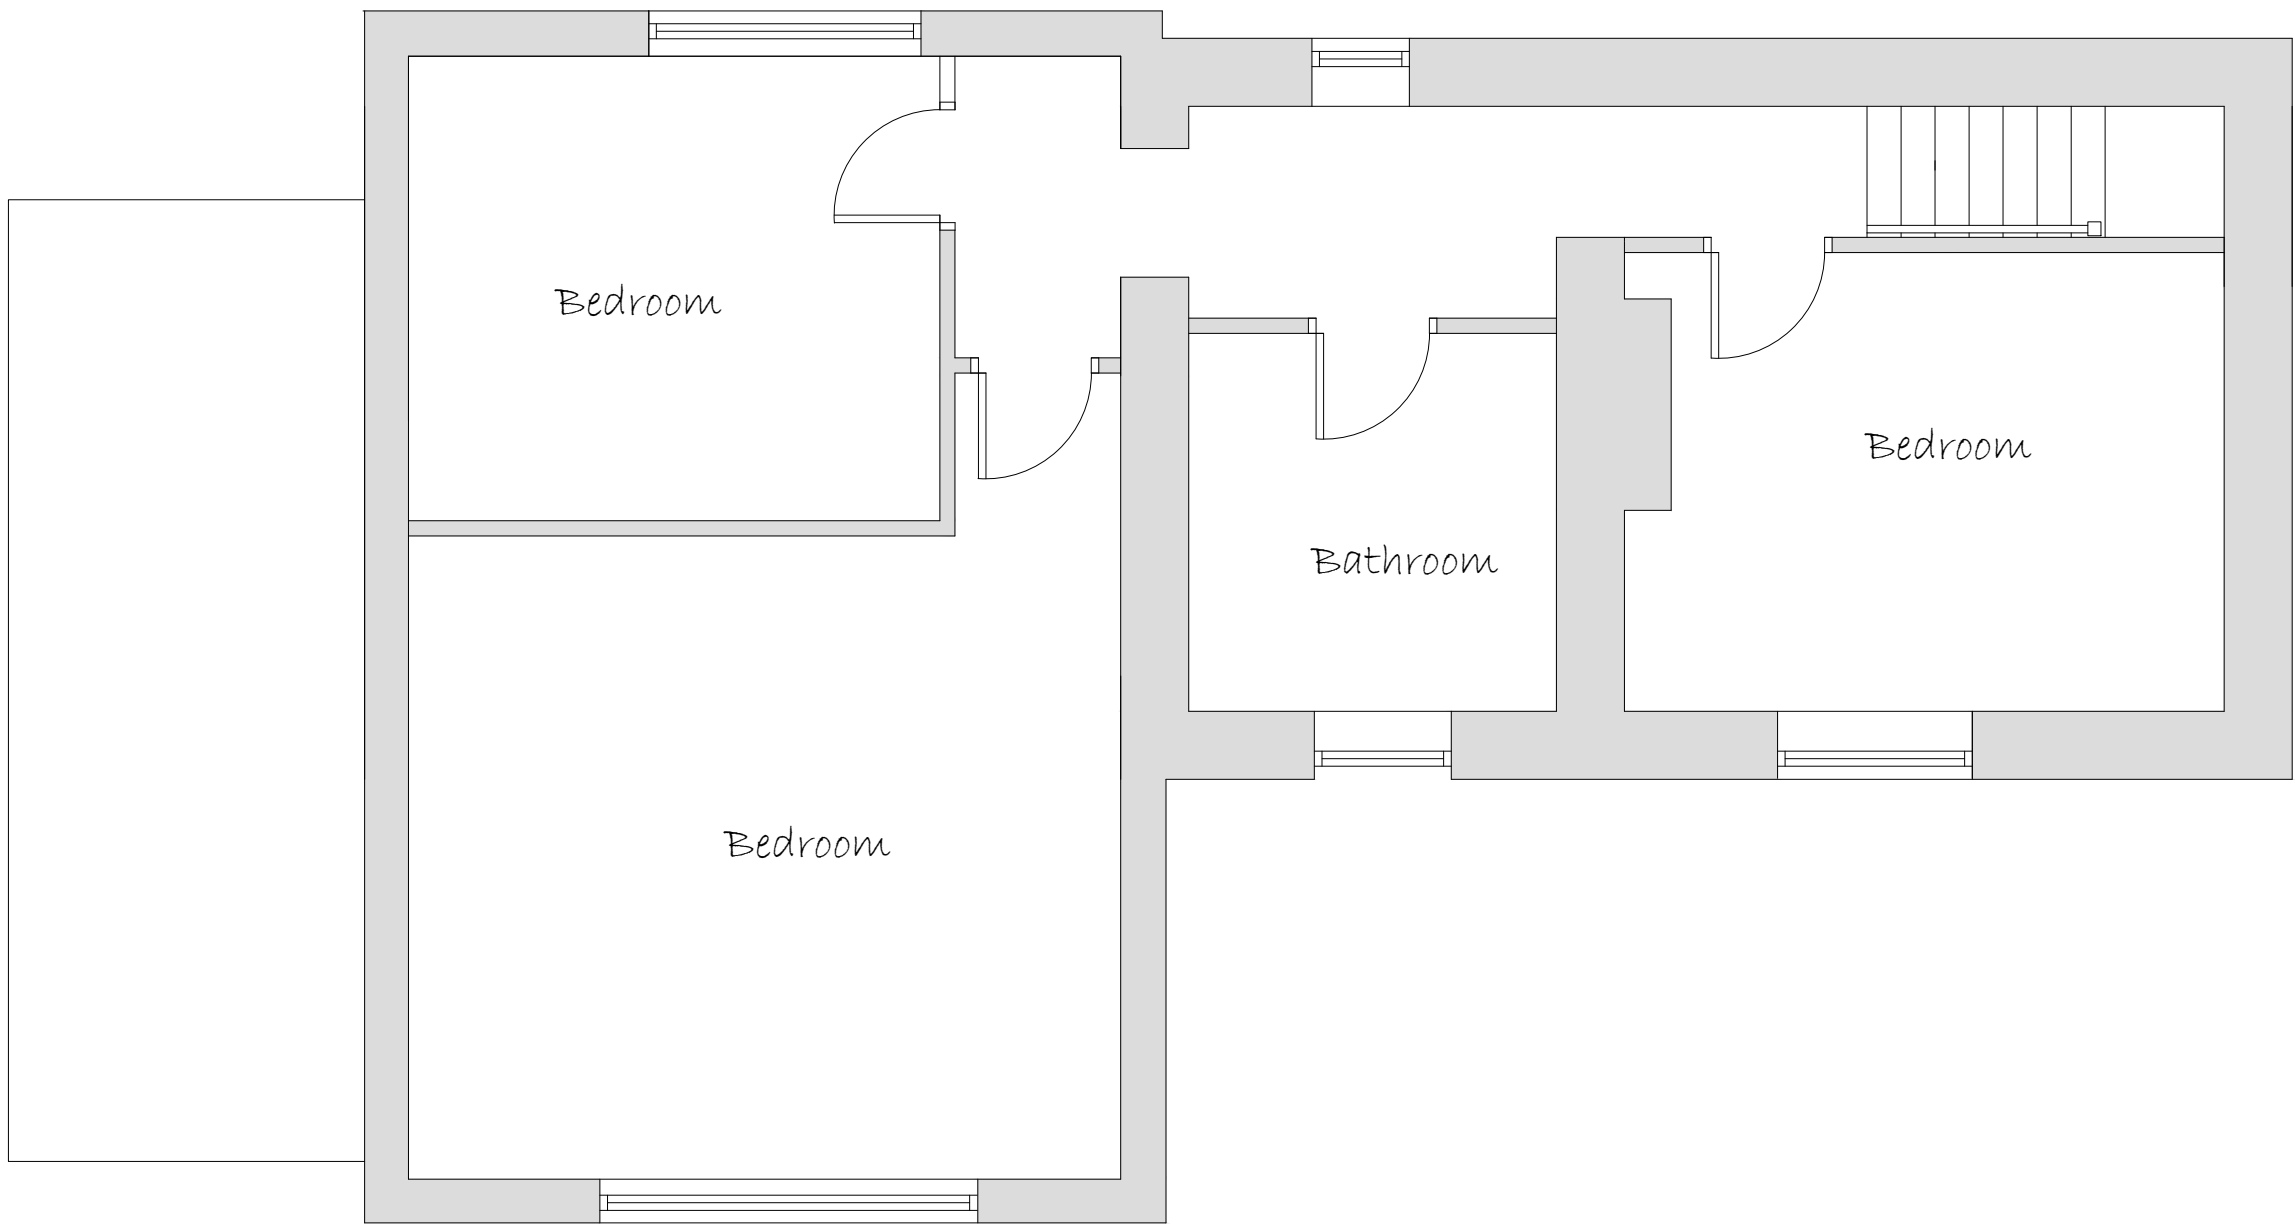 

First Floor Plan

Rev.	Date.	Remarks
DK DESIGNS FUTURE PROJECTS TODAY 7A HAYWOOD HOUSE, HYDRA BUSINESS PARK NETHER LANE SHEFFIELD S35 1ZX TEL OFFICE:- 07591 206852 WEB:- WWW.DK-DESIGNS.CO.UK EMAIL :- DESIGNS@DK-DESIGNS.CO.UK		
Client: Mr and Mrs S Murphy		Date: June 20
Scales: 1:50 1:100 @ A1		Revision: -
Drawing Number: 2020-034-02		Drawn by: DCK/KLU
Woodmans Cottage, Tankersley, Barnsley EXISTING FLOOR PLANS & ELEVATIONS		

Wall Key 100mm External Wall 100mm Cavity Wall - Insulation to Specification 100mm Internal Wall Blockwork - 22mm Sound Bloc Plaster Board 100mm Stud Walls - 15mm Sound Bloc Plaster Board - Rigid Board - Insulation to Specification - Insulated Cavity Closer - Level Rockwool	Materials - Brickwork - Roof Tiles - Render - Stone/Recon Stone	Electrical and Heating To clients spec - Pendant Light - Spot Light - External Light - Switch. (All switches 1200mm above floor) - Double 13 Amp sockets, 450mm min. above floor. - Double 13 Amp sockets, 1050mm min. above floor. - T.V aerial socket.(H.L denotes 1050mm high) - Smoke detector wired permanently to a seperatly fused circuit. - Carbon Monoxide Detector to BS EN 50291:2001 - Heat Detector - Mechanical extract fan e.f	NOTES ALL DIMENSIONS TO BE CHECKED ON SITE ALL SUBJECT TO STRUCTURAL ENGINEERS CHECKS AND CALCULATIONS TO BE READ IN CONJUNCTION WITH CONSTRUCTION SPECIFICATION DO NOT SCALE FROM THIS DRAWING EXCEPT FOR THE PURPOSES OF LOCAL AUTHORITY PLANNING IF ANY VARIATIONS ARE MADE TO SPECIFICATIONDRAWINGS WITHOUT DK DESIGNS KNOWLEDGE, DK DESIGNS WILL NOT BE HELD ACCOUNTABLE FOR NON COMPLIANCE OF PLANNING AND BUILDING REGULATIONS This drawing and all the information shown is the property of DK Designs and shall not be copied whole, or in part, or used for any other purpose without written permission of the Company	DK DESIGNS FUTURE PROJECTS TODAY 7A HAYWOOD HOUSE, HYDRA BUSINESS PARK NETHER LANE SHEFFIELD S35 1ZX TEL OFFICE:- 07591 206852 WEB:- WWW.DK-DESIGNS.CO.UK EMAIL :- DESIGNS@DK-DESIGNS.CO.UK	Client: Mr and Mrs S Murphy Woodmans Cottage, Tankersley, Barnsley EXISTING FLOOR PLANS & ELEVATIONS <table><tr><td>Scales: 1:50 1:100 @ A1</td><td>Date: June 20</td></tr><tr><td>Drawing Number: 2020-034-02</td><td>Revision: -</td></tr><tr><td colspan="2">Drawn by: DCK/KLU</td></tr></table>	Scales: 1:50 1:100 @ A1	Date: June 20	Drawing Number: 2020-034-02	Revision: -	Drawn by: DCK/KLU	
Scales: 1:50 1:100 @ A1	Date: June 20										
Drawing Number: 2020-034-02	Revision: -										
Drawn by: DCK/KLU											

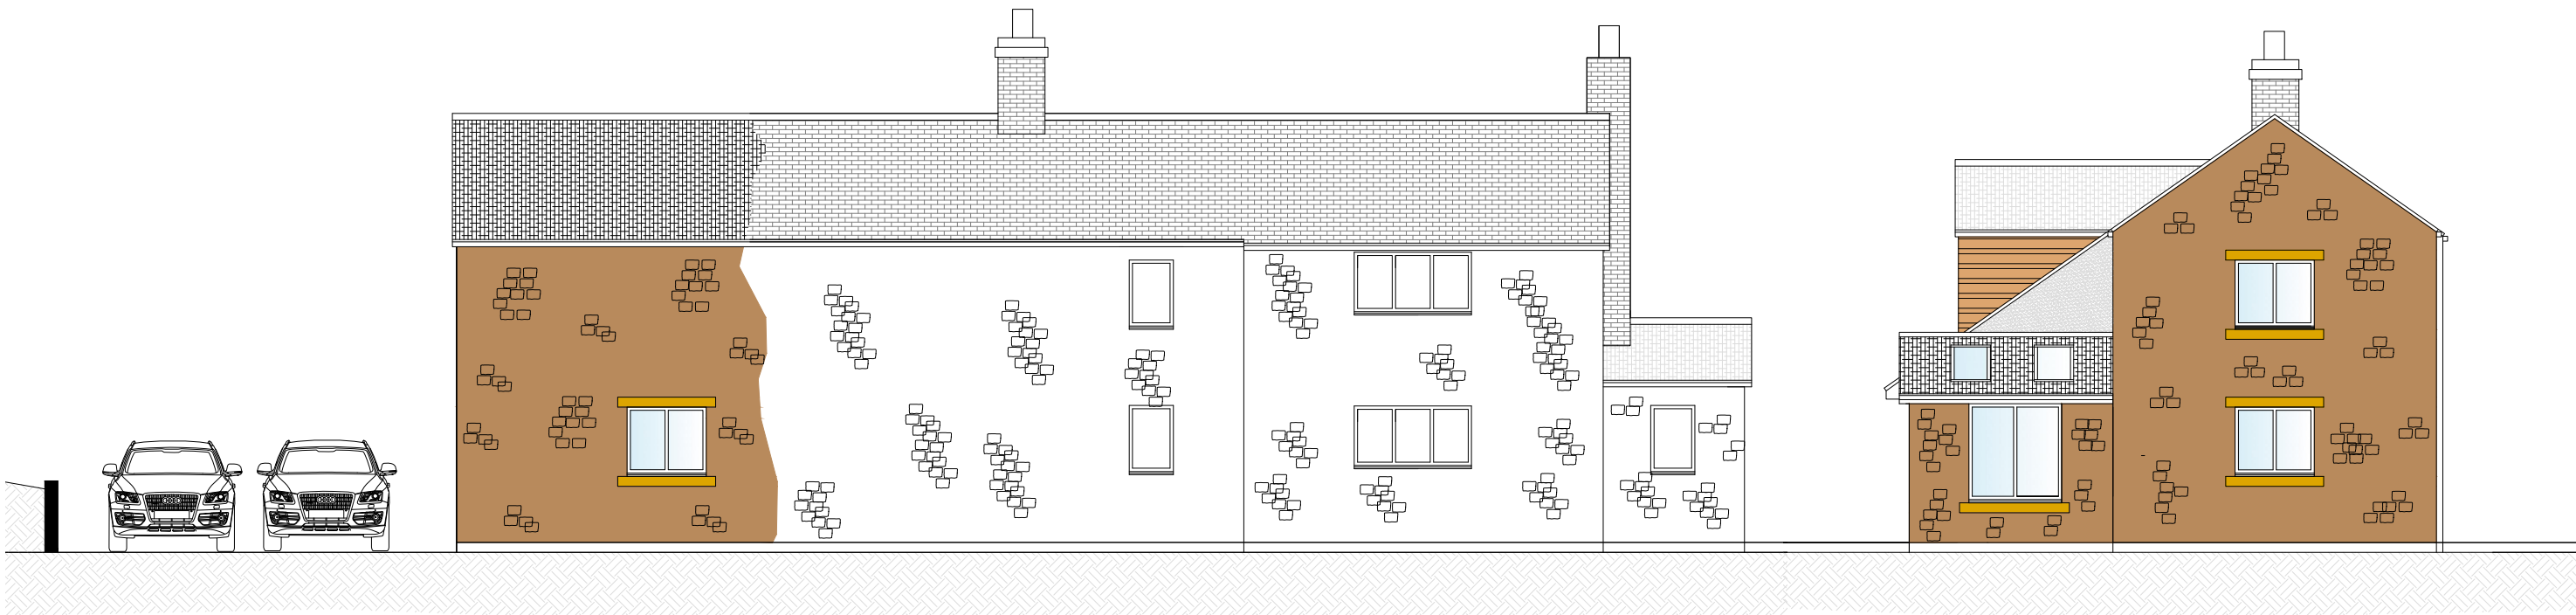


Front Elevation


Side Elevation




Rear Elevation

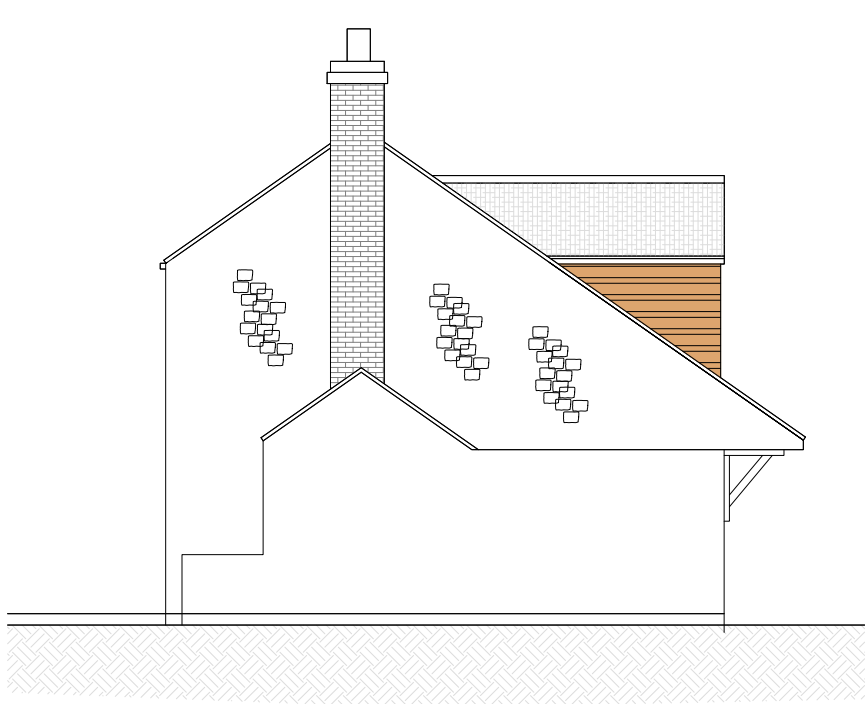

Side Elevation

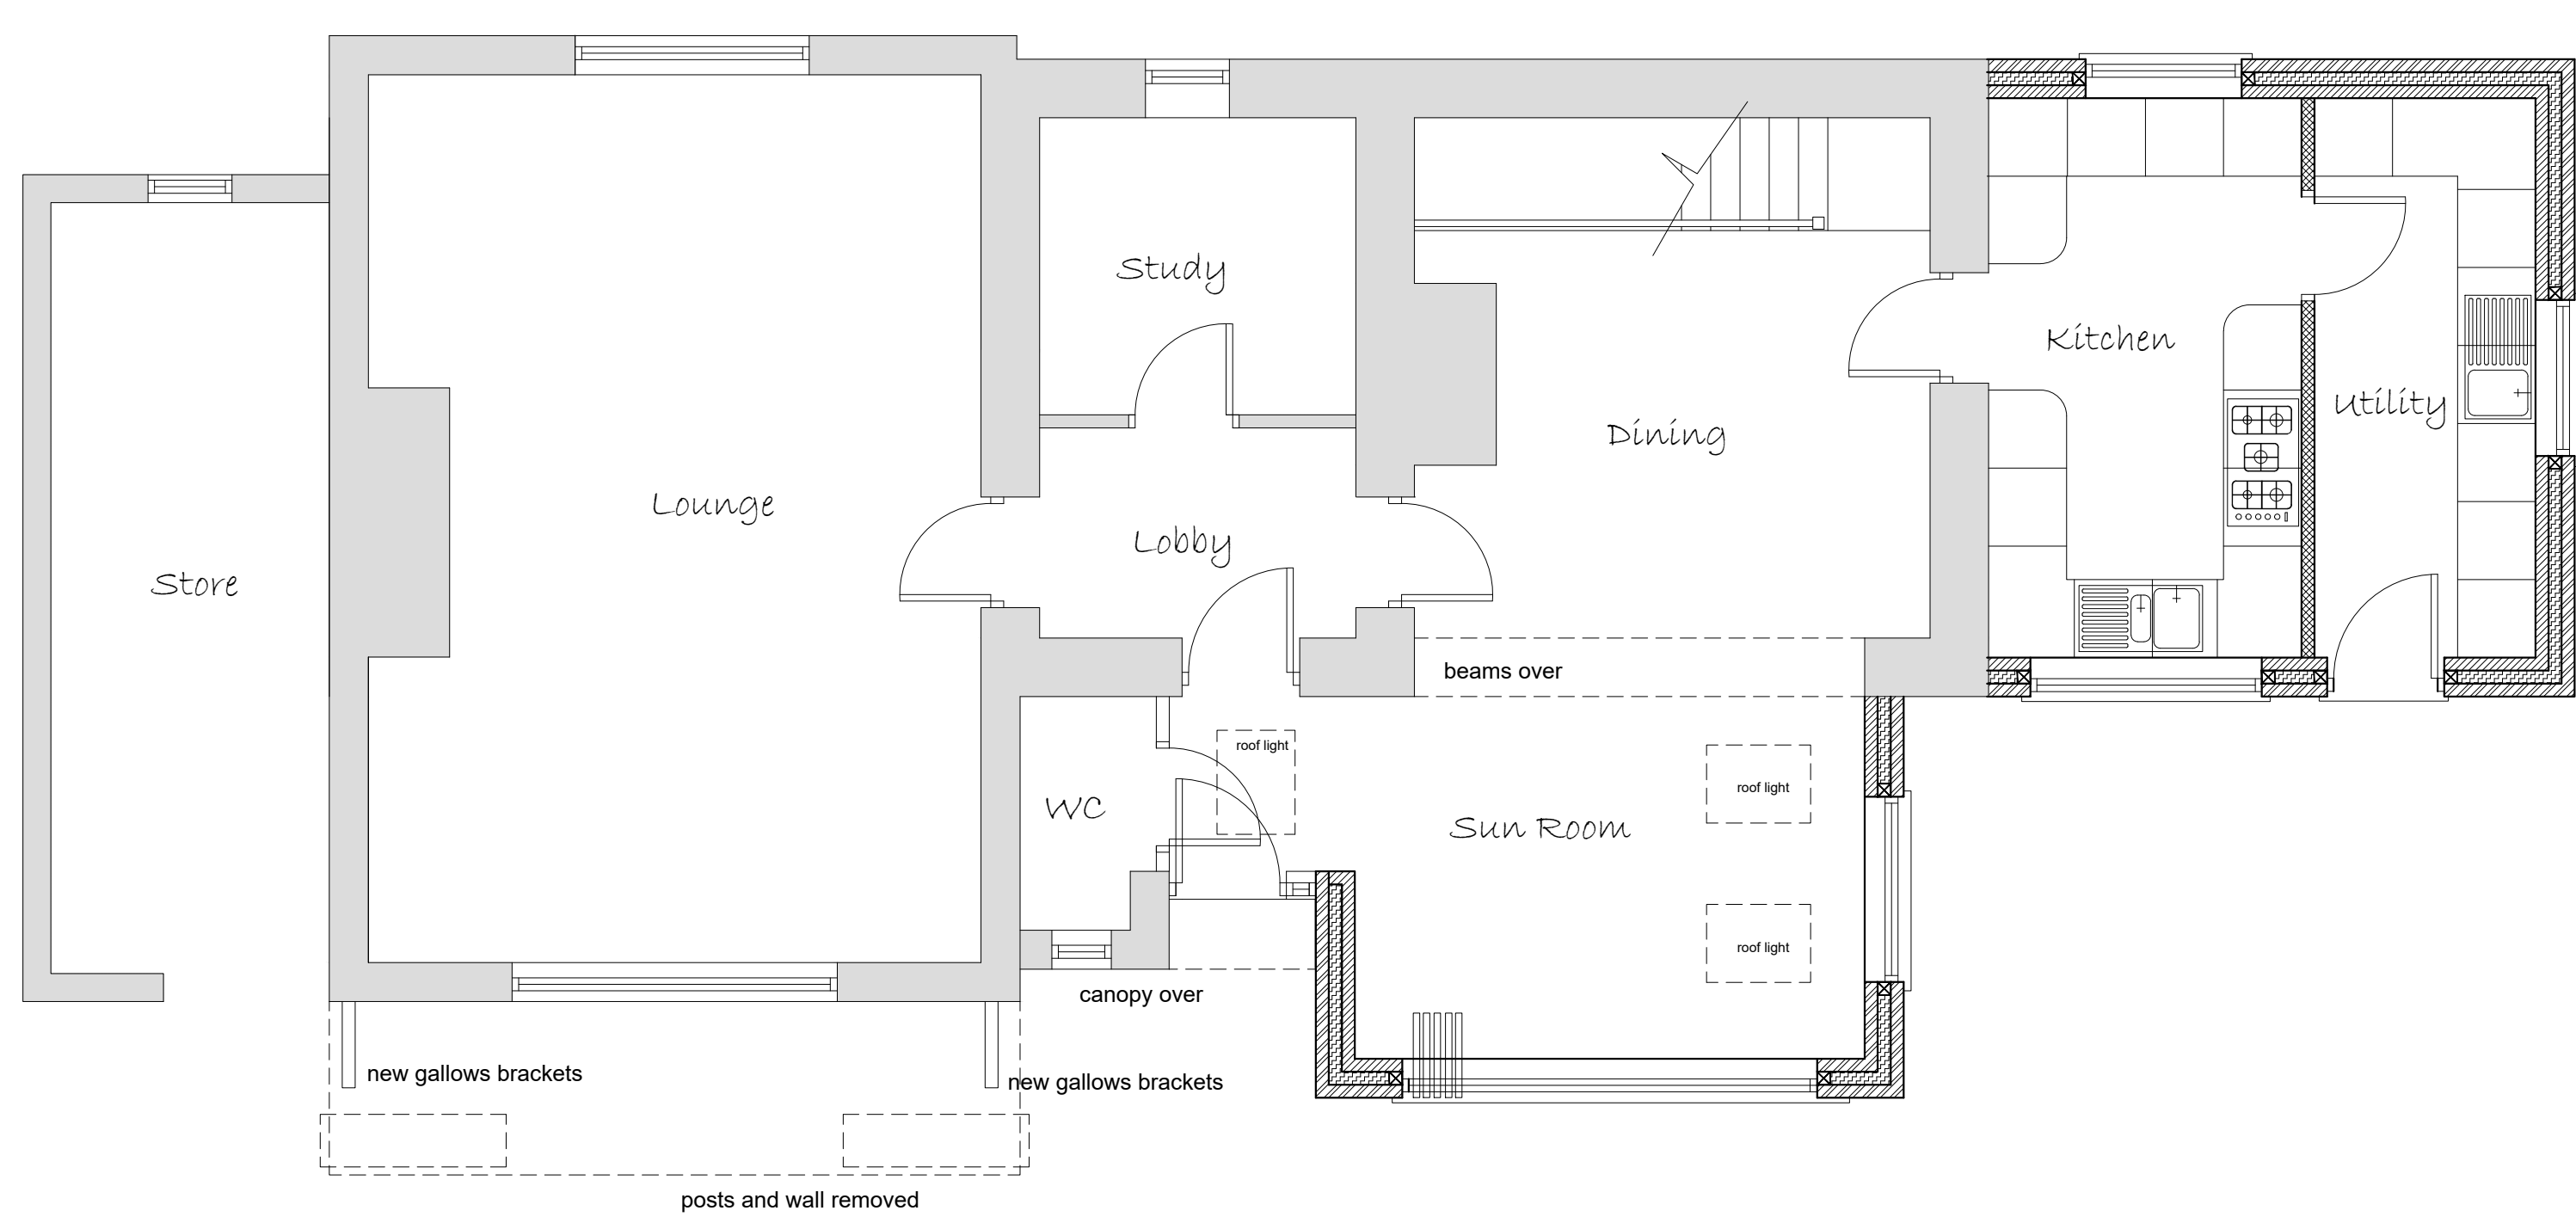

Ground Floor Plan

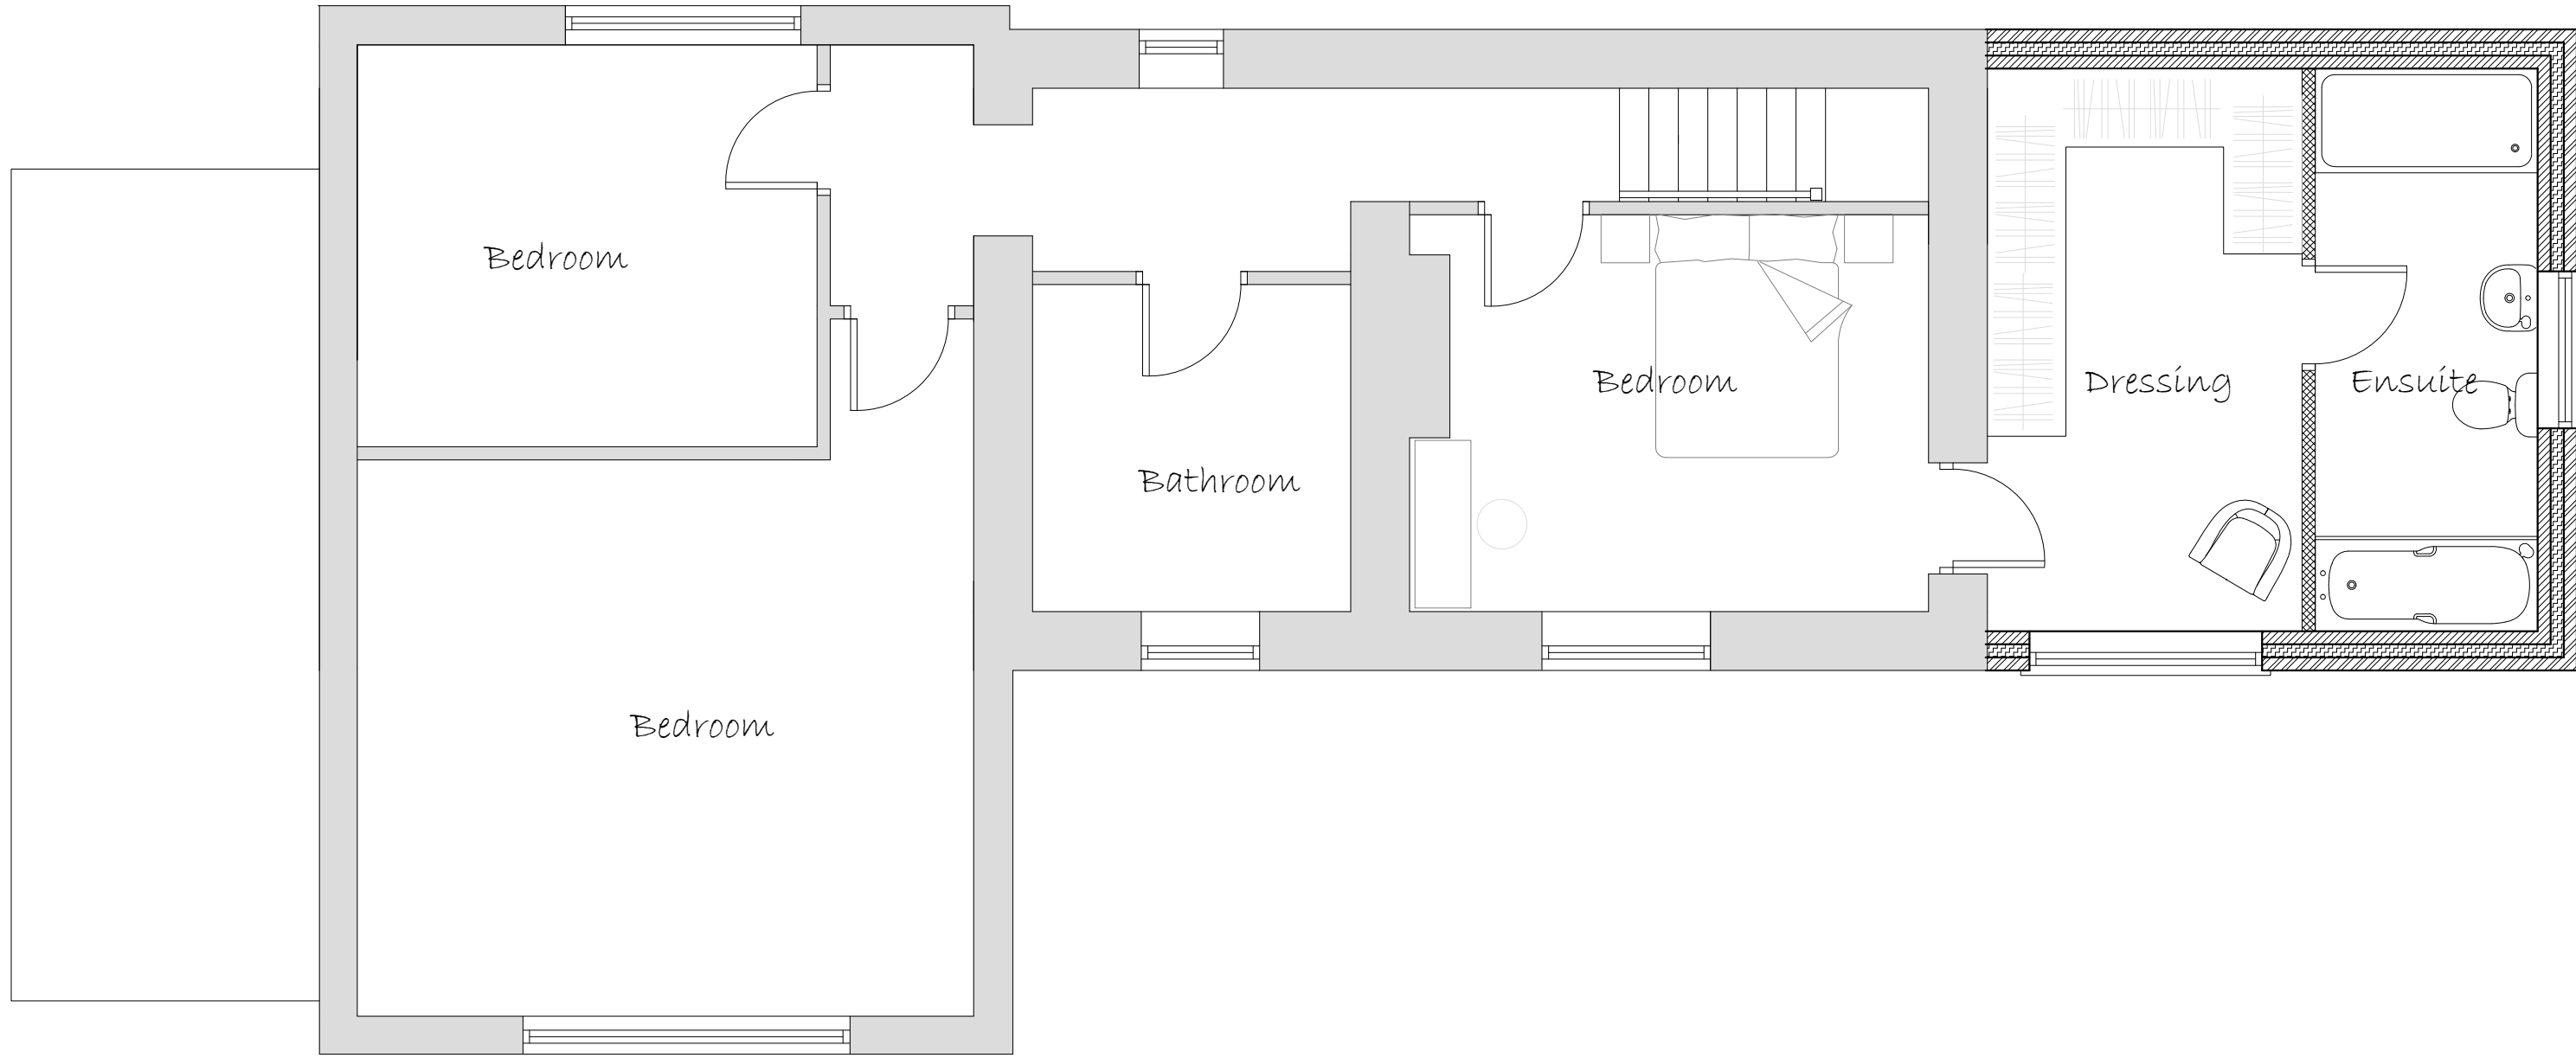

First Floor Plan

A 28/07/20 Rear Extension Amended

Rev.	Date.	Remarks
------	-------	---------

NOTES

ALL DIMENSIONS TO BE CHECKED ON SITE
ALL SUBJECT TO STRUCTURAL
ENGINEERS CHECKS AND
CALCULATIONS
TO BE READ IN CONJUNCTION
WITH CONSTRUCTION SPECIFICATION
DO NOT SCALE FROM THIS DRAWING
EXCEPT FOR THE PURPOSES OF LOCAL
AUTHORITY PLANNING
IF ANY VARIATIONS ARE MADE TO
SPECIFICATION/DRAWINGS WITHOUT DK
DESIGNS KNOWLEDGE, DK DESIGNS WILL
NOT BE HELD ACCOUNTABLE FOR NON
COMPLIANCE OF PLANNING AND BUILDING
REGULATIONS
This drawing and all the information
shown is the property of DK Designs and
shall not be copied whole, or in part, or
used for any other purpose without written
permission of the Company

DK DESIGNS
FUTURE PROJECTS TODAY

7A HAYWOOD HOUSE, HYDRA BUSINESS PARK
NETHER LANE
SHEFFIELD
S35 1ZX
TEL OFFICE:- 07591 206852
WEB:- WWW.DK-DESIGNS.CO.UK
EMAIL :- DESIGNS@DK-DESIGNS.CO.UK

Client:
Mr and Mrs S Murphy

Woodmans Cottage, Tankersley, Barnsley
PROPOSED FLOOR PLANS & ELEVATIONS

Scales
1:50 1:100 @ A1
Drawing Number:
2020-034-03

Revision:
A

Date:
June 20
Drawn by:
DCK/KLU

Wall Key

- 100mm External Wall
- 100mm Cavity Wall - Insulation to Specification
- 100mm Internal Wall Blockwork - 22mm Sound Bloc Plaster Board
- 100mm Stud Walls - 15mm Sound Bloc Plaster Board
- Rigid Board - Insulation to Specification
- Insulated Cavity Closer
- Level Rockwool


Materials

- Brickwork
- Roof Tiles
- Render
- Stone/Recon Stone


Electrical and Heating To clients spec

- Pendant Light
- Spot Light
- External Light
- Switch. (All switches 1200mm above floor)
- Double 13 Amp sockets, 450mm min. above floor.
- Double 13 Amp sockets, 1050mm min. above floor.
- T.V aerial socket.(H.L denotes 1050mm high)


- Smoke detector wired permanently to a seperatly fused circuit.
- Carbon Monoxide Detector to BS EN 50291:2001
- Heat Detector
- Mechanical extract fan e.f

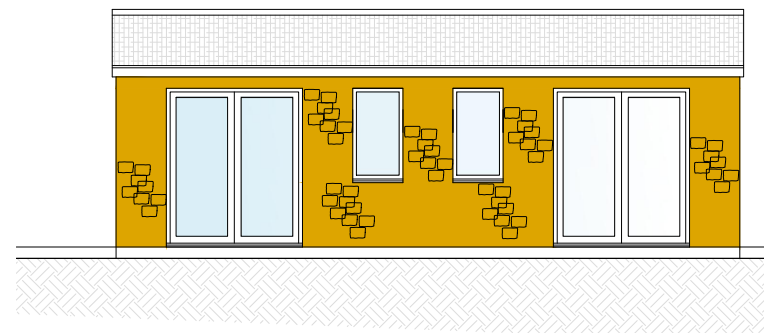


Front Elevation
0 1 2 3 4 5
Meter's 1:100 @ A2

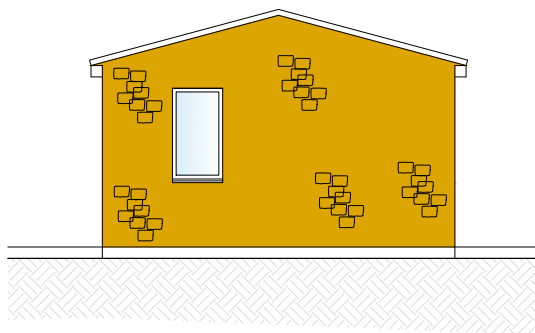

Side Elevation

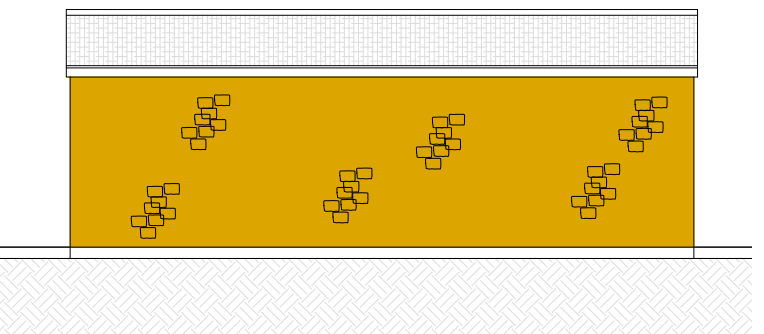


Rear Elevation

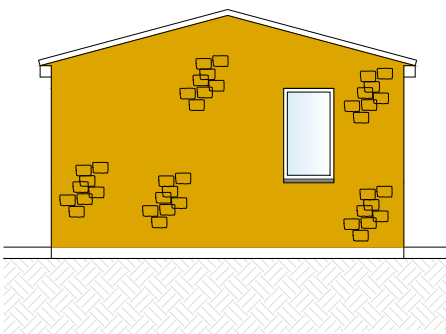

Side Elevation




Example Gates

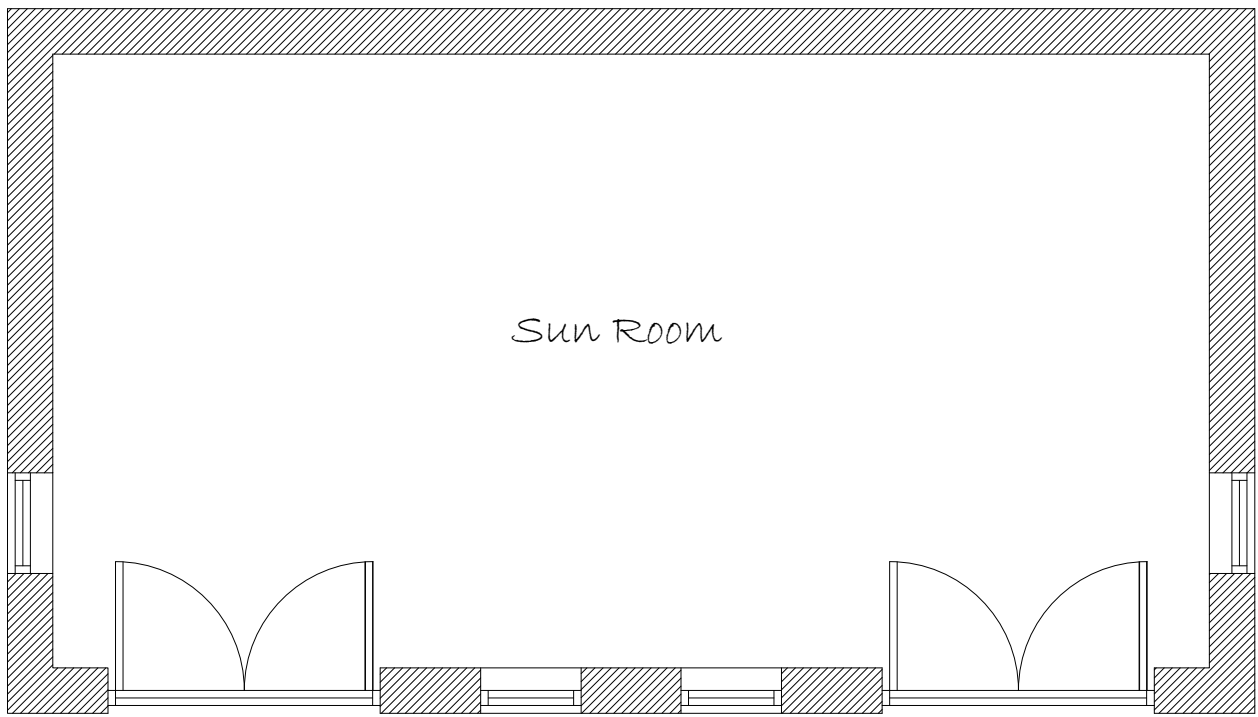

Ground Floor Plan
0 1 2 3 4 5
Meter's 1:50 @ A2

Summer House

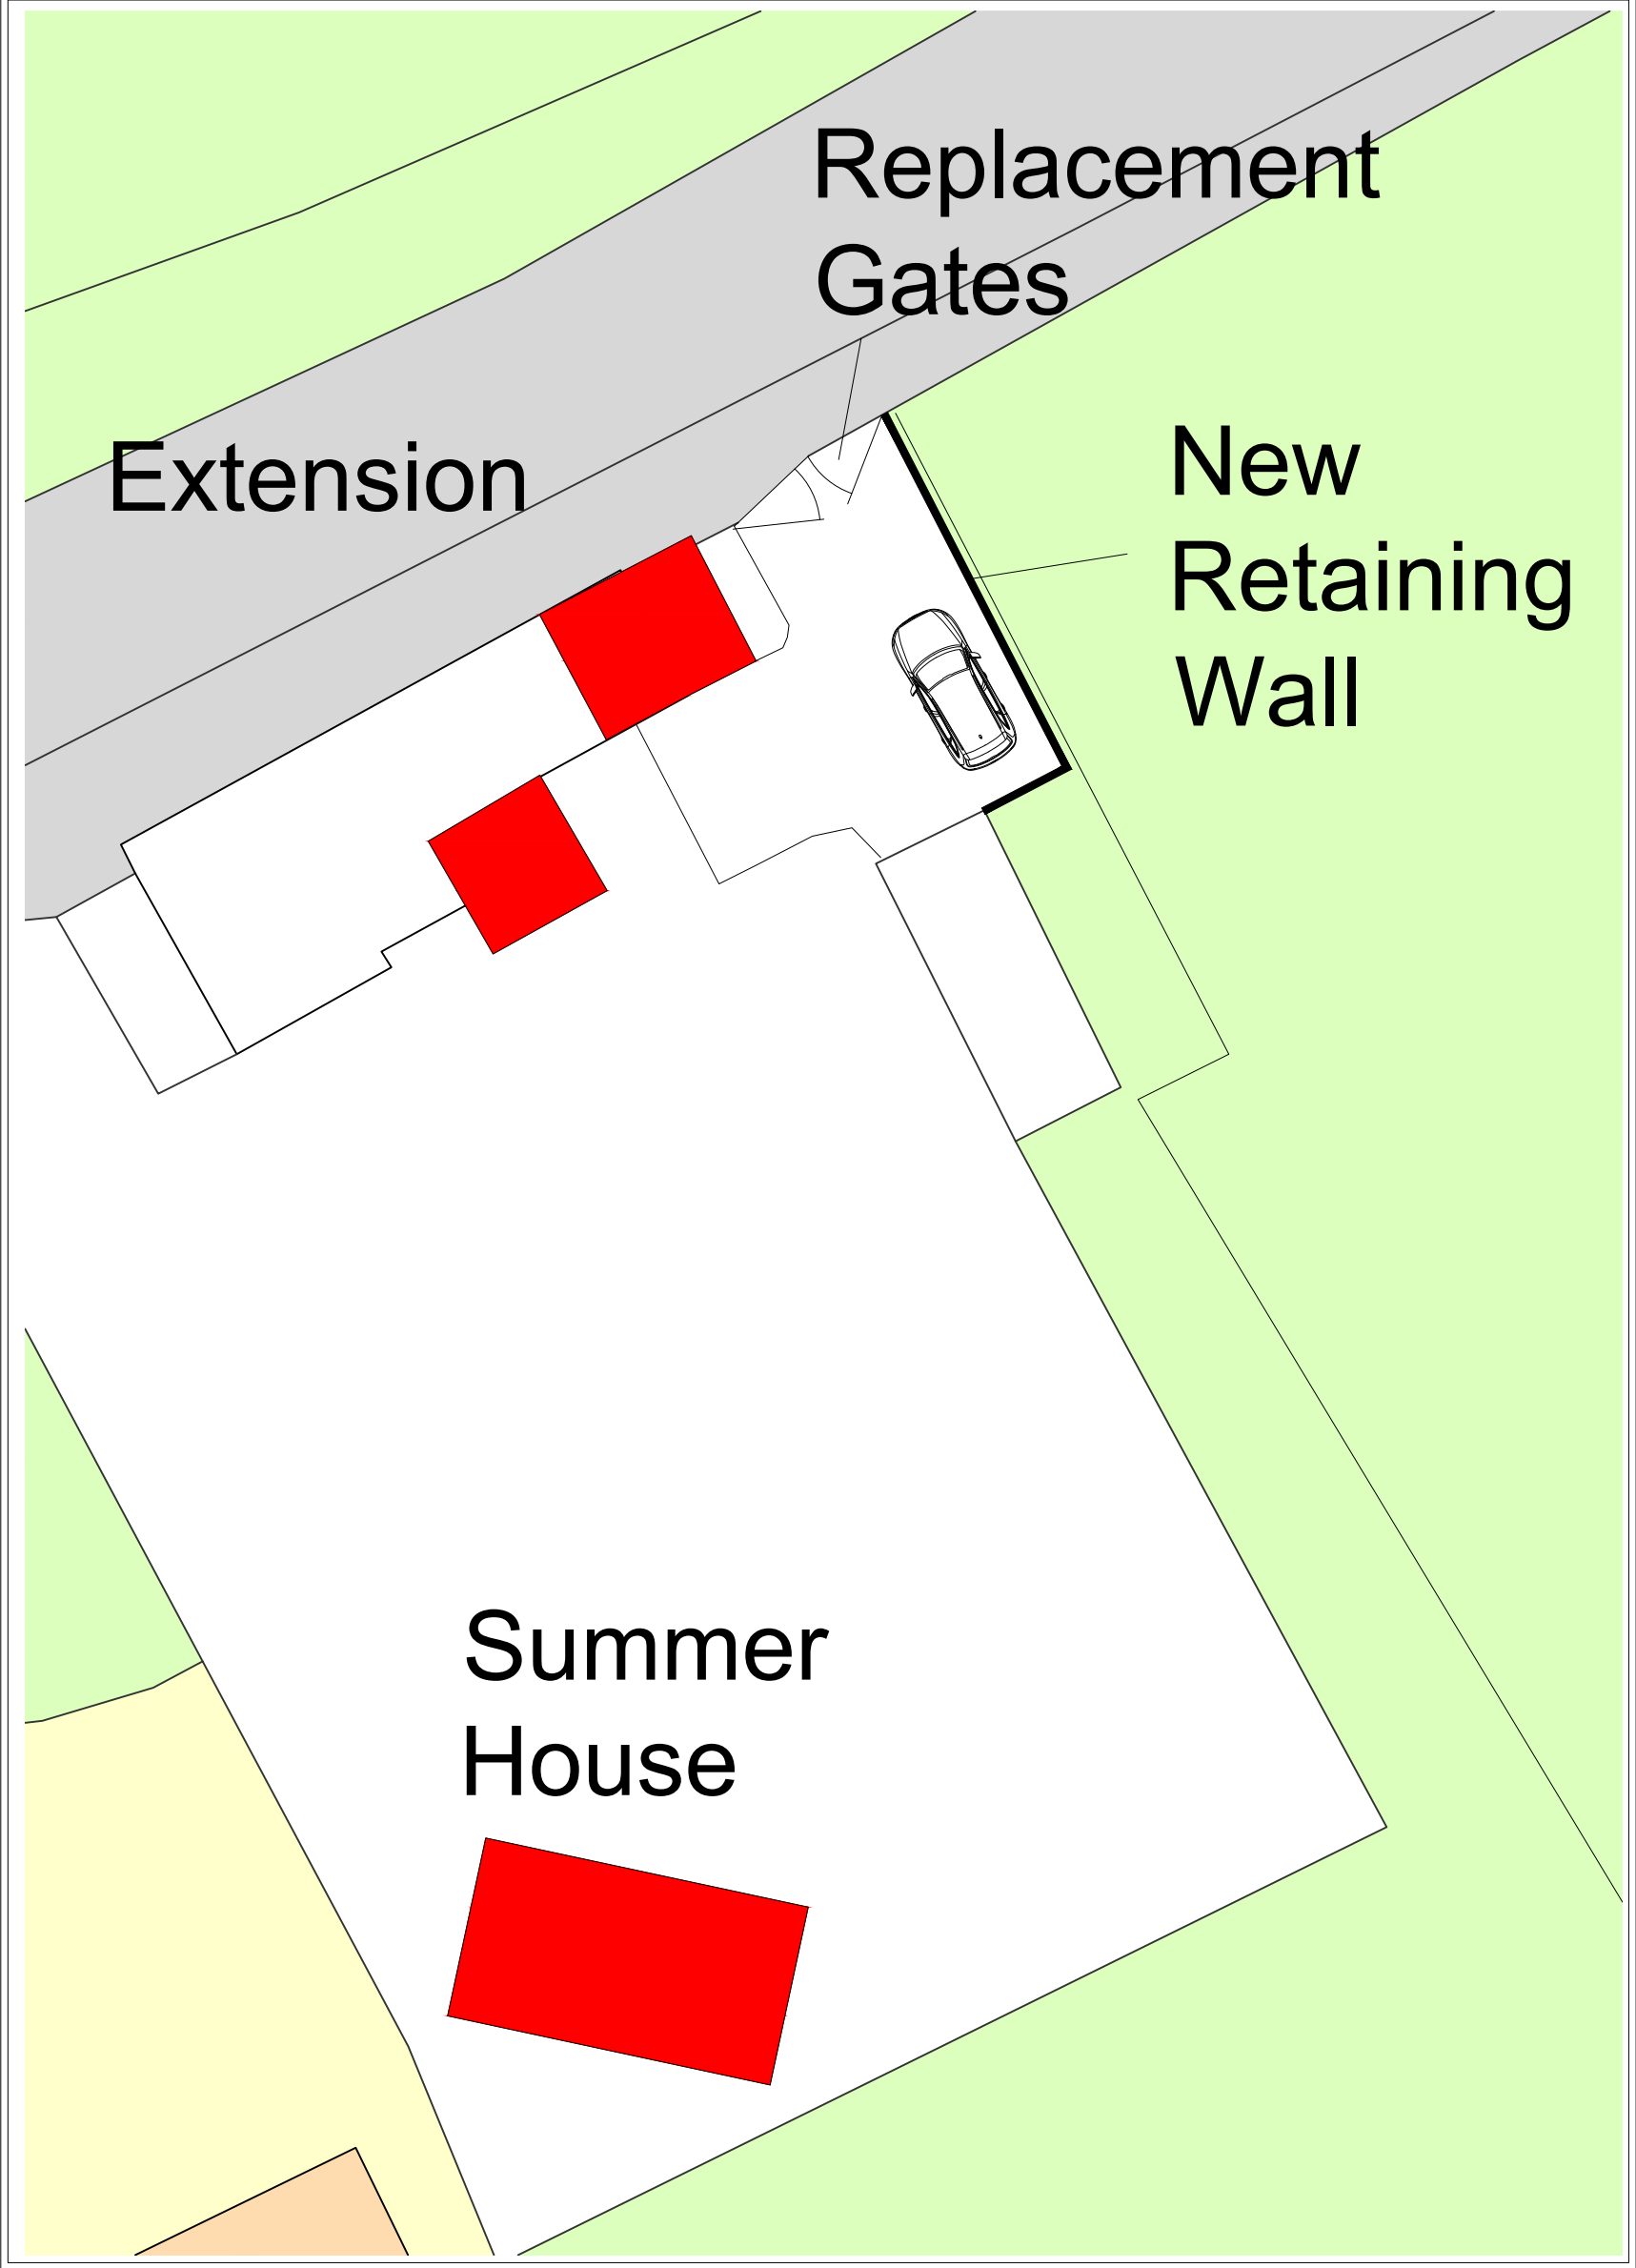

NOTES			Rev.			Date			Remarks		
ALL DIMENSIONS TO BE CHECKED ON SITE ALL SUBJECT TO STRUCTURAL ENGINEERS CHECKS AND CALCULATIONS TO BE READ IN CONJUNCTION WITH CONSTRUCTION SPECIFICATION DO NOT SCALE FROM THIS DRAWING EXCEPT FOR THE PURPOSES OF LOCAL AUTHORITY PLANNING IF ANY VARIATIONS ARE MADE TO SPECIFICATION/DRAWINGS WITHOUT DK DESIGNS KNOWLEDGE, DK DESIGNS WILL NOT BE HELD ACCOUNTABLE FOR NON COMPLIANCE OF PLANNING AND BUILDING REGULATIONS This drawing and all the information shown is the property of DK Designs and shall not be copied whole, or in part, or used for any other purpose without written permission of the Company			DK DESIGNS			FUTURE PROJECTS TODAY			7A HAYWOOD HOUSE, HYDRA BUSINESS PARK NETHER LANE SHEFFIELD S35 1ZX TEL OFFICE:- 07591 206852 WEB:- WWW.DK-DESIGNS.CO.UK EMAIL :- DESIGNS@DK-DESIGNS.CO.UK		
Client: Mr and Mrs S Murphy			Woodmans Cottage, Tankersley, Barnsley OUTBUILD AND GATES			Scales: 1:50 1:100 @ A1			Date: June 20		
Drawing Number: 2020-034-04			Revision: -			Drawn by: DCK/KLU					