
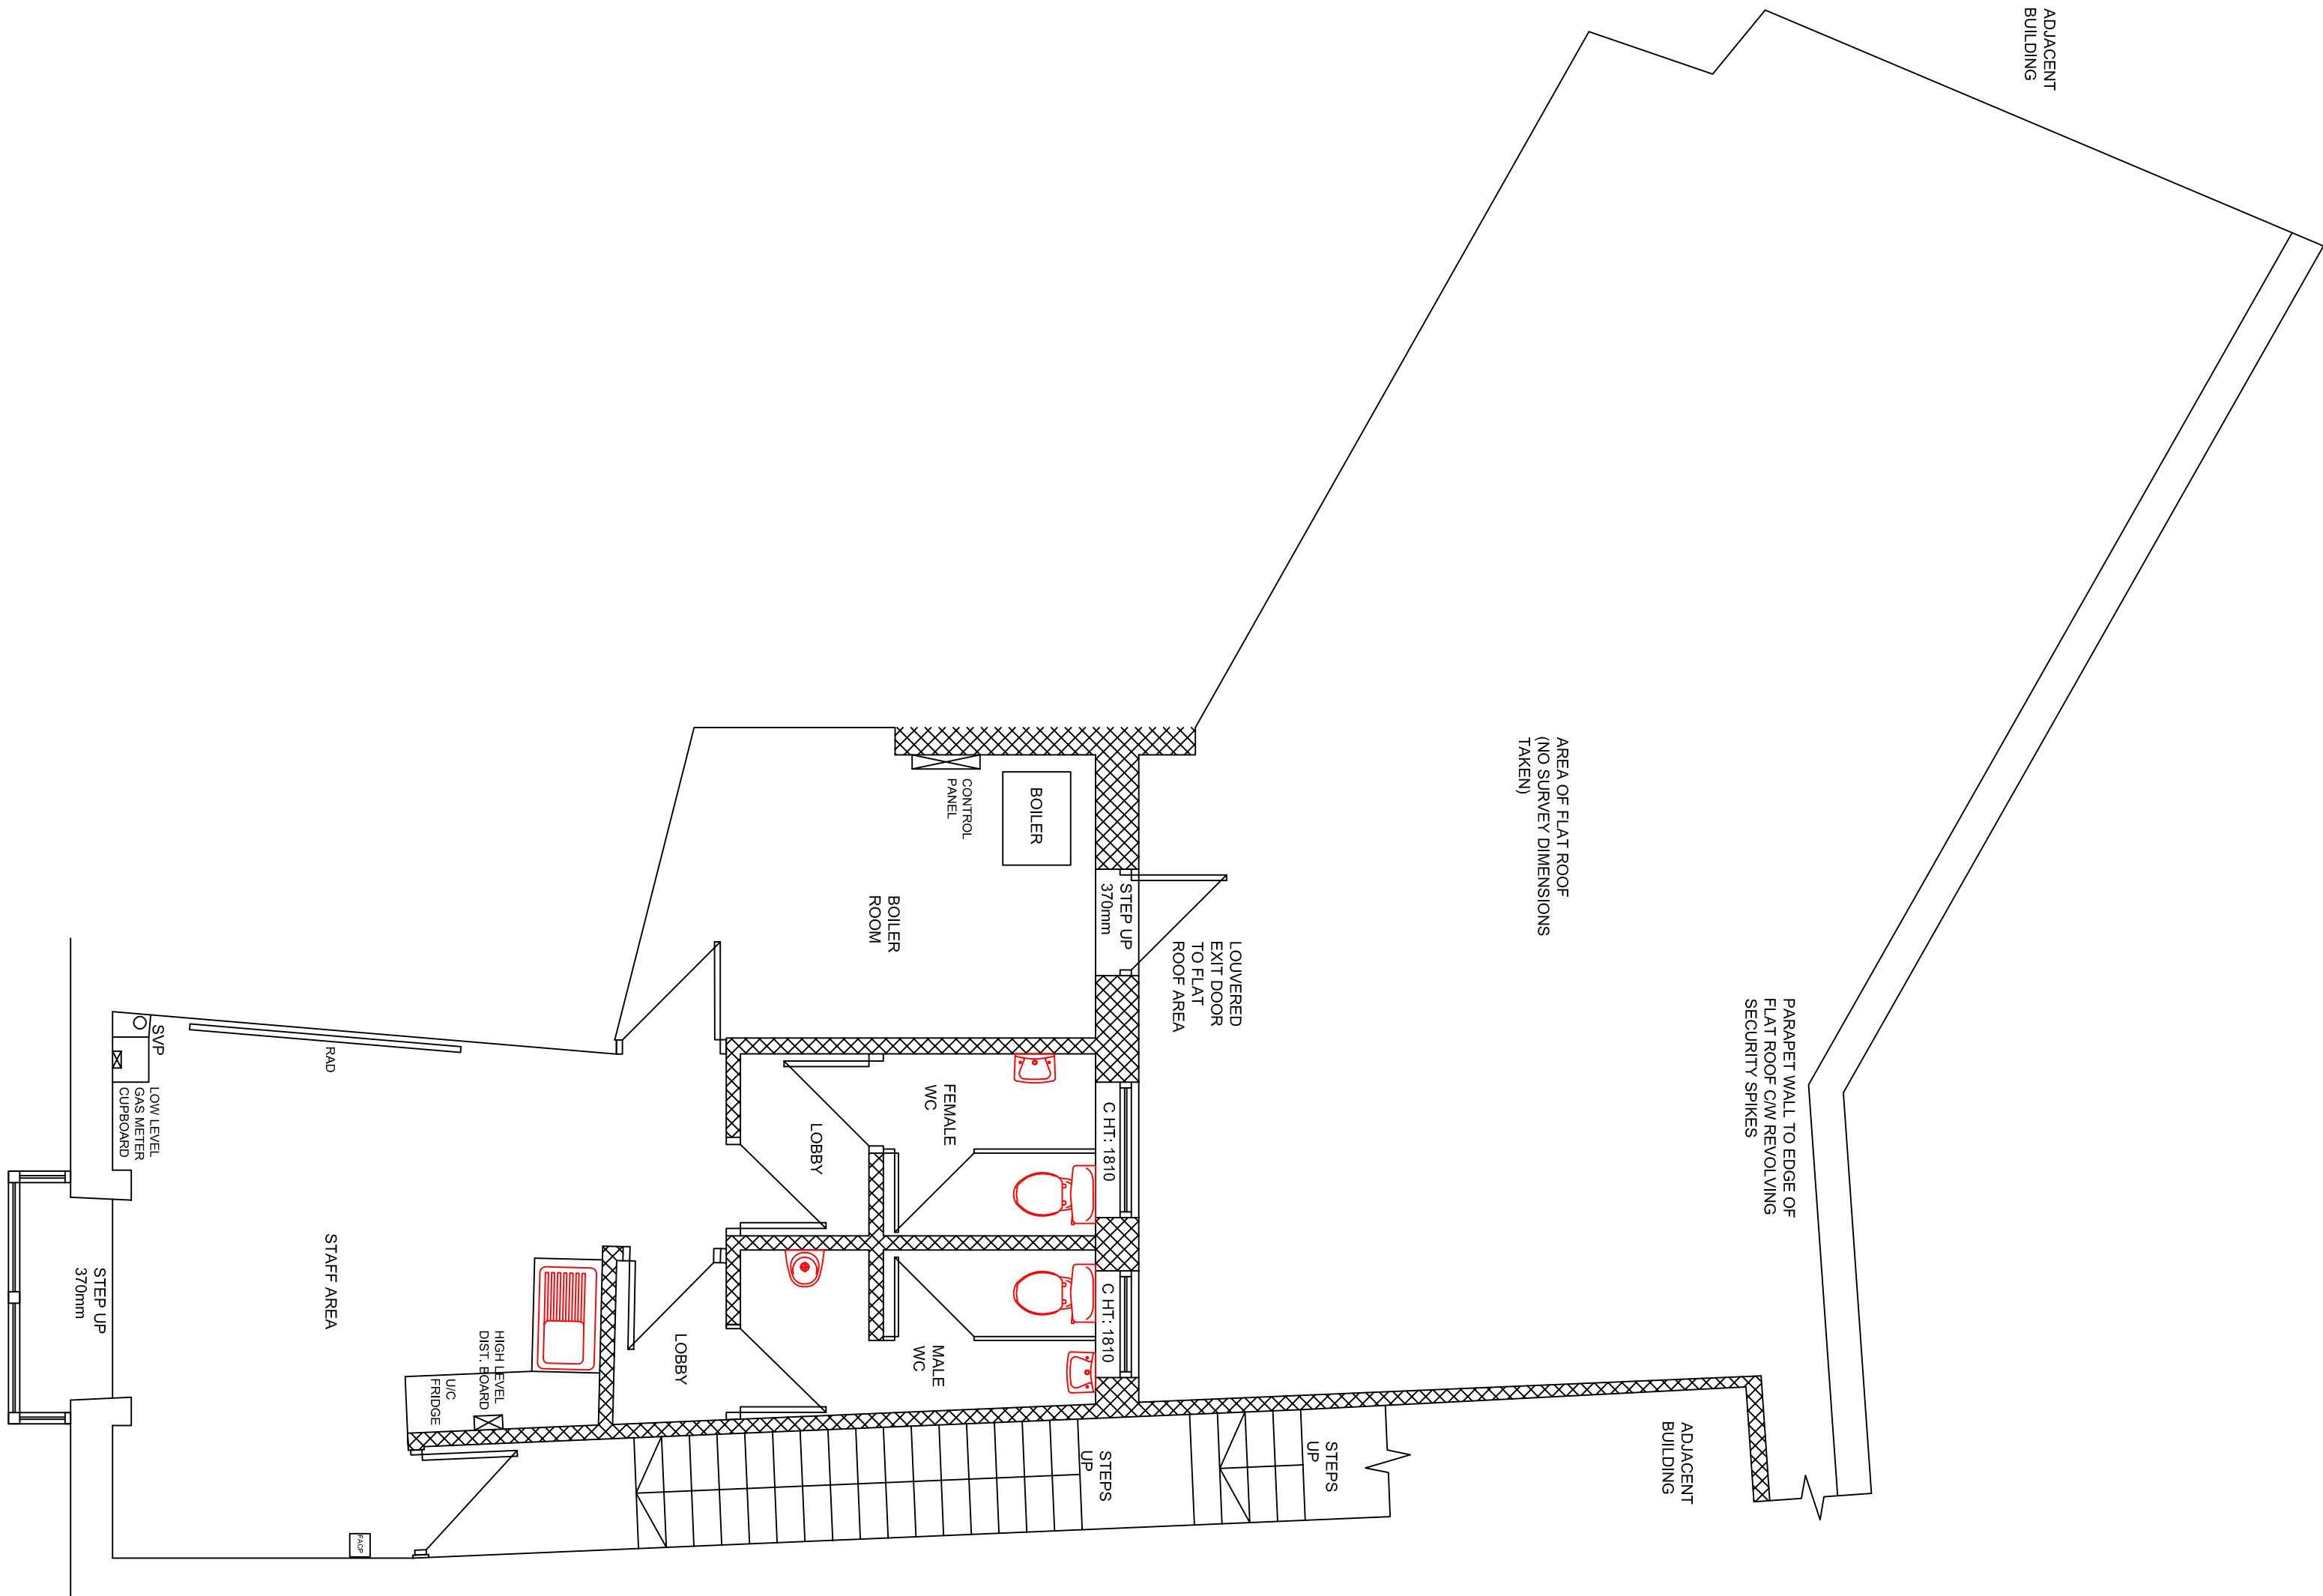


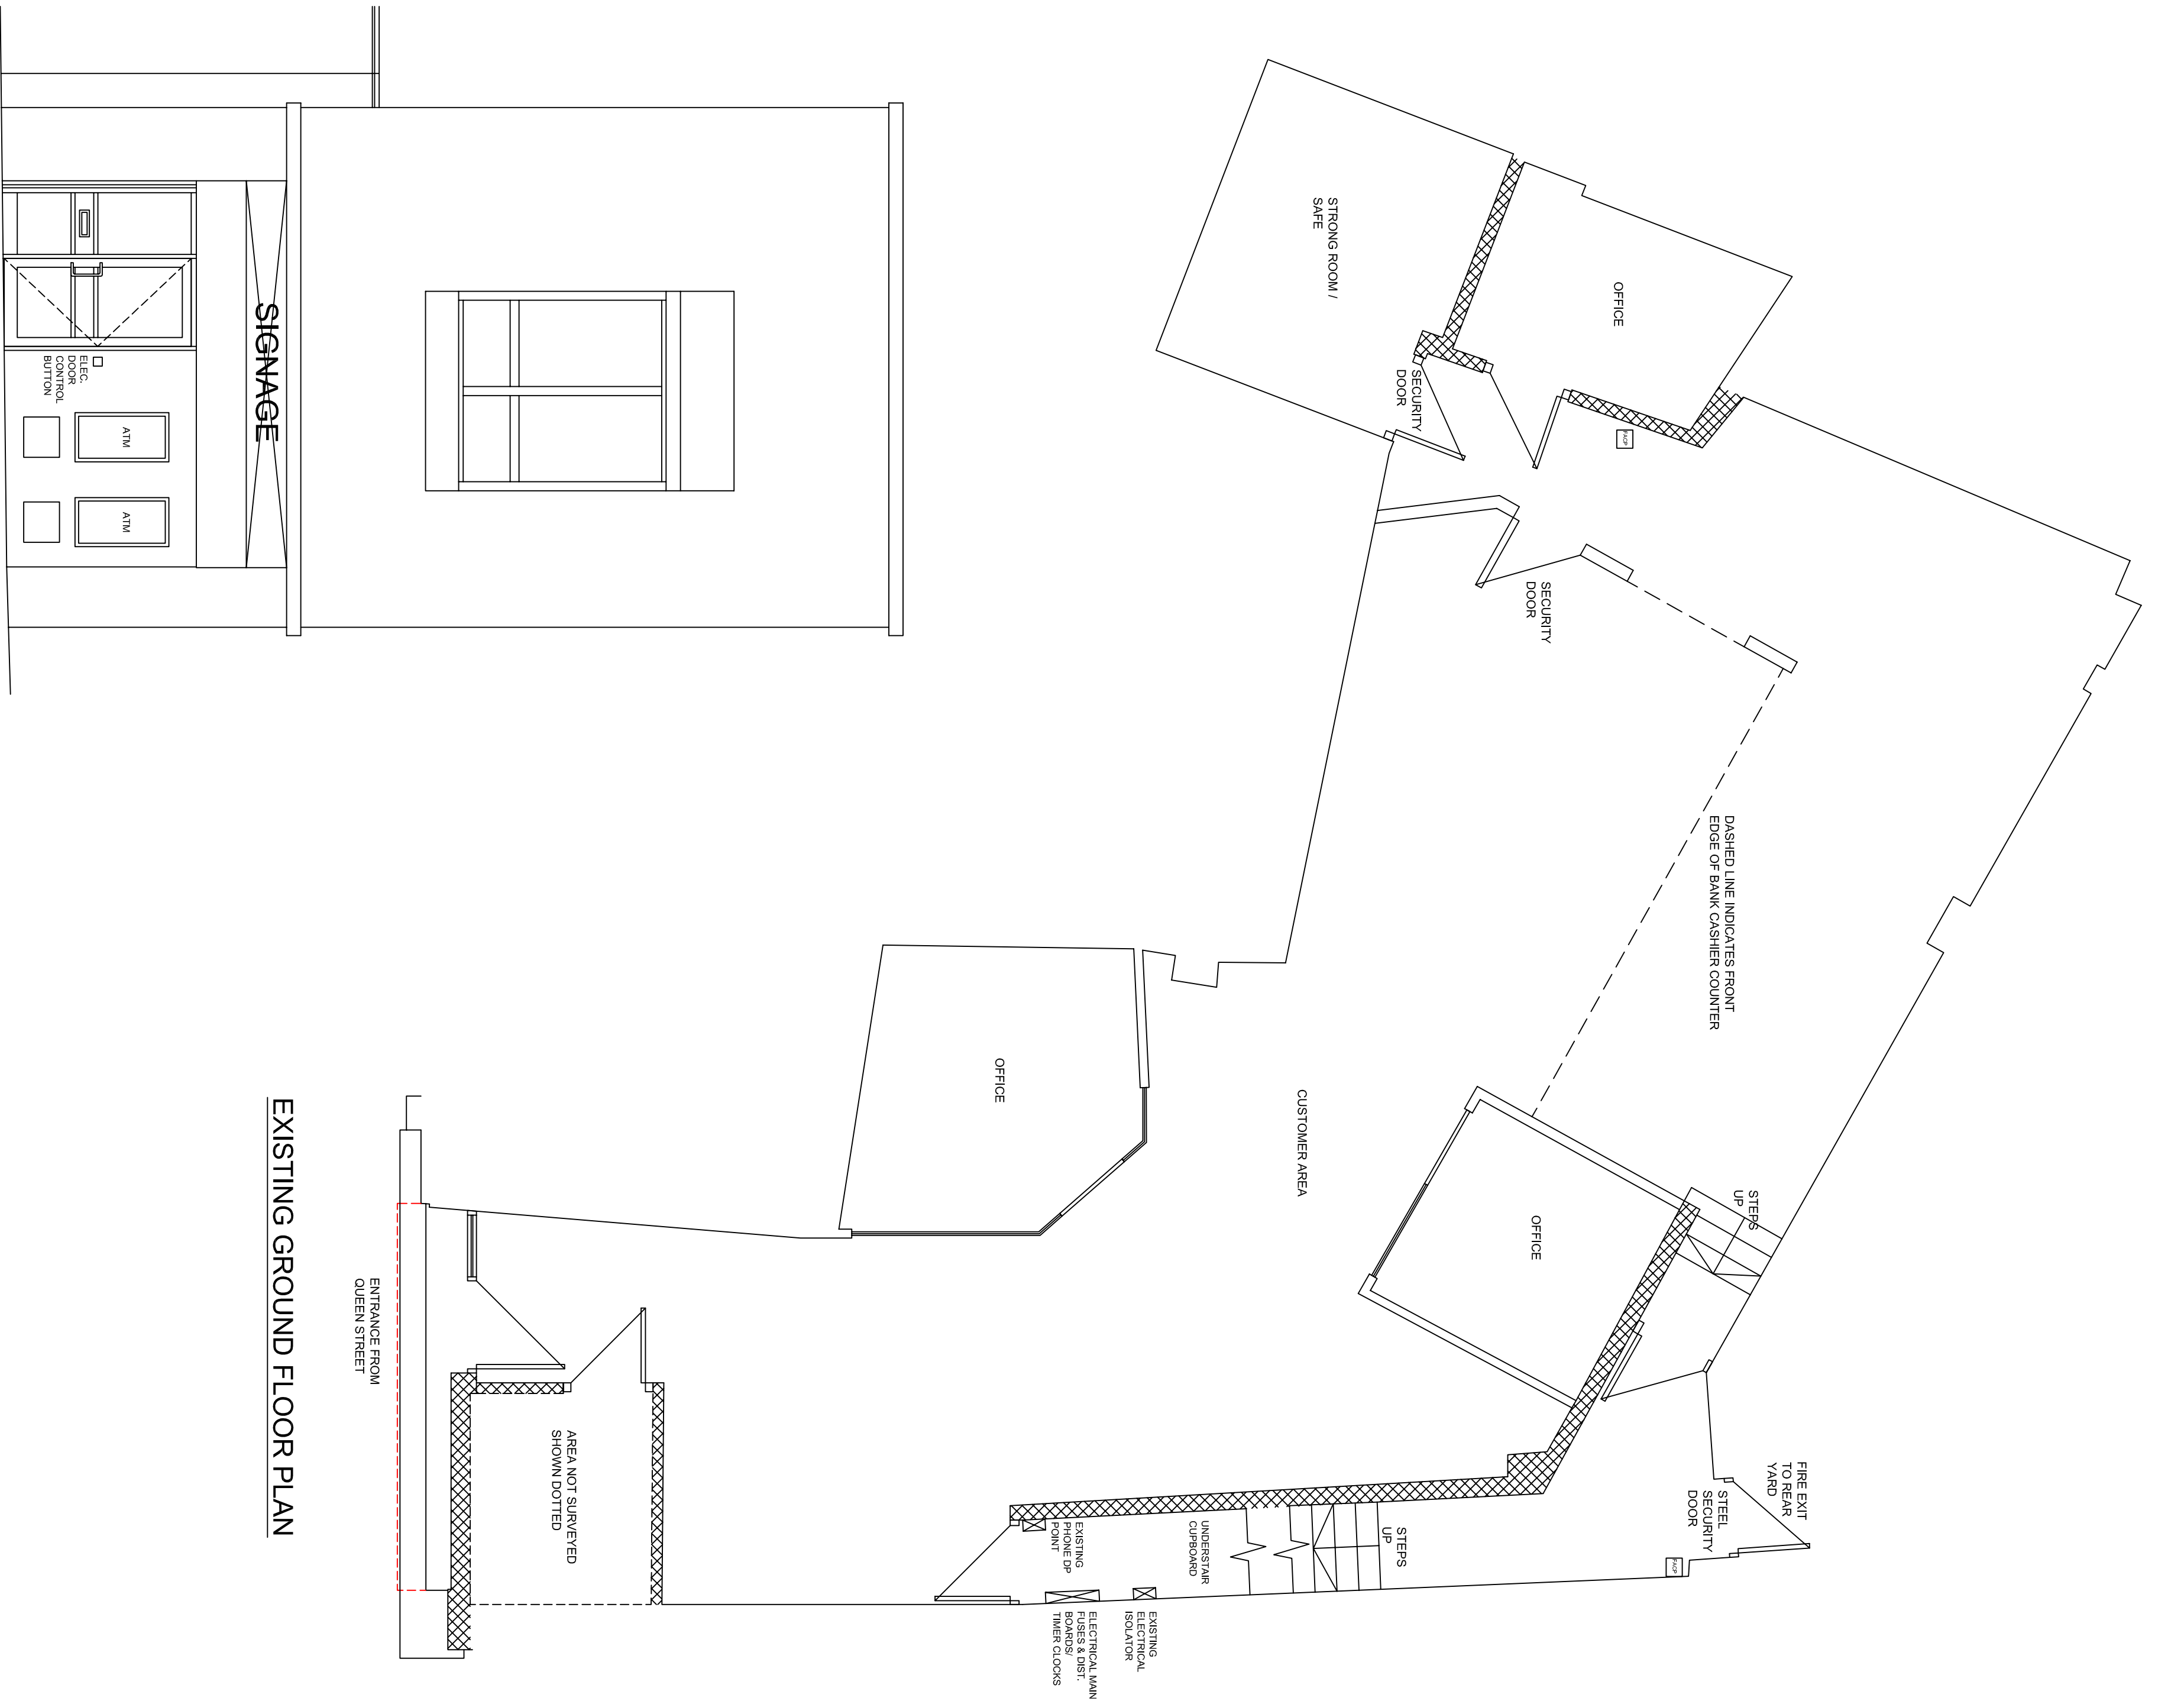

EXISTING GROUND FLOOR PLAN

EXISTING FIRST FLOOR PLAN

EXISTING FRONT ELEVATION

REVISIONS:	DATE

retailignition

store design

47 MATLOCK ROAD
SHEFFIELD
S10 7YK
ENGLAND
TEL: 0044 (0)114 233 4020
EMAIL: info@retailignition.co.uk

CLIENT

Tadbornes

PROJECT

23 Queen Street, Barnsley

TITLE

Survey As Existing - Ground Floor Plan, First Floor

Drawn As Existing - Ground Floor Plan, First Floor

DRAWN BY

GVY

CHECKED BY

MLL

DATE

07.01.13

DWG NAME

GROUND FLOOR PLAN

SCALE

1:50 A1

LOCATION

23

R113-002-01

DRAWING NO.