




WALLS: NEW BRICKWORK TO MATCH EXISTING
ROOF: NEW ROOF TILES TO MATCH EXISTING
WINDOWS: NEW FRAMES TO BE WHITE PVCu TO MATCH EXISTING FRAMES.

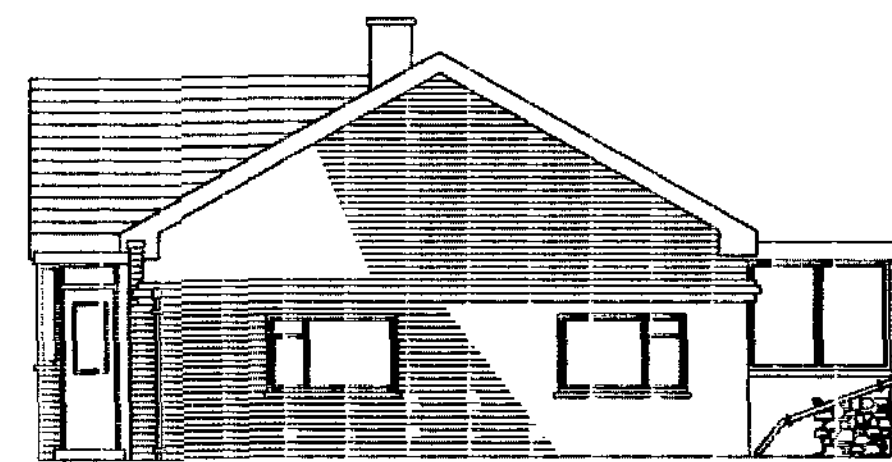


EXIST SIDE ELEVATION 1:100

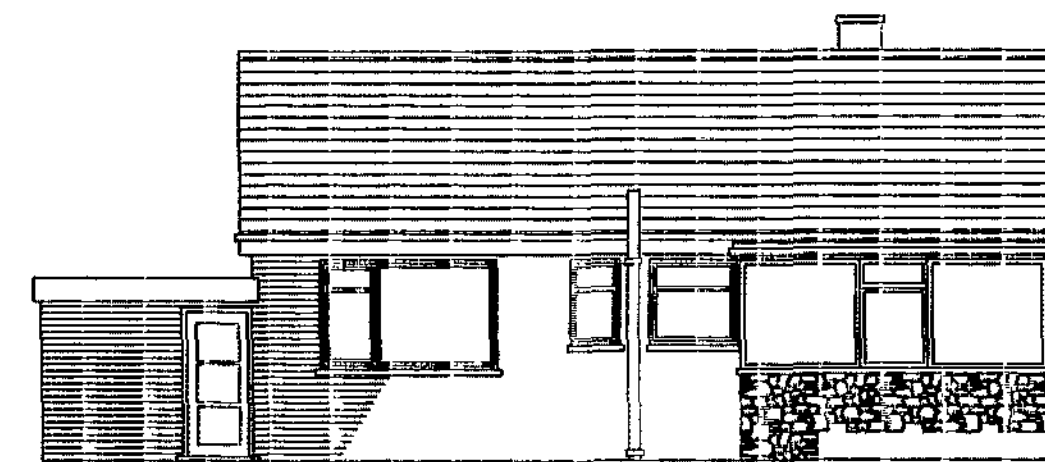


EXIST REAR ELEVATION 1:100

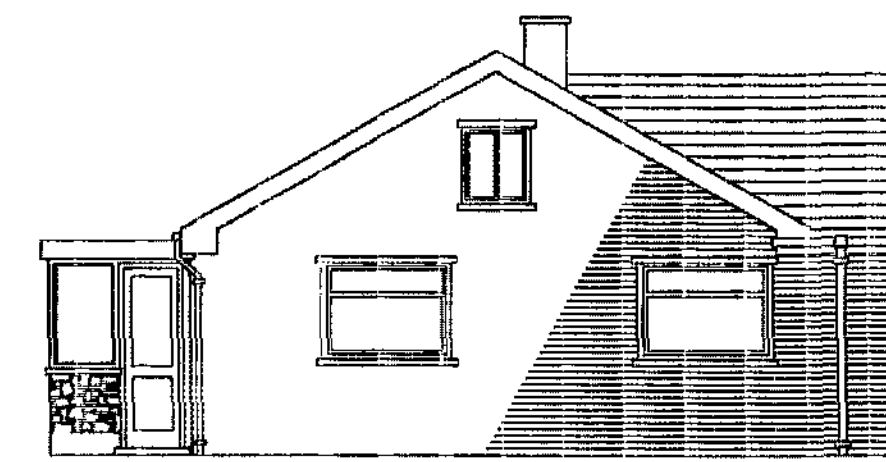


EXIST SIDE ELEVATION 1:100

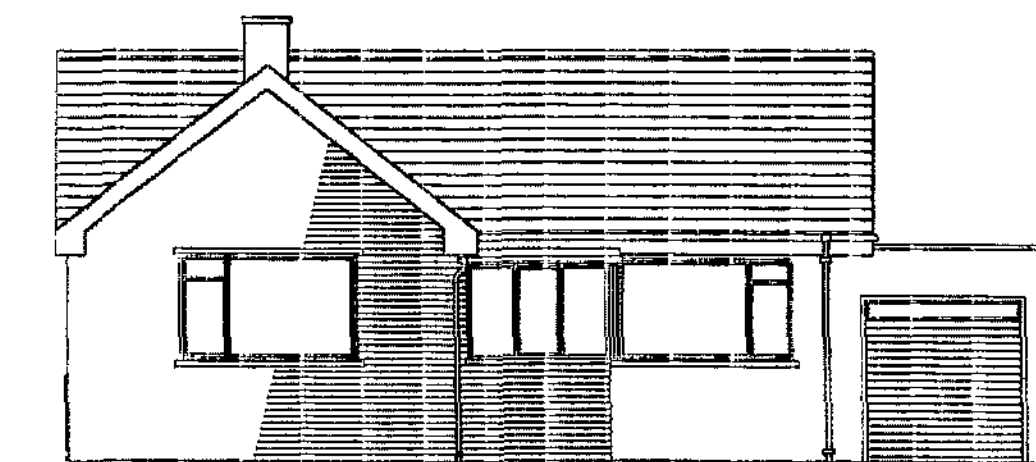


EXIST FRONT ELEVATION 1:100

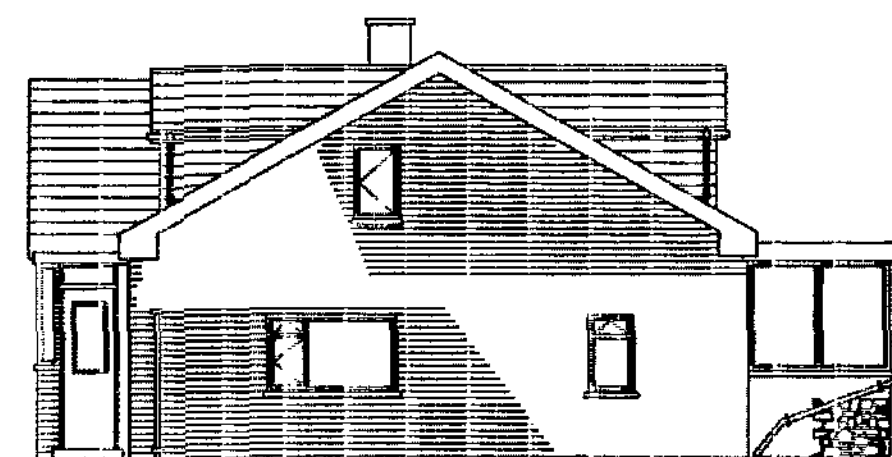


PROPOSED SIDE ELEVATION 1:100

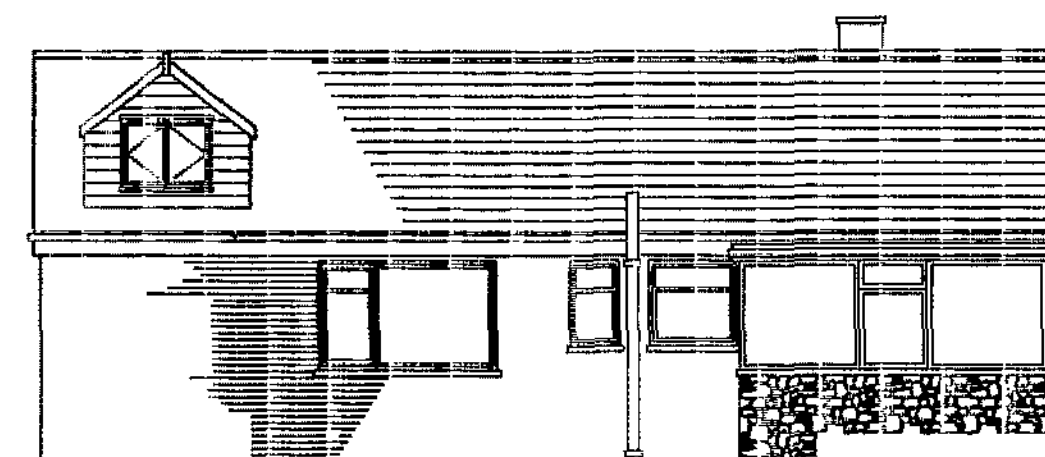


PROPOSED REAR ELEVATION 1:100

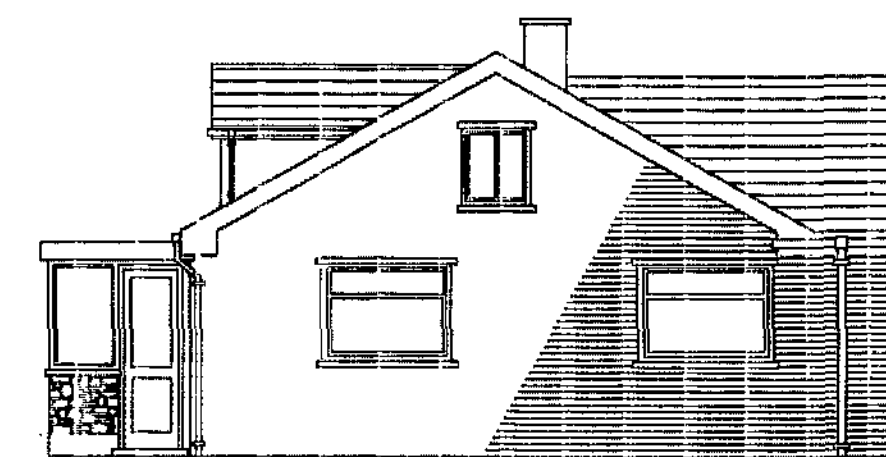


PROPOSED SIDE ELEVATION 1:100

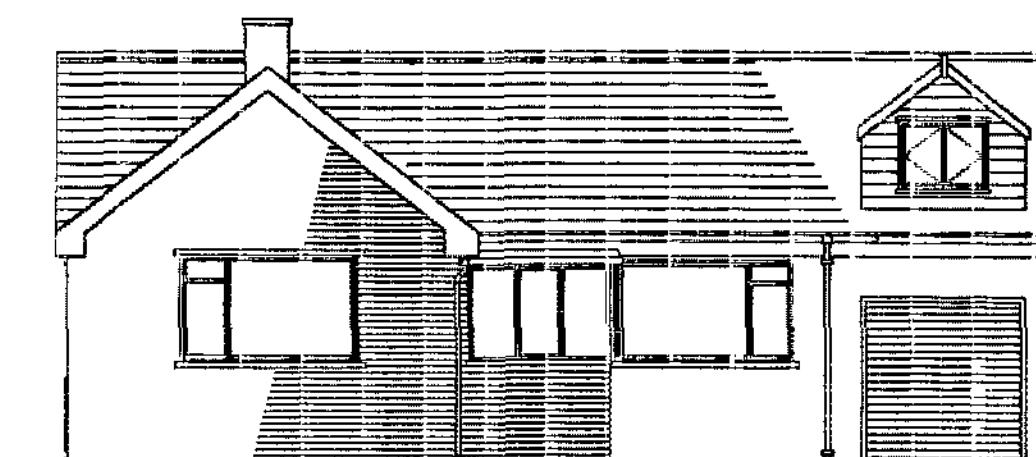

PROPOSED FRONT ELEVATION 1:100

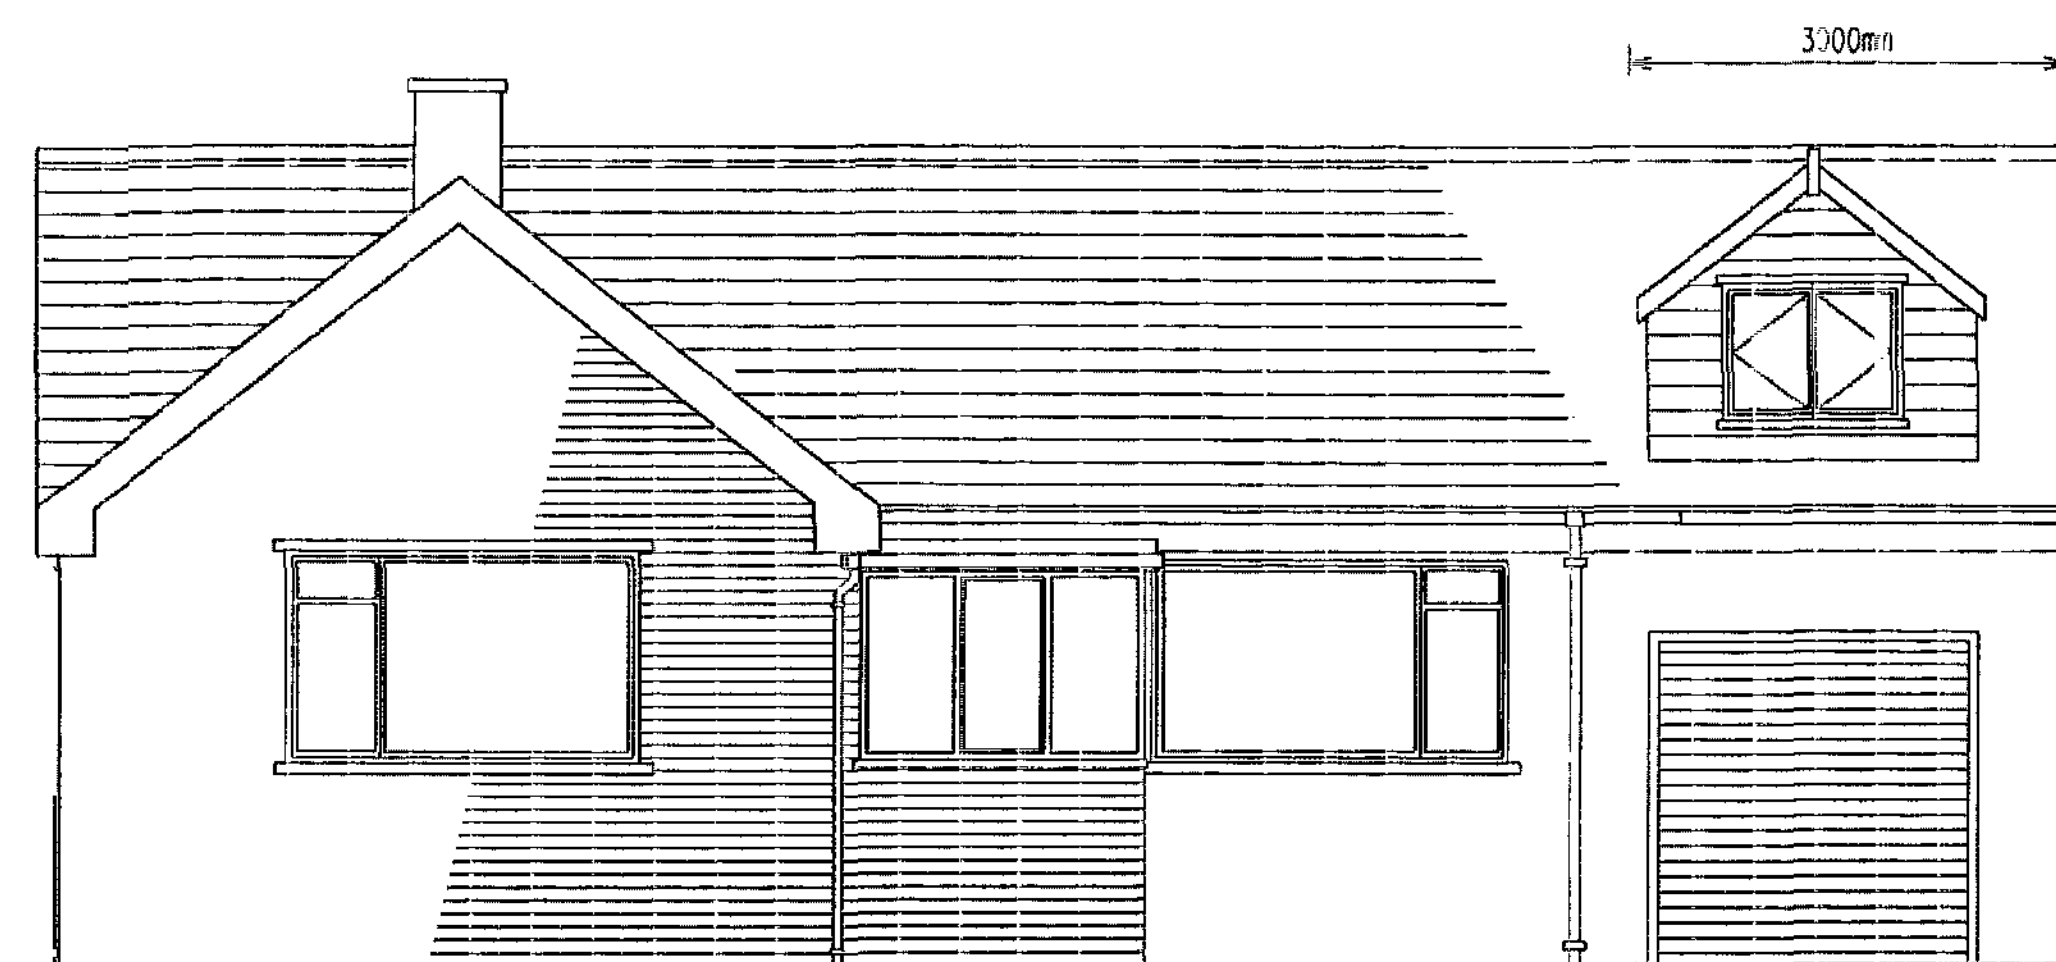


PROPOSED FRONT ELEVATION 1:50

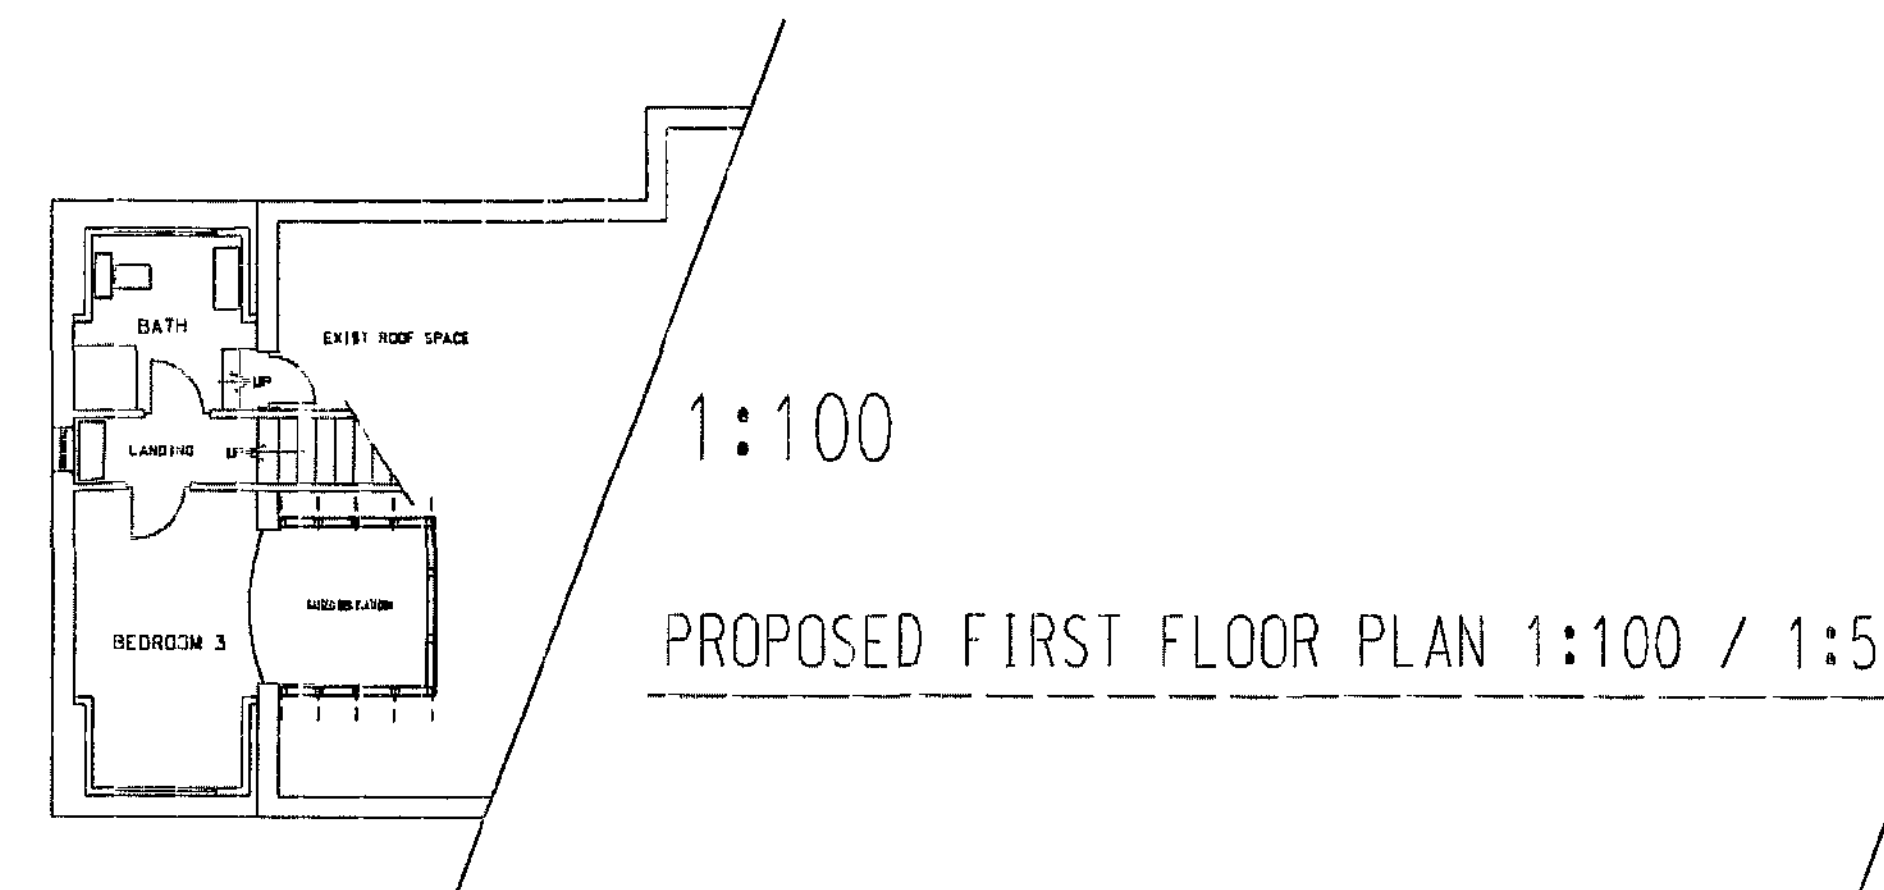


PROPOSED FIRST FLOOR PLAN 1:100 / 1:50


1:50

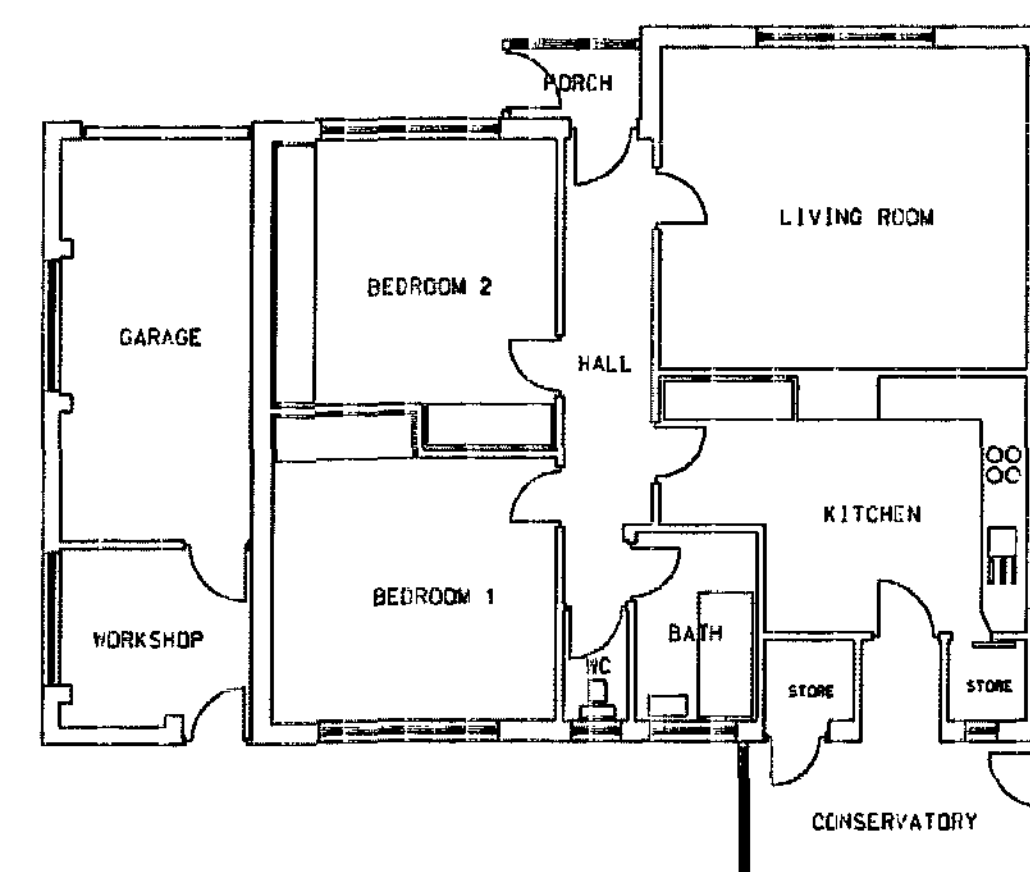

EXISTING GROUND FLOOR PLAN 1:100

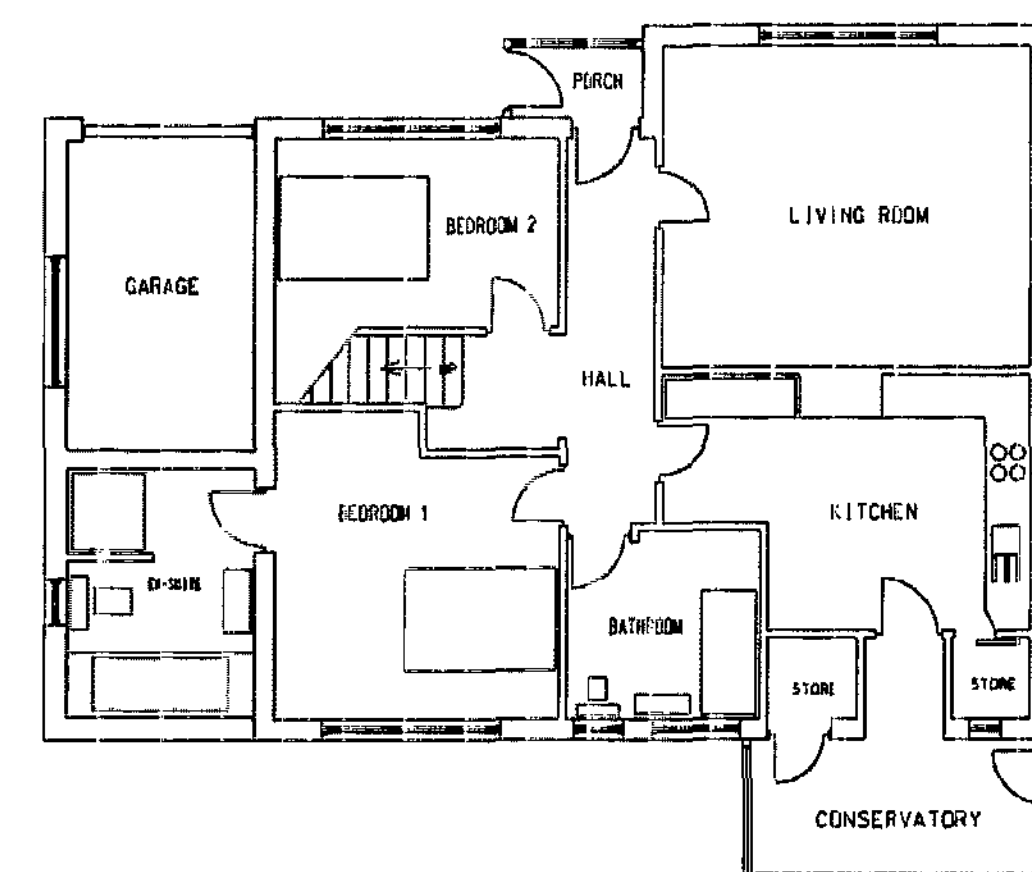

PROPOSED GROUND FLOOR PLAN 1:100

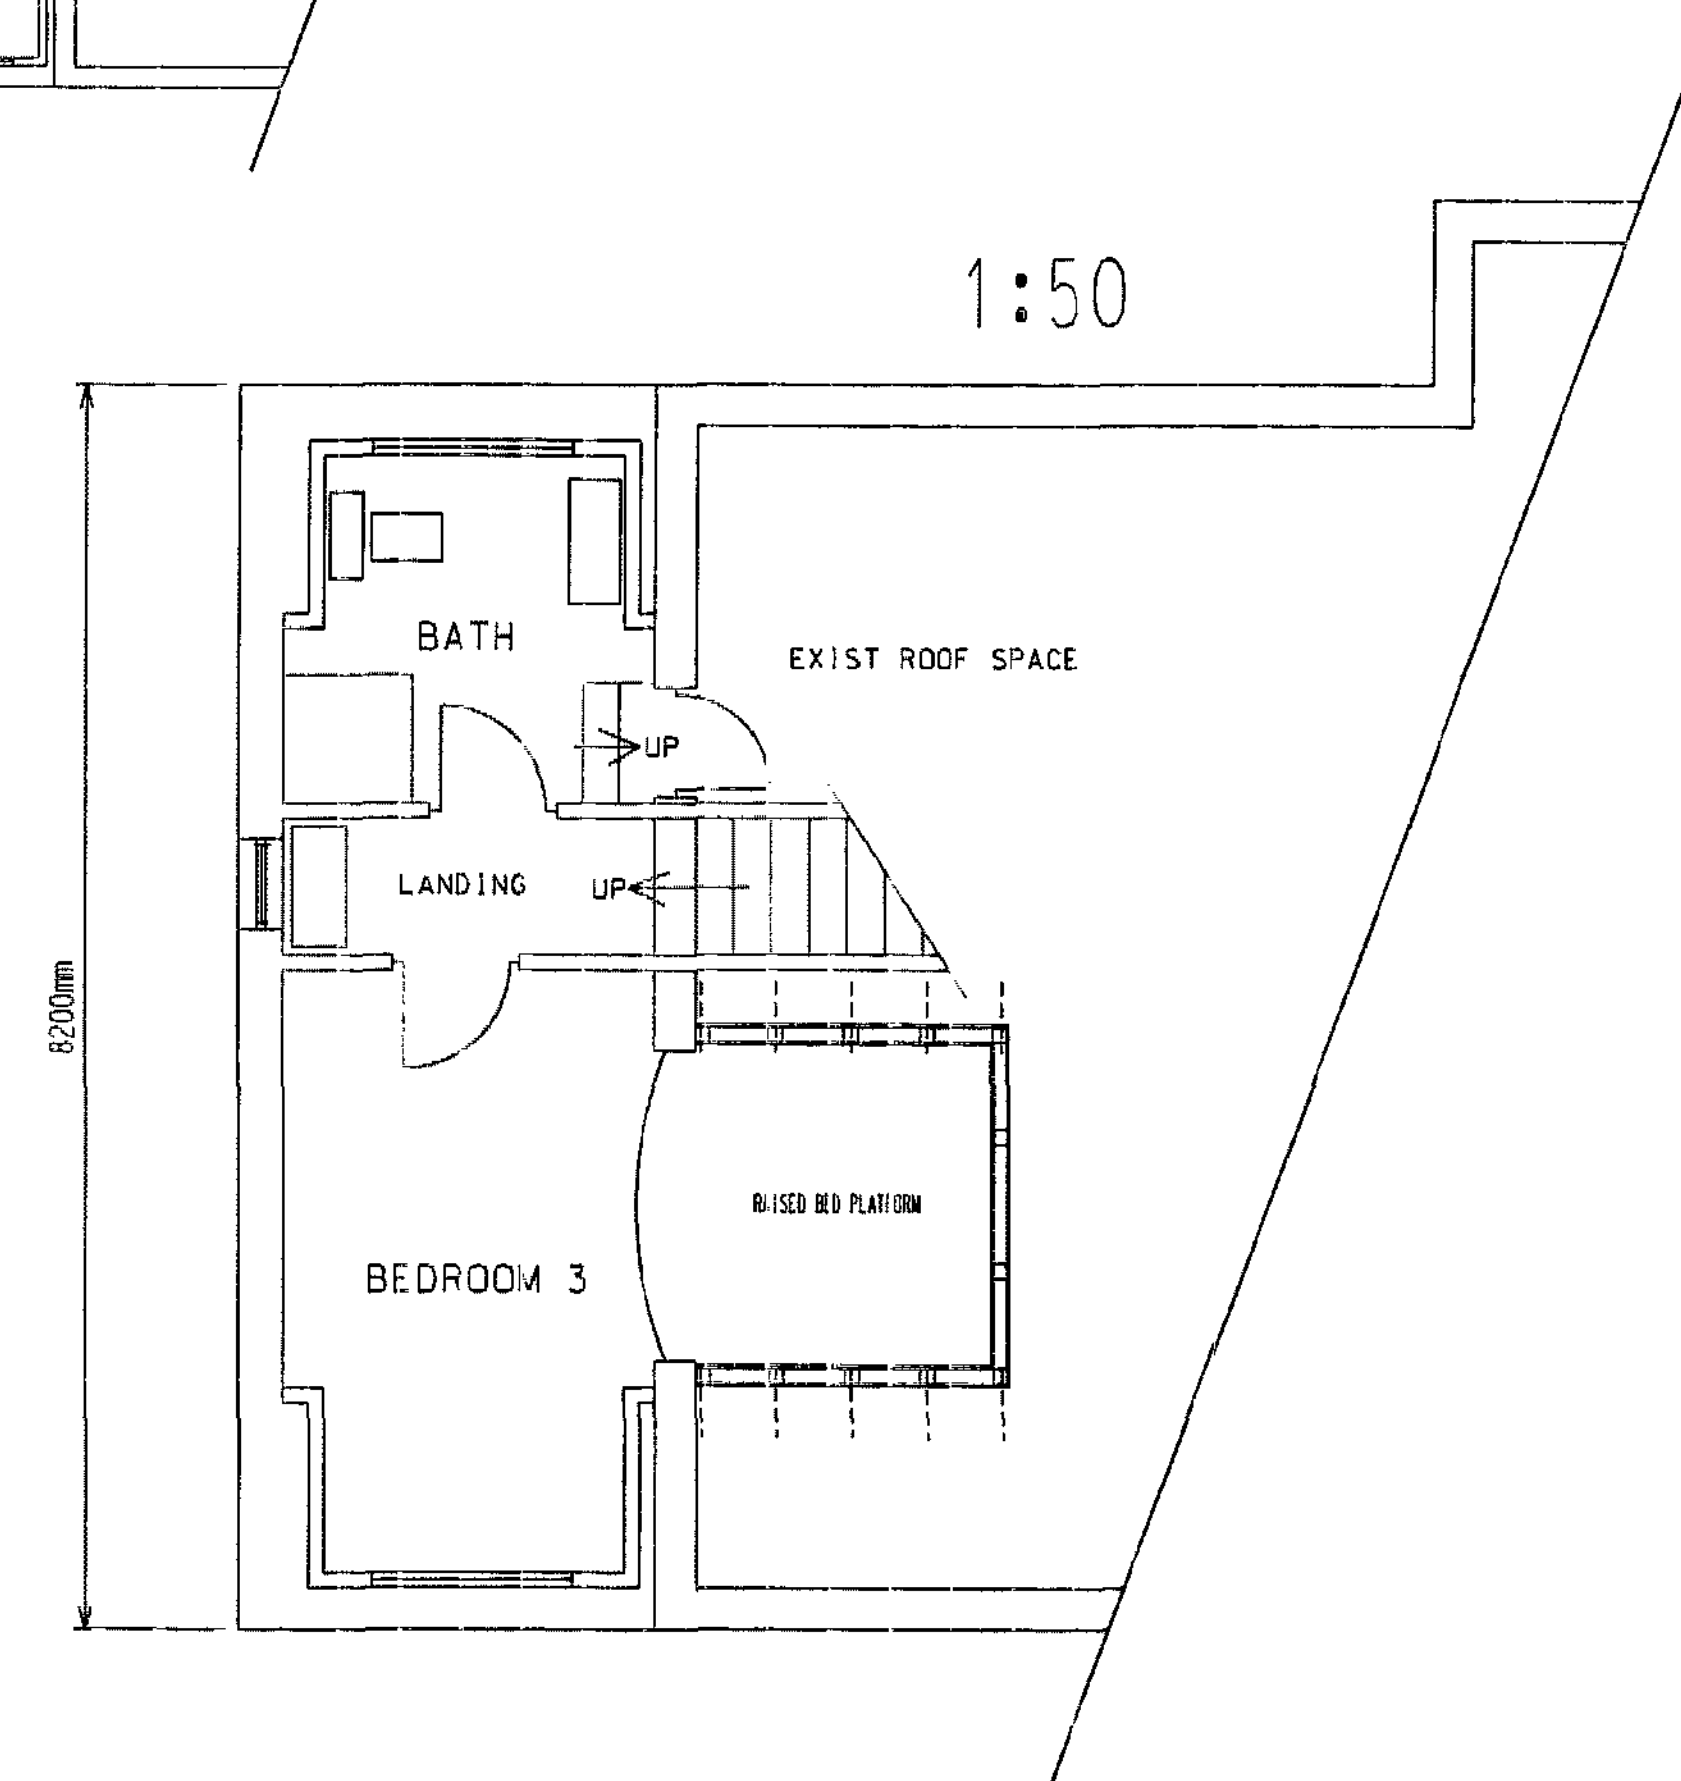

Jamiesley Metropolitan
Planning Council
7 OCT 2009
Corporate Mail Room

LOCATION:
11 CARR HEAD ROAD
HOWBROOK
WORTLEY
SHEFFIELD S35 7HG

DEVELOPMENT:
CONSTRUCTION OF NEW PITCHED ROOF
TO EXIST ATTACHED GARAGE
AND PROVISION OF ROOMS WITHIN
NEWLY CREATED ROOF SPACE.

DRAWN BY: GRAPHIC IDEAS