




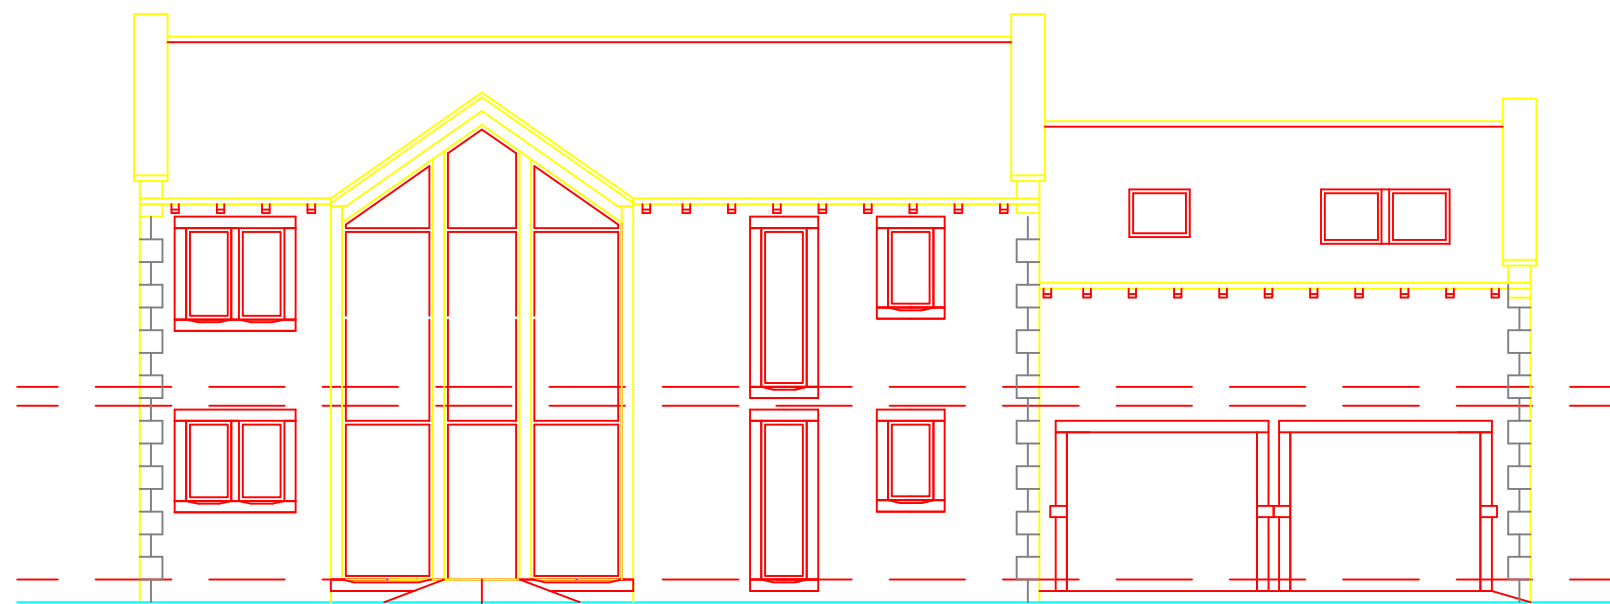


FRONT ELEVATION

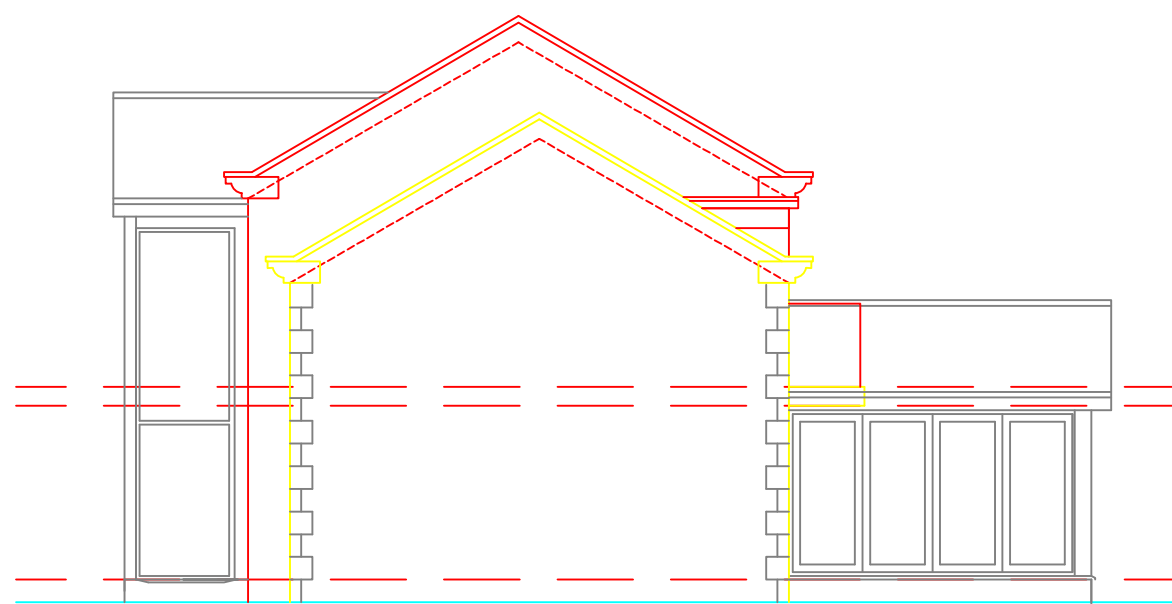


SIDE ELEVATION

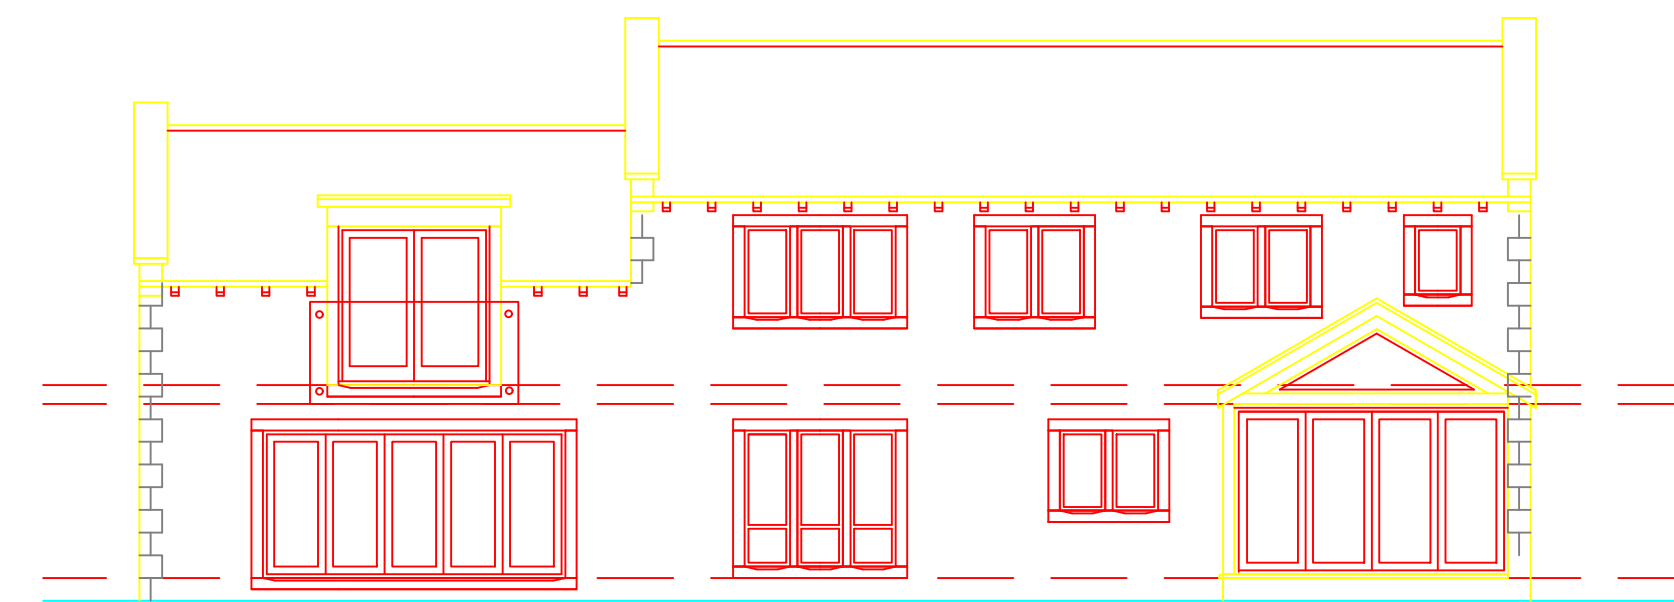


REAR ELEVATION

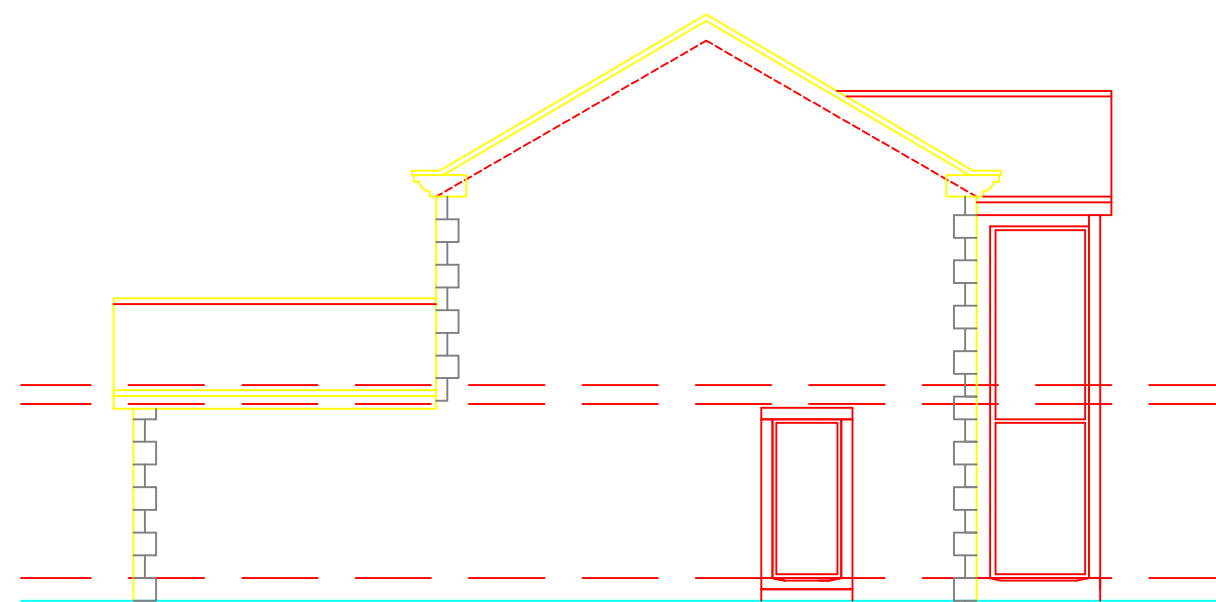


SIDE ELEVATION

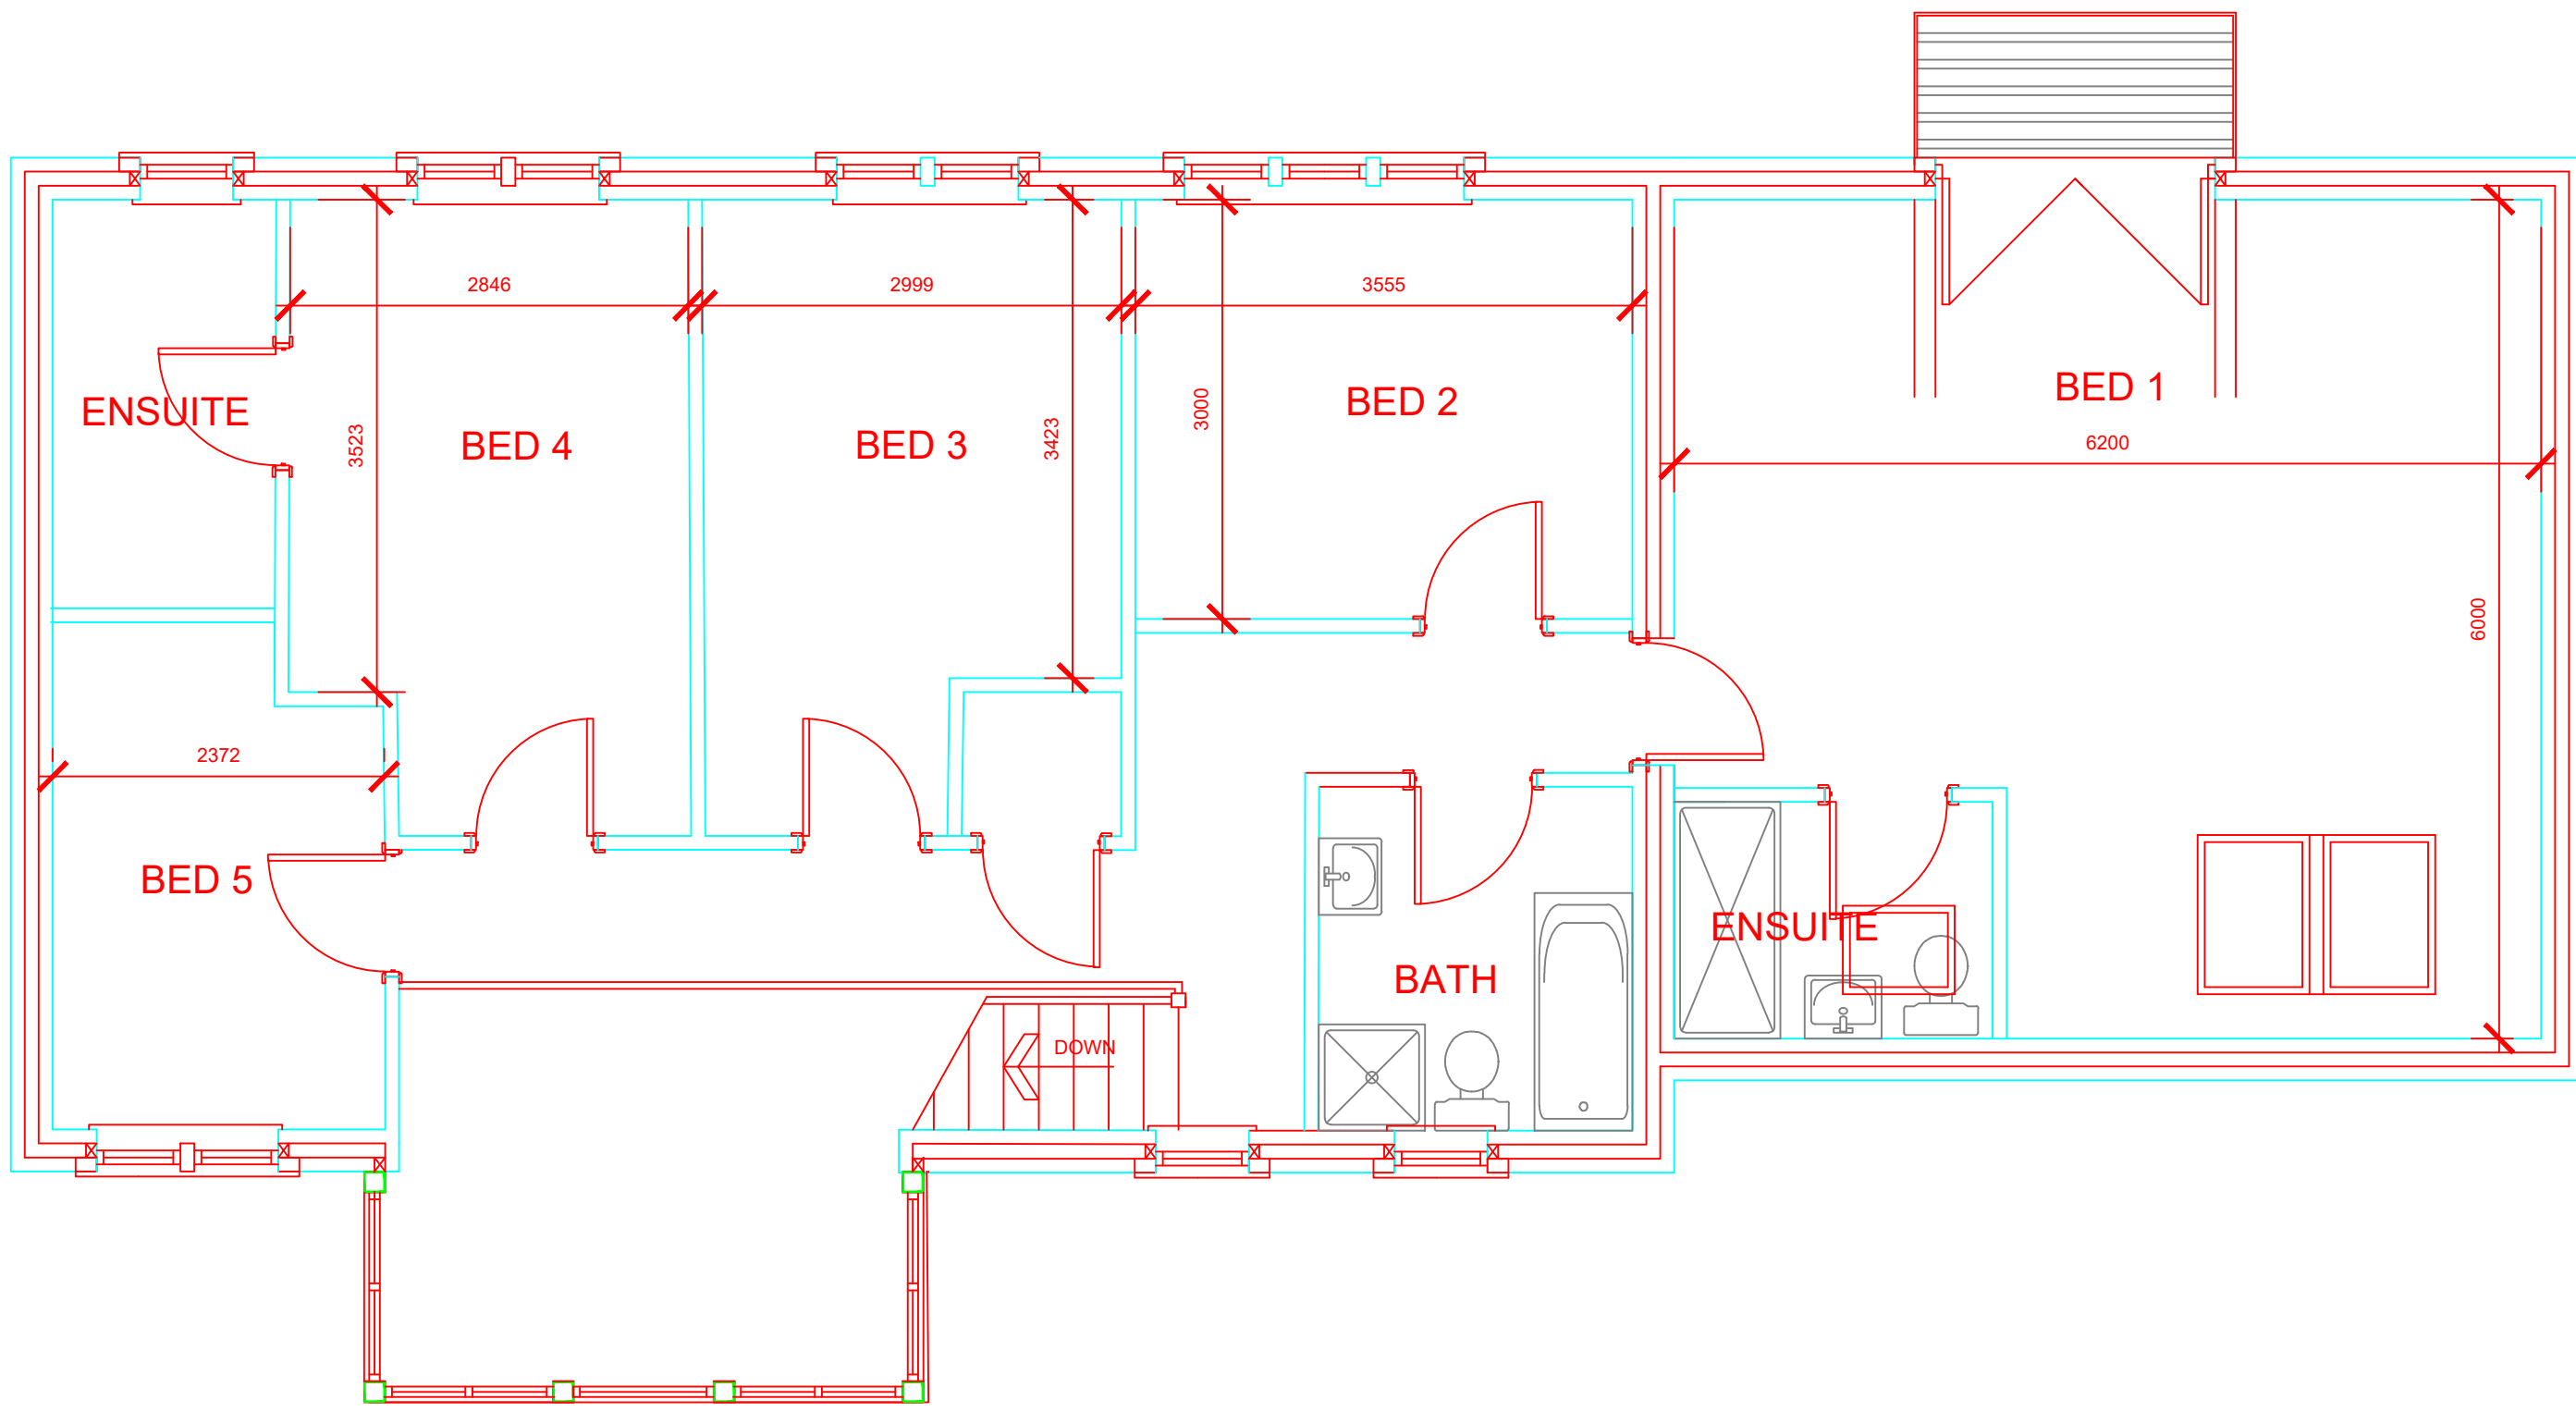

FIRST FLOOR PLAN

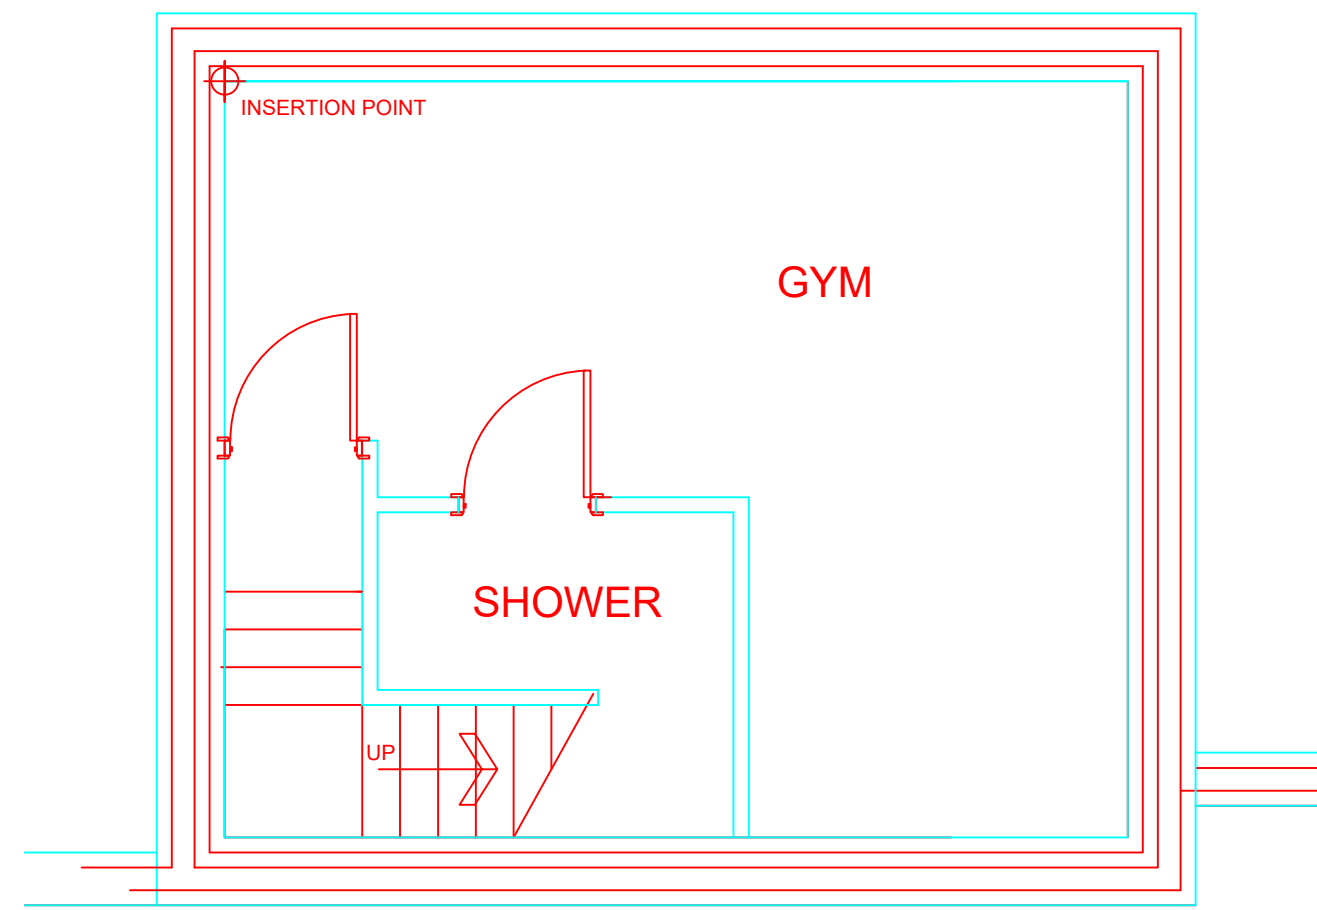

BASEMENT FLOOR PLAN

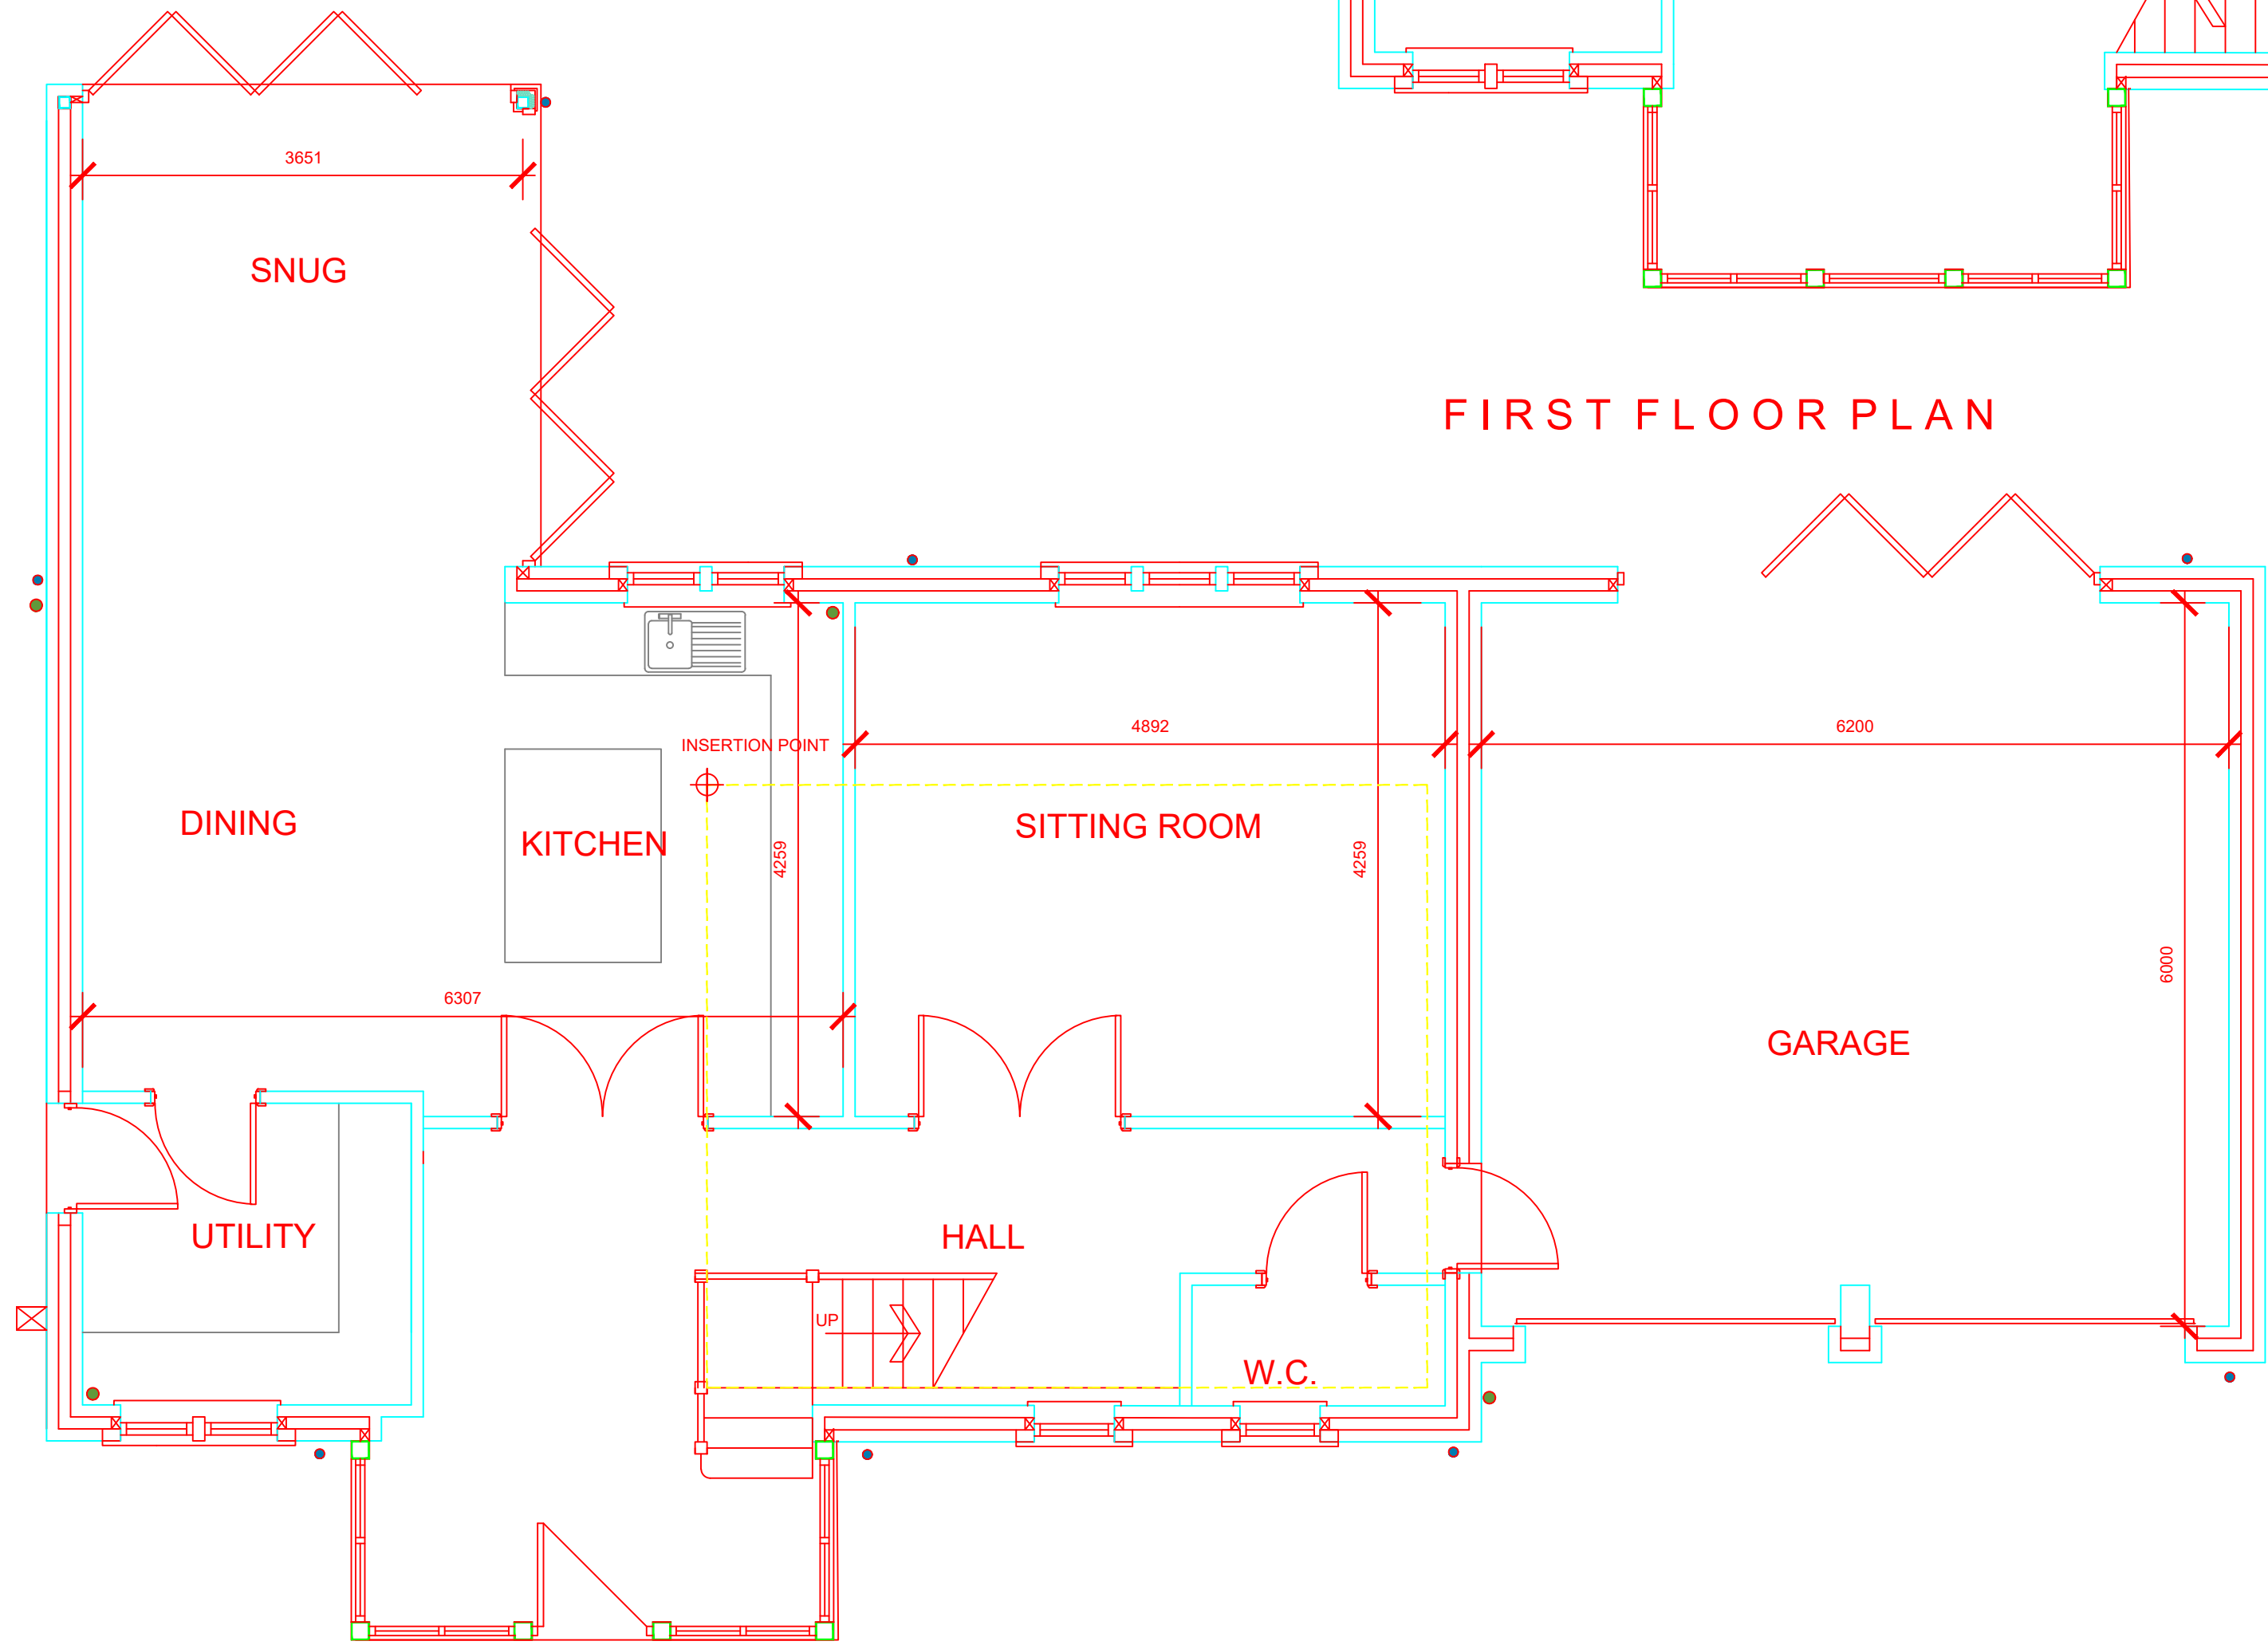

GROUND FLOOR PLAN

			OFFICE ONE, 34 VICTORIA ROAD, BARNSELEY, S70 2BU			Phone: 01226 208482		
ARCHITECTURAL SERVICES			Email: info@whiteaguspartnership.co.uk			Web: www.whiteaguspartnership.co.uk		
Project.			Client.					
PROPOSED DWELLING ON LAND AT FORMER 'MONKEY' PUBLIC HOUSE			MR RYAN GATES					
Drawing Title.			Date.			Scale.		
PLANS AND ELEVATIONS PLOT 2			MARCH 2023			1:50 & 1:100 @ A1		
Ref.			Dwg. No.			Rev.		
22-227			01			B		
Date	Suffix	Description	Date	Suffix	Description			
21-01-23	A	REVISED TO CLIENTS REQUIREMENTS						
22-01-23	B	REVISED TO CLIENTS REQUIREMENTS						