


FORMER BONFIELD DAY CARE CENTRE WOMBWELL HOUSE TYPES & GARAGES

NOVEMBER 2012






FRONT ELEVATION

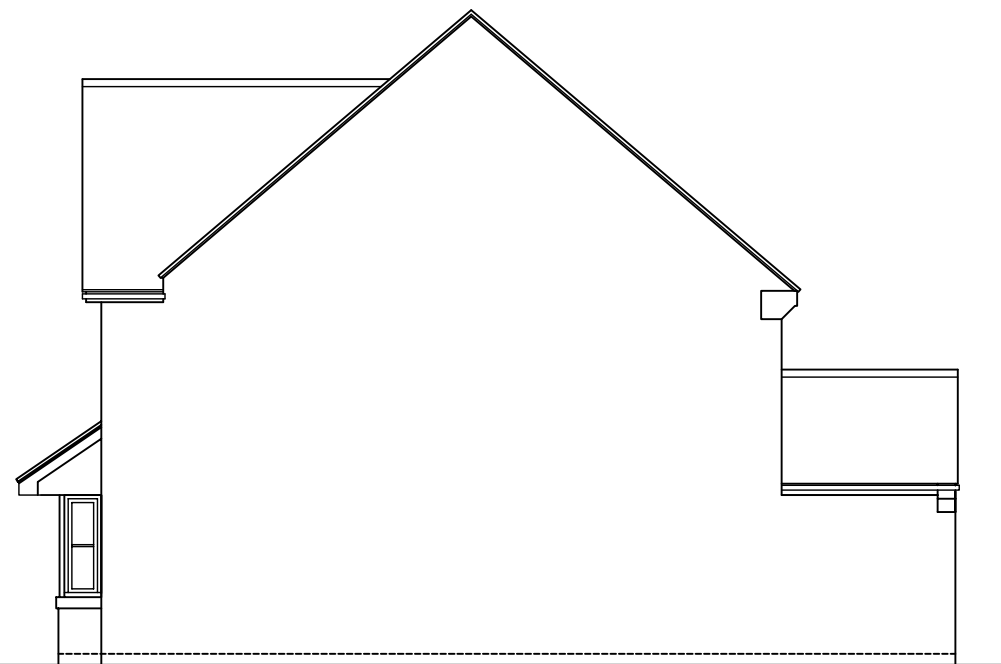

SIDE ELEVATION




REAR ELEVATION

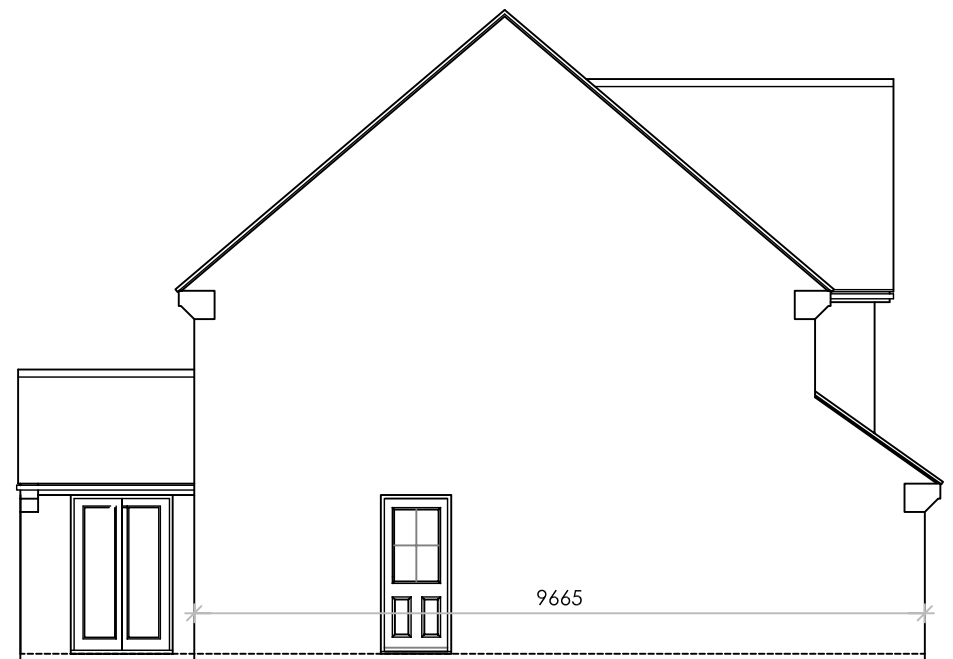


SIDE ELEVATION

Revision :	
Scale :	1:100 @A3
Date :	August'12
Drawn by :	KL
Project :	Proposed Development off Rectory Close Wombwell
Title :	Type A 1296 sq.ft Elevations
Drg No :	RC/A/02
Rev :	

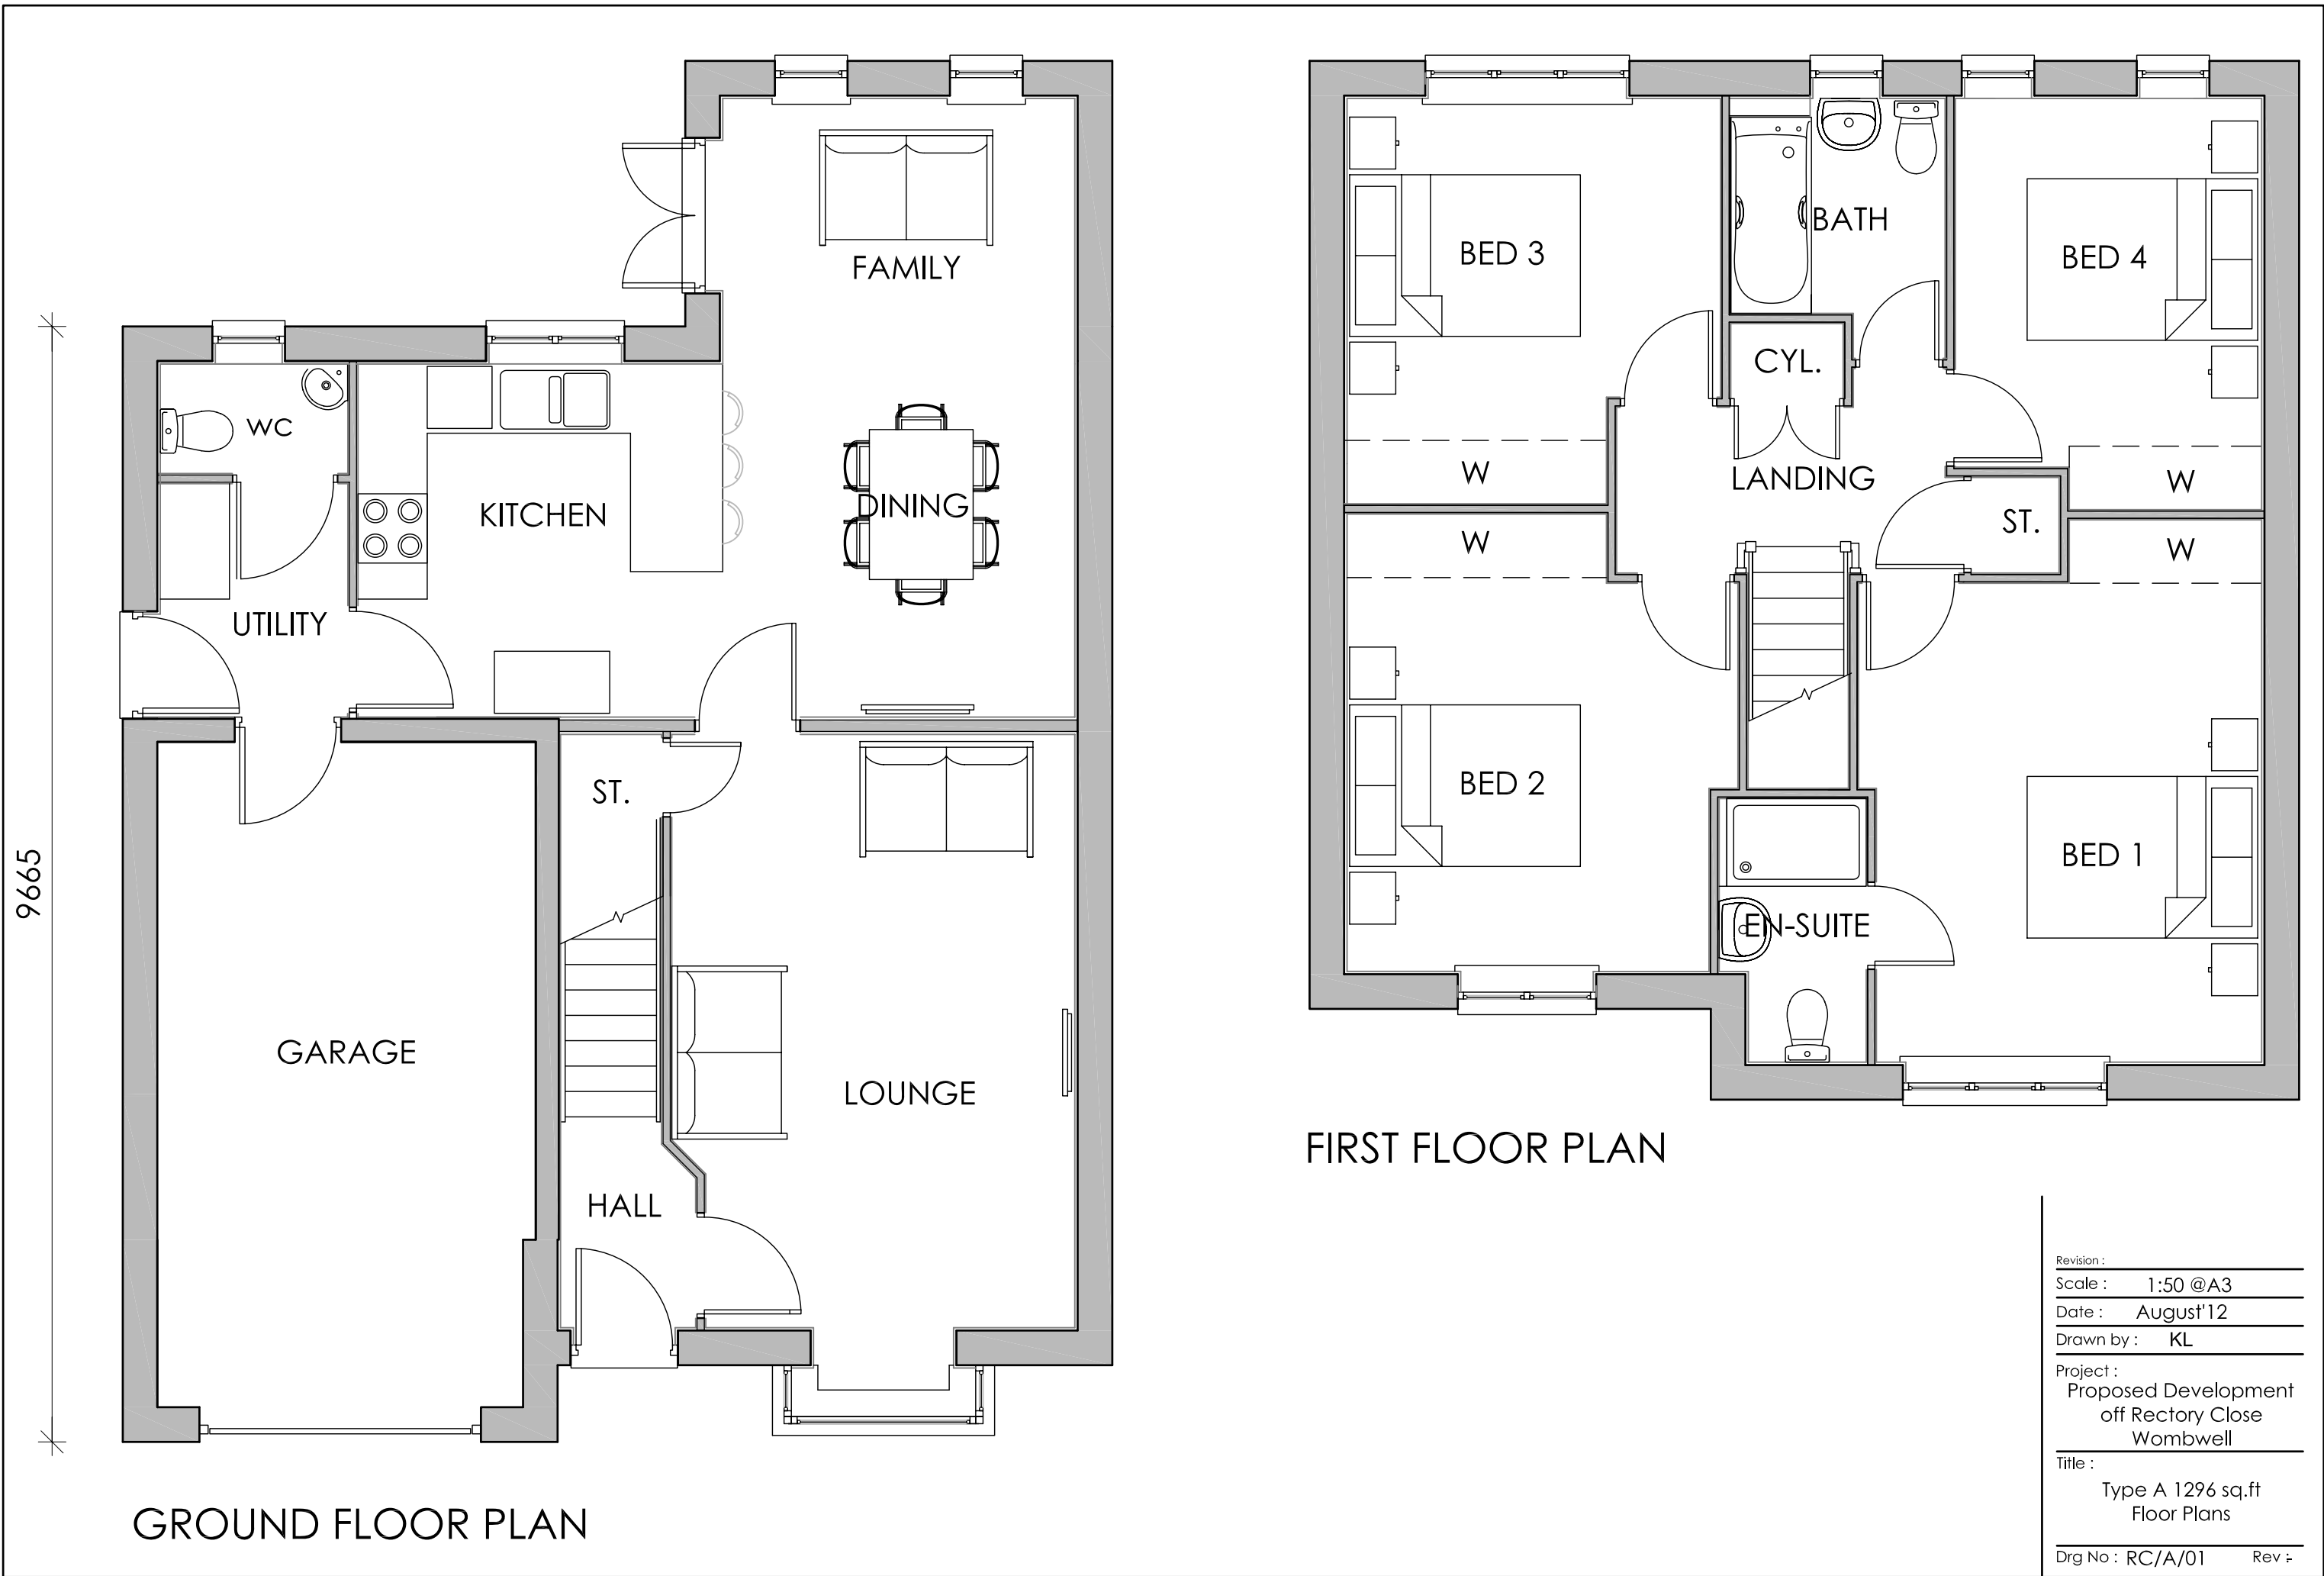





FRONT ELEVATION

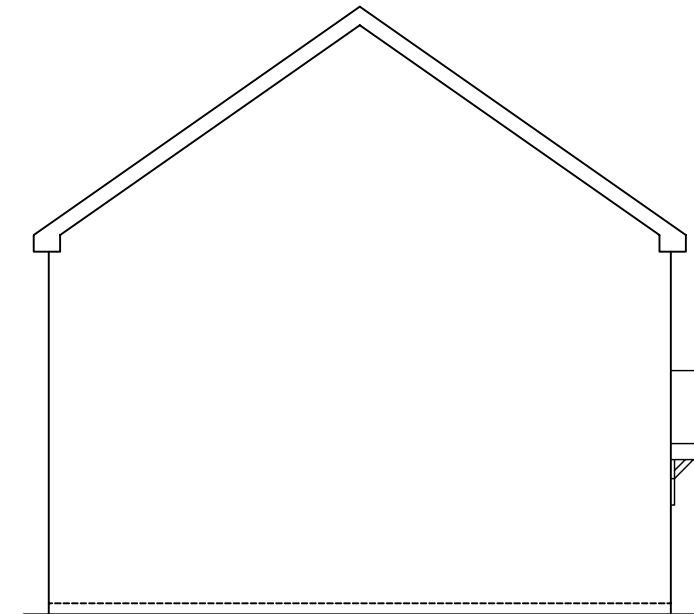

SIDE ELEVATION

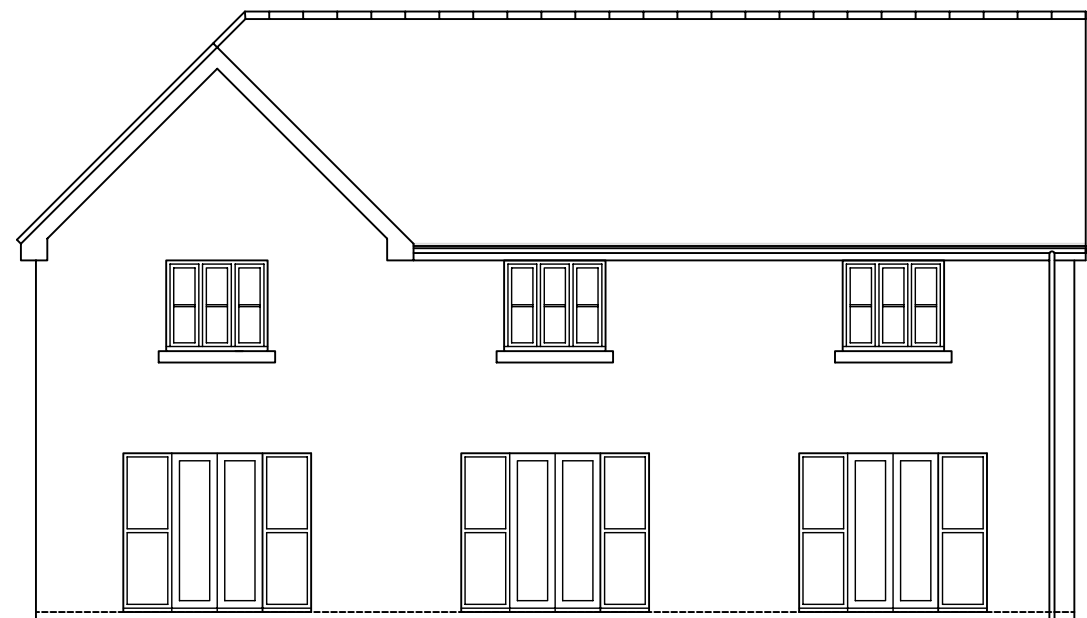


REAR ELEVATION

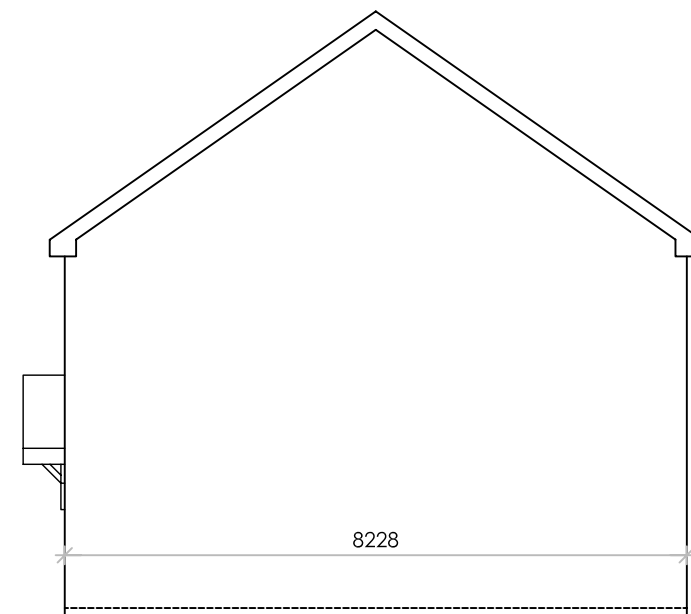


SIDE ELEVATION

Revision :	
Scale :	1:100 @A3
Date :	August'12
Drawn by :	KL
Project :	Proposed Development off Rectory Close Wombwell
Title :	Type B 685 sq.ft Floor Plans
Drg No :	RC/B/02
Rev :	

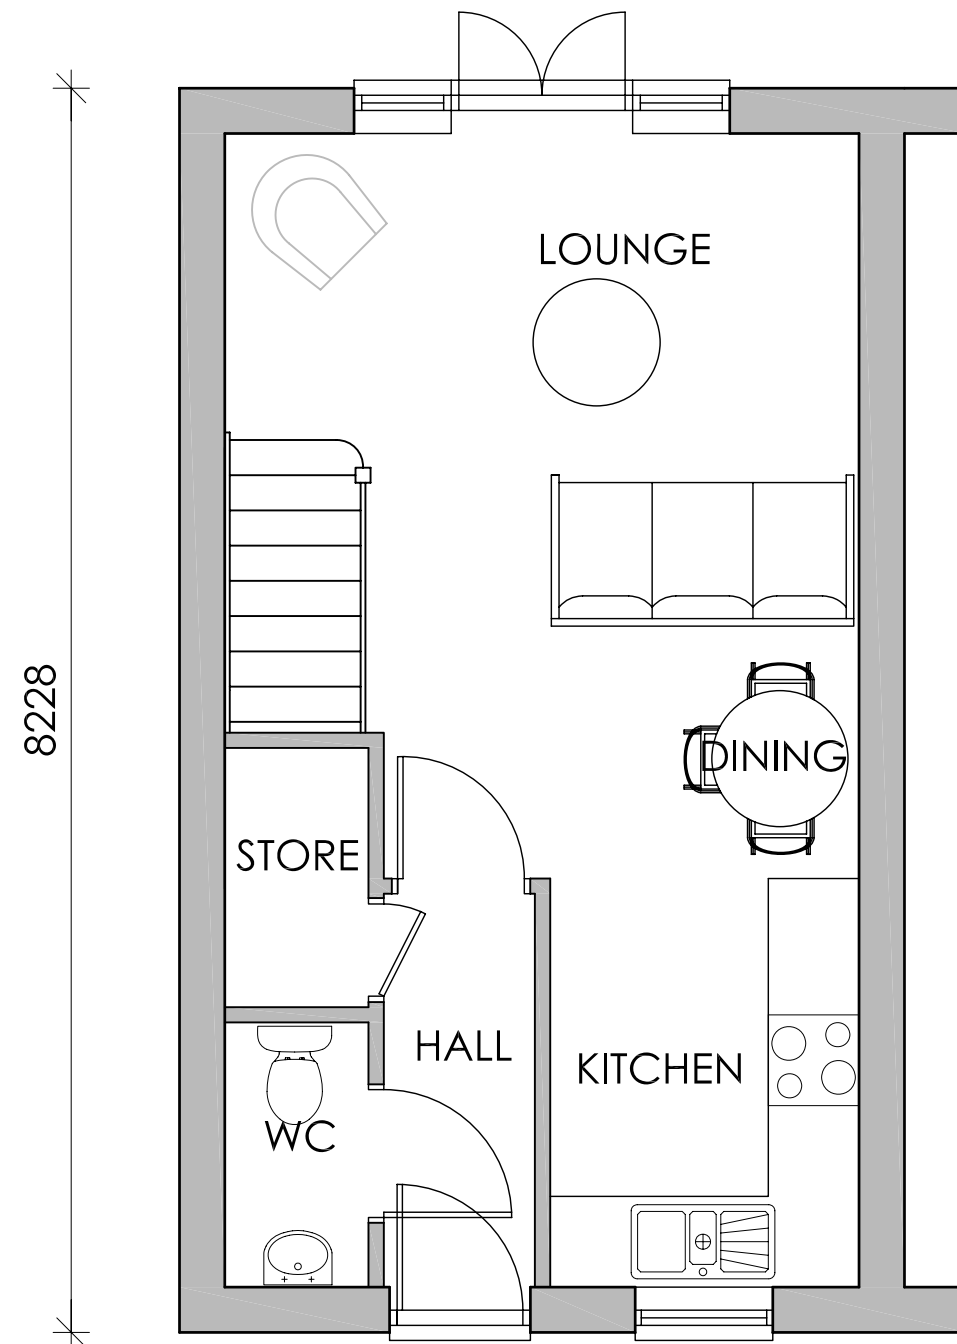

GROUND FLOOR PLAN

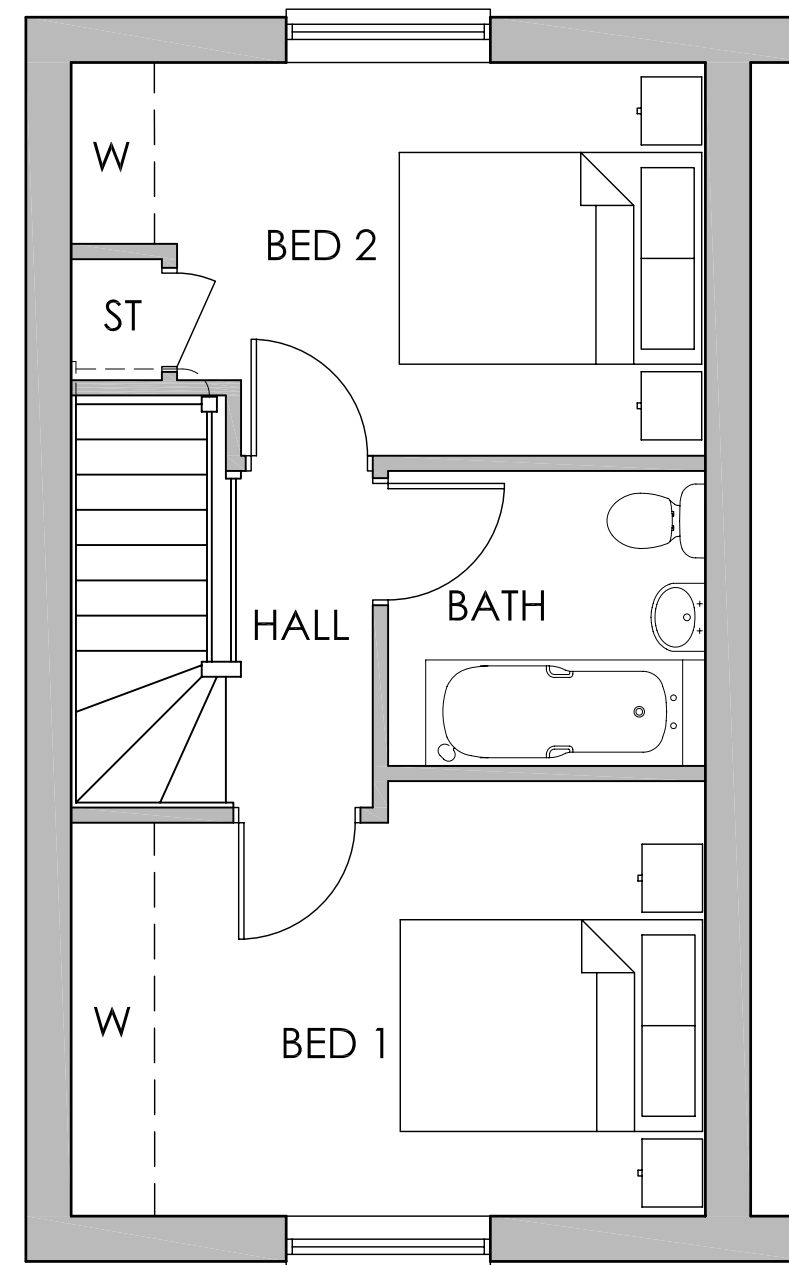

FIRST FLOOR PLAN


Revision :	
Scale :	1:50 @A3
Date :	August'12
Drawn by :	KL
Project :	Proposed Development off Rectory Close Wombwell
Title :	Type B 685 sq.ft Floor Plans
Drg No :	RC/B/01
Rev :	



FRONT ELEVATION



SECONDARY FRONT ELEVATION


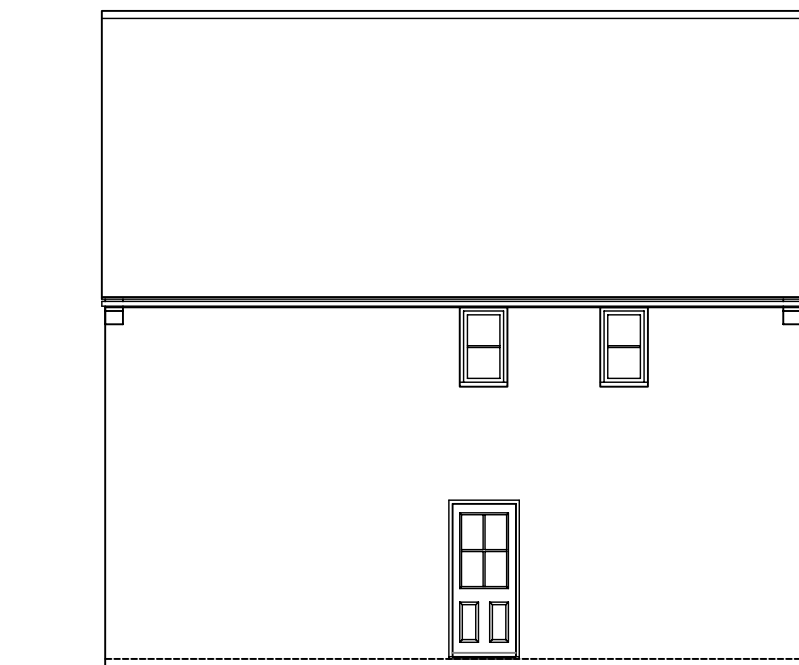


REAR ELEVATION



SIDE ELEVATION


Revision :	
Scale :	1:100 @A3
Date :	September'12
Drawn by :	KL
Project :	Proposed Development off Rectory Close Wombwell
Title :	Type C 1000 sq.ft Elevations
Drg No :	RC/C/02
Rev :	

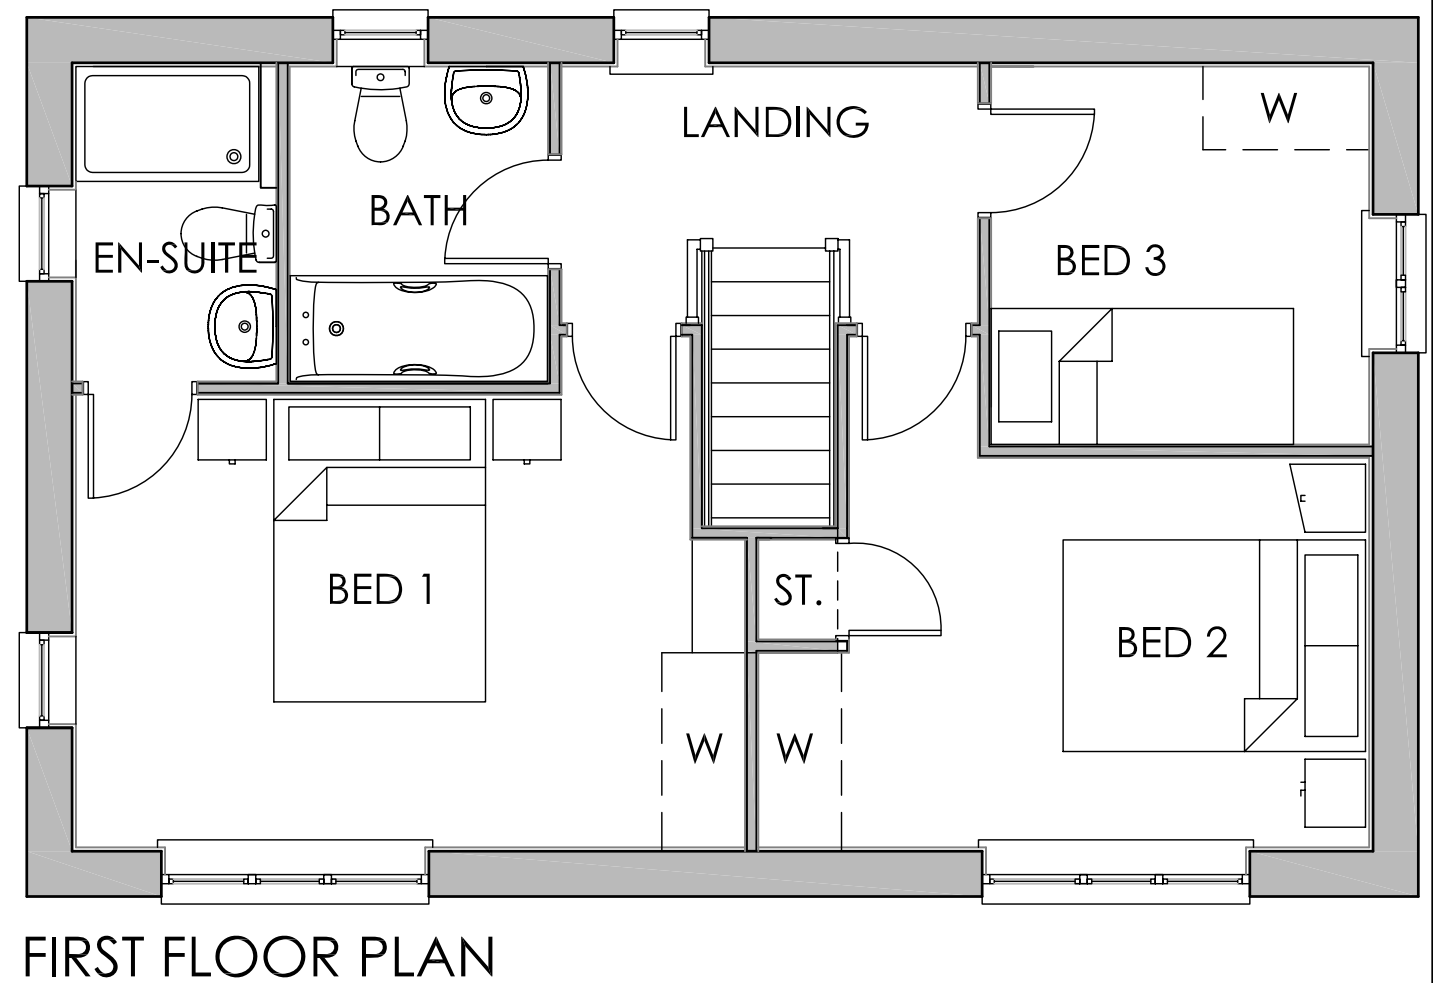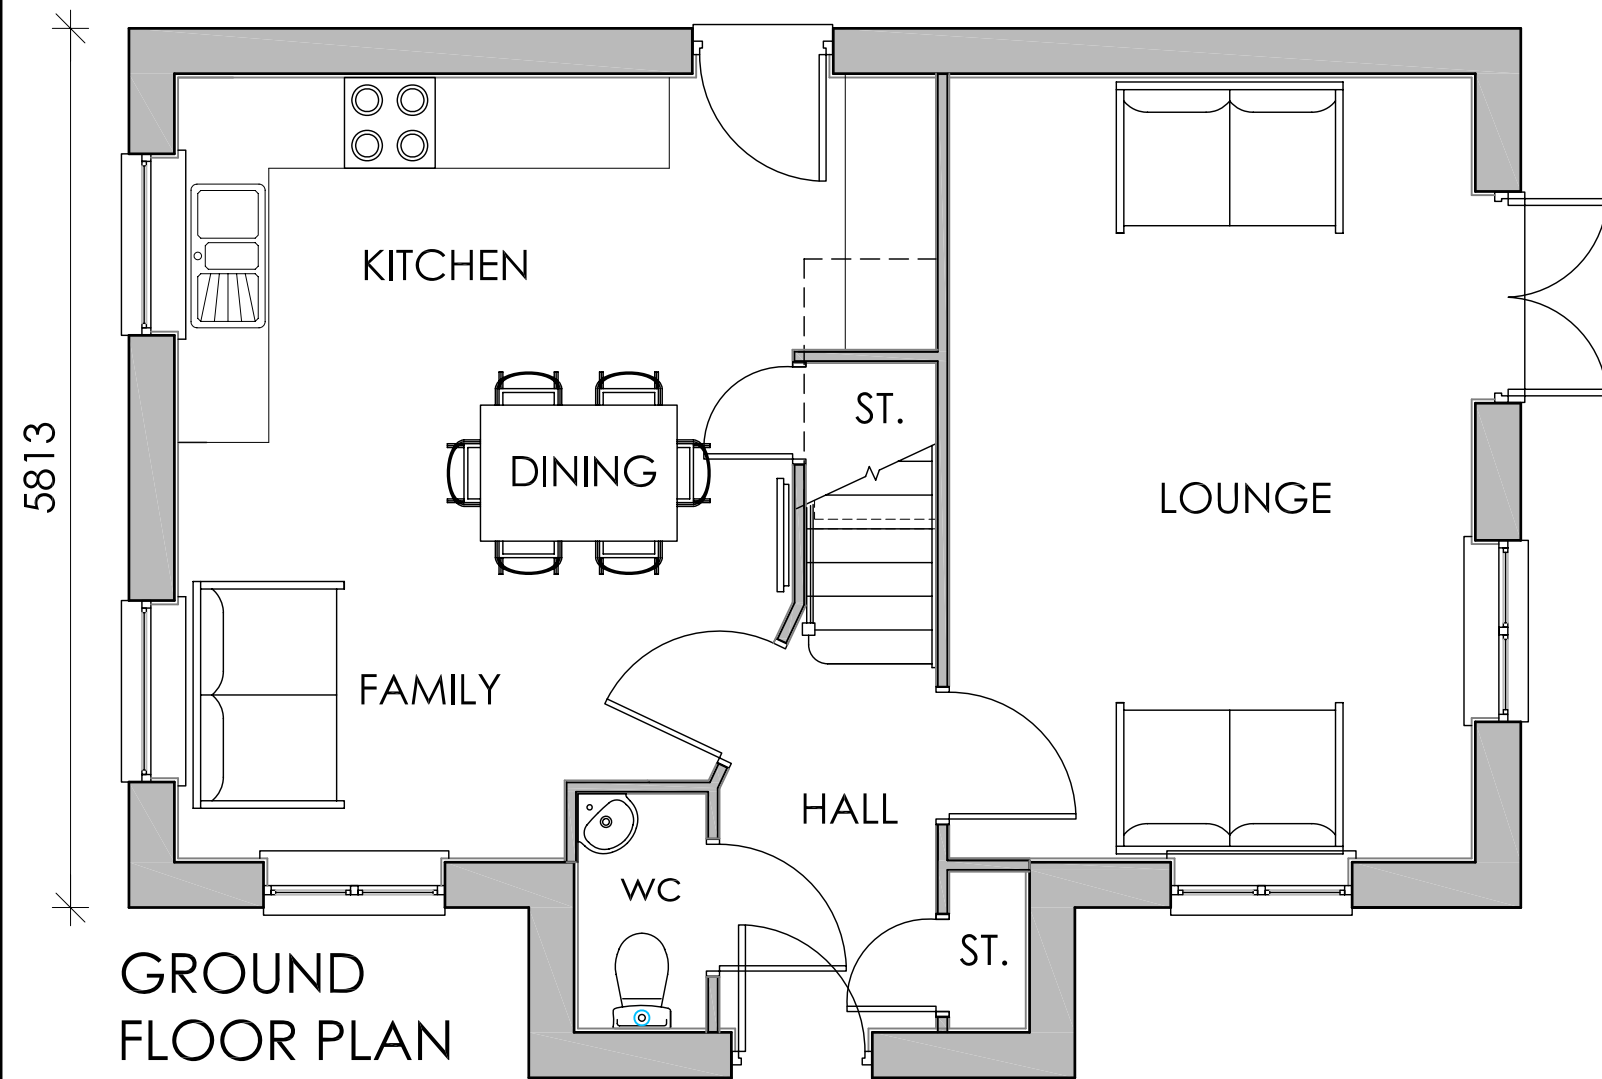


Revision :	
Scale :	1:50 @A3
Date :	September'12
Drawn by :	KL
Project :	Proposed Development off Rectory Close Wombwell
Title :	Type C 1000 sq.ft Floor Plans
Drg No :	RC/C/01
Rev :	




FRONT ELEVATION

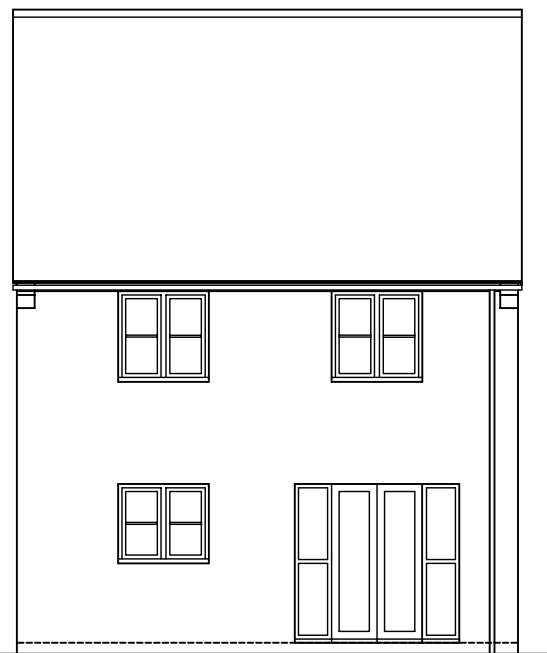

REAR ELEVATION

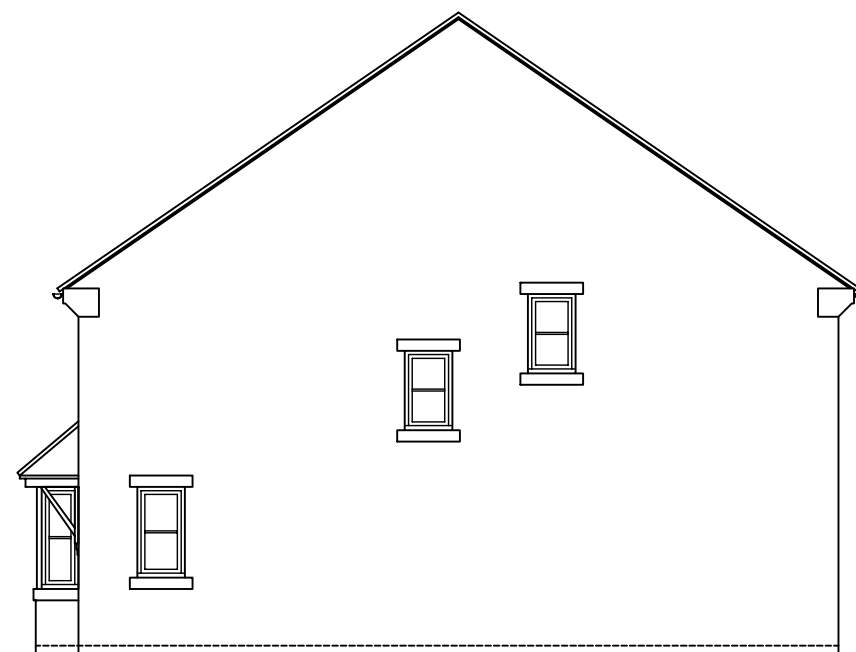


SIDE ELEVATION

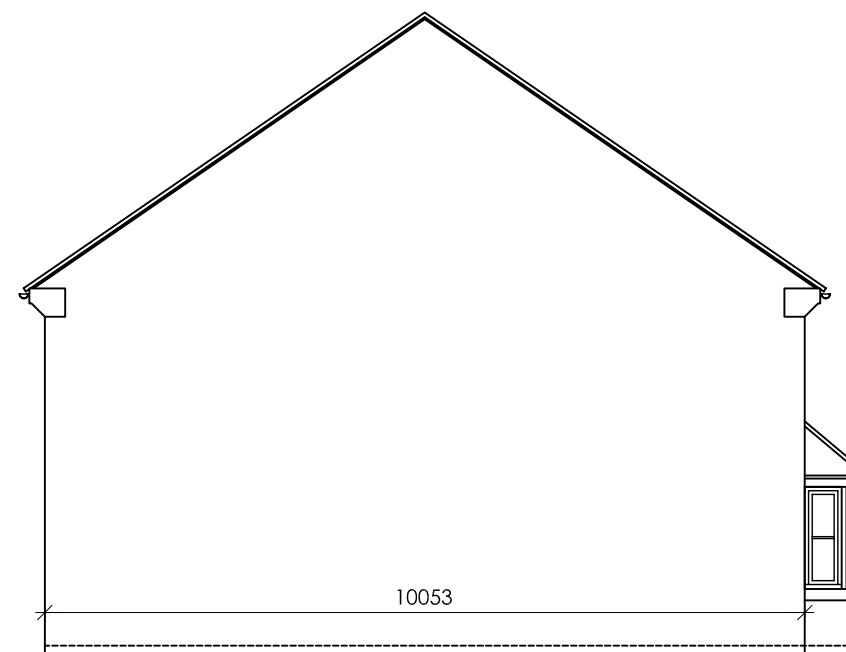


SIDE ELEVATION

Revision :	
Scale :	1:100 @A3
Date :	September'12
Drawn by :	KL
Project :	Proposed Development off Rectory Close Wombwell
Title :	Type D 1215 sq.ft Elevations
Drg No :	RC/D/02
Rev :	

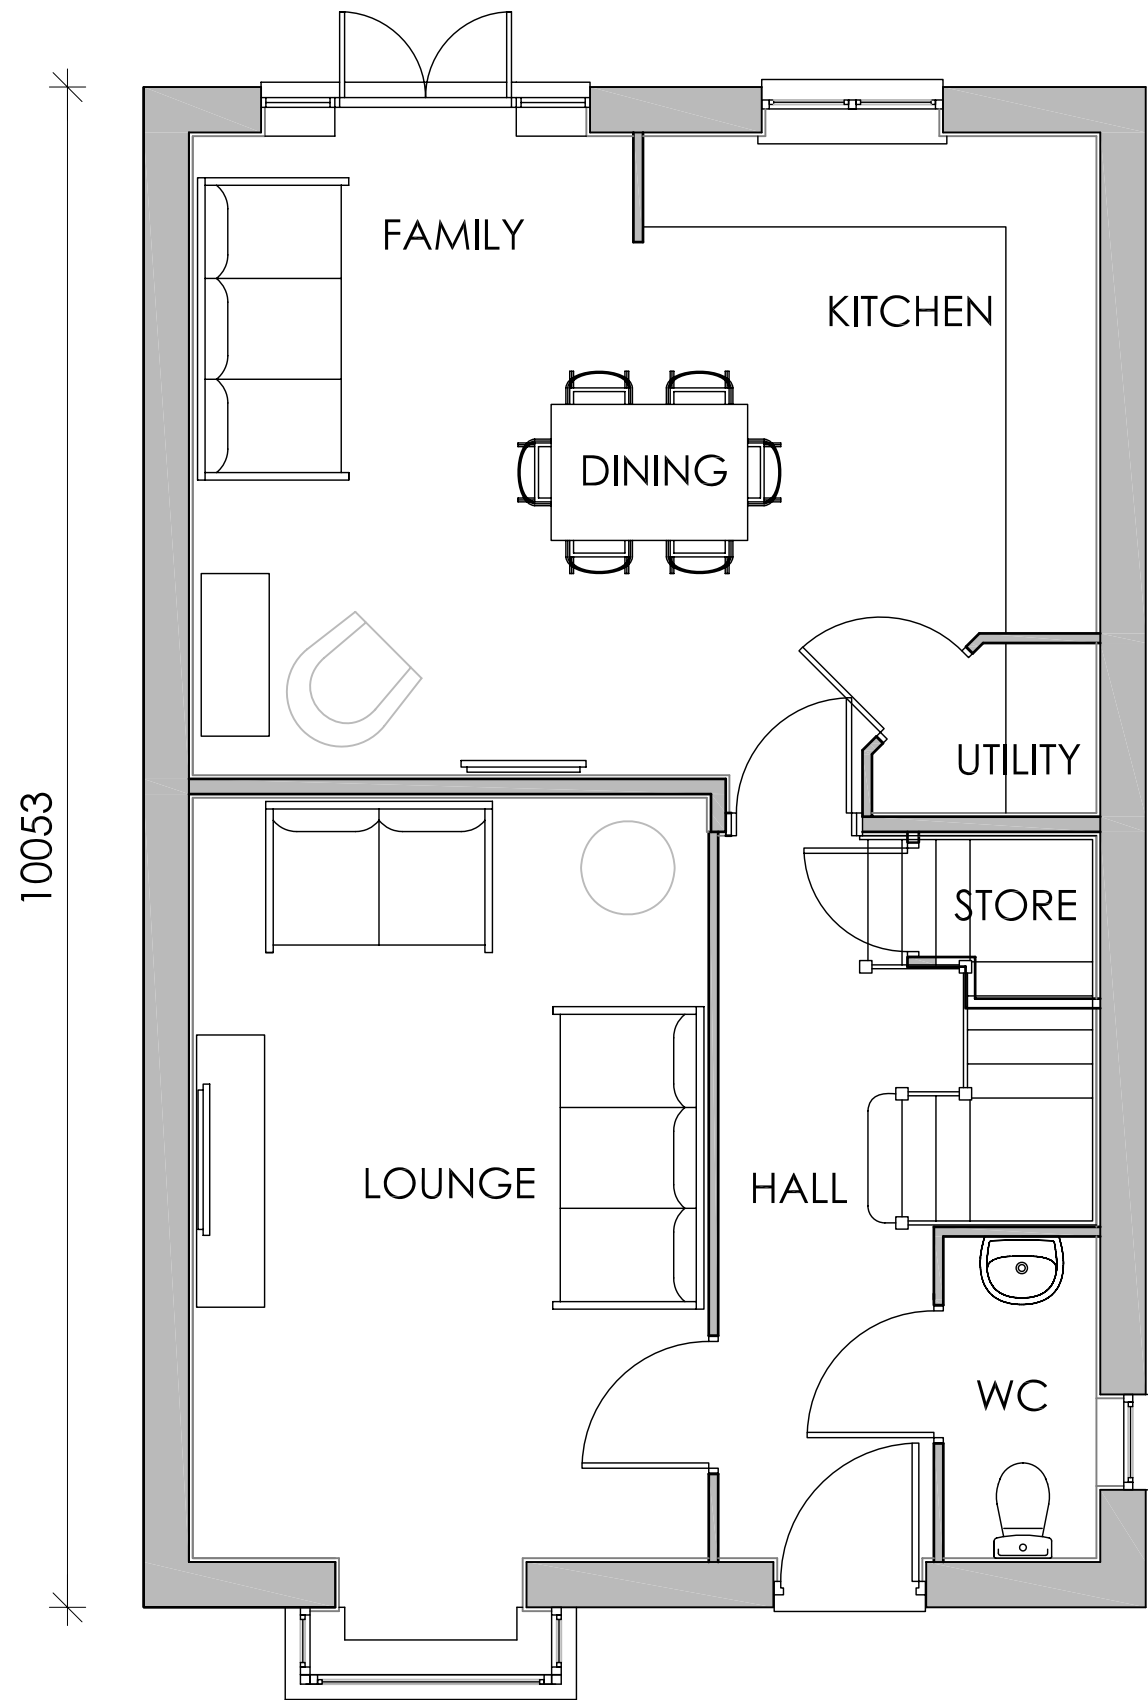

GROUND FLOOR PLAN

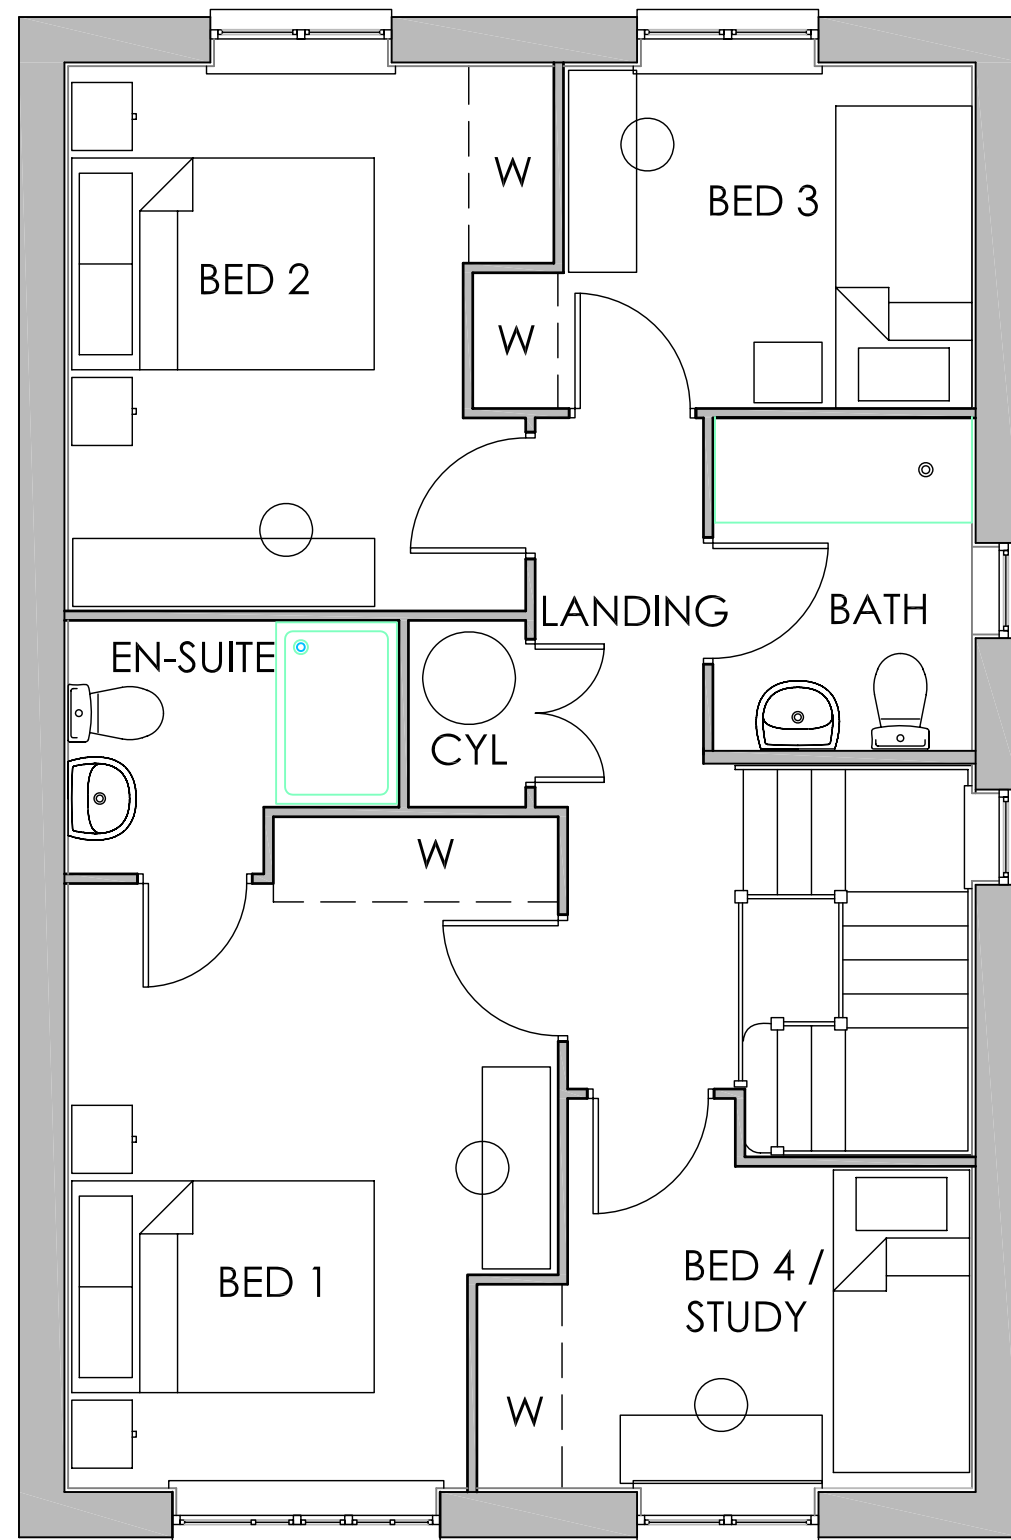


FIRST FLOOR PLAN

Revision :	
Scale :	1:50 @A3
Date :	September'12
Drawn by :	KL
Project :	Proposed Development off Rectory Close Wombwell
Title :	Type D 1215 sq.ft Floor Plans
Drg No :	RC/D/01
Rev :	




FRONT ELEVATION

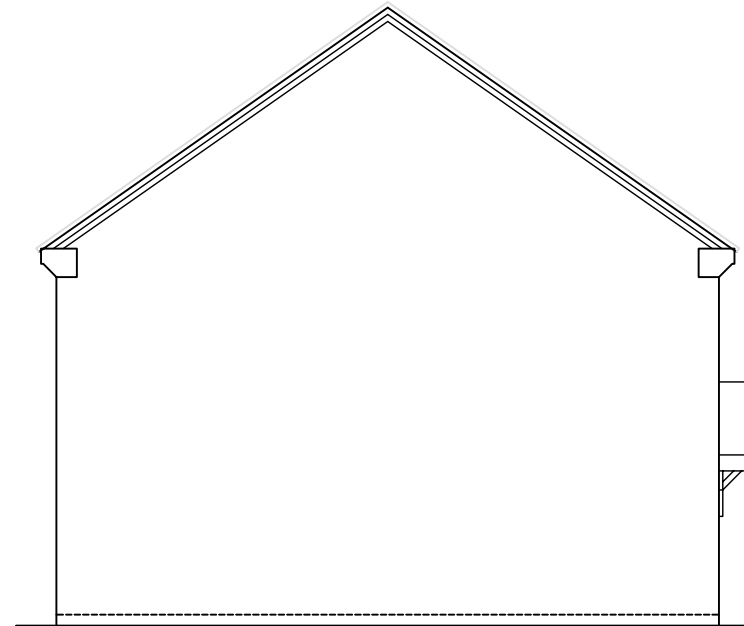

SIDE ELEVATION




REAR ELEVATION

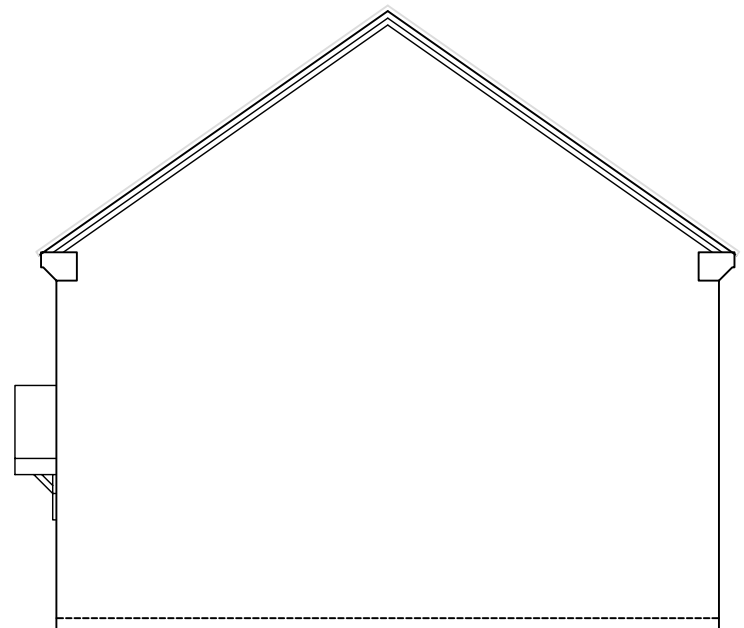


SIDE ELEVATION

Revision :	
Scale :	1:100 @A3
Date :	September'12
Drawn by :	KL
Project :	Proposed Development off Rectory Close Wombwell
Title :	Type F 839 sq.ft Elevations
Drg No :	RC/F/02
Rev :	

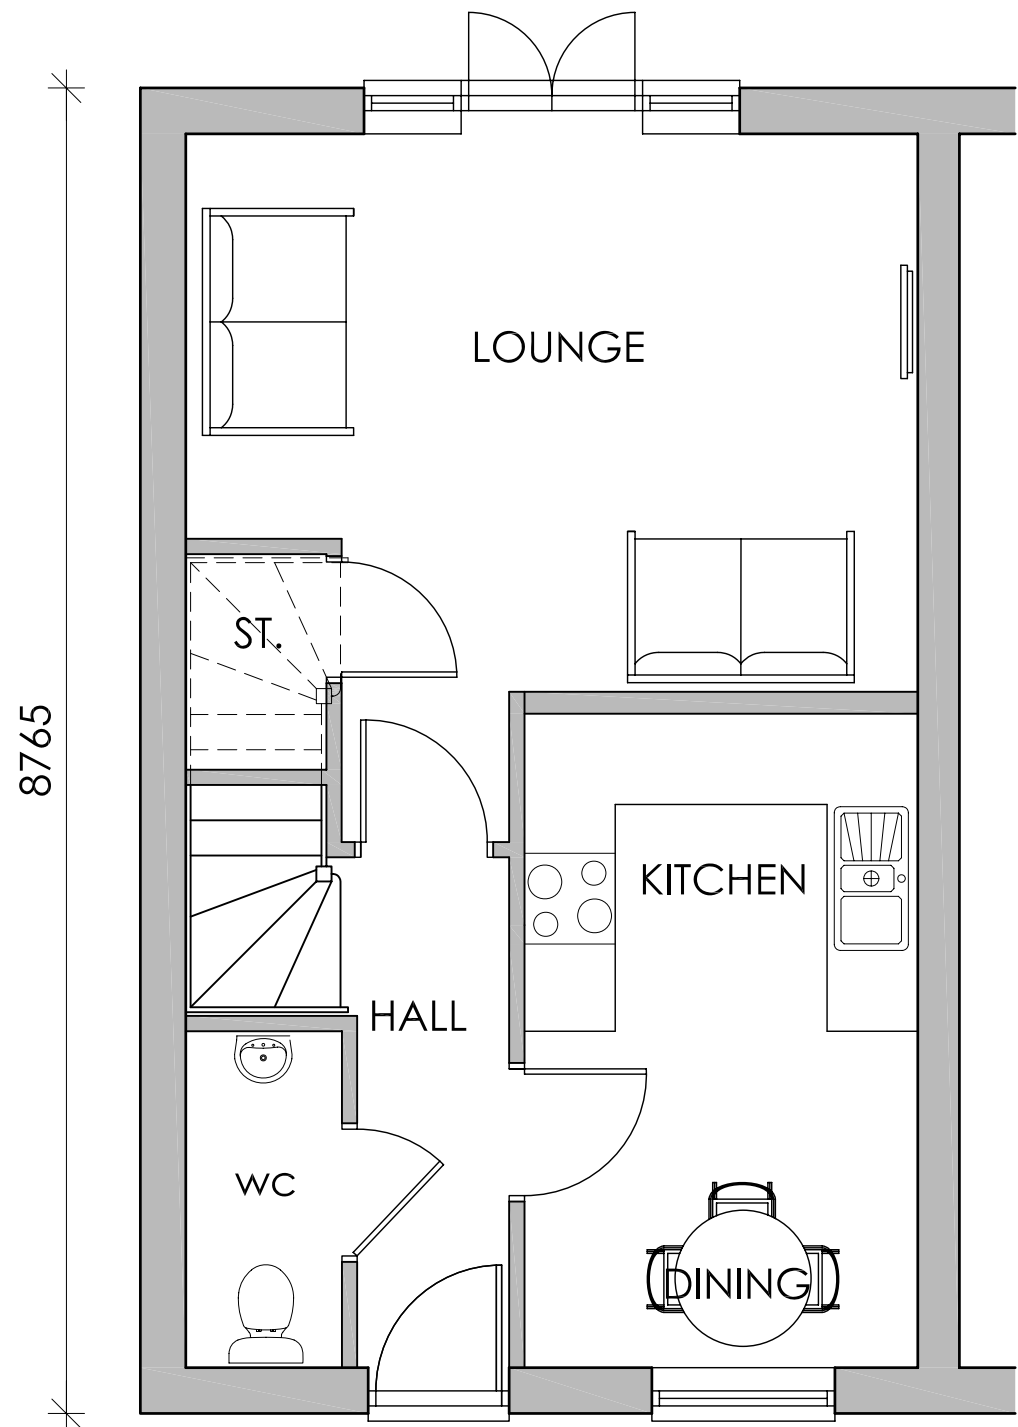

GROUND FLOOR PLAN

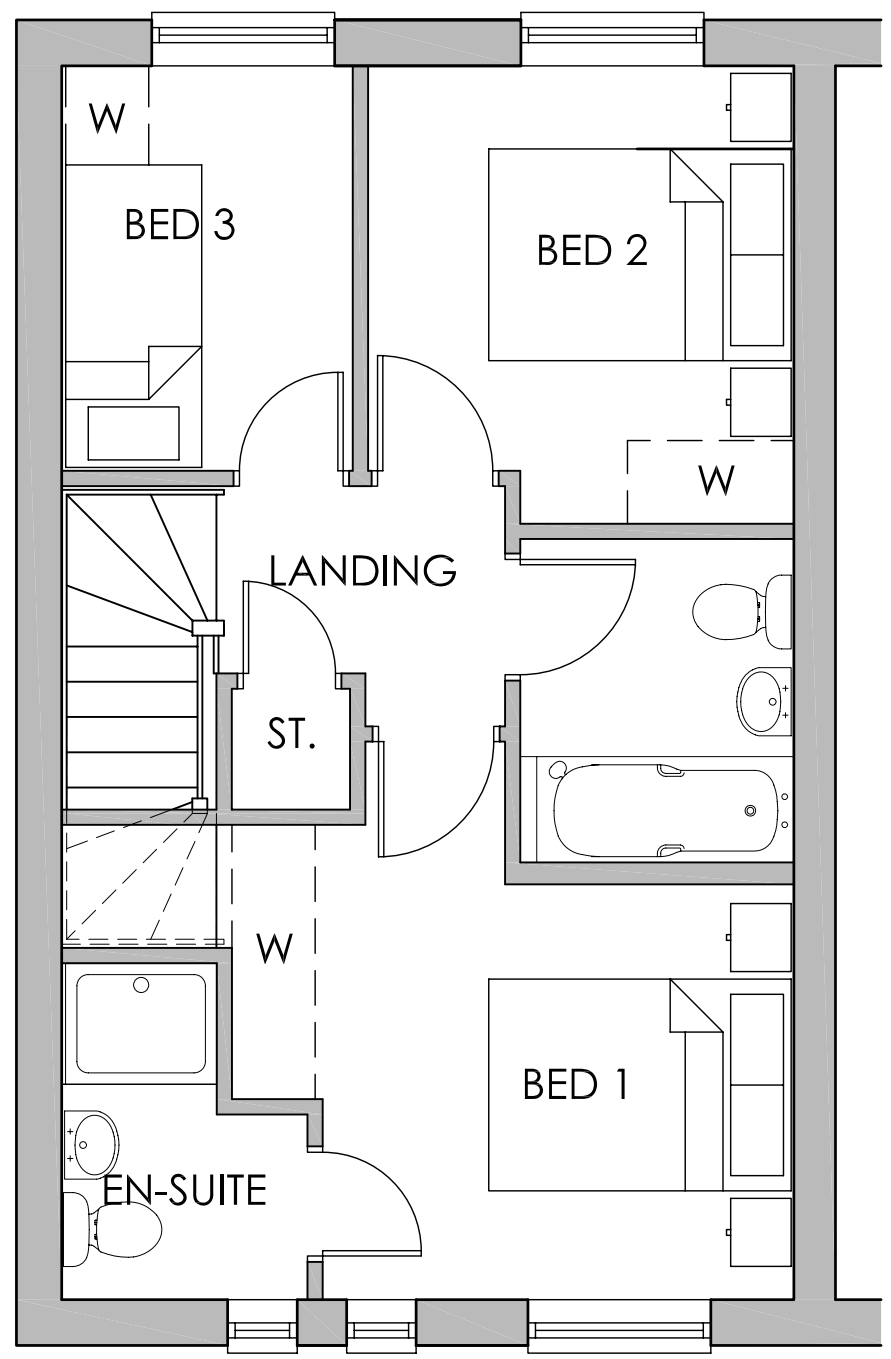


FIRST FLOOR PLAN

Revision :	
Scale :	1:50 @A3
Date :	September'12
Drawn by :	KL
Project :	Proposed Development off Rectory Close Wombwell
Title :	Type F 839 sq.ft Floor Plans
Drg No :	RC/F/01
Rev :	




FRONT ELEVATION

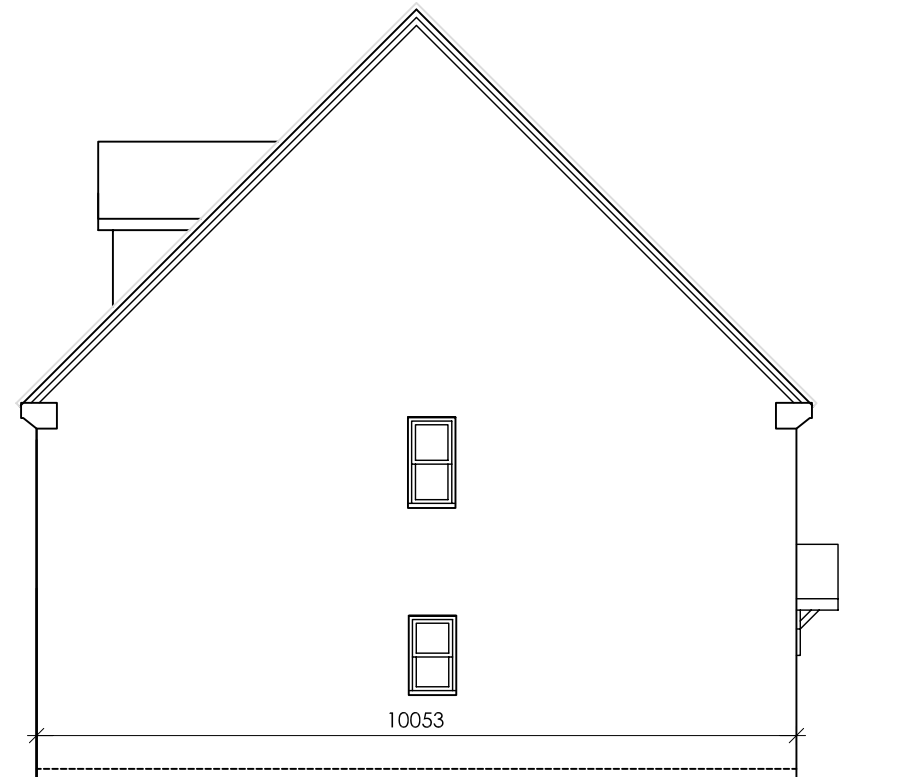

SIDE ELEVATION




REAR ELEVATION

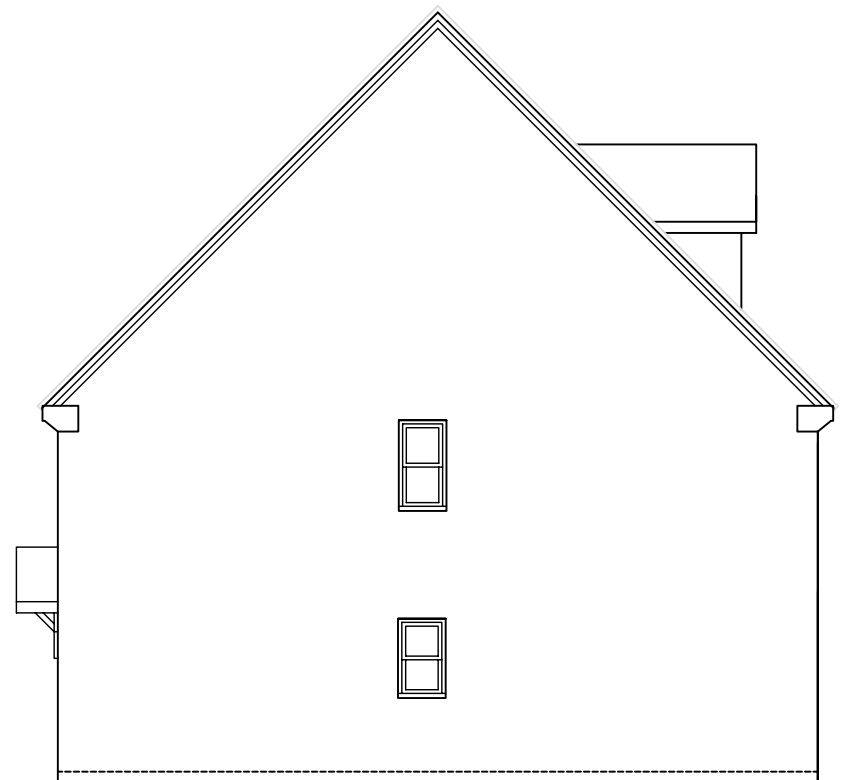


SIDE ELEVATION


Revision :	
Scale :	1:100 @A3
Date :	September'12
Drawn by :	KL
Project :	
Proposed Development off Rectory Close Wombwell	
Title :	
Type G 1100 sq.ft Floor Plans	
Drg No :	RC/G/02
Rev :	

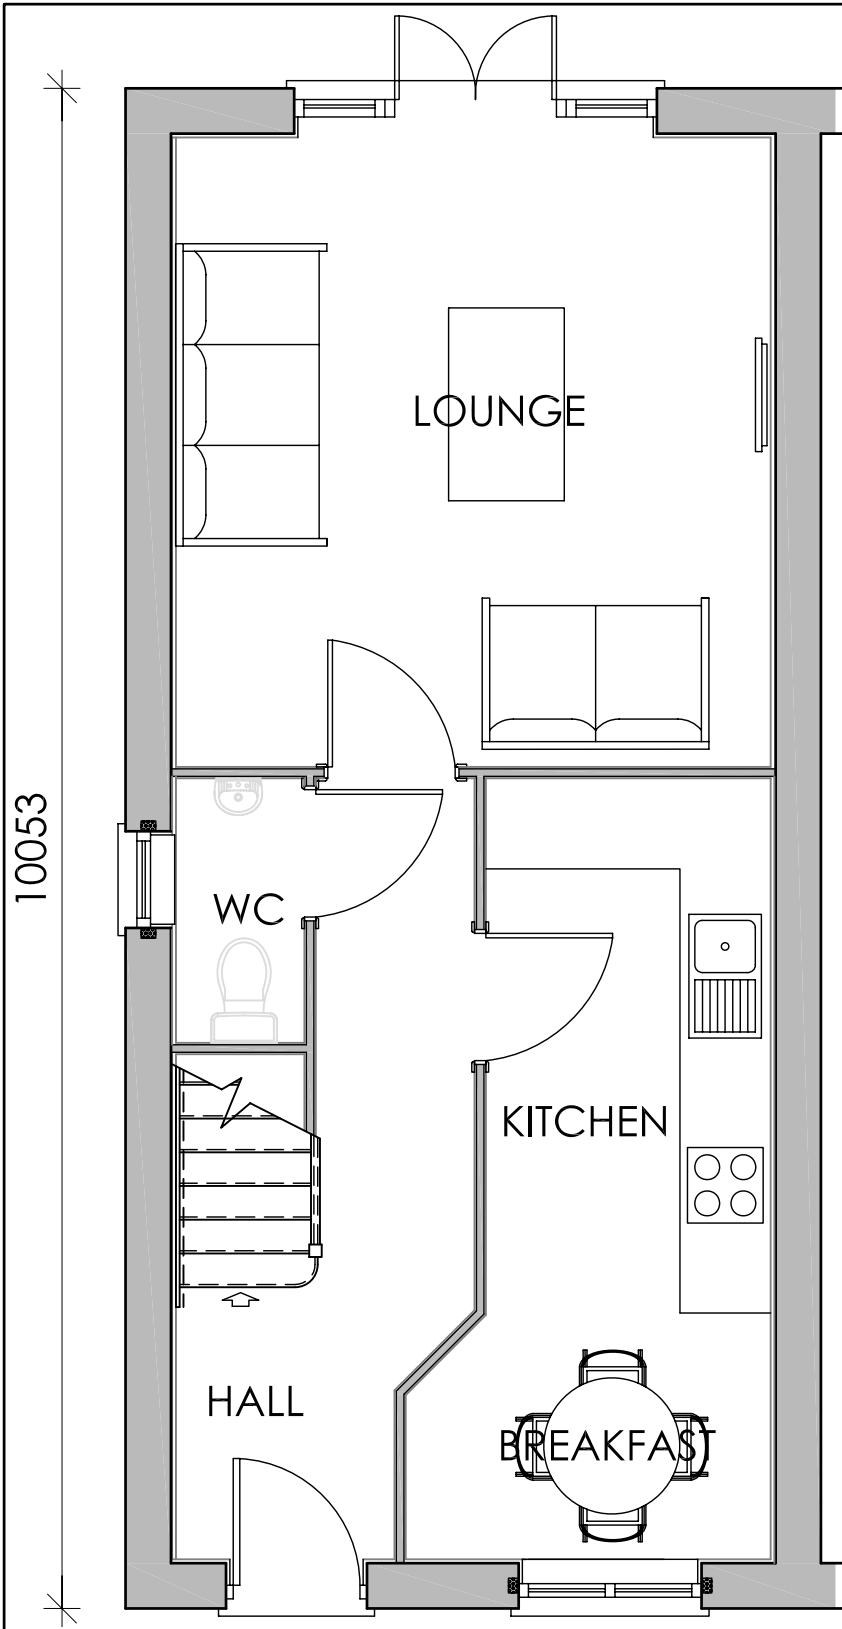

GROUND FLOOR PLAN

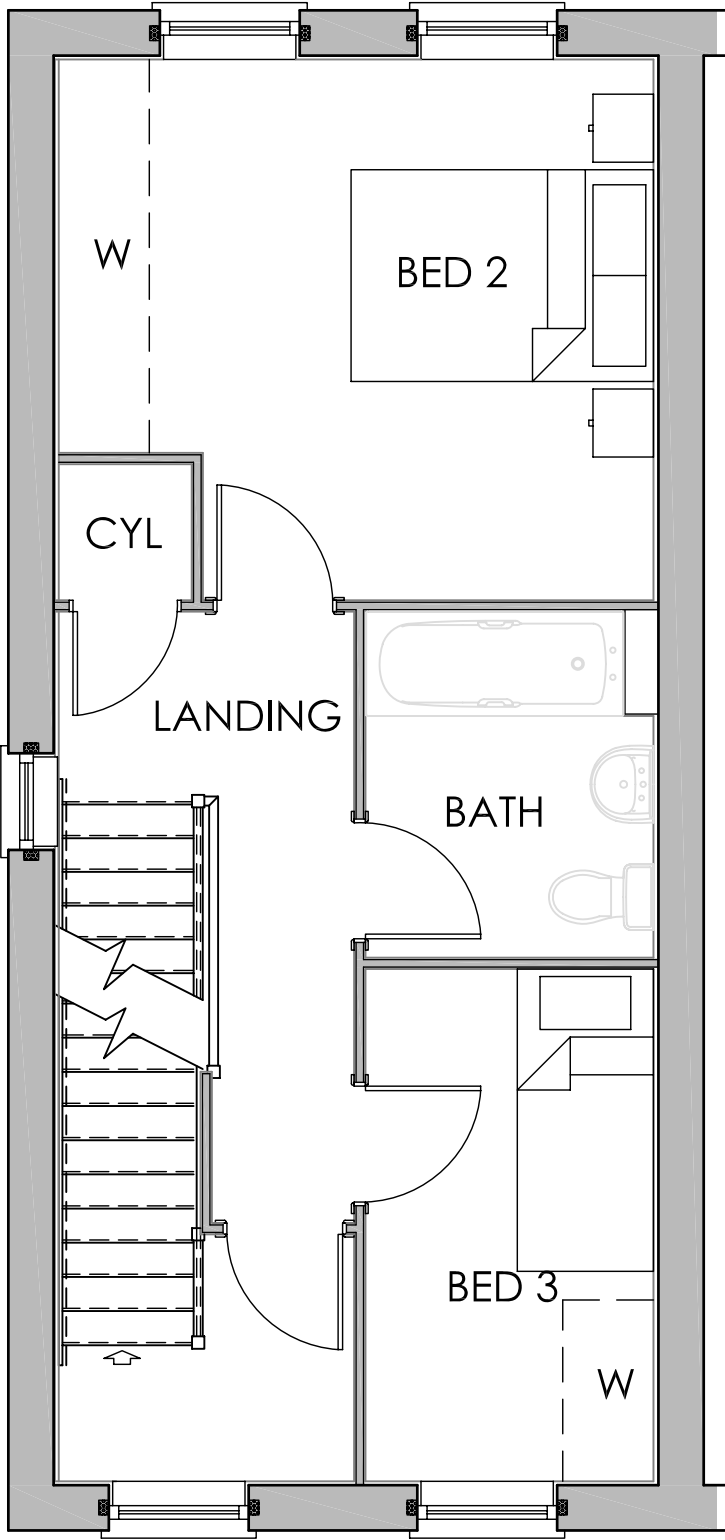

FIRST FLOOR PLAN

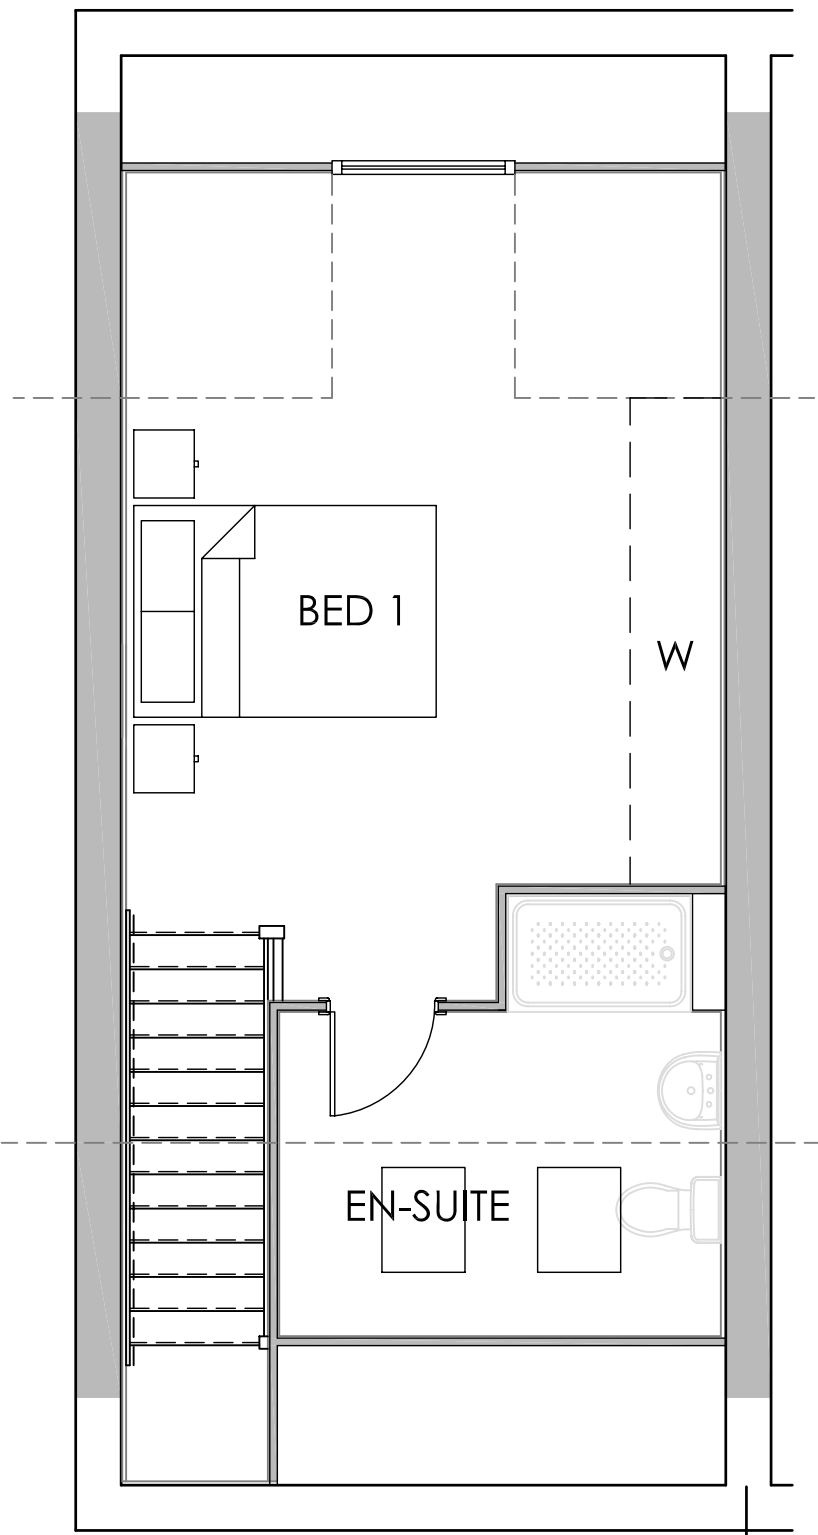

SECOND FLOOR PLAN

Revision :	
Scale :	1:50 @A3
Date :	September'12
Drawn by :	KL
Project :	Proposed Development off Rectory Close Wombwell
Title :	Type G 1100 sq.ft Floor Plans
Drg No :	RC/G/01
Rev :	




FRONT ELEVATION




SECONDARY FRONT ELEVATION




REAR ELEVATION

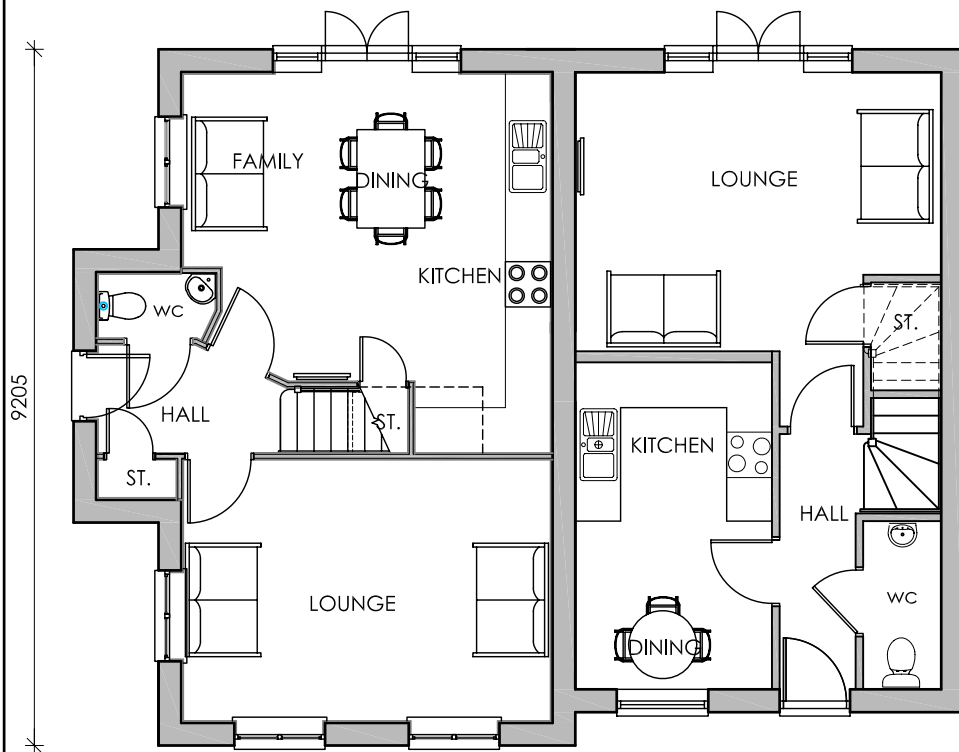

GROUND FLOOR PLAN




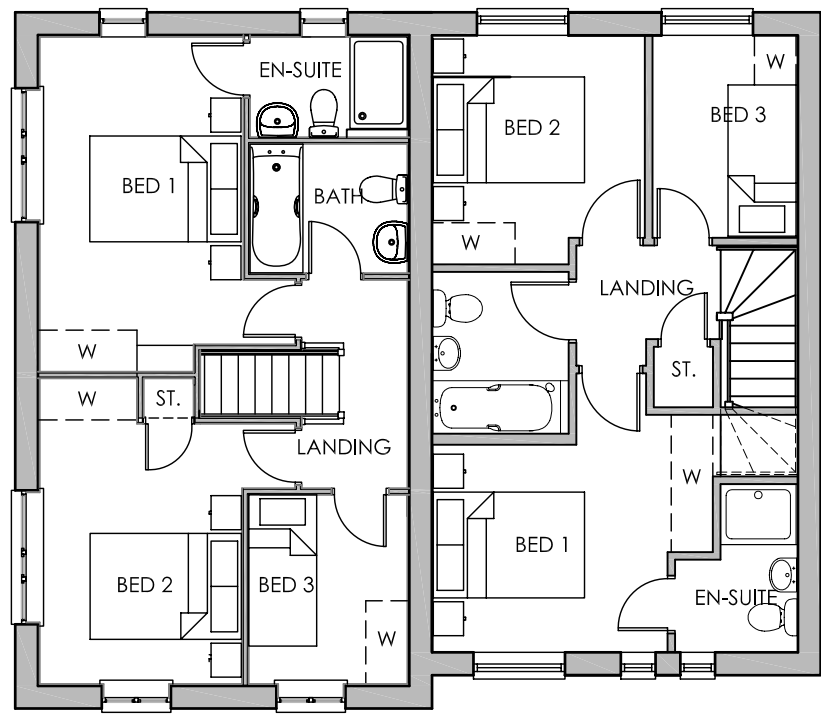


FIRST FLOOR PLAN

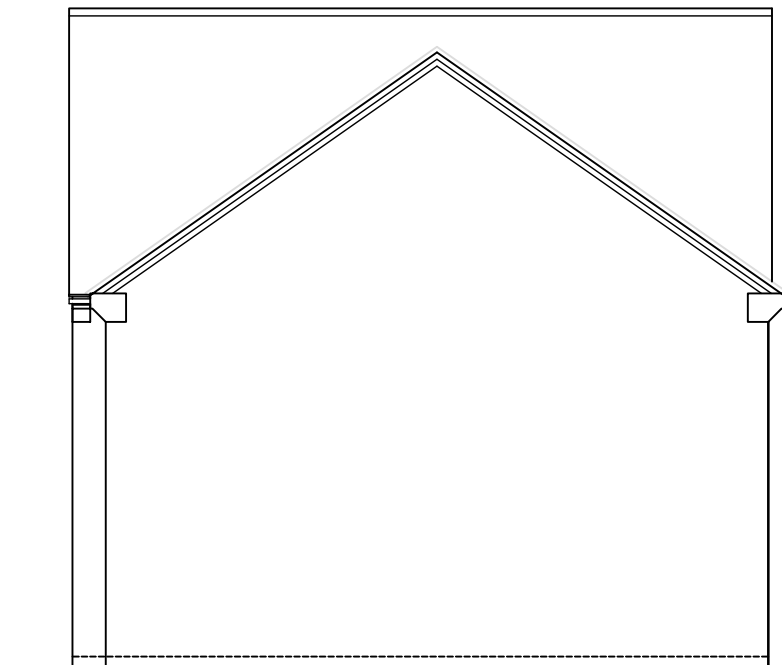


SIDE ELEVATION


Revision :
 Scale : 1:100 @A3
 Date : September'12
 Drawn by : KL
 Project :
 Proposed Development
 off Rectory Close
 Wombwell
 Title :
 Type H 919 F 839 sq.ft
 Floor Plans & Elevations
 Drg No : RC/HF/01 Rev :

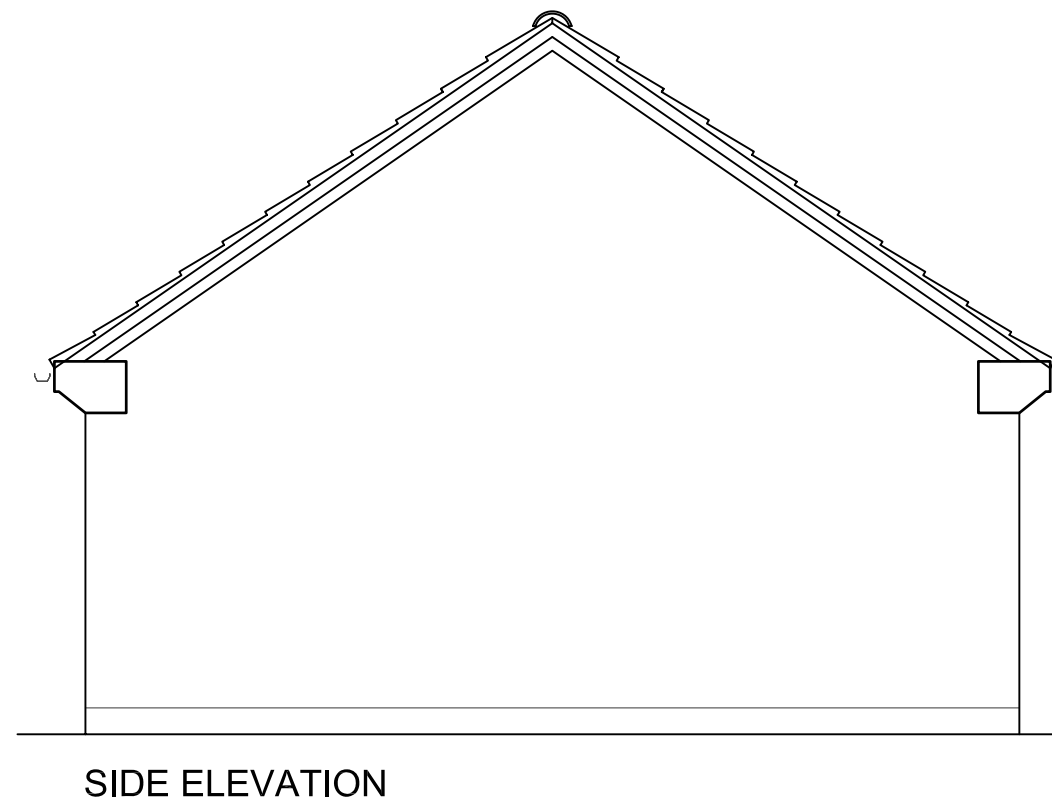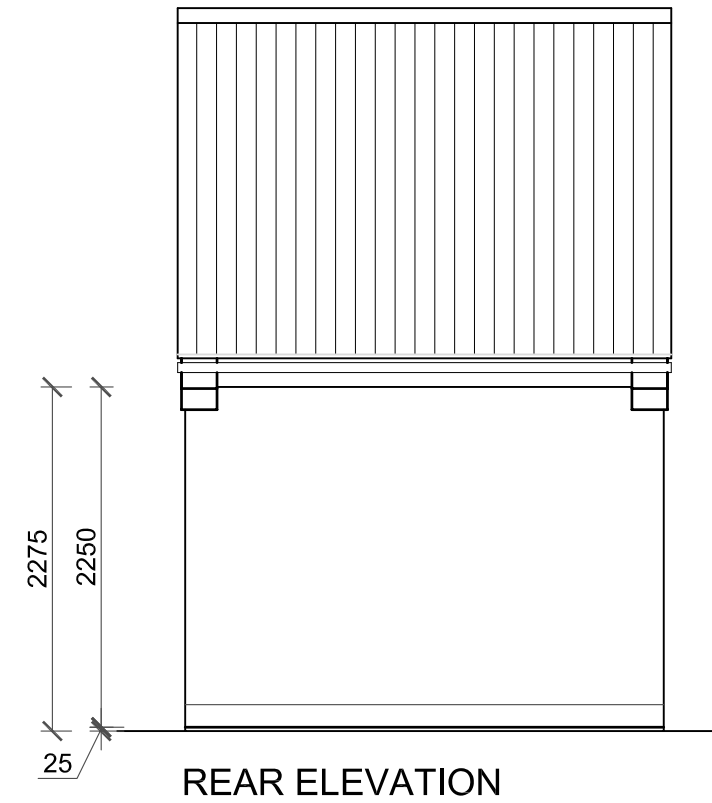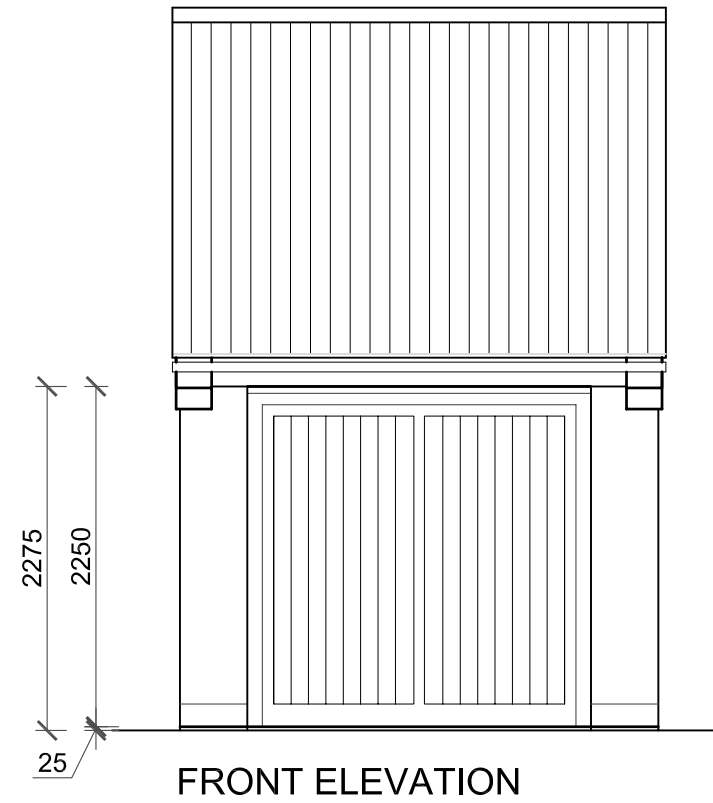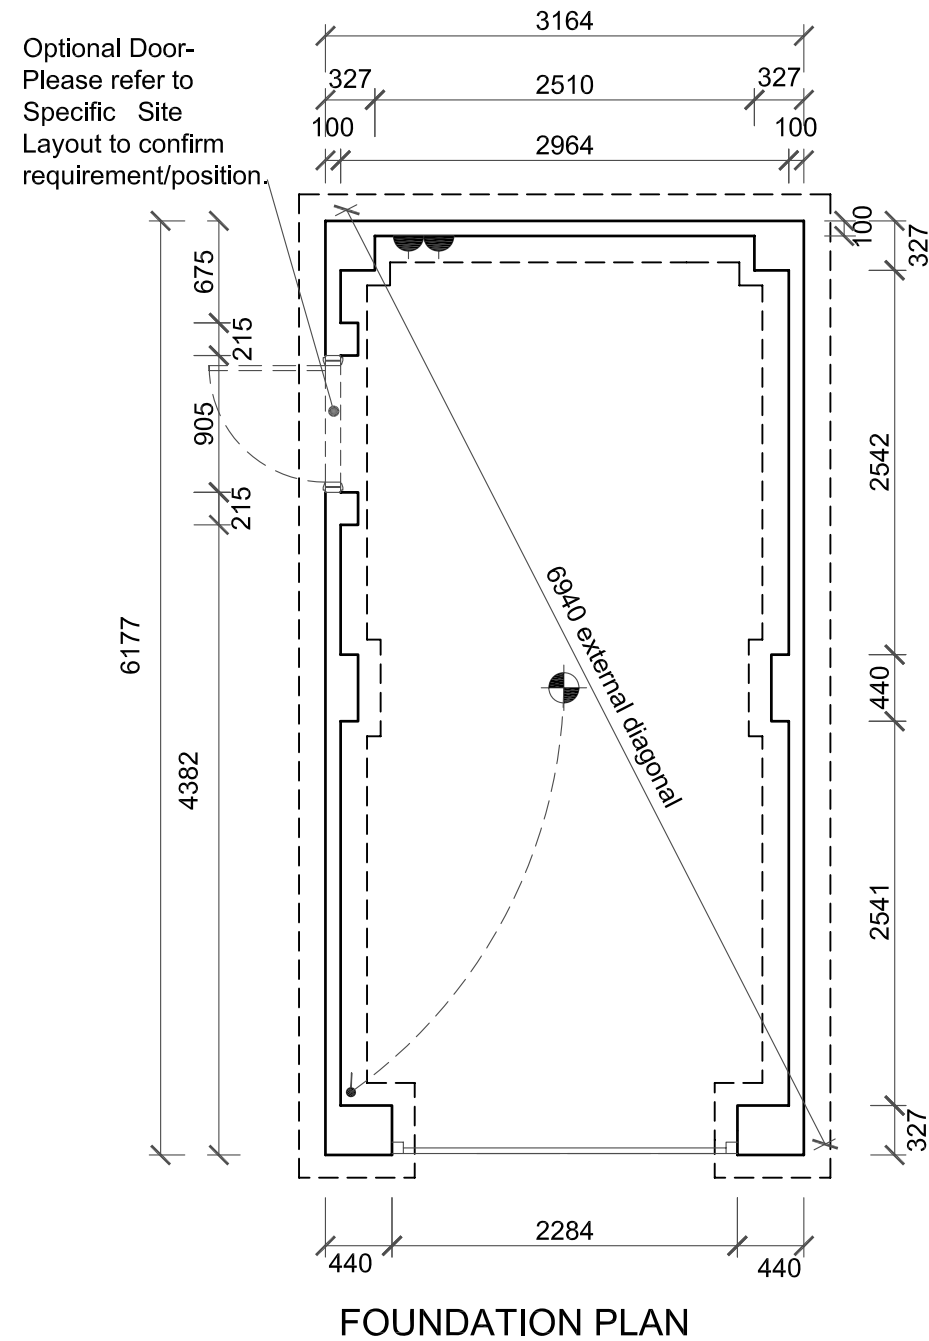


Revision :	
Scale :	1:50 @A3
Date :	November 12
Drawn by :	KL
Project :	Proposed Development at Rectory Close, Wombwell
Title :	Single Garage
Drg No :	RC/SG/01
Rev : -	

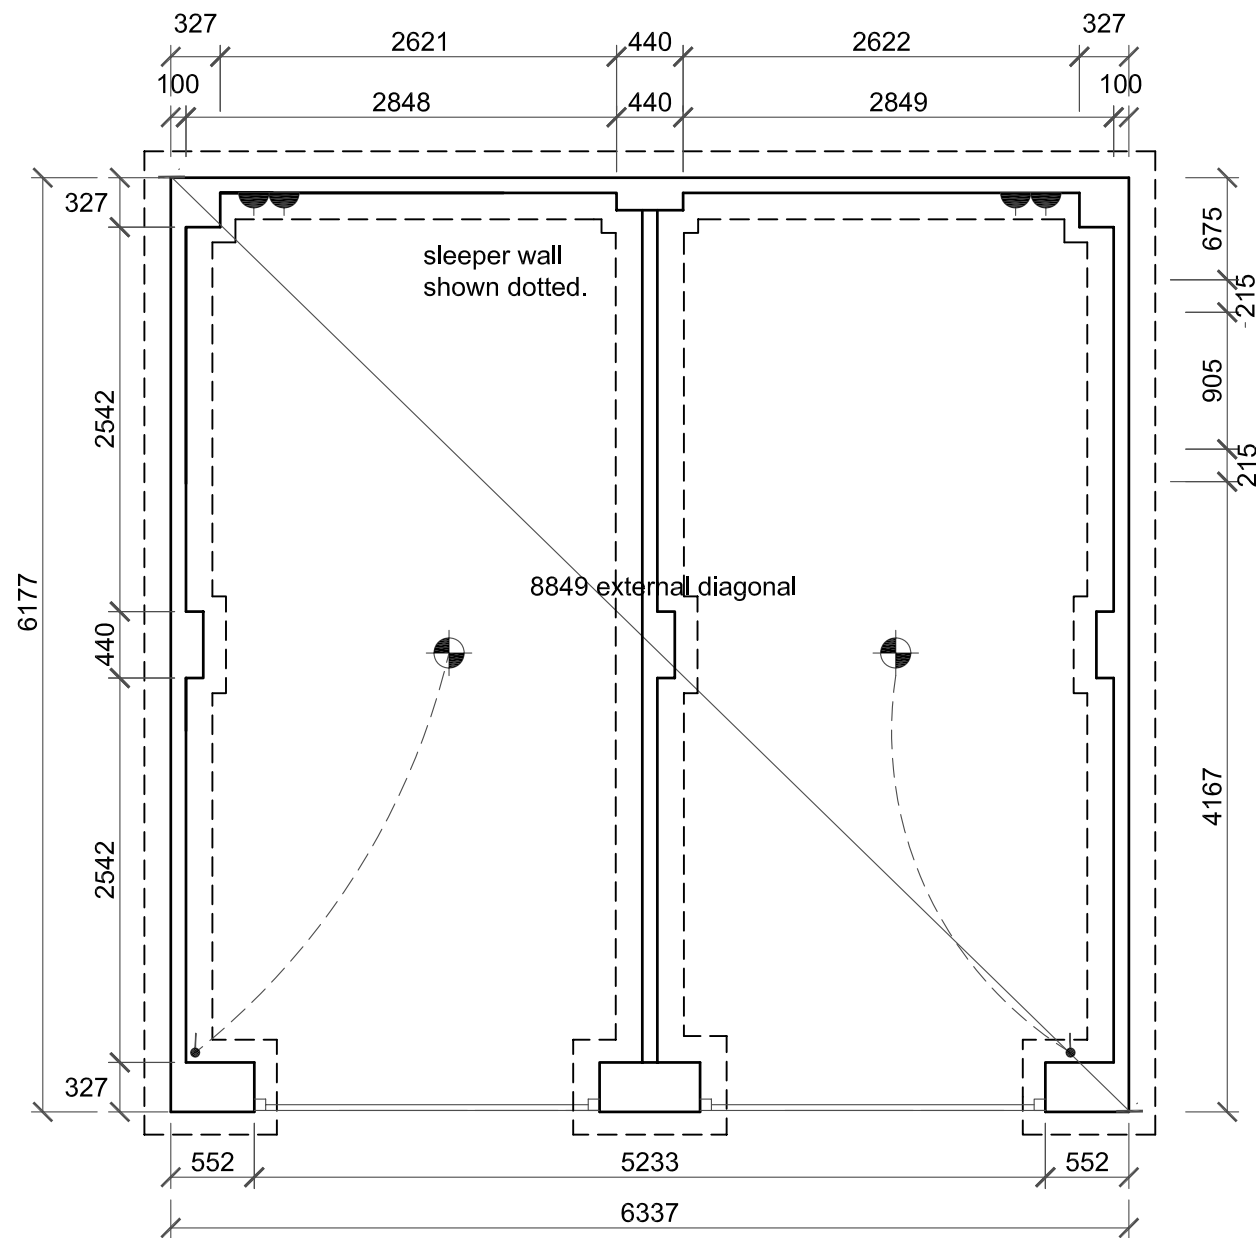


FOUNDATION PLAN

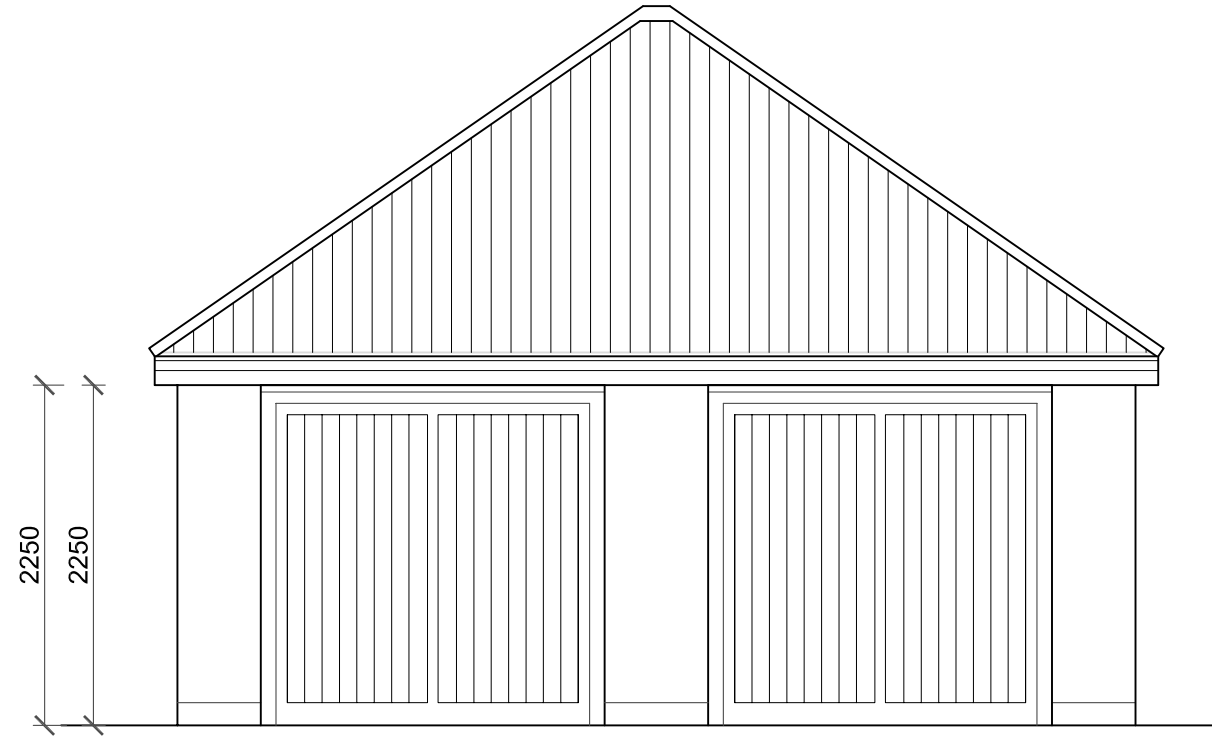


FRONT ELEVATION

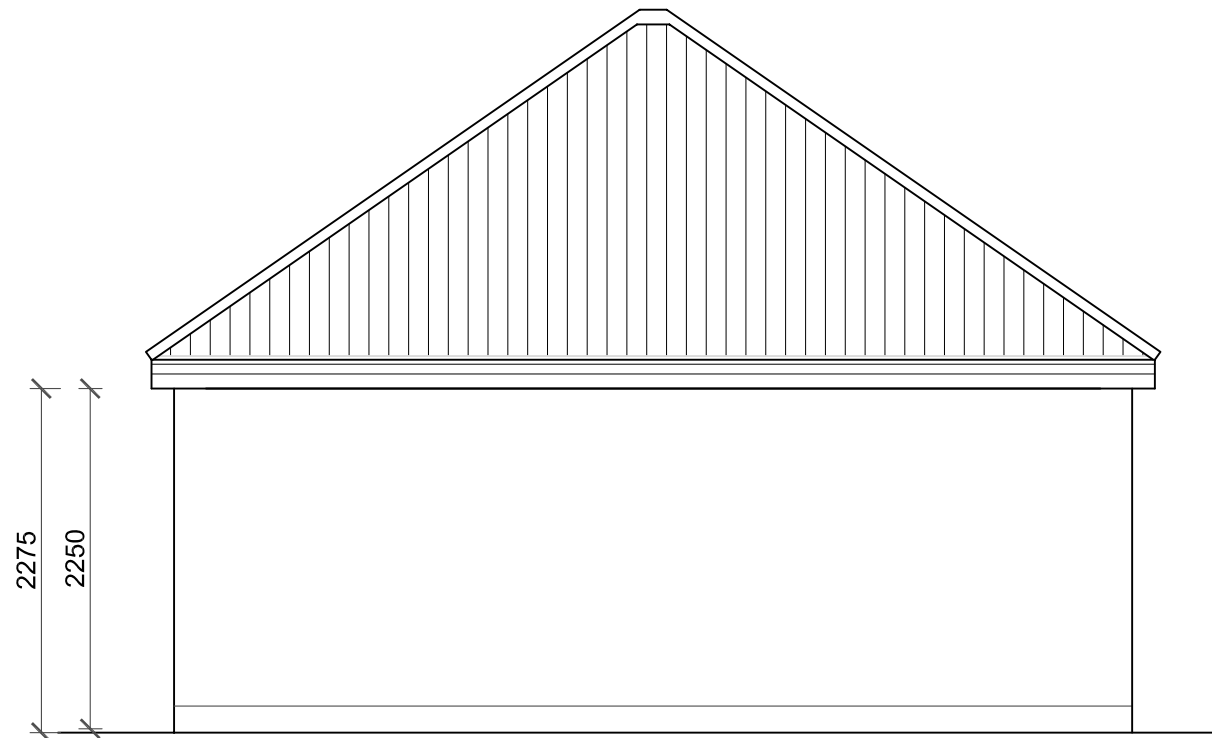

REAR ELEVATION

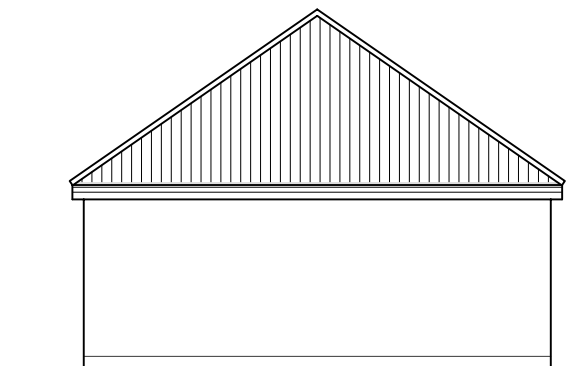

SIDE ELEVATION

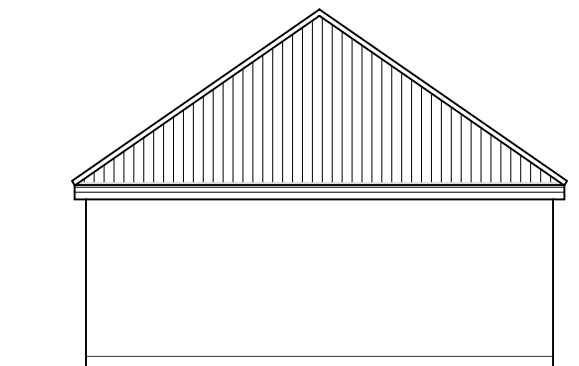

SIDE ELEVATION

Revision :	
Scale :	1:50 @A3
Date :	November 12
Drawn by :	KL
Project :	Proposed Development at Rectory Close, Wombwell
Title :	Twin Garage Hip
Drg No :	RC/TG/02
Rev : -	